


Only figured dimensions should be used.

Scaled dimensions should be checked with the Architect.


This drawing together with the design, is the property and copyright of the Architect and must not be reproduced without written permission

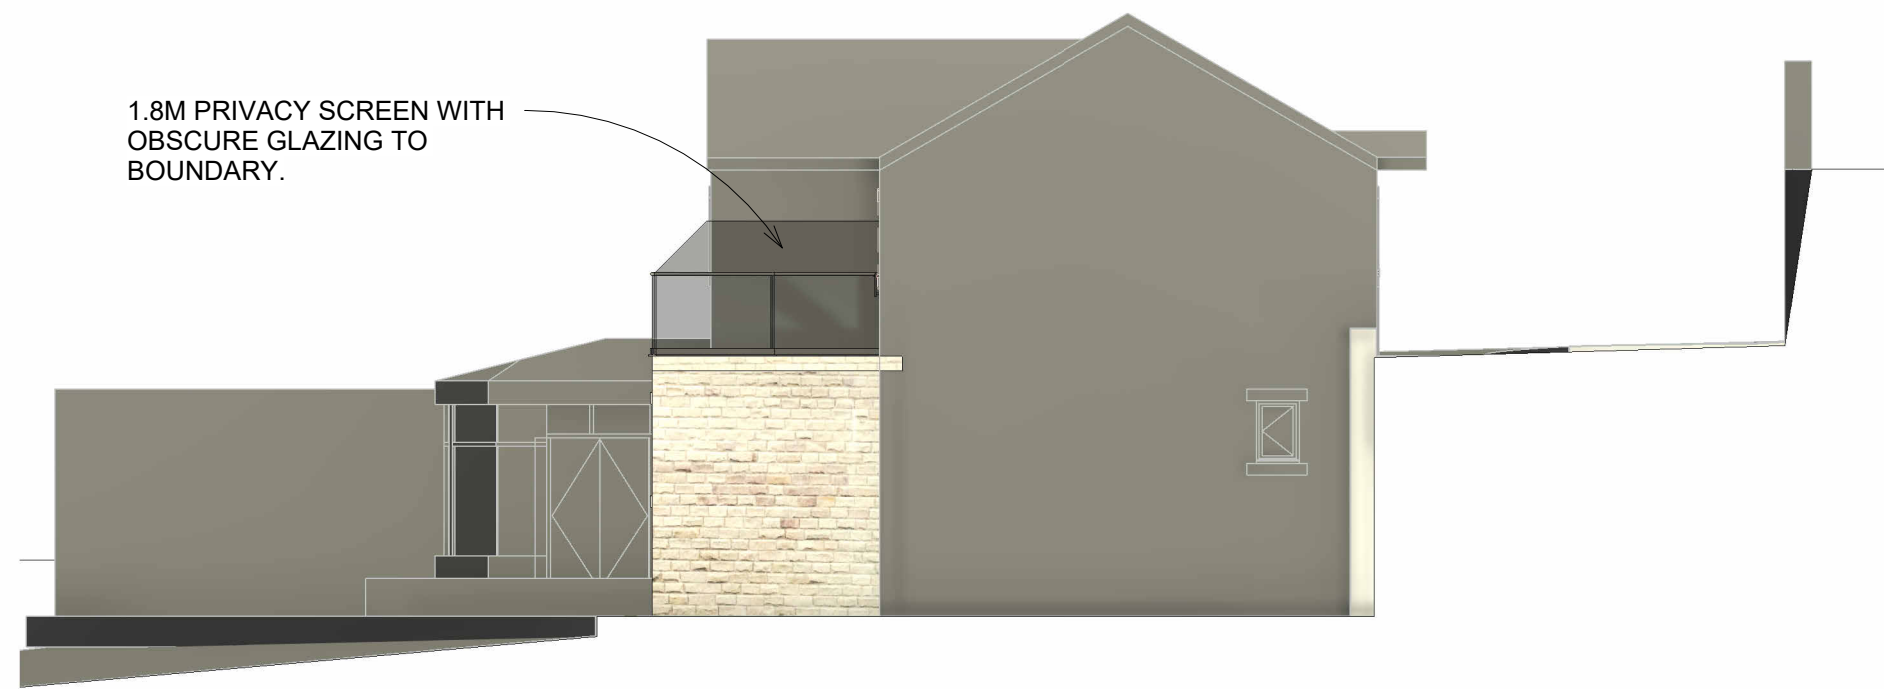


1 PROPOSED EAST ELEVATION
1 : 100




2 PROPOSED SOUTH ELEVATION
1 : 100

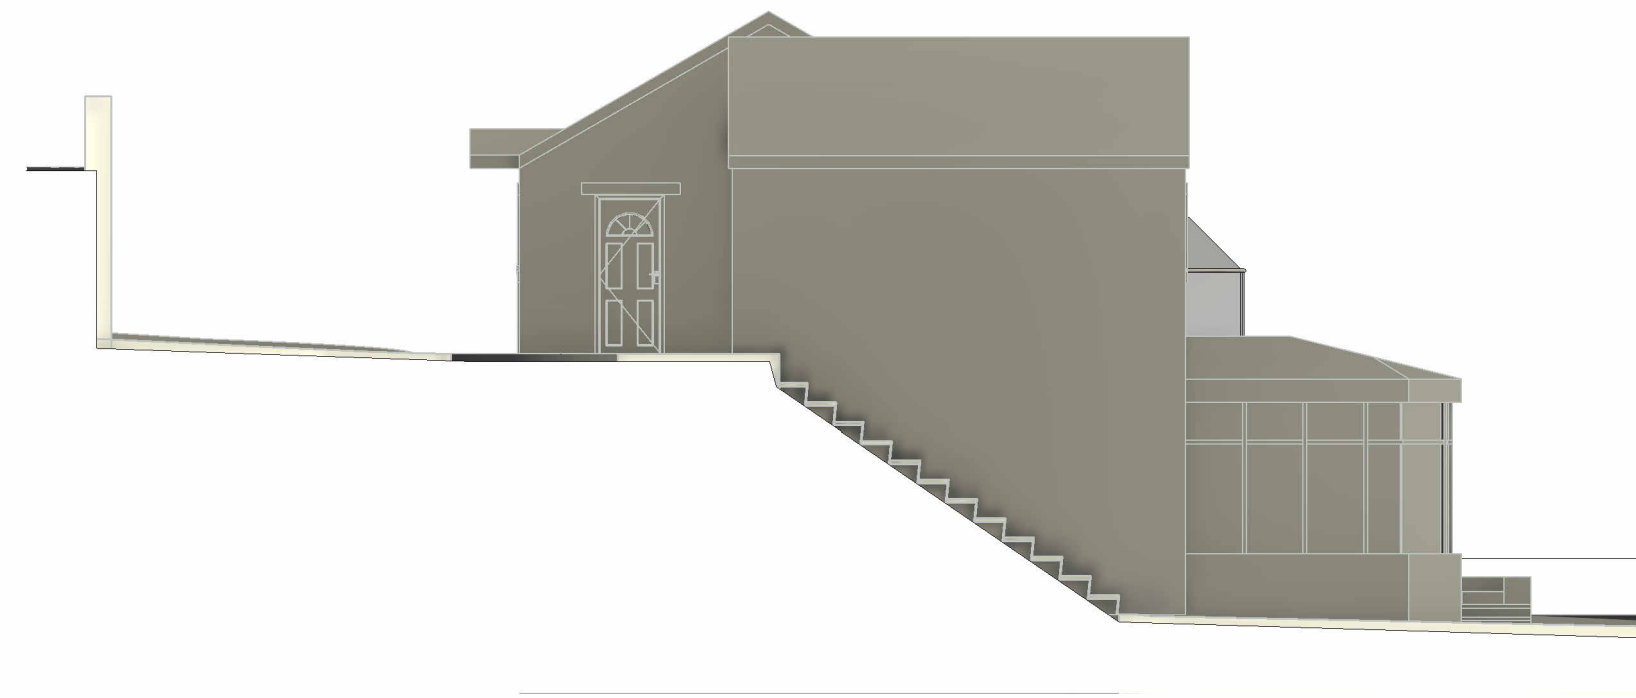


3 PROPOSED WEST ELEVATION
1 : 100

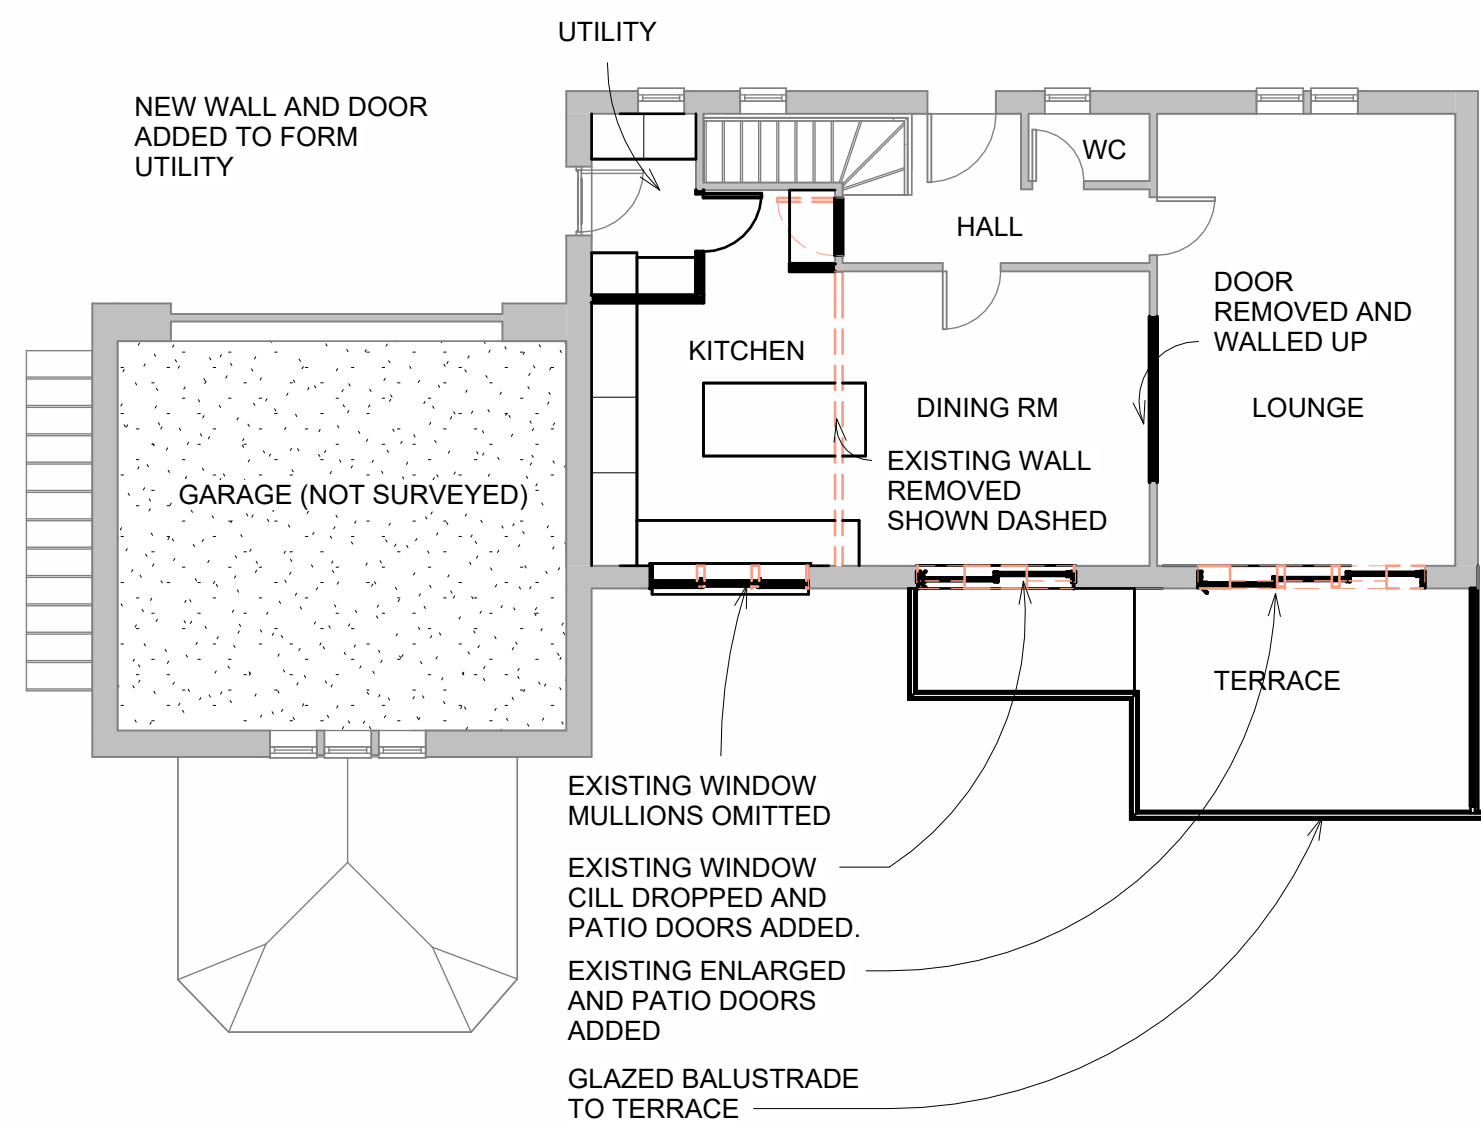


4 PROPOSED FIRST FLOOR PLAN
1 : 100

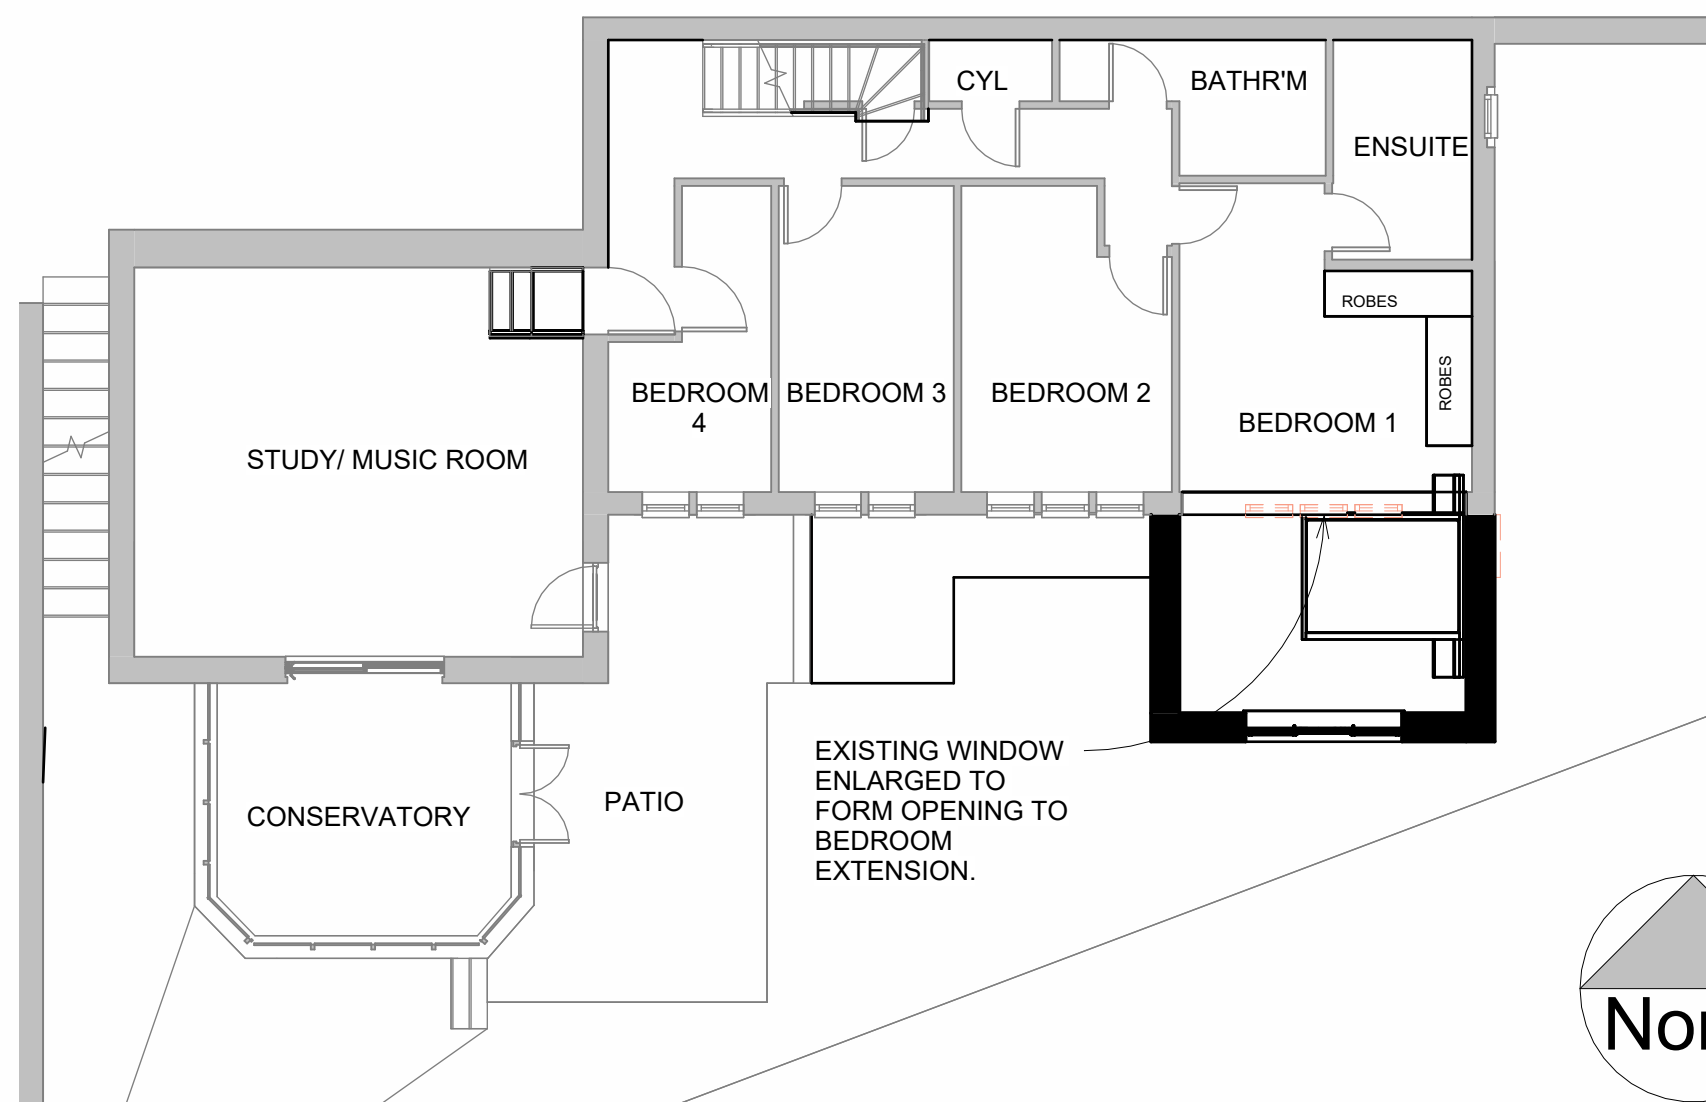

5 PROPOSED GROUND FLOOR PLAN
1 : 100

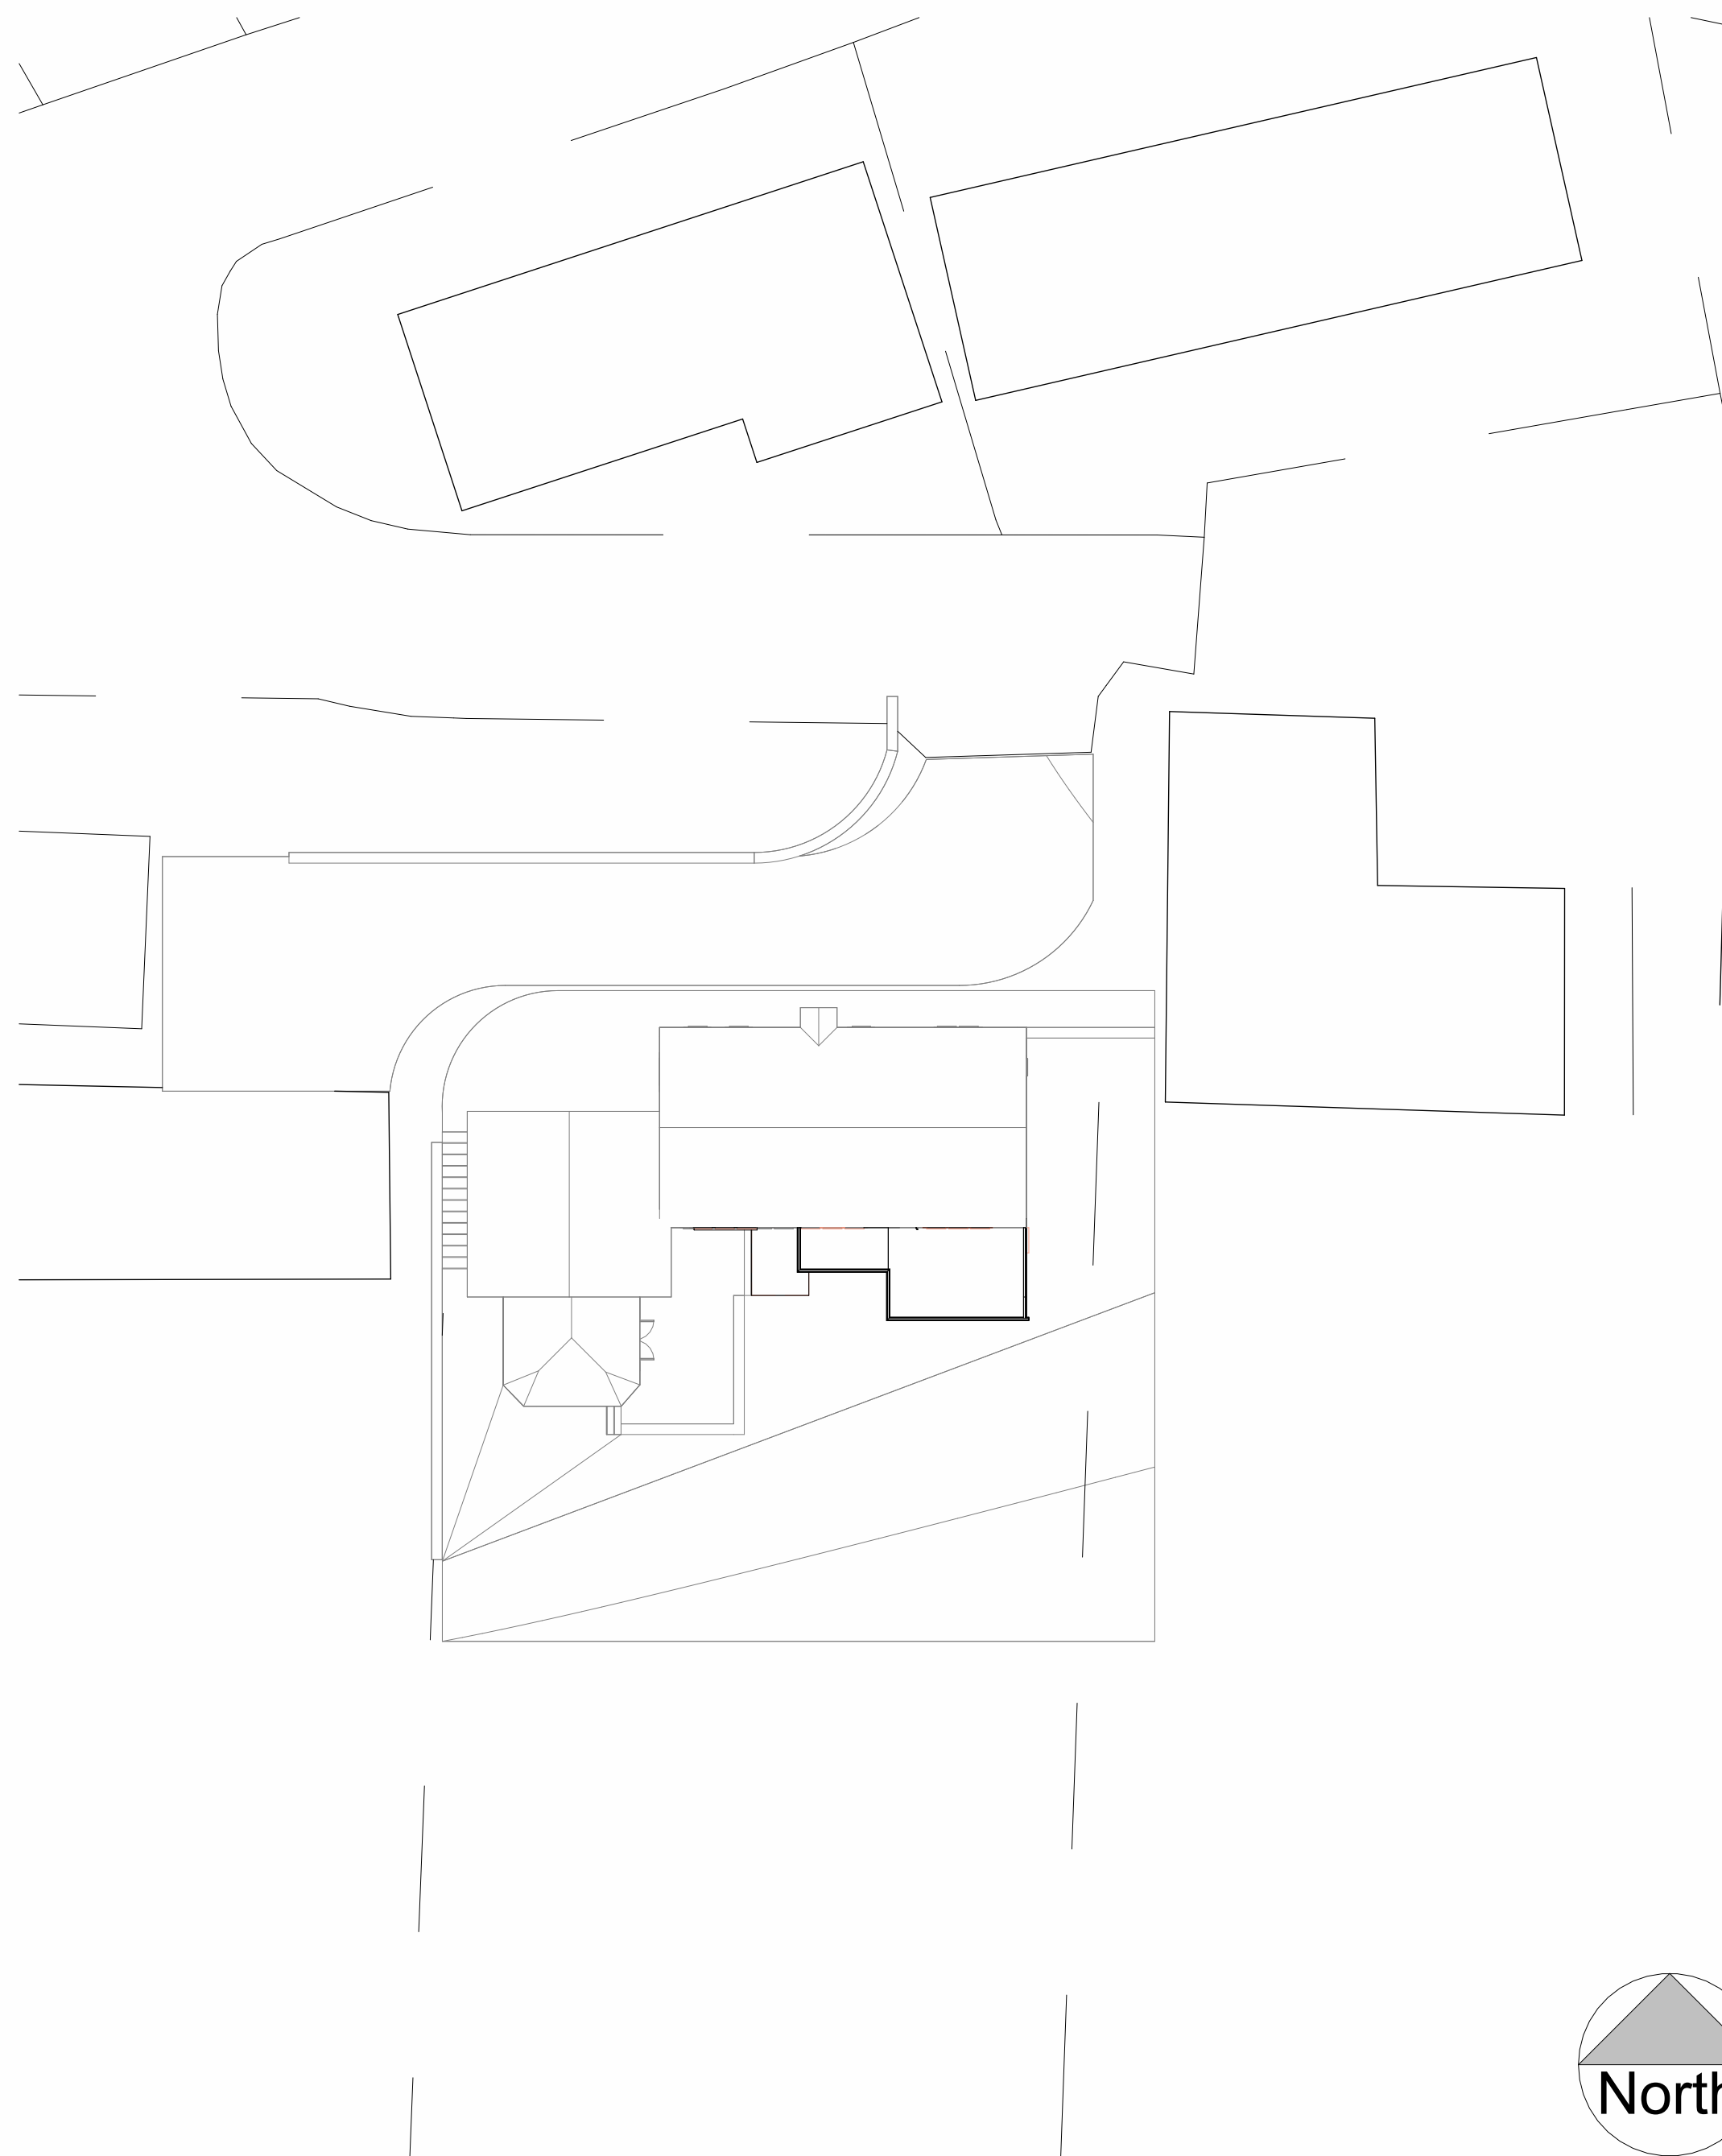

6 PROPOSED SITE PLAN
1 : 200

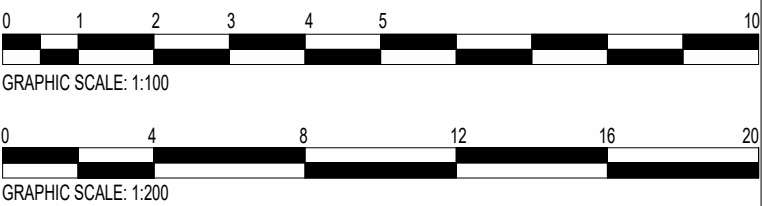

Rev No.	Description		Drawn:	Date
DO NOT SCALE OFF THIS DRAWING				
ACUMEN Designers & Architects acumenarchitects.co.uk01484 546 000 Headrow House, Old Leeds Road, Huddersfield, Huddersfield HD1 1SG				
Client				
MR & MRS BARNETT				
Project				
4 WHOLESTONE GATE, SCAPEGOAT HILL				
Description				
PROPOSED PLANS & ELEVATIONS				
Drawing No			Rev No	
2880_ (100)02				
Scale	Date Drawn	Drawn By	Authorised By	
As indicated	@ A1 DEC'23	GH	JC	
Purpose of Issue				
Planning ☒	Building Regs ☐	Tender ☐	Construction ☐	Comment ☐
Info ☐				