


Only figured dimensions should be used.
Scaled dimensions should be checked with the Architect.
This drawing together with the design, is the property and copyright of the Architect and must not be reproduced without written permission

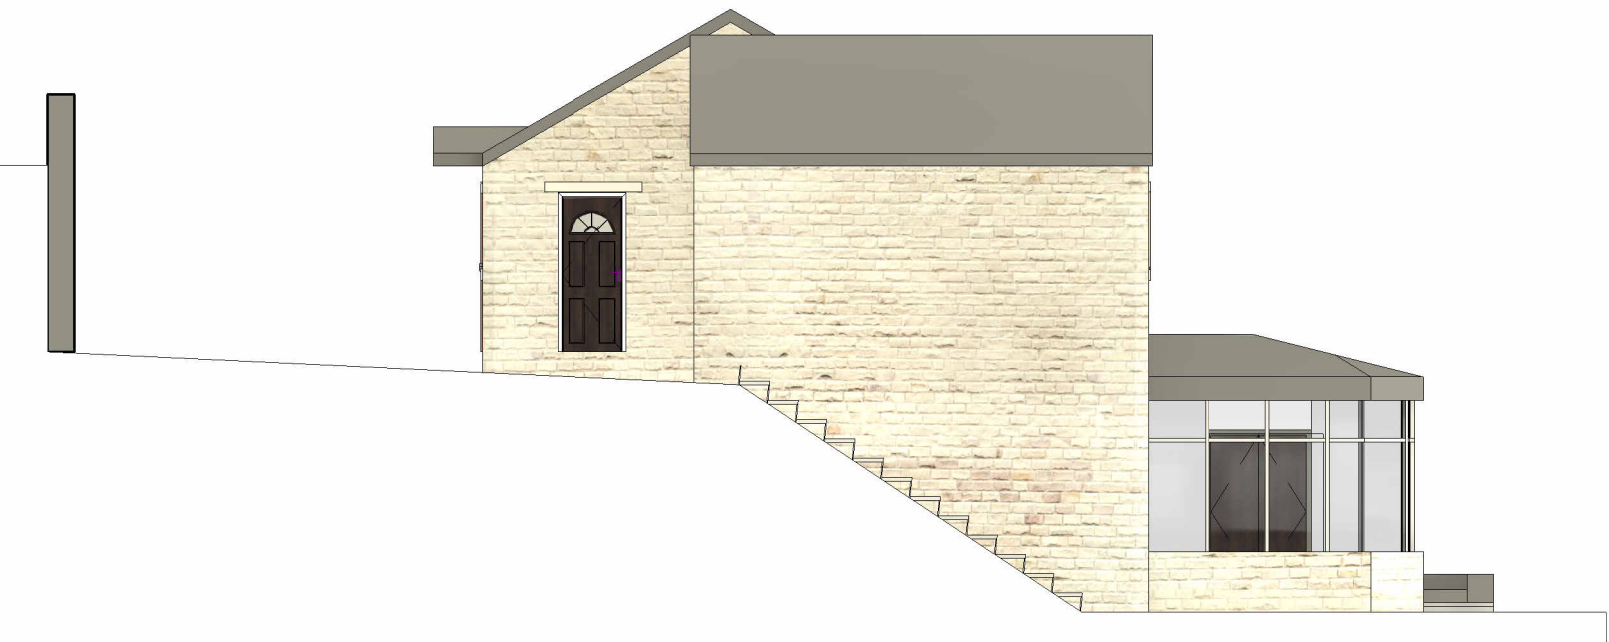


3 EXISTING WEST ELEVATION
1 : 100



4 EXISTING SOUTH ELEVATION
1 : 100




6 EXISTING EAST ELEVATION
1 : 100

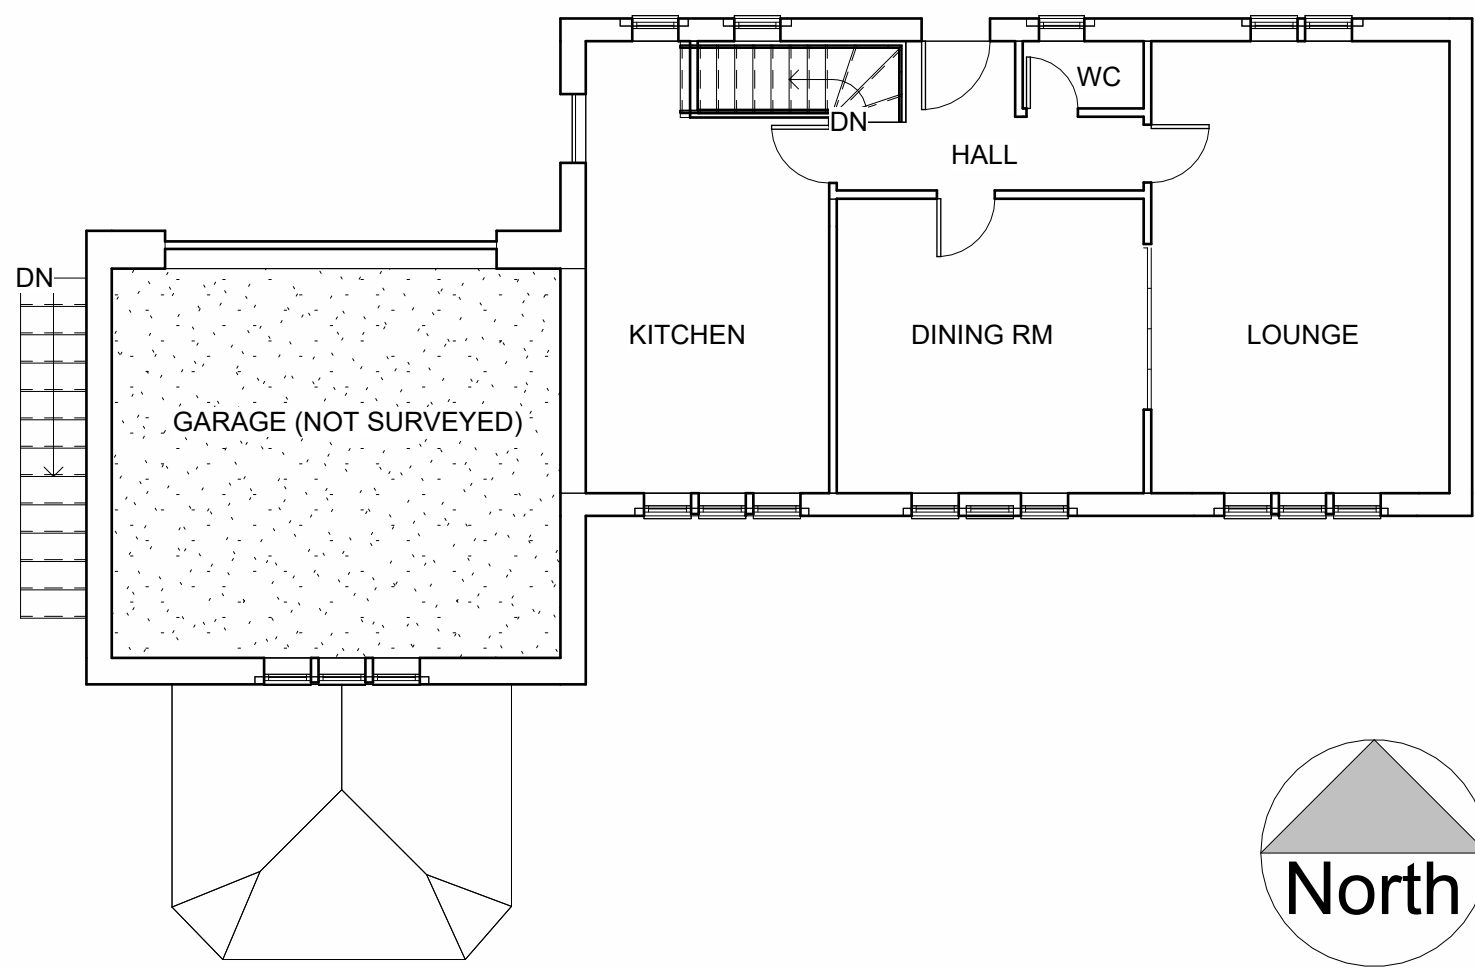


1 EXISTING FIRST FLOOR PLAN
1 : 100



2 EXISTING GROUND FLOOR PLAN
1 : 100

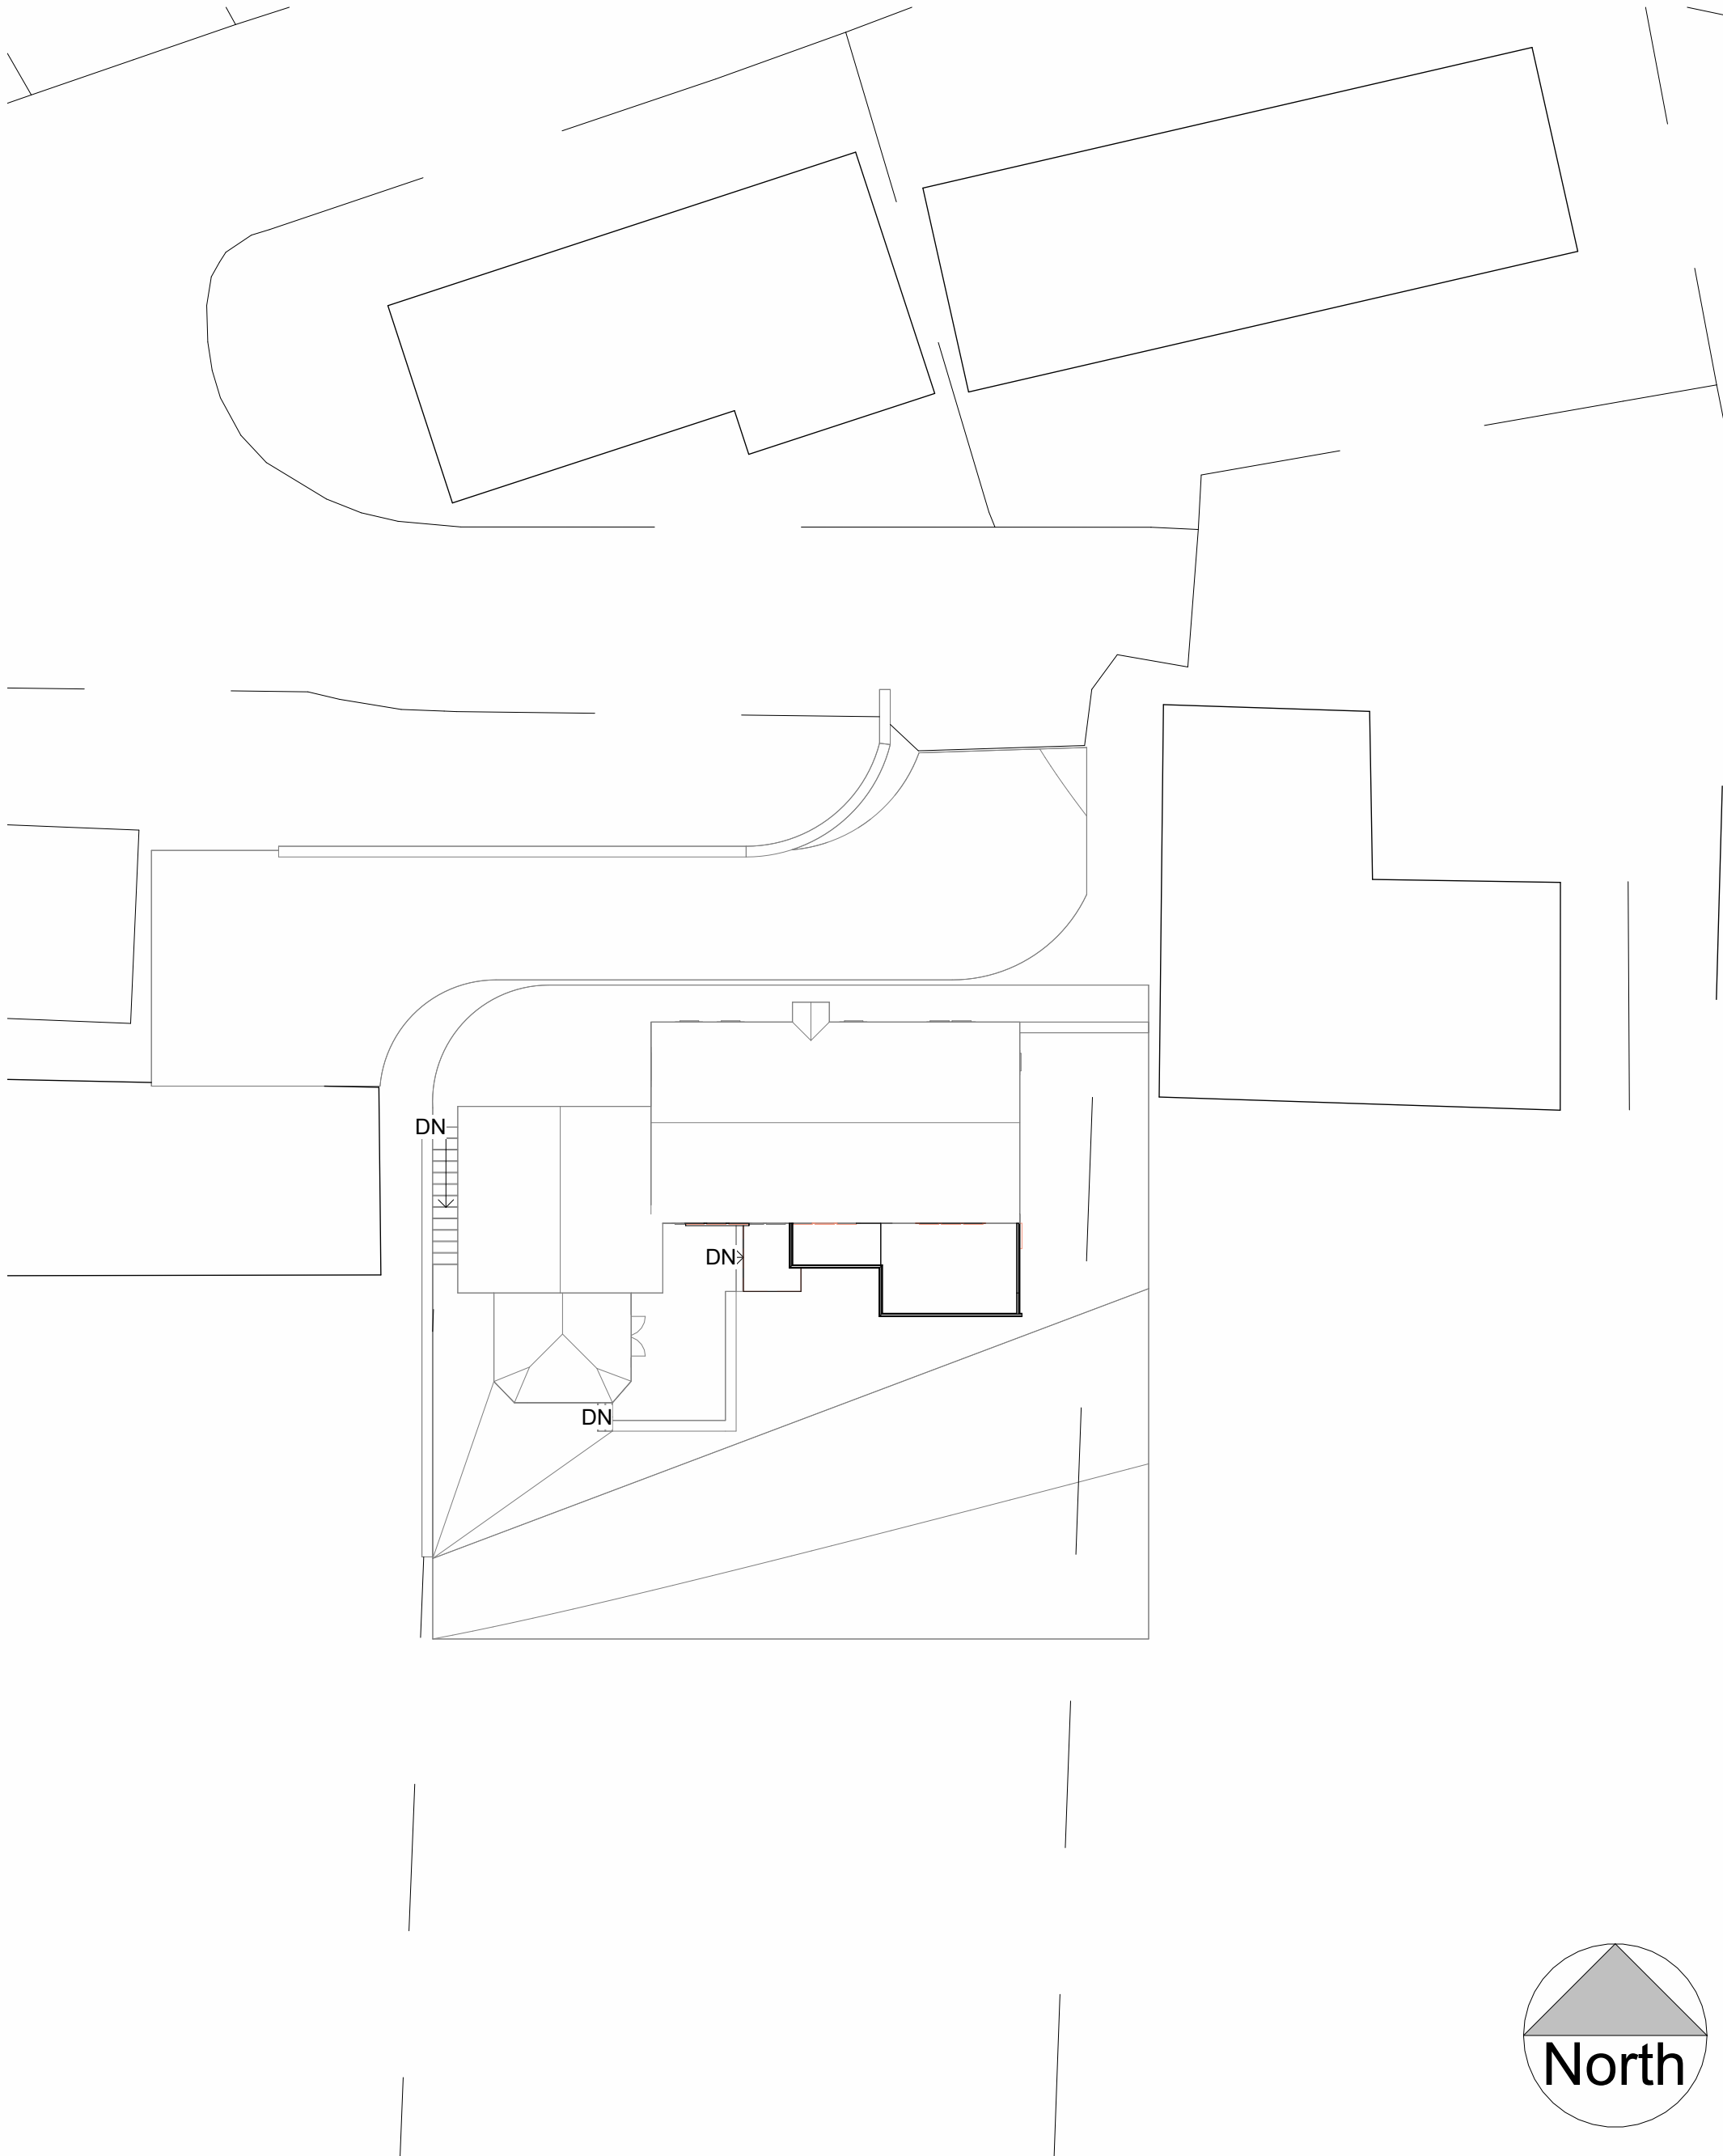

5 EXISTING SITE PLAN
1 : 200

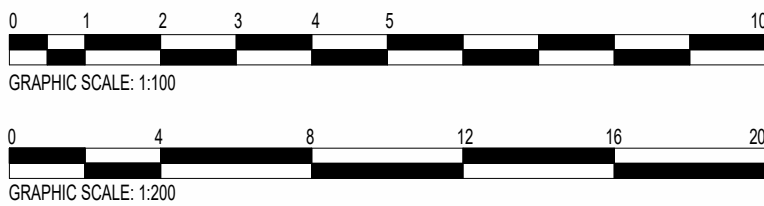

Rev No.	Description	Drawn	Date
DO NOT SCALE OFF THIS DRAWING			
ACUMEN Designers & Architects			
acumenarchitects.co.uk 01484 546 000 Headrow House, Old Leeds Road, Huddersfield, Huddersfield HD1 1SG			
Client MR & MRS BARNETT			
Project 4 WHOLESTONE GATE, SCAPEGOAT HILL			
Description EXISTING PLANS & ELEVATIONS			
Drawing No 2880_(100)01		Rev No	
Scale As indicated	Date Drawn DEC'23	Drawn By GH	Authorised By JC
Purpose of Issue Planning ☒ Building Regs ☐ Tender ☐ Construction ☐ Comment ☐ Info ☐			