


NOTE: ALL DIMENSIONS SHOWN  
ARE PROVISIONAL DIMENSIONS  
ONLY & SHOULD NOT BE READ AS  
EXACT MEASUREMENTS.  
THESE MAY NEED TO BE ALTERED  
DUE TO SITE CONSTRAINTS/  
INSPECTION  
THE DRAWINGS AND DESIGN ARE  
THE COPYRIGHT OF LDL LTD &  
SHOULD NOT BE RE-PRODUCED  
WITHOUT PRIOR PERMISSION

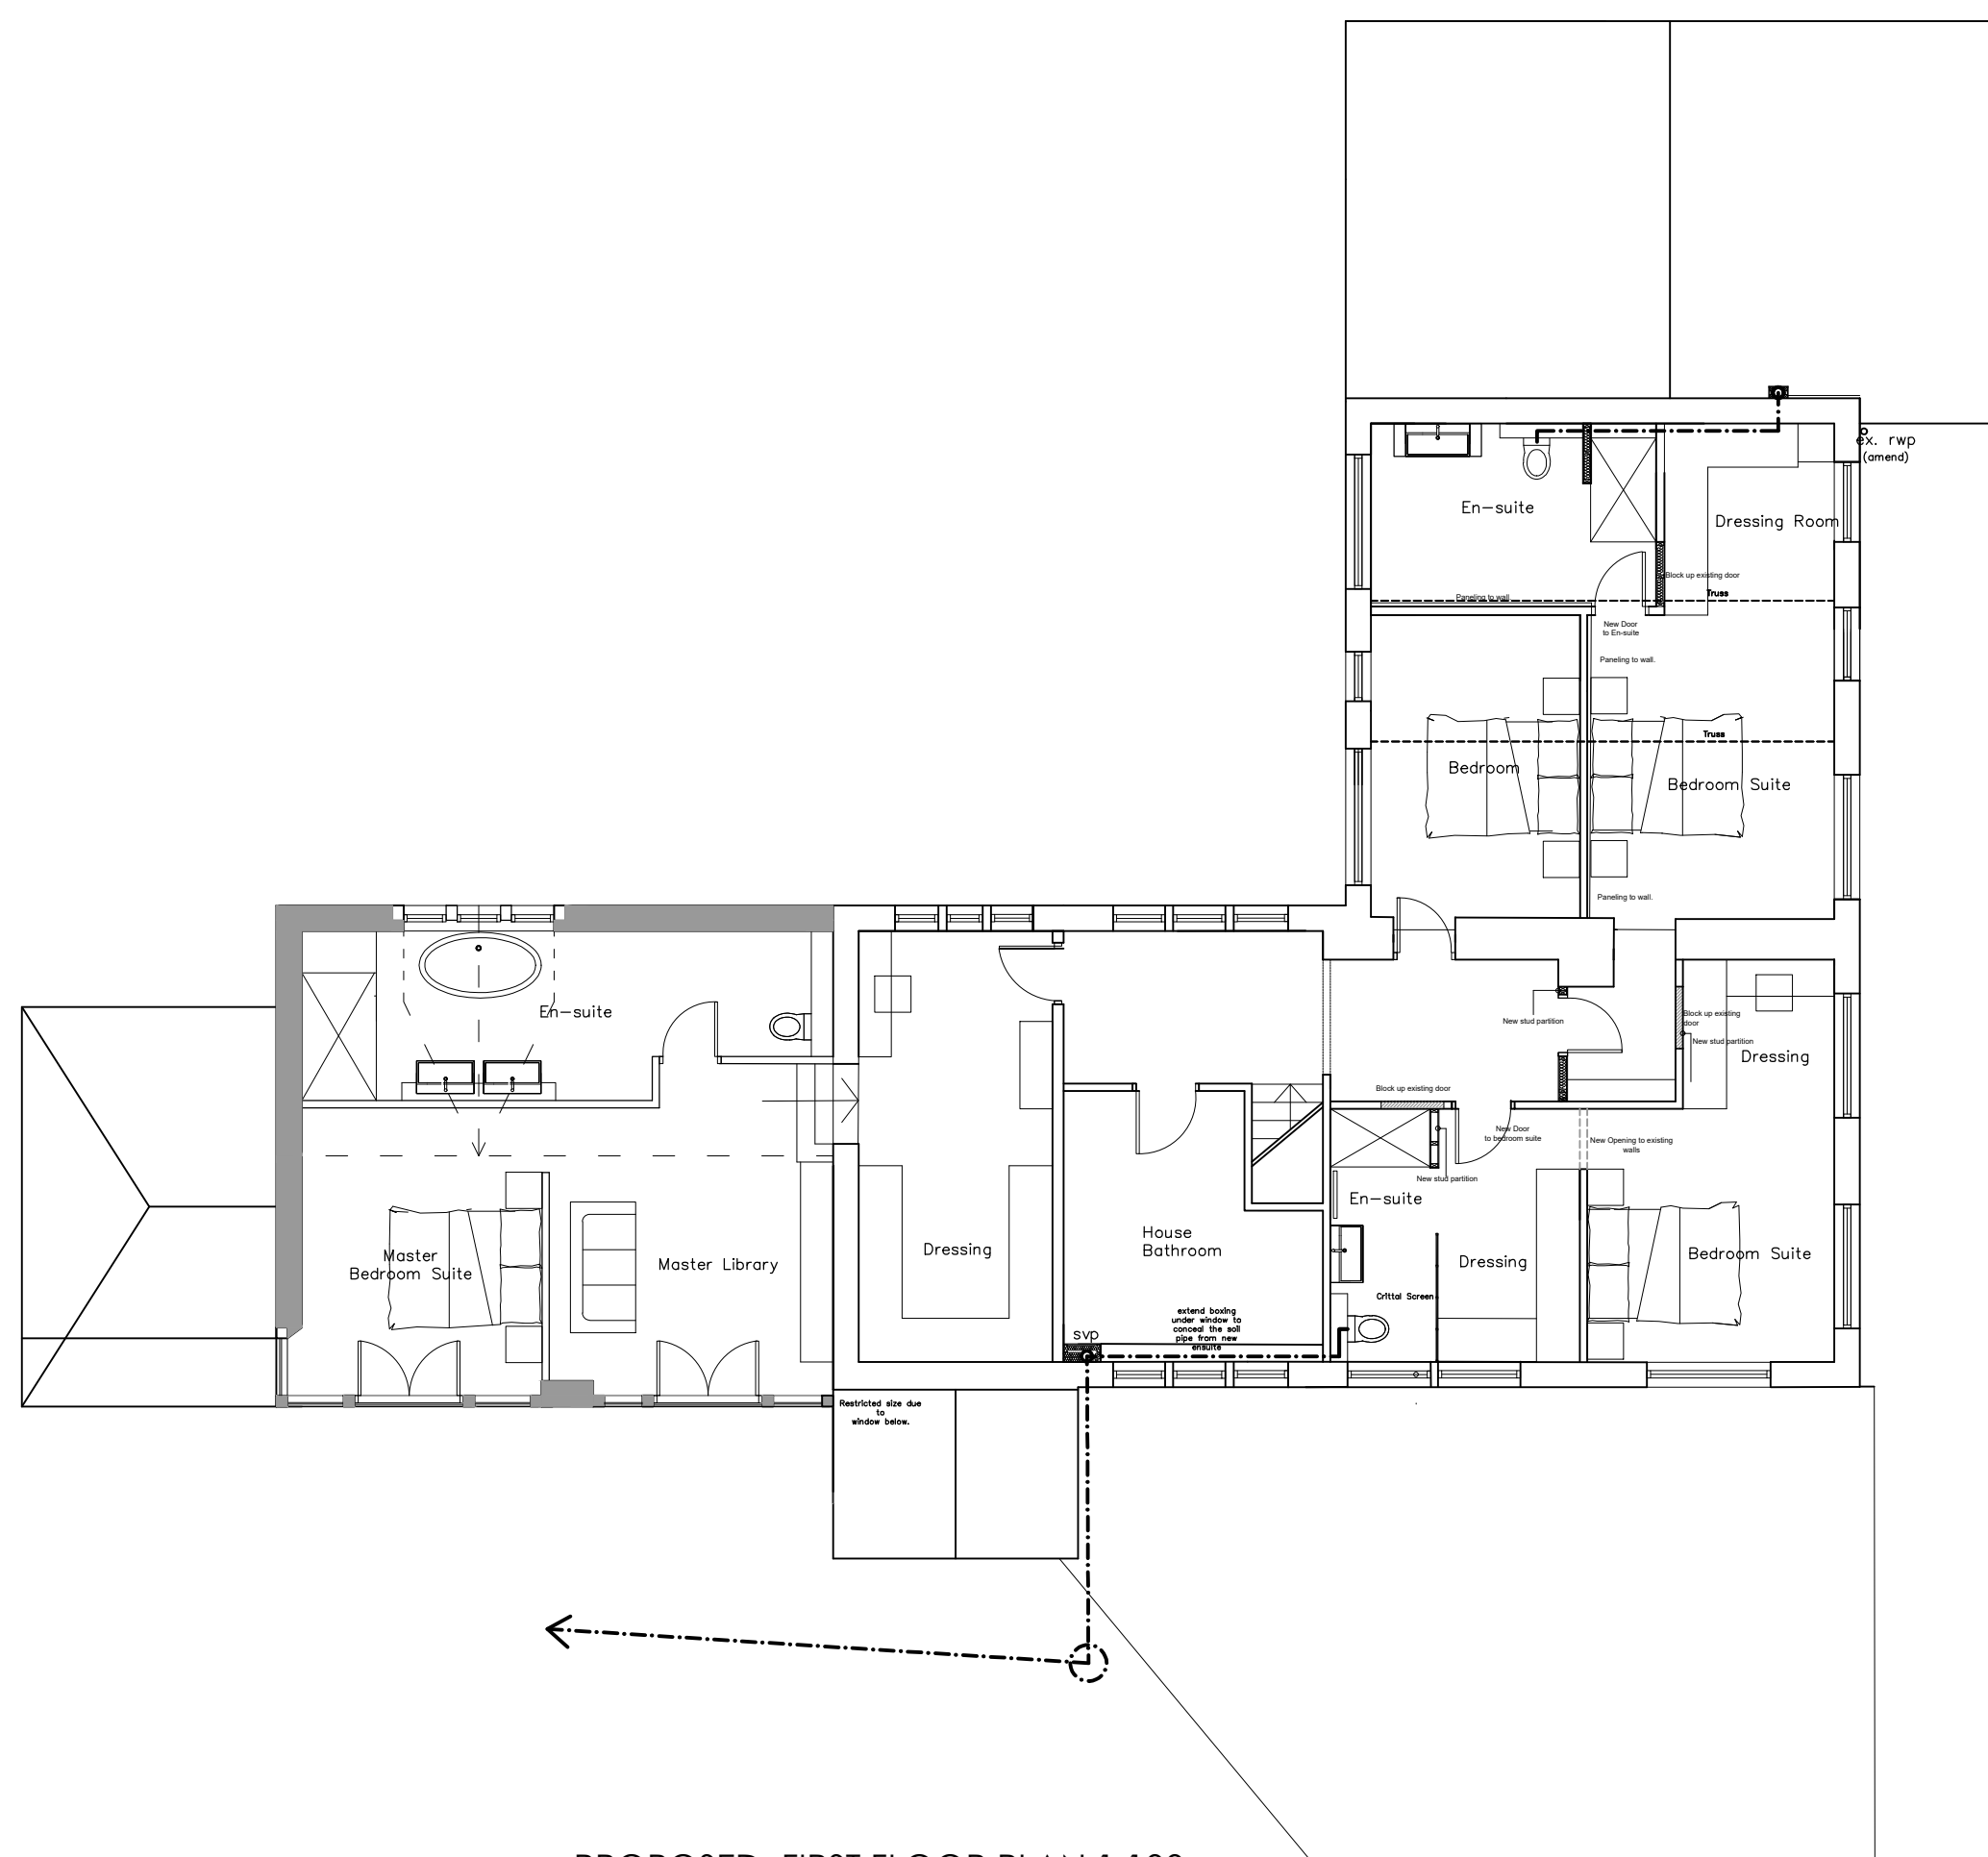


PROPOSED FIRST FLOOR PLAN 1:100




SOUTH WEST ELEVATION 1:100




NORTH EAST ELEVATION 1:100

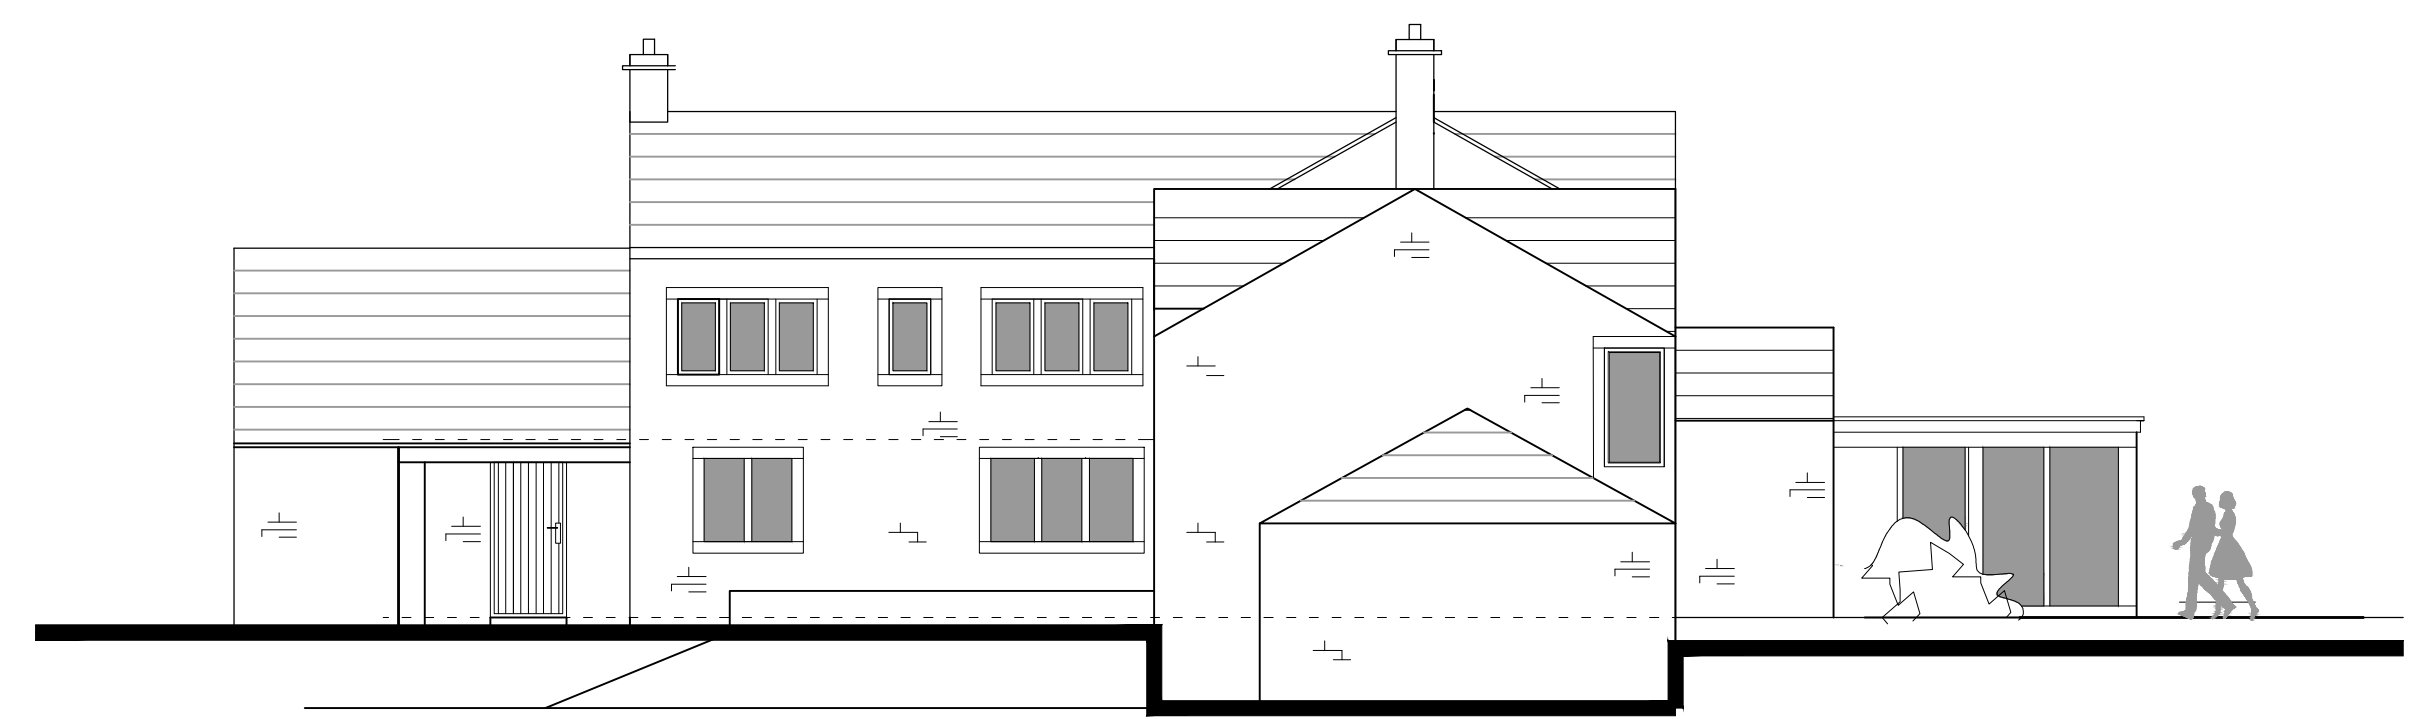

NORTH WEST ELEVATION 1:100

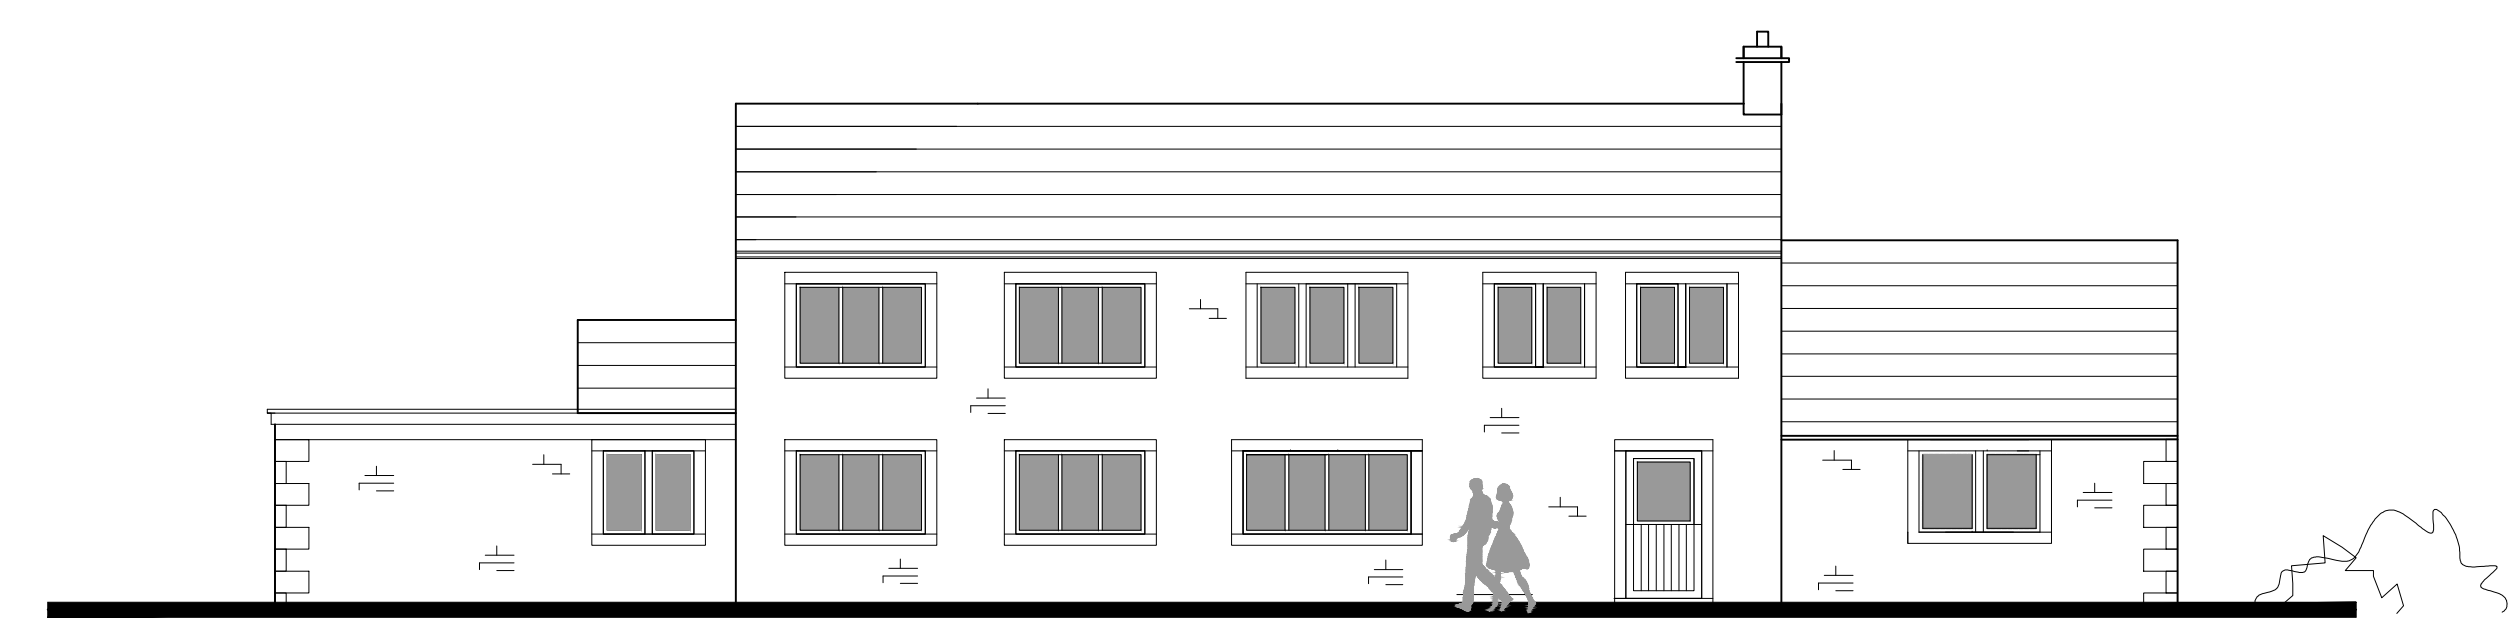

SOUTH EAST ELEVATION 1:100

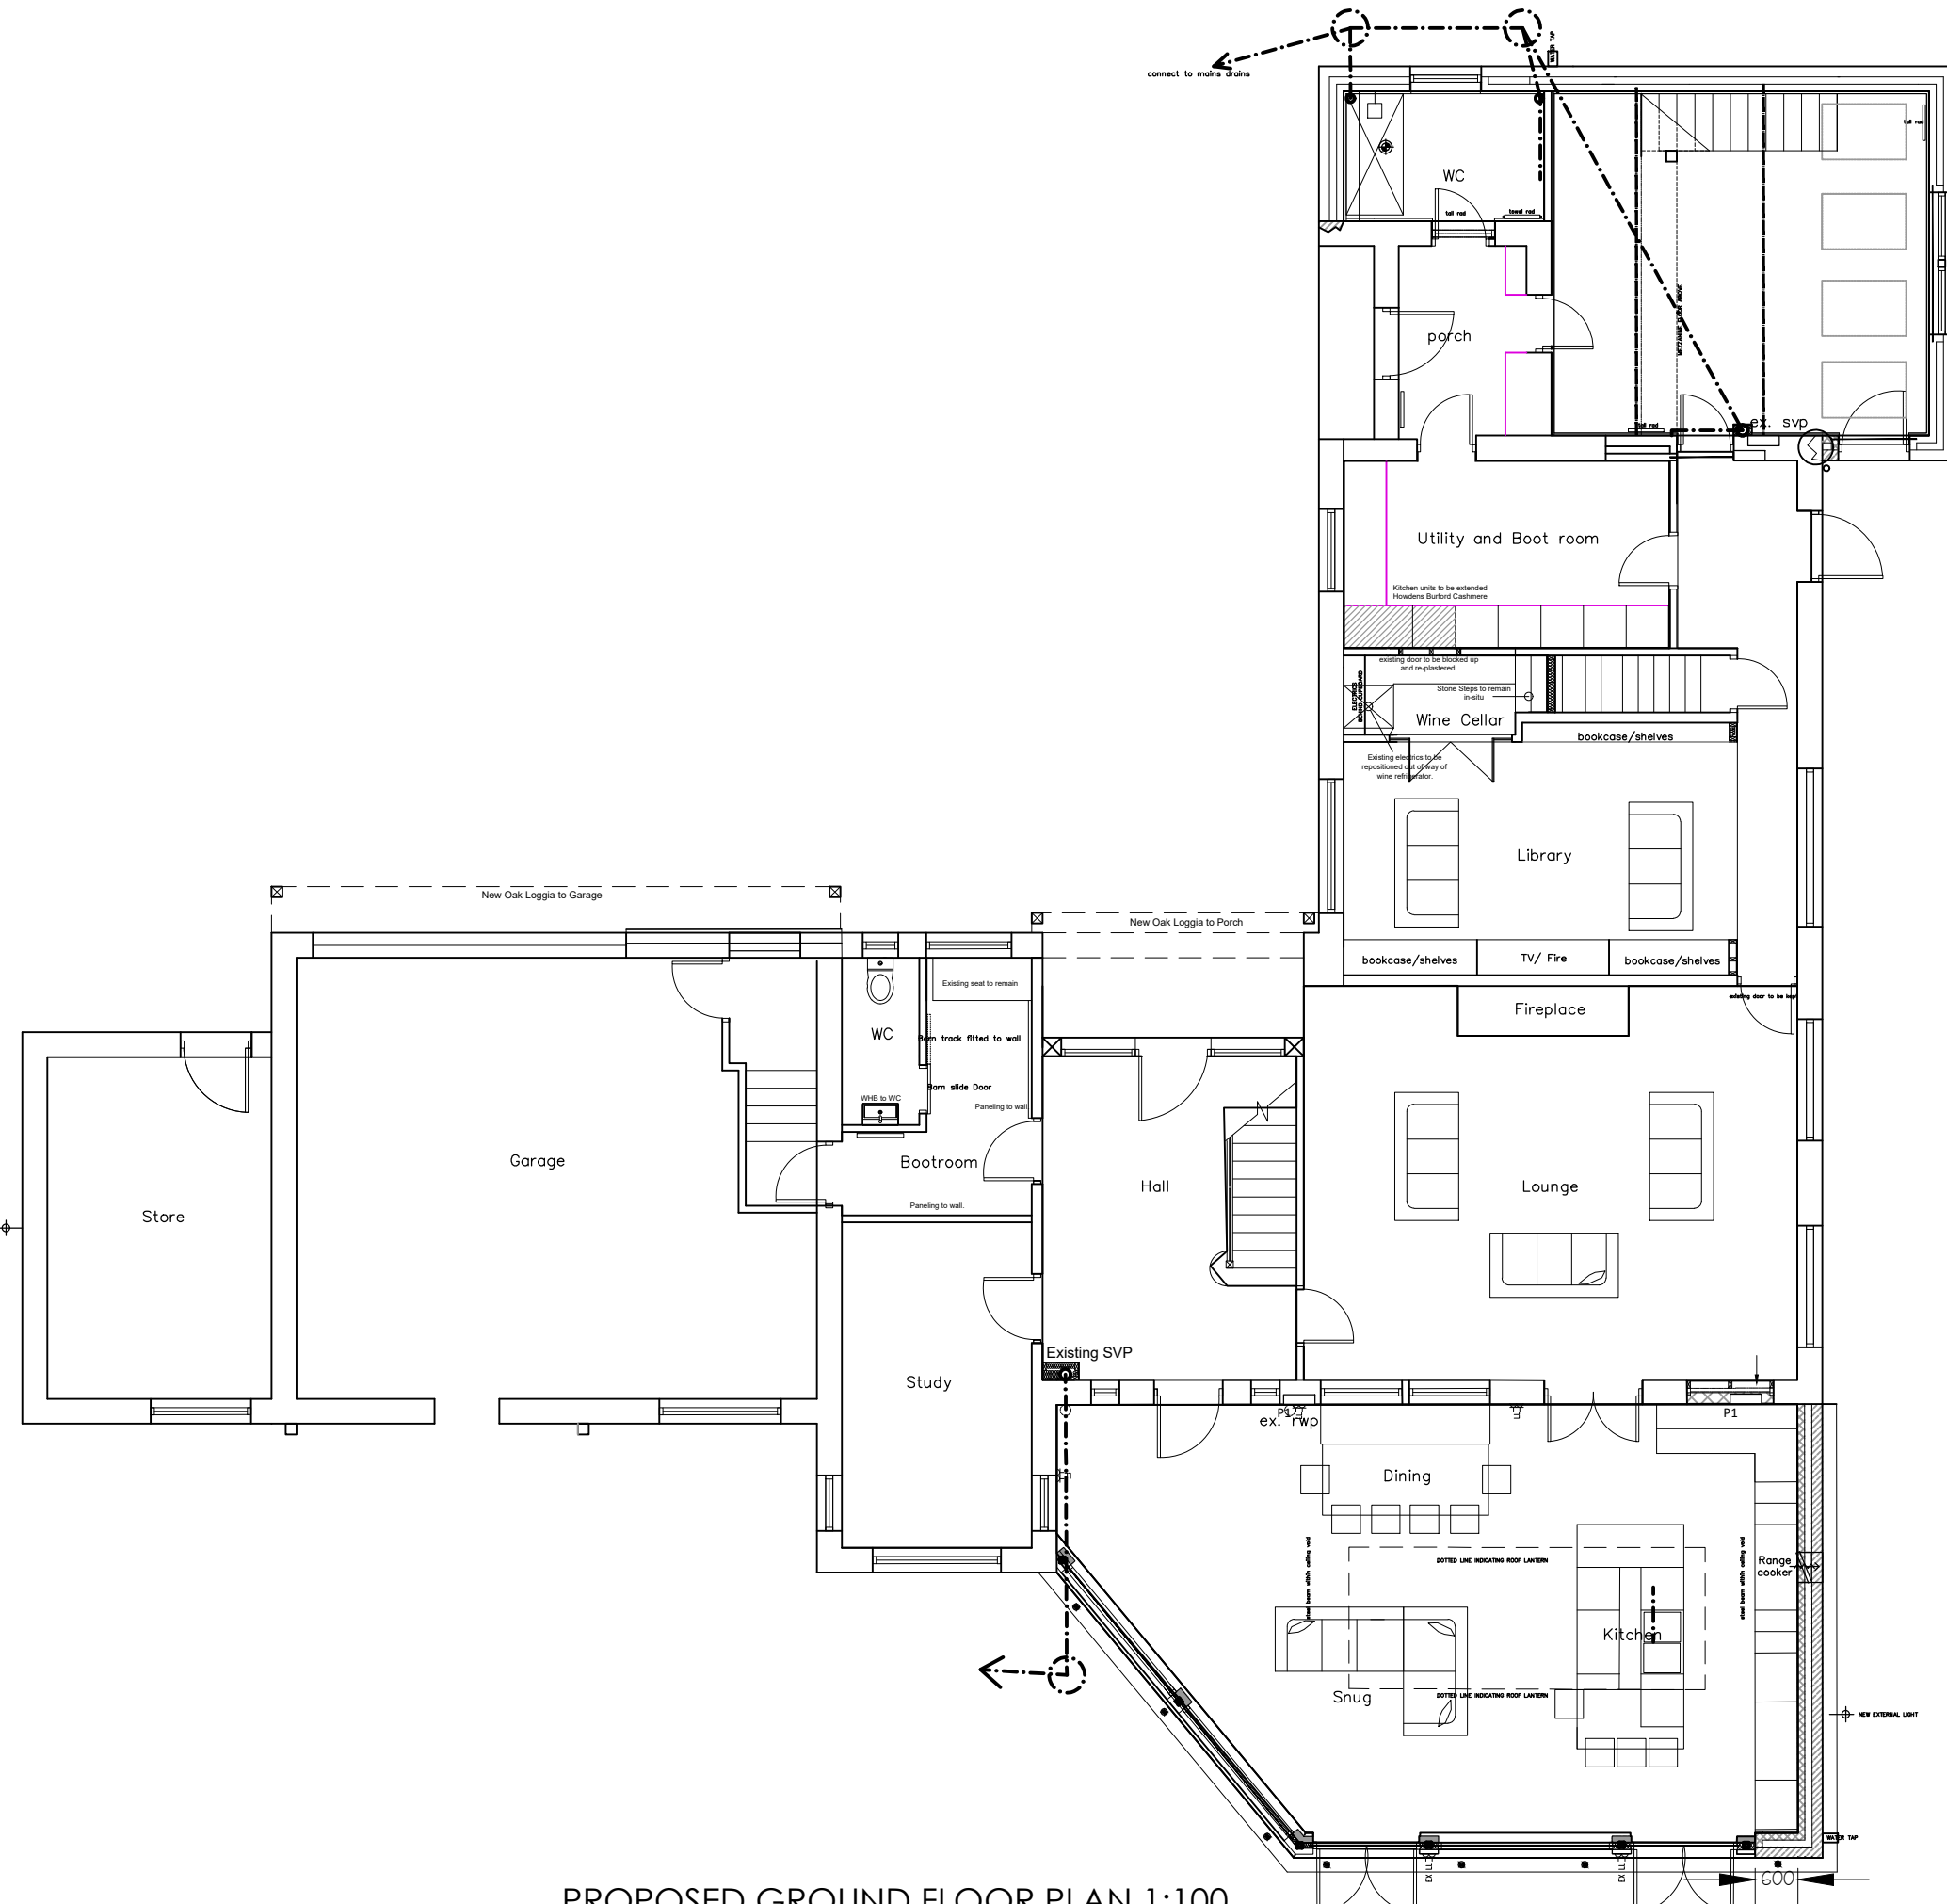

PROPOSED GROUND FLOOR PLAN 1:100

DRAWING DESCRIPTION  
PLANS & ELEVATIONS AS PROPOSED  
OPTION D

JOB TITLE  
Hillcrest  
the village  
Thurstonland  
CLIENT  
MR AND MRS LANE

DRAWN BY  
DATE  
CHECKED  
SCALE  
1:100 @ A1  
DRAWING NO.  
2008-00-08  
REVISION  
D



L'Arche Developments (Yorkshire) Ltd  
12 Manor Road  
Farnley Twp  
Huddersfield  
HD6 3JL  
Email: info@larchedevelopments.co.uk  
Company Reg: 5161038 VAT Reg: 342020355