





12 EXISTING LEFT SIDE ELEVATION
1 : 50

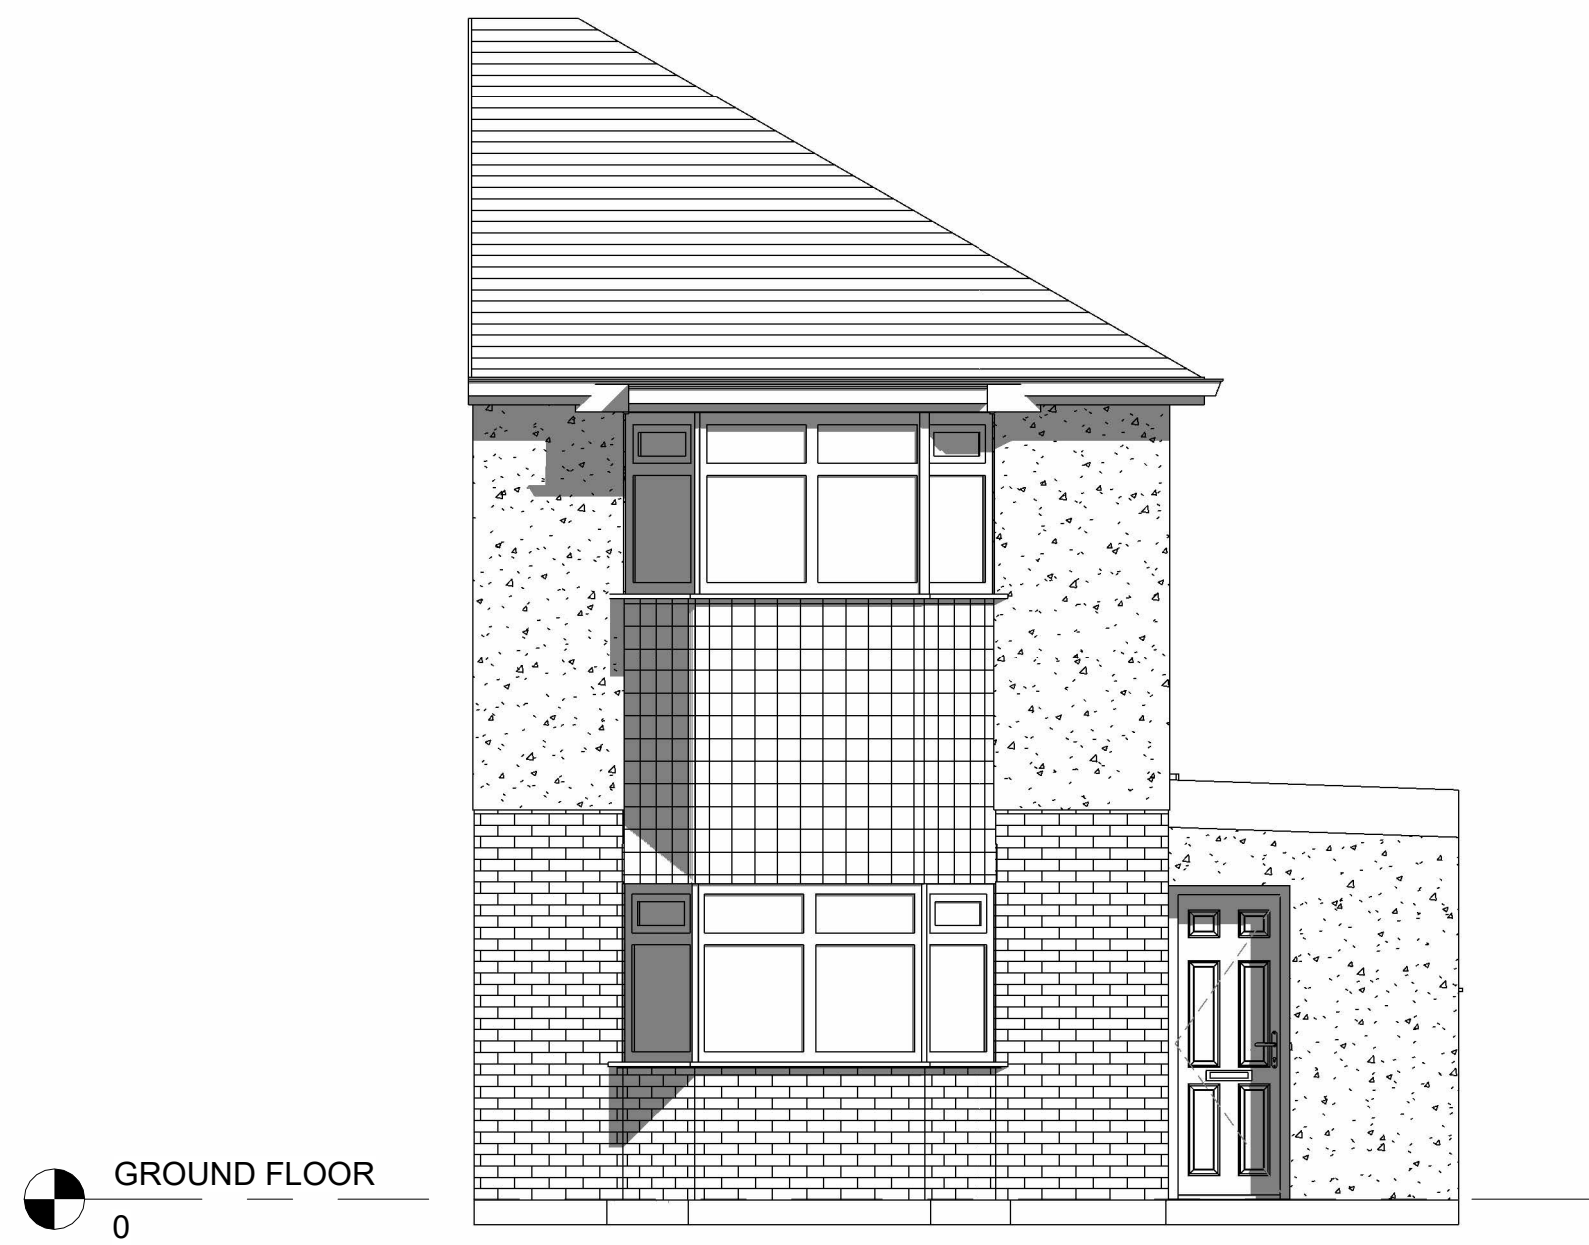

11 EXISTING FRONT ELEVATION
1 : 50



10 EXISTING REAR ELEVATION
1 : 50

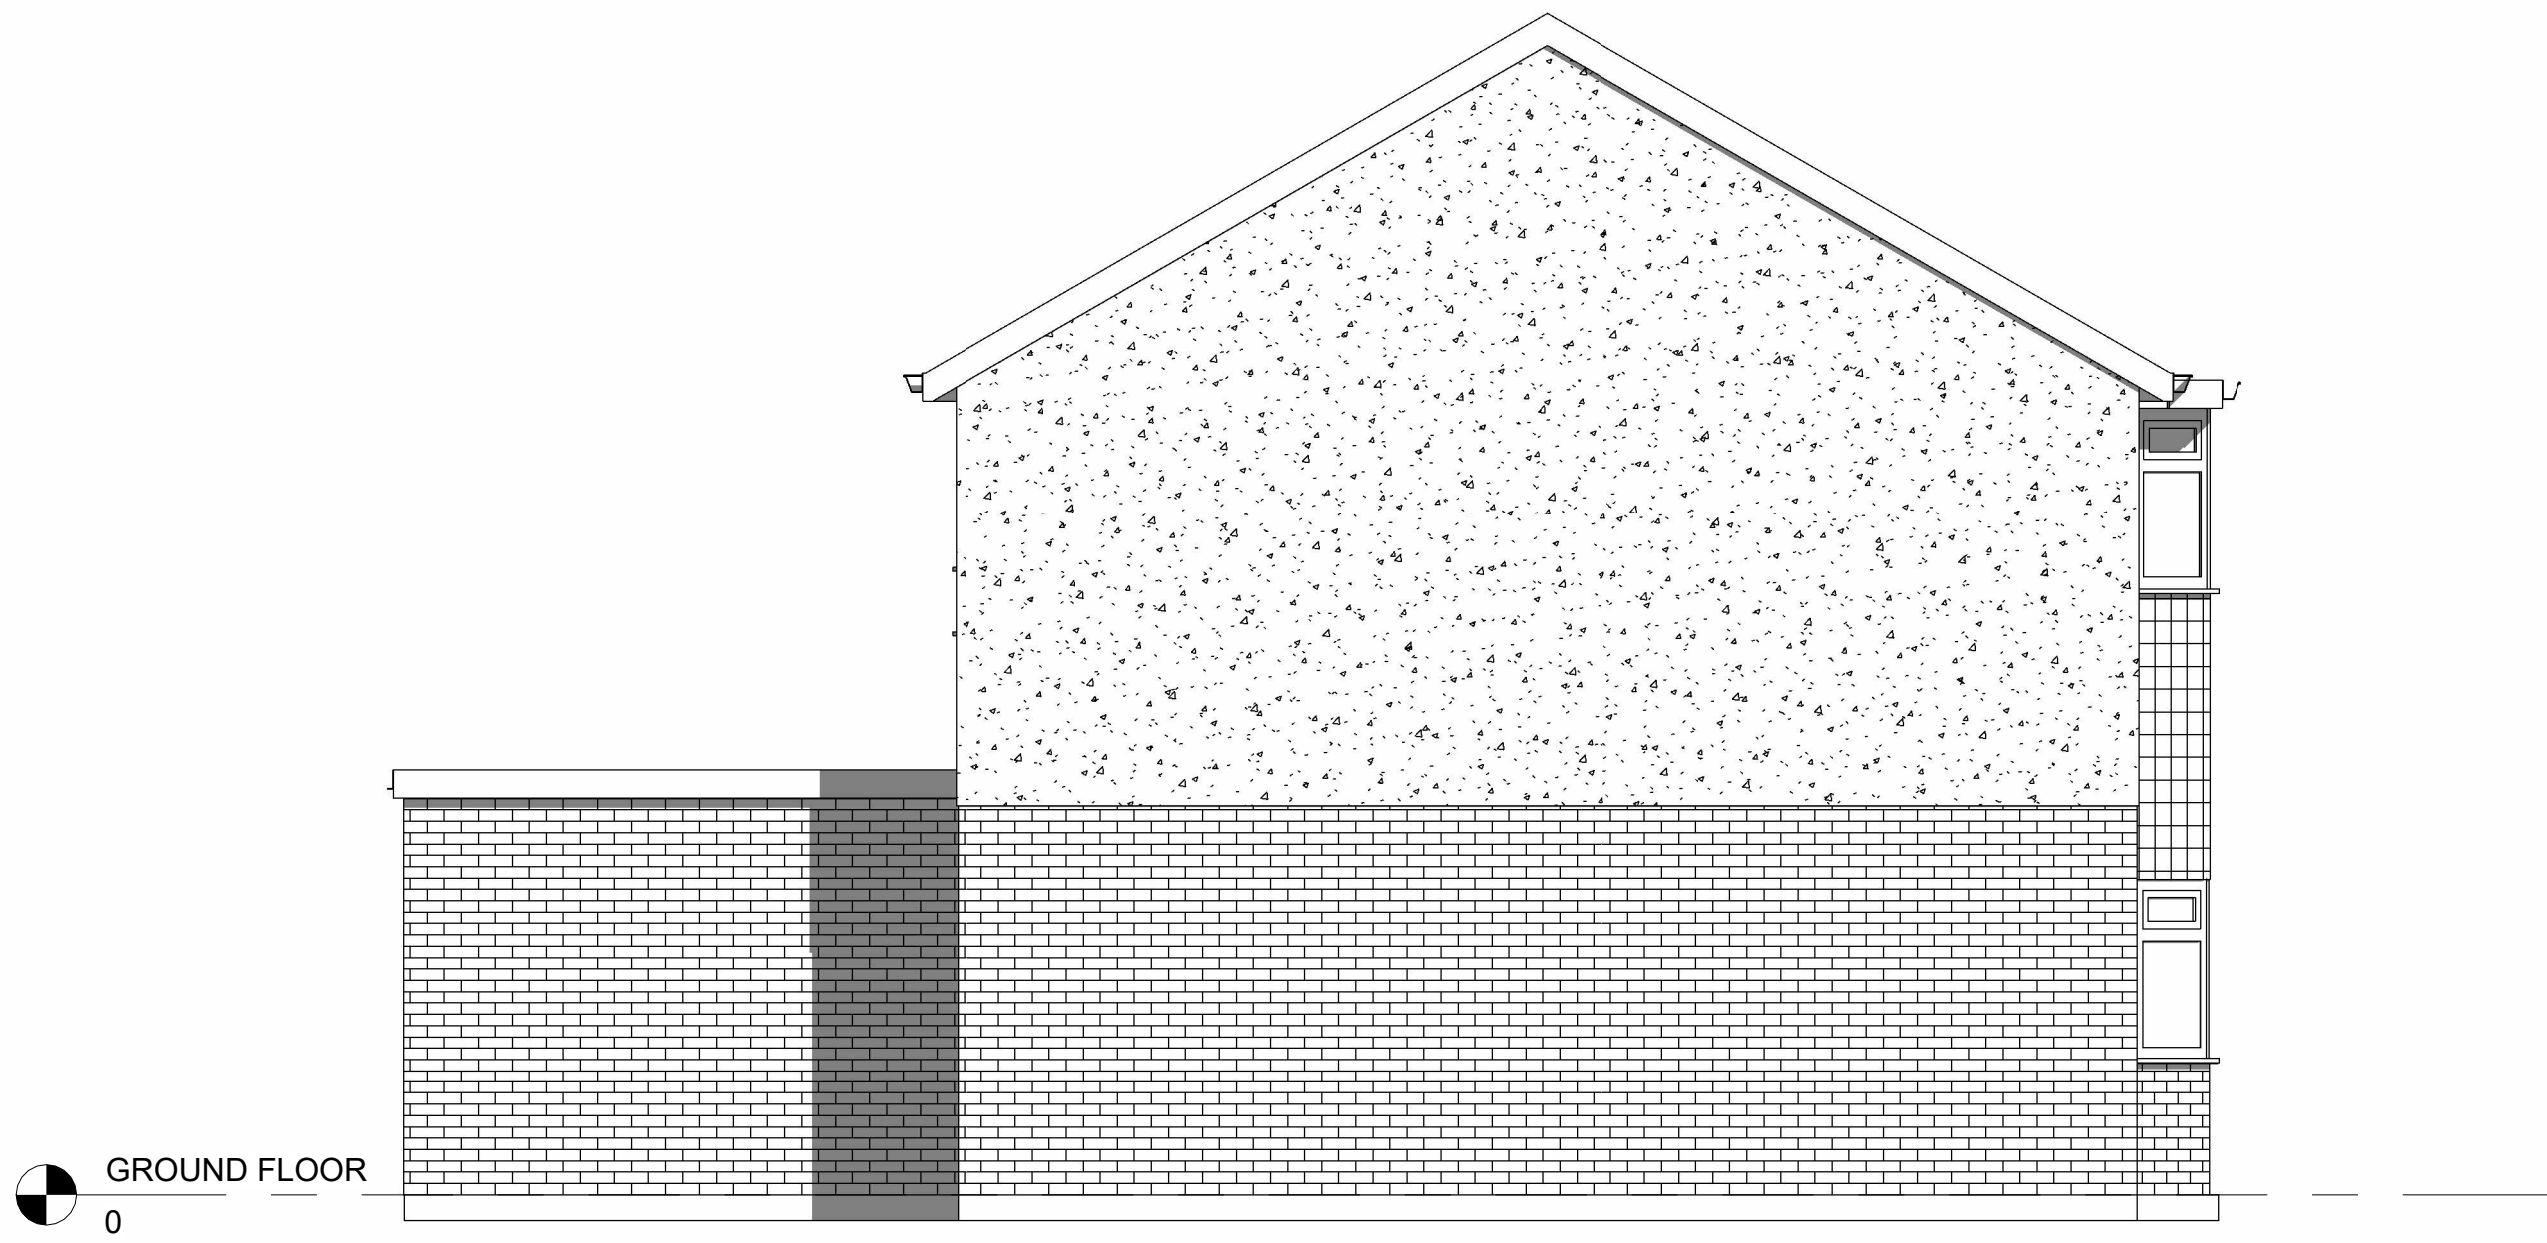

13 EXISTING RIGHT SIDE ELEVATION
1 : 50

PROTECTED BY UK COPYRIGHT LAW
DO NOT SCALE OFF THIS DRAWING

NOTE

1. ALL BUILDERS WORKS TO BE FULLY CHECKED WITH BUILDING REGULATIONS PRIOR TO CONSTRUCTION.
2. FINAL DRAINAGE POSITIONS TO BE CONFIRMED BETWEEN CLIENT AND BUILDER.
3. THESE PLANS ARE FOR BUILDING REGULATION APPROVAL ONLY, IF ANY DISCREPANCIES ARE FOUND ON SITE THEN THE CLIENT SHOULD CONTACT ENHANCED BUILDING PLANS OR THE ASSIGNED ENGINEER.
4. FINAL POSITION OF DOOR AND WINDOW TO BE AGREED BETWEEN BUILDER AND CLIENT.
5. STEEL BEAM LENGTHS TO BE AGREED ON SITE WITH BUILDER.
6. ALL DIMENSIONS TO BE CHECKED BEFORE CONSTRUCTION COMMENCES.
7. ROOF PITCH TO BE CHECKED ON SITE BEFORE ROOF TRUSS ARE ORDERED.
8. FINAL STAIRS POSITION AND MEASUREMENTS TO BE CONFIRMED BETWEEN CUSTOMER AND BUILDER.

LEGEND

- | | |
|--|--------------------------|
| | BRICK |
| | BREEZE BLOCK |
| | TIMBER |
| | CONCRETE |
| | OUTLINE FOR STEEL BEAM |
| | OUTLINE FOR STEEL COLUMN |

REV	DESCRIPTION	DATE
-----	-------------	------

STATUS



Address: 95 Church Villas
South Kirkby
Pontefract
West Yorkshire
WF9 3 QR

Mobile: 07730666631
Email: scott@enhancedbuildingplans.co.uk

PROJECT
13 HEY LANE, HUDDSFIELD, HD5 8JY

TITLE
FIRST FLOOR EXTENSION
EXISTING AND PROPOSED LOFT PLANS AND
EXISTING ELEVATIONS

CLIENT
IAN SHAW

DRAWN BY SS	CHECKED BY SS	DATE 12/12/23
----------------	------------------	------------------

SCALE AS INDICATED @ A1	PROJECT NUMBER 0081
----------------------------	------------------------

DRAWING NUMBER 0081-EBP-PL-002	REV
-----------------------------------	-----