




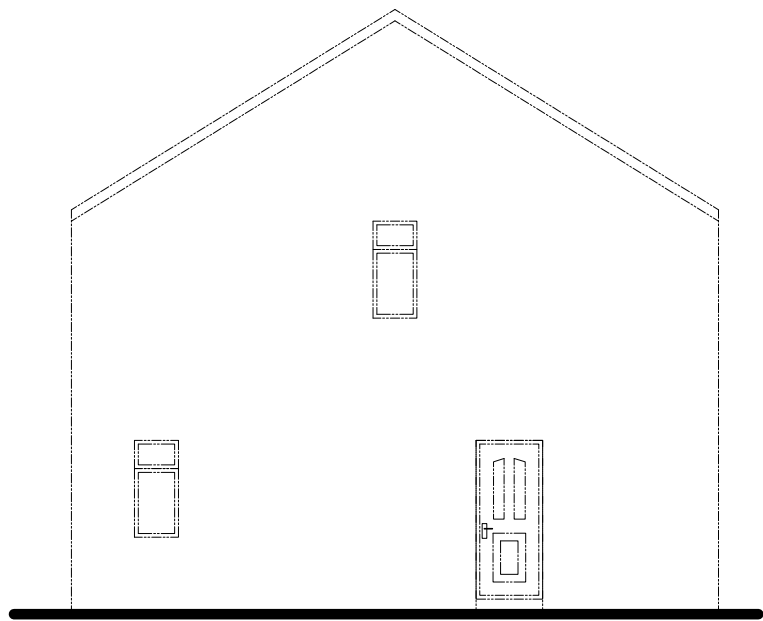


EXISTING SIDE ELEVATION

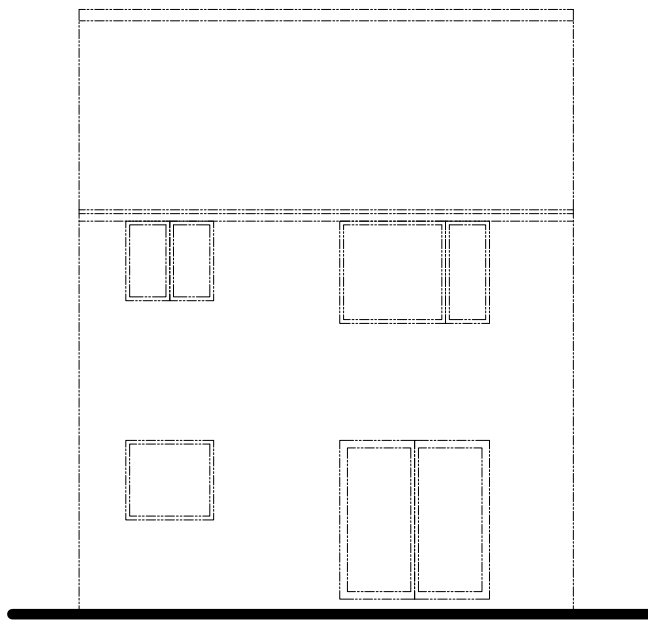

EXISTING REAR ELEVATION

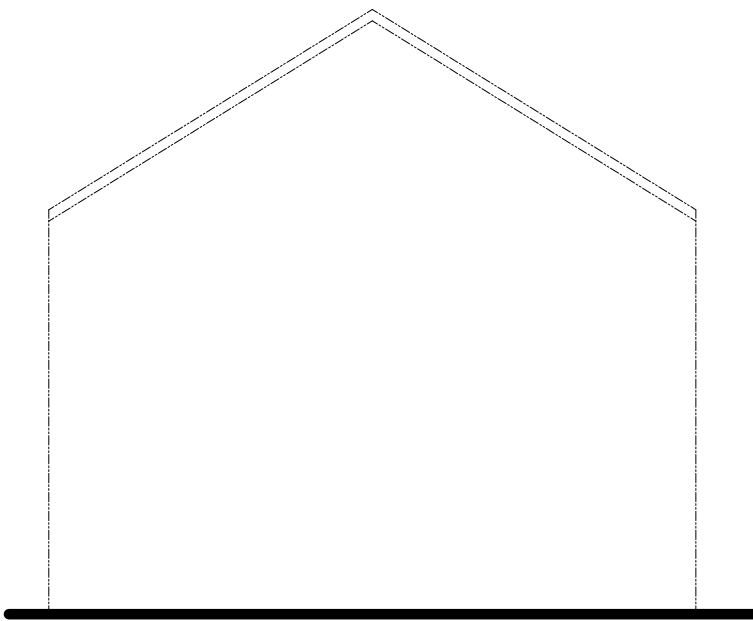


EXISTING SIDE ELEVATION

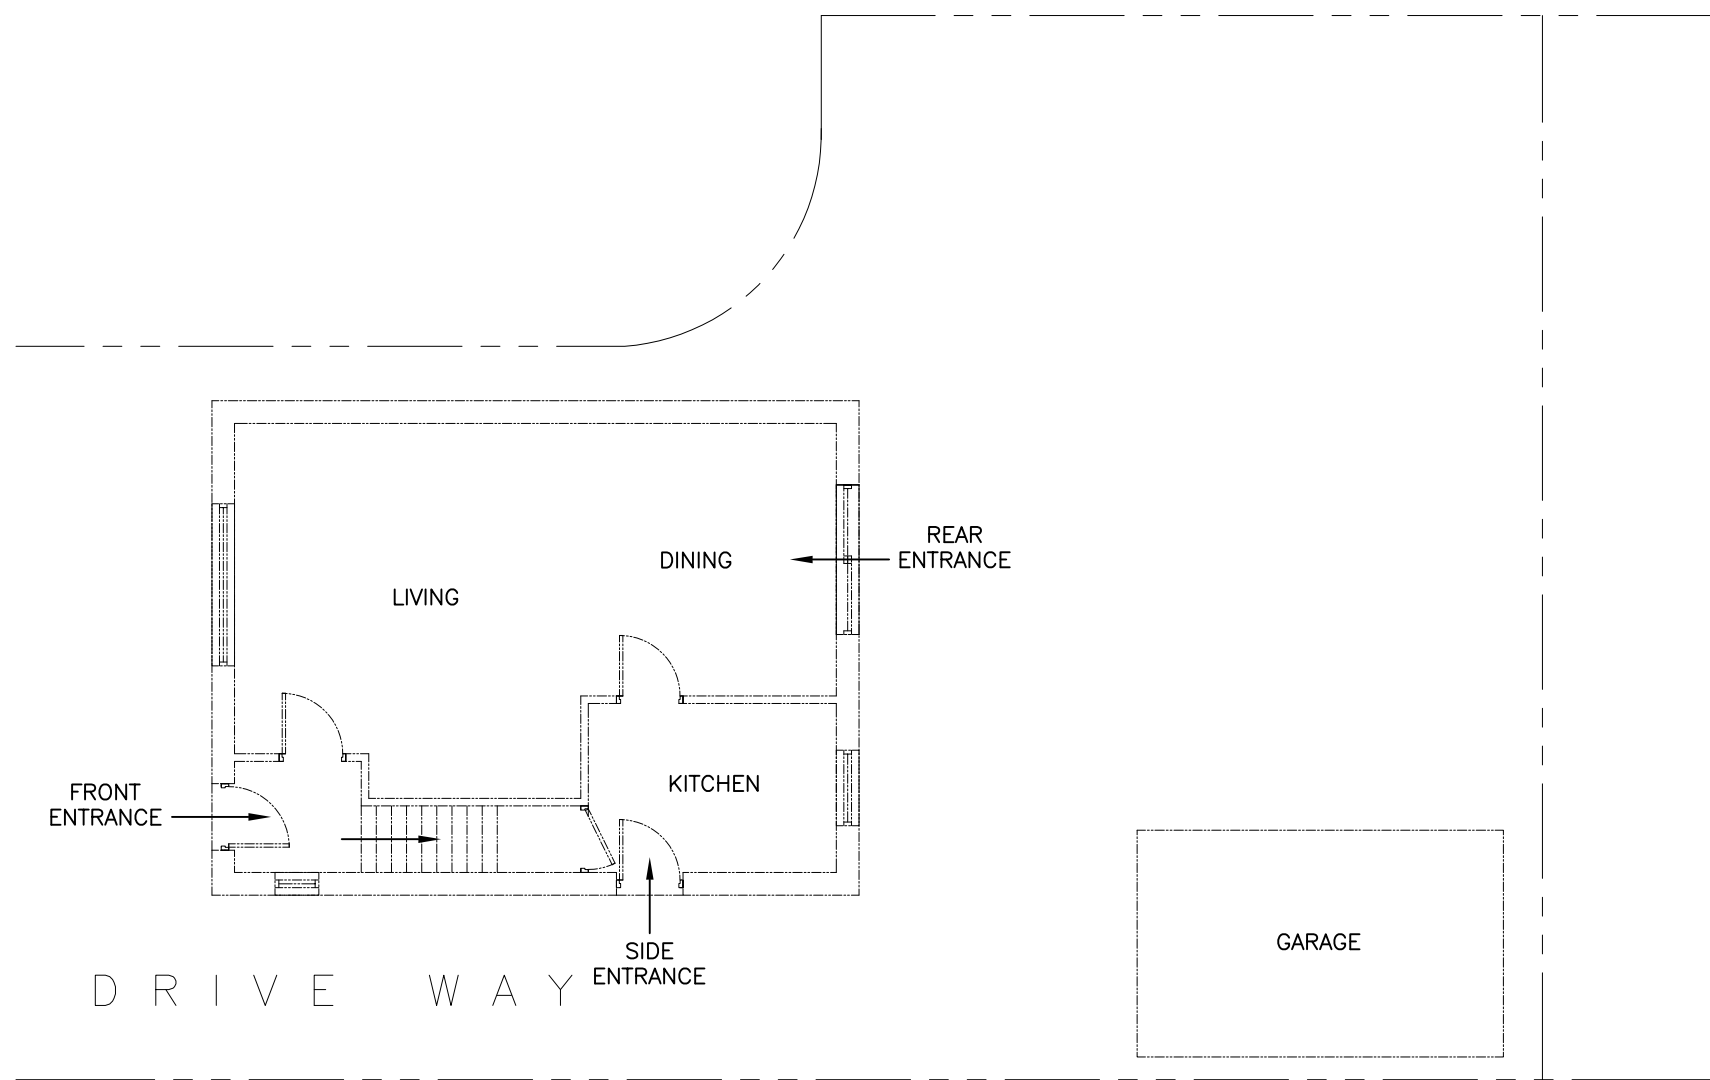


EXISTING GROUND FLOOR PLAN

E X I S T I N G

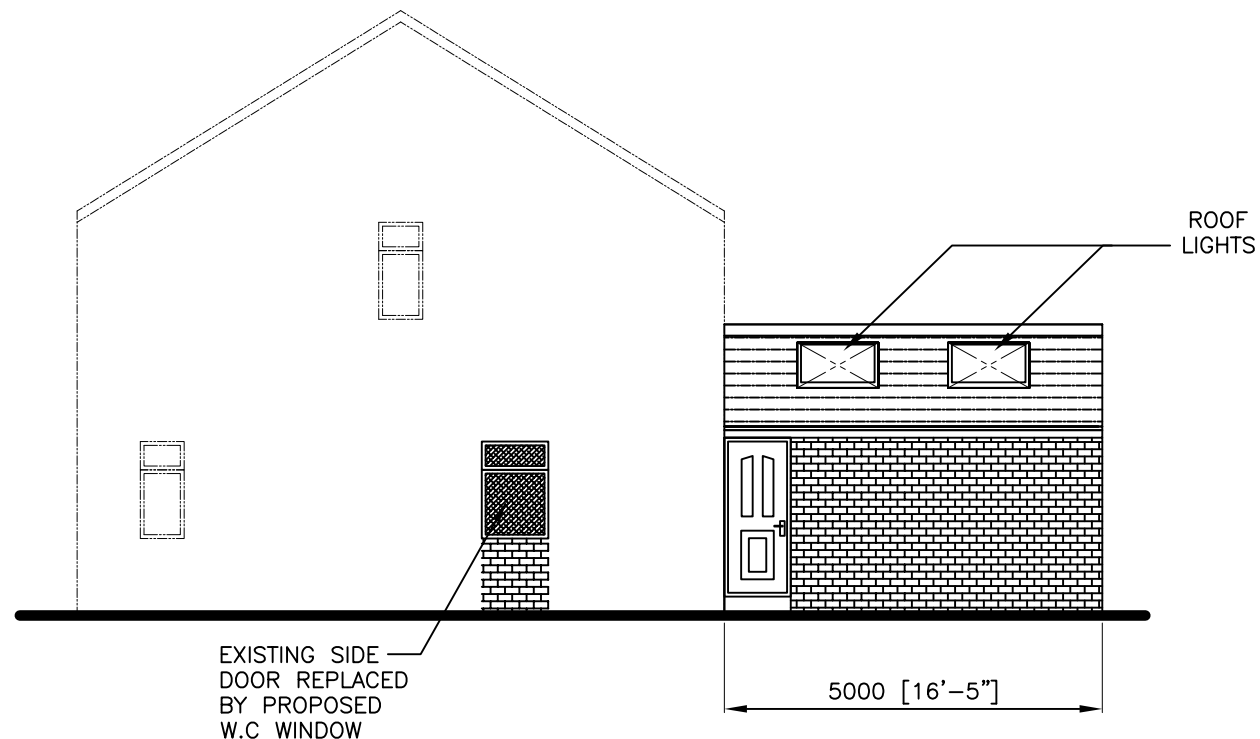


PROPOSED SIDE ELEVATION


ALL MATERIALS
TO MATCH EXISTING

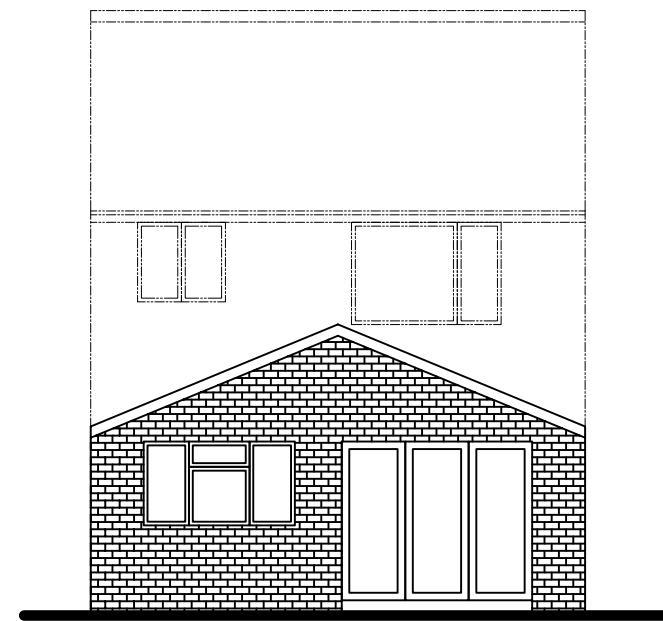

PROPOSED REAR ELEVATION

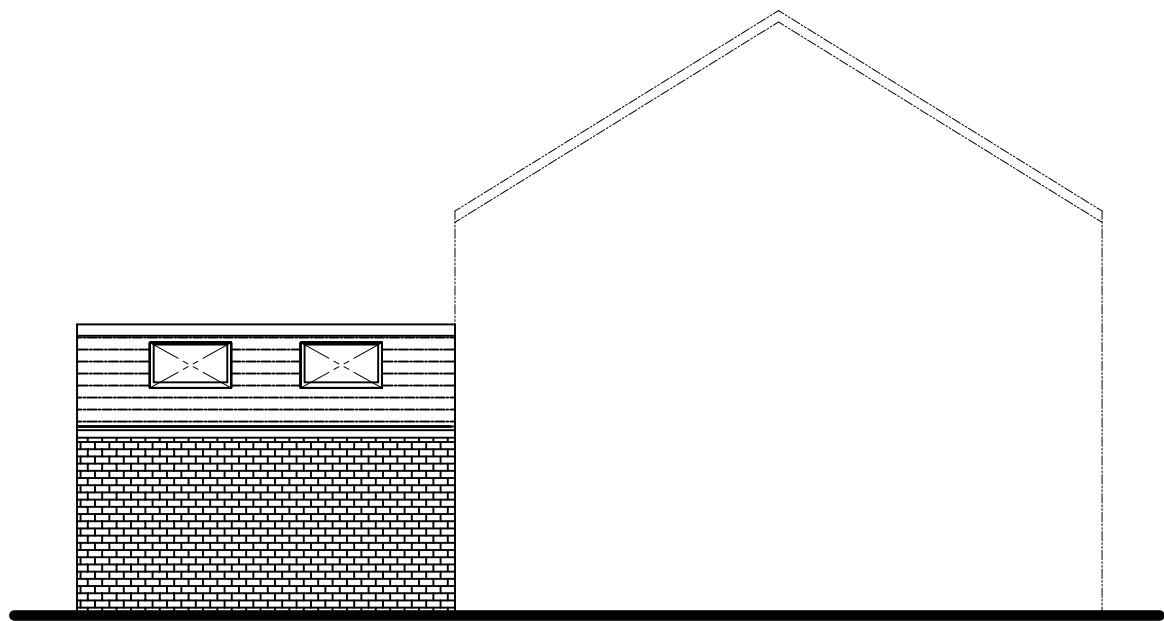

PROPOSED SIDE ELEVATION

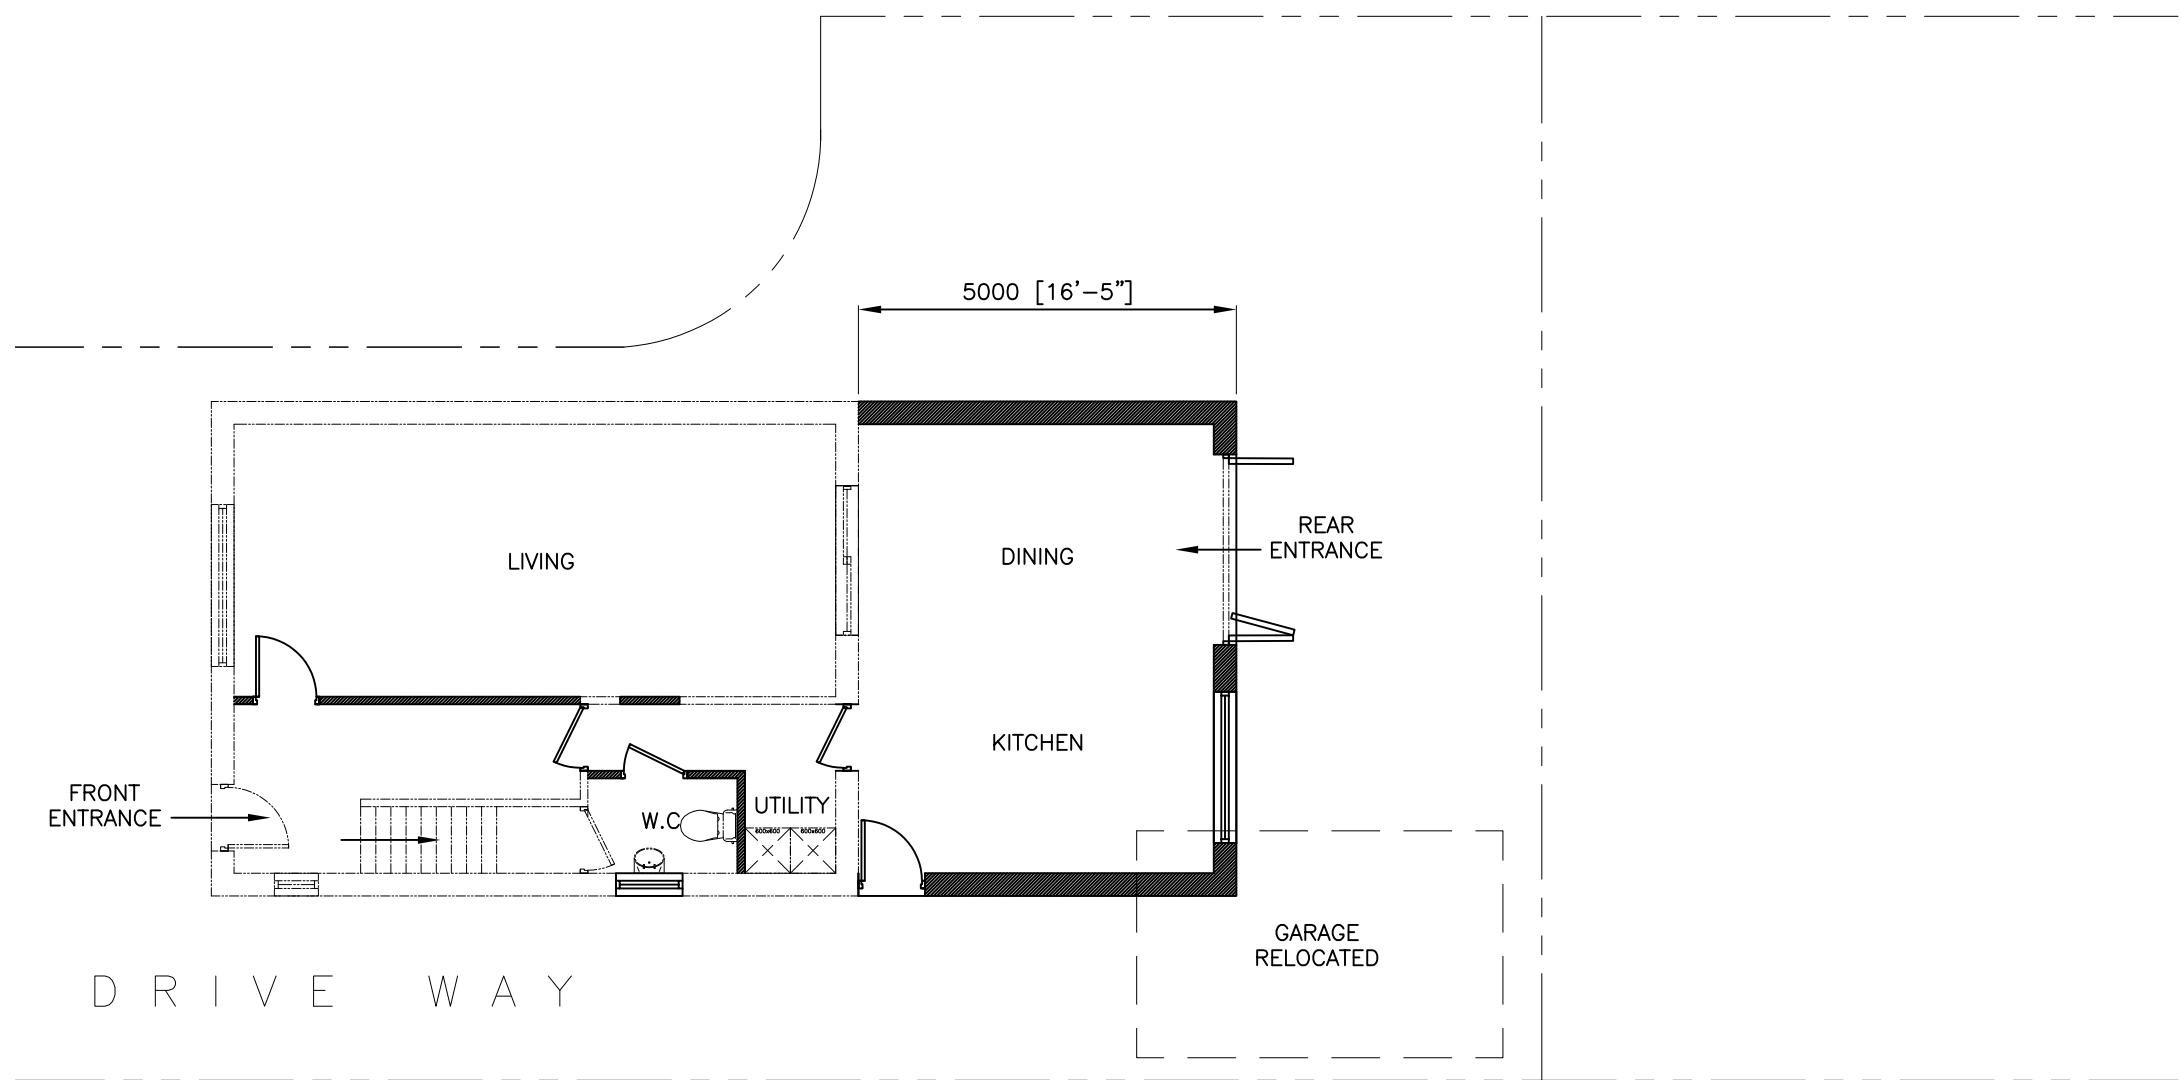

PROPOSED GROUND FLOOR PLAN

P R O P O S E D

Note;

ALL WORK TO BE CARRIED OUT IN ACCORDANCE WITH THE CURRENT BUILDING REGULATIONS & CODES OF PRACTICE.
ALL DIMENSIONS TO BE CHECKED ON SITE. DO NOT SCALE FROM THIS DRAWING.
ALL WORKS UNDERTAKEN TO THE SATISFACTION OF BUILDING CONTROL INSPECTORS.

P L A N N I N G

Rev:	Revision Note:	Date:
Client:	MR G. SINGH	
Project:	992 BRADFORD ROAD, EAST BIERLEY, BD4 6PB.	
Title:	PROPOSED REAR SINGLE STOREY EXTENSION	
Scale:	Date:	Drawing No:
1:100@A1	DEC 23	23178-2
Revision:	-	

KMS CONSULTANTS & ASSOCIATES LTD
M - 07939 545 564 T - 0845 111 0945
E - kmsconsultants@gmail.com