
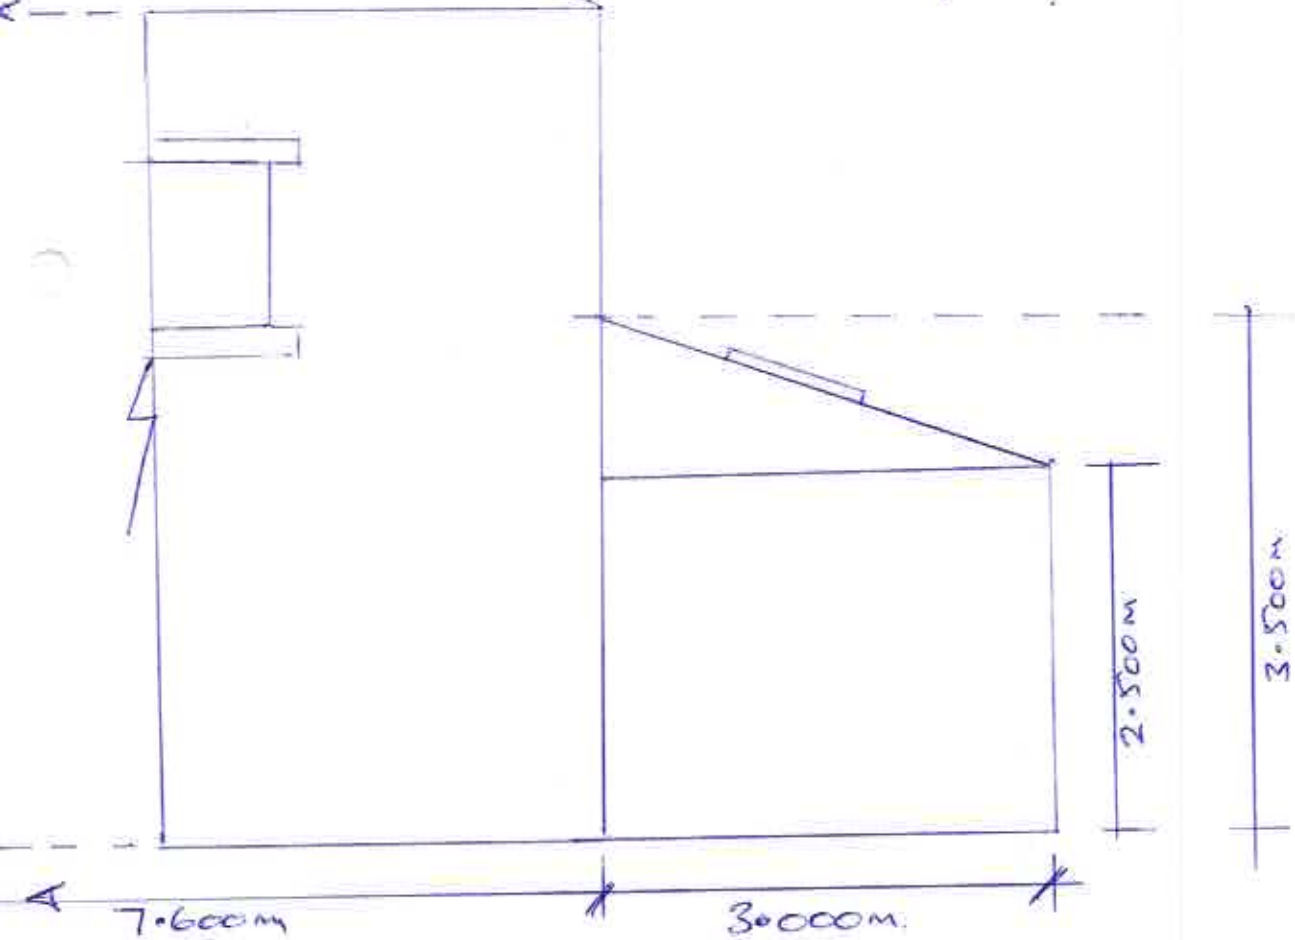


REAR ELEVATION 22 NEWSOME ROAD.

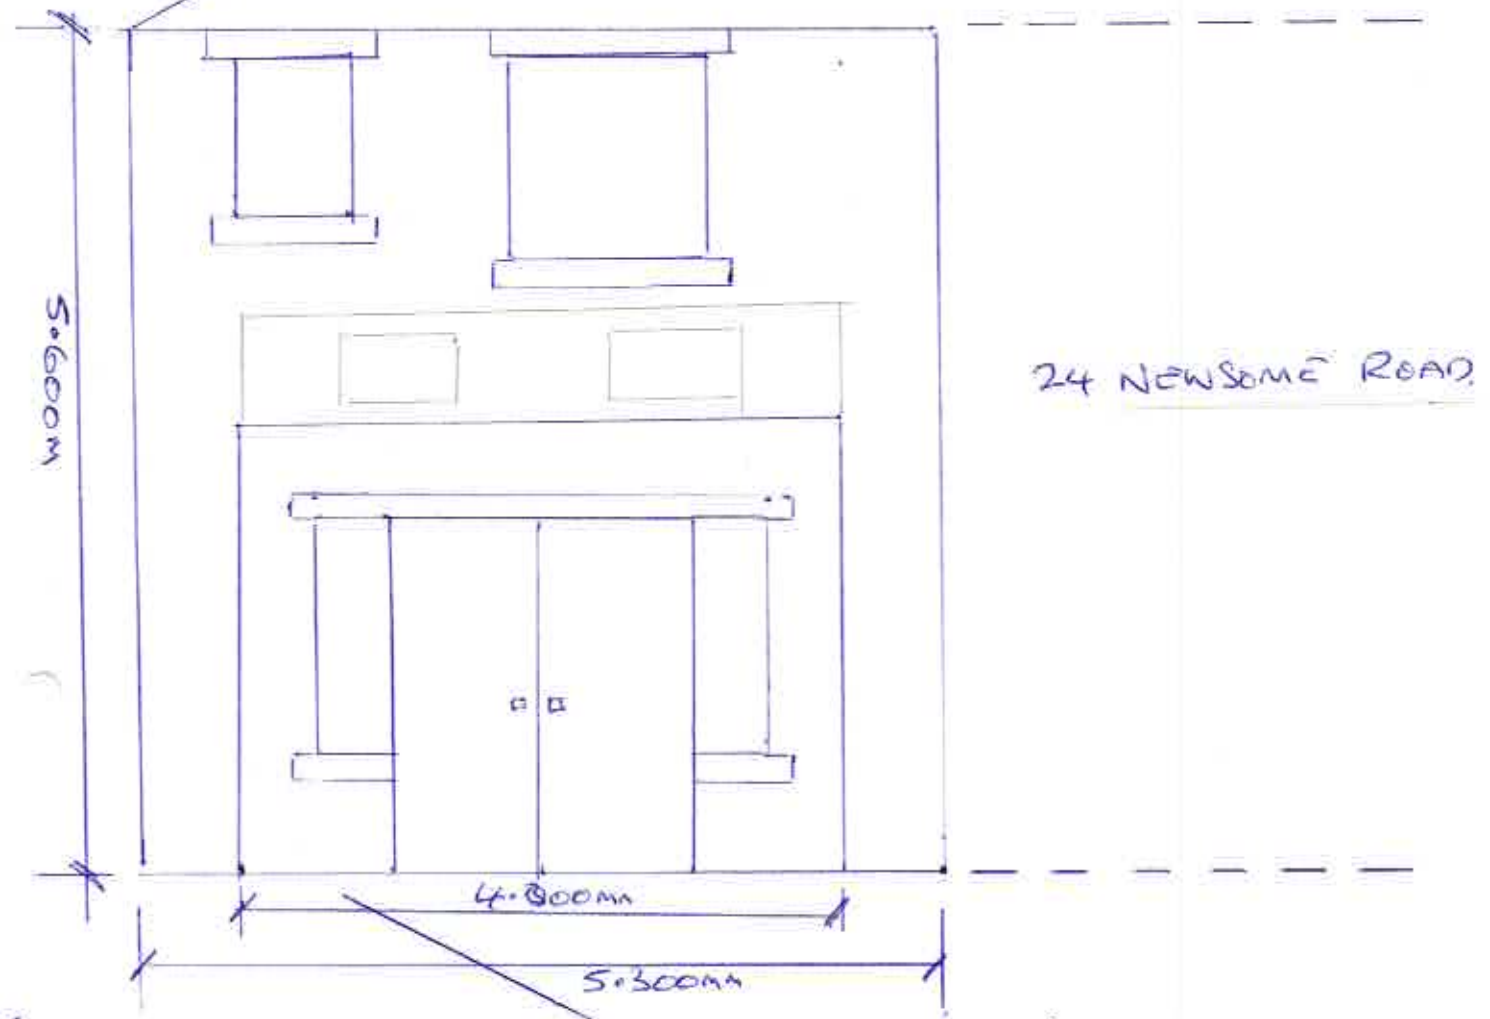

SCALE 1:50 SIDE ELEVATION