


DO NOT SCALE IF IN DOUBT ASK

No part of this drawing may be reproduced without prior written permission from J M H Design
J M H Design reserves all copyrights on its designs.
THIS DRAWING IS INTENDED FOR PLANNING AND BUILDING REGULATION SUBMISSIONS ONLY - AND SHOULD NOT BE USED AS A WORKING DRAWING FOR BUILDING PURPOSES
BOUNDARIES, ANGLES & DIMENSIONS ARE TO BE CHECKED ON SITE BY THE MAIN CONTRACTOR PRIOR TO COMMENCEMENT OF WORKS
CDM Regulations
Contractor to comply fully with managing for Health and Safety - Construction (Design and Management Regulations 2015)

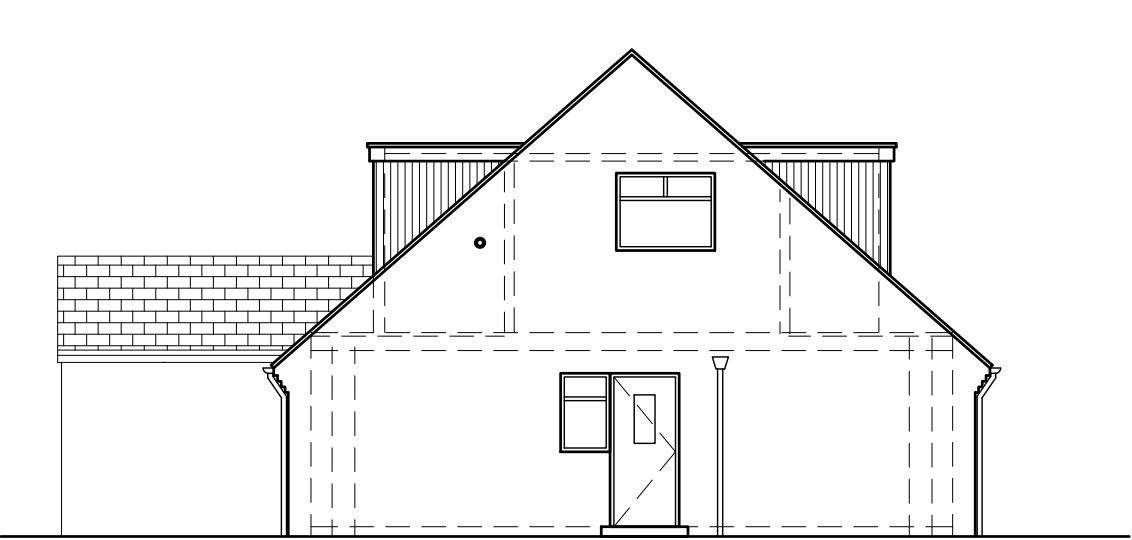

SOUTH ELEVATION AS EXISTING - 1:50



WEST ELEVATION AS EXISTING - 1:50



NORTH ELEVATION AS EXISTING - 1:100



FRONT ELEVATION AS PROPOSED - 1:50




WEST ELEVATION AS PROPOSED - 1:50




REAR ELEVATION AS PROPOSED - 1:100


PROPOSED FINISHES
ROOF - interlocking Double Roman concrete tiles to match existing - flat roof in grey GEP
WALLS - orange brick to match existing
WINDOWS - UPVC to match existing

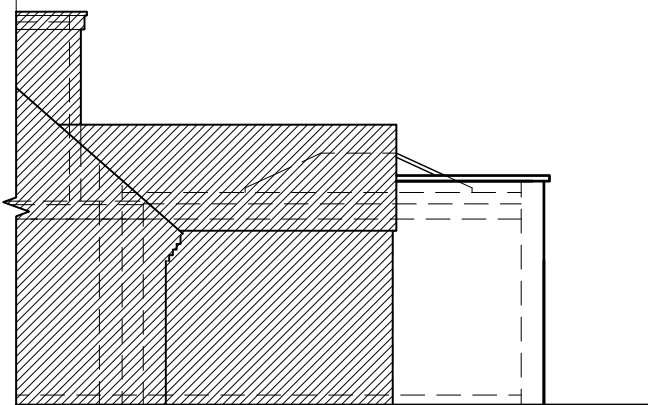


EAST ELEVATION AS PROPOSED - 1:100

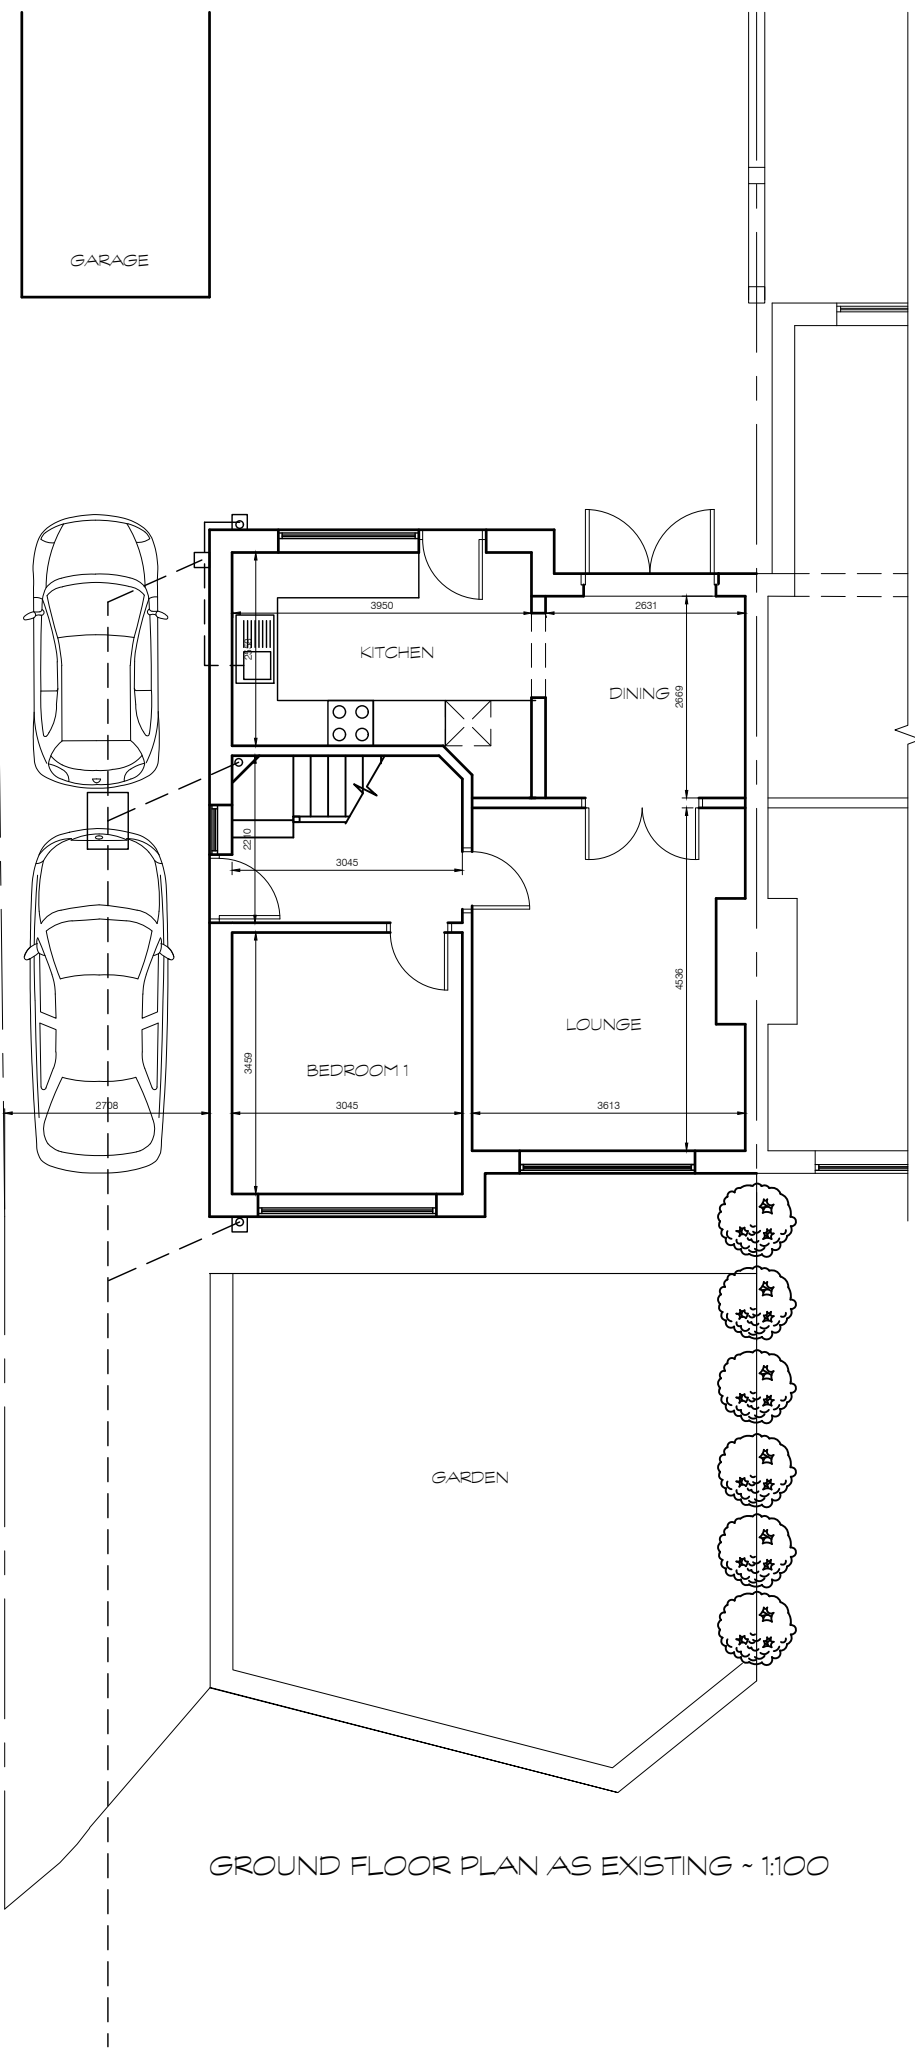


GROUND FLOOR PLAN AS EXISTING - 1:100

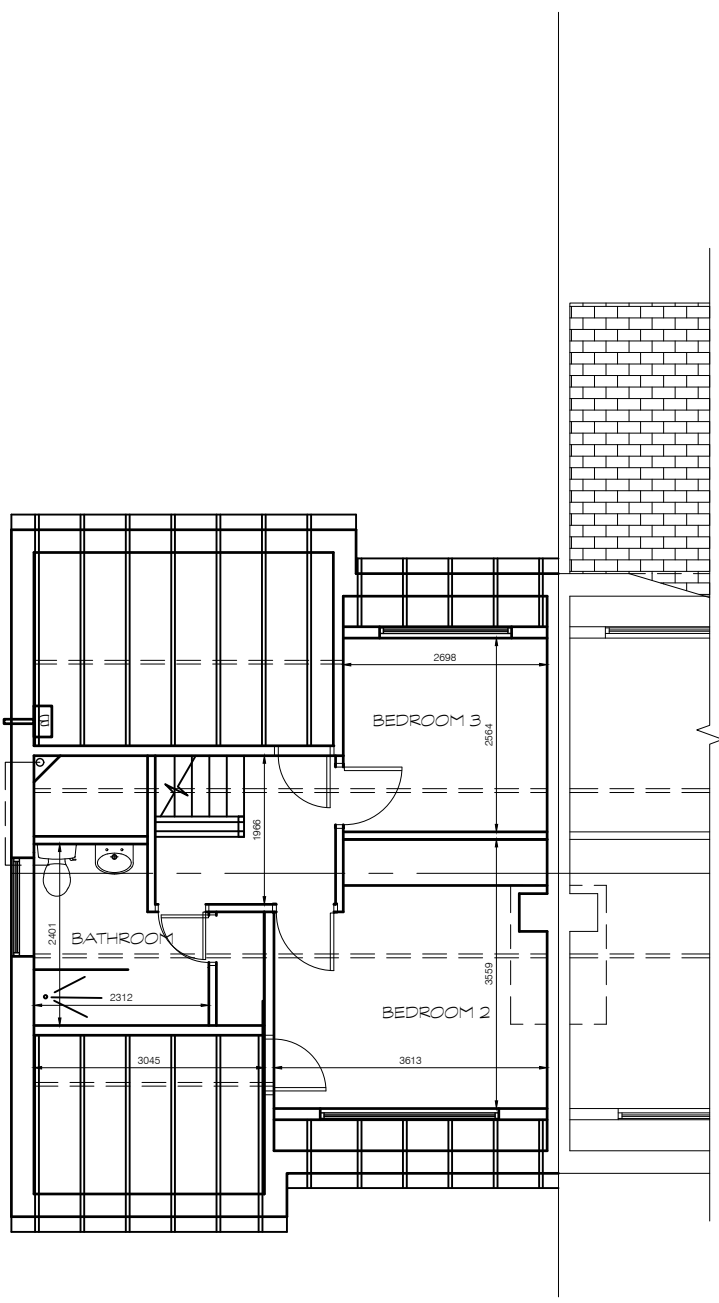


FIRST FLOOR PLAN AS EXISTING - 1:100

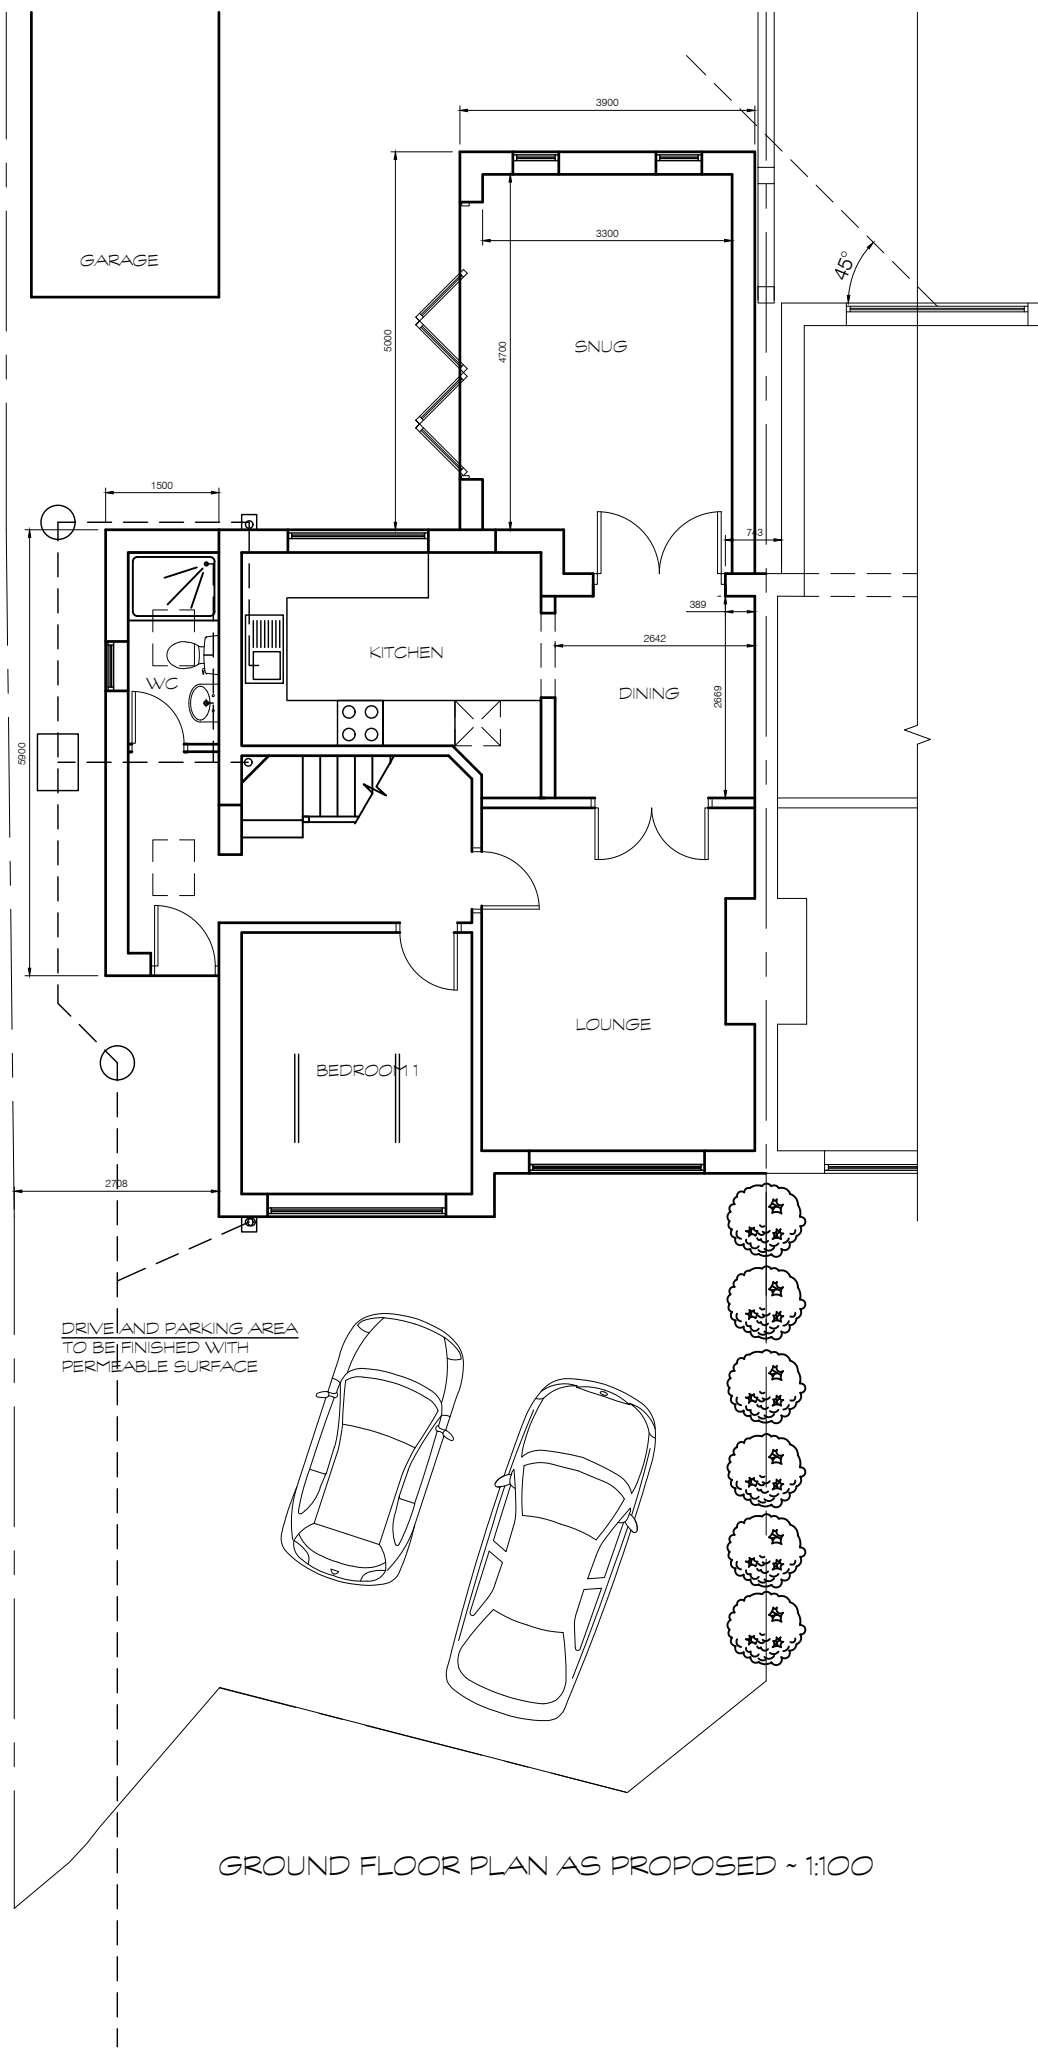

GROUND FLOOR PLAN AS PROPOSED - 1:100

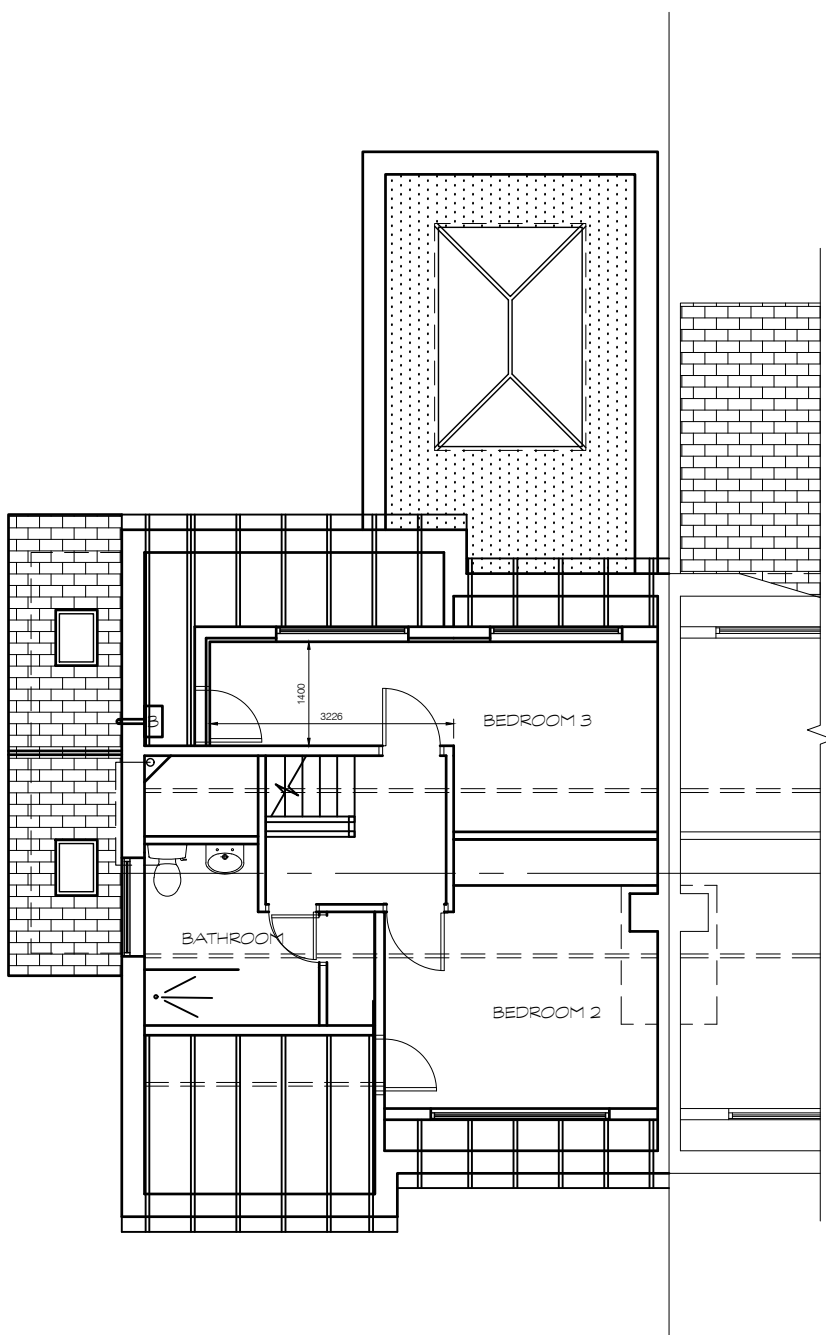

FIRST FLOOR PLAN AS PROPOSED - 1:100

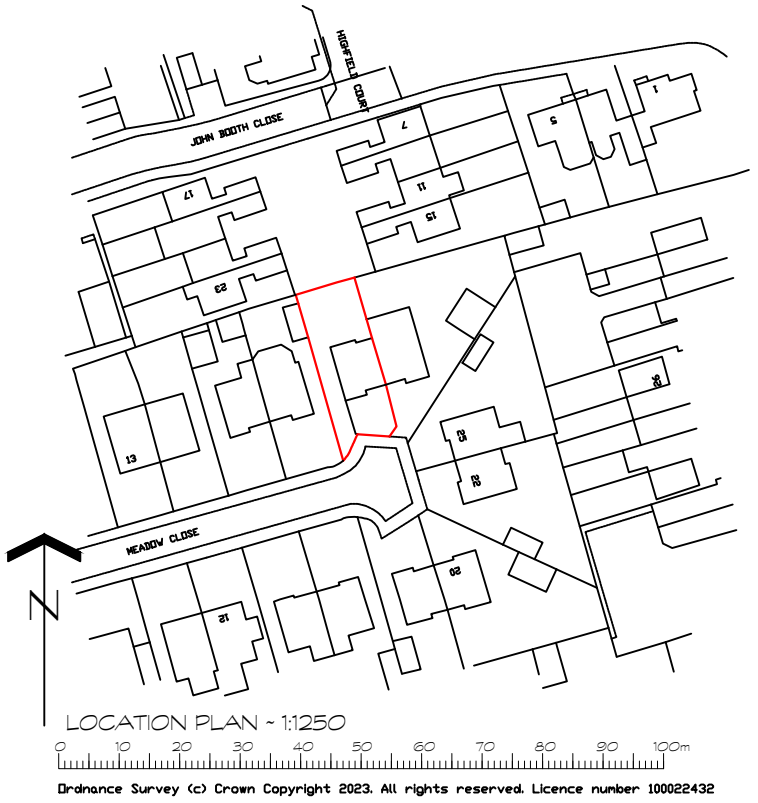

LOCATION PLAN - 1:1250
0 10 20 30 40 50 60 70 80 90 100 110 120
Distance Survey © Crown Copyright 2023. All rights reserved. Licence number 100052432



REV	DETAILS	DATE	INITIAL
-----	---------	------	---------

PROJECT SIDE & REAR EXTENSIONS
& DORMER ENLARGEMENT

CLIENT MR MRS N EVERINGHAM
21 MEADOW CLOSE
ROBERTTOWN WF157QE

TITLE EXISTING & PROPOSED
PLANS AND ELEVATIONS
DRG No. NE/02 SCALE 1:100 @ A1
DRN BY M-H DATE 11/12/23

jmh.design
architectural & interior consultants

Poplar Studios, 12 Liversedge Hall Lane,
Liversedge, West Yorkshire. WF15 7DB
t: 01924 518 592
e: info@jmhdesign.co.uk