


Notes\_

## PLANNING

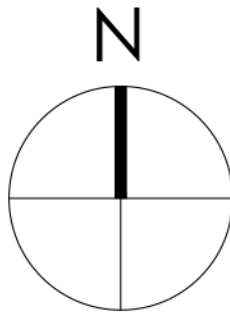


0 500 1000 1500 2000 2500mm  
SCALE 1:50


0 1000 2000 3000 4000 5000mm  
SCALE 1:100

**Note:**  
Surrounding contextual buildings and information are based on received ordinance survey drawings and are shown for illustrative purposes only. assumed site boundary is subject to confirmation to legal confirmation


**Note:**  
Information is based on OS map and received information and is subject to full topographical survey. Assumed site boundary and site constraints subject to legal confirmation. All Legal easements and extent of existing underground services locations are subject to confirmation.

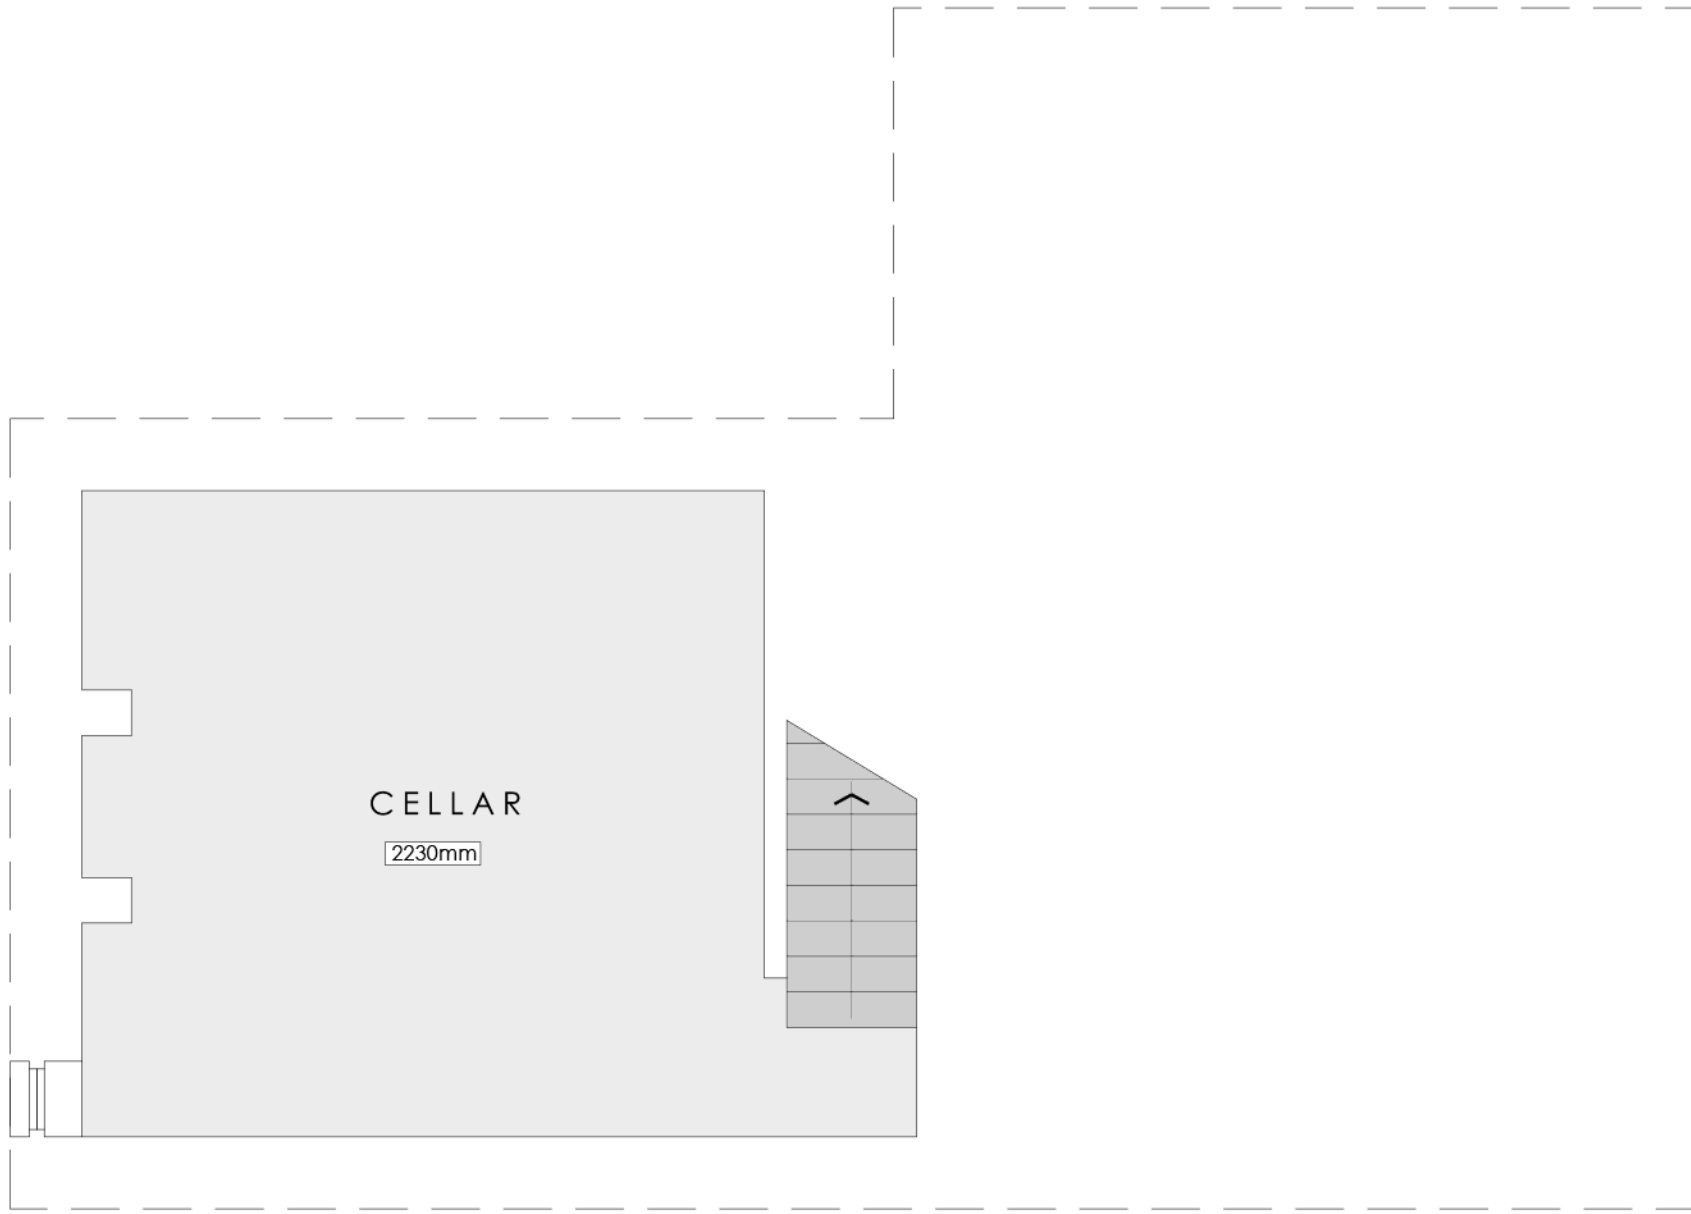

BASEMENT FLOOR PLAN\_  
AS EXISTING  
Scale 1:50

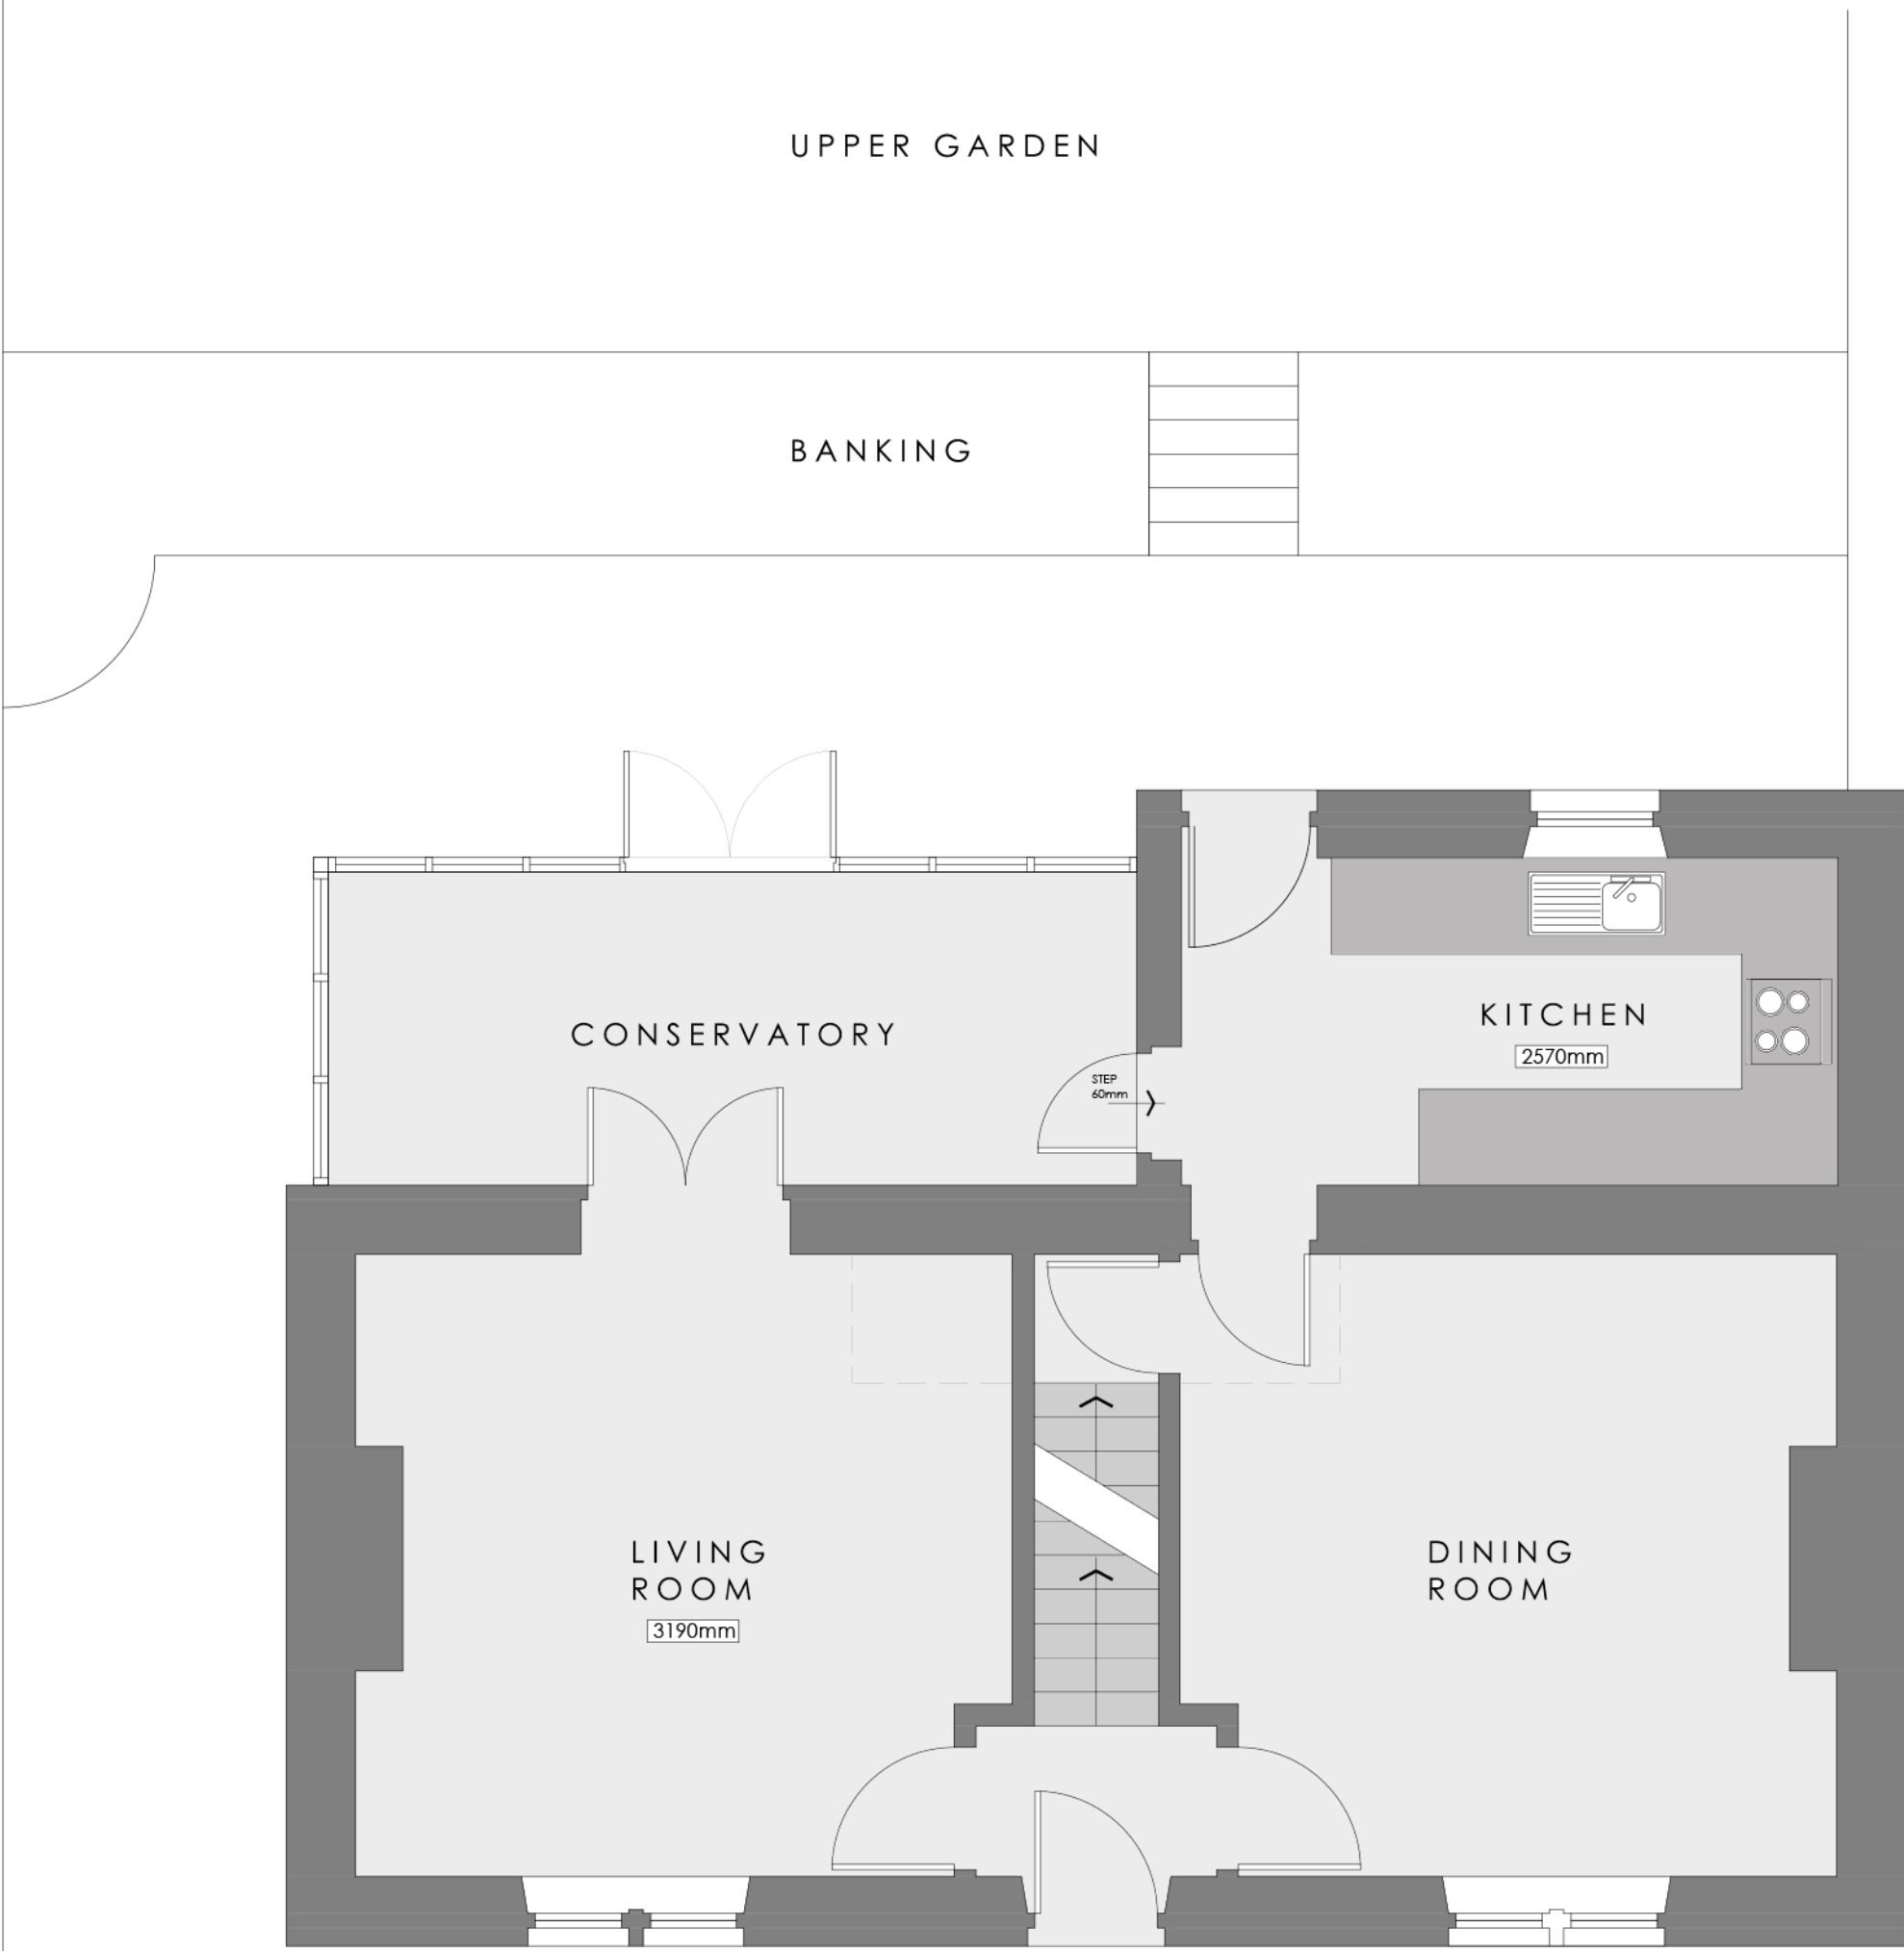

GROUND FLOOR PLAN\_  
AS EXISTING  
Scale 1:50

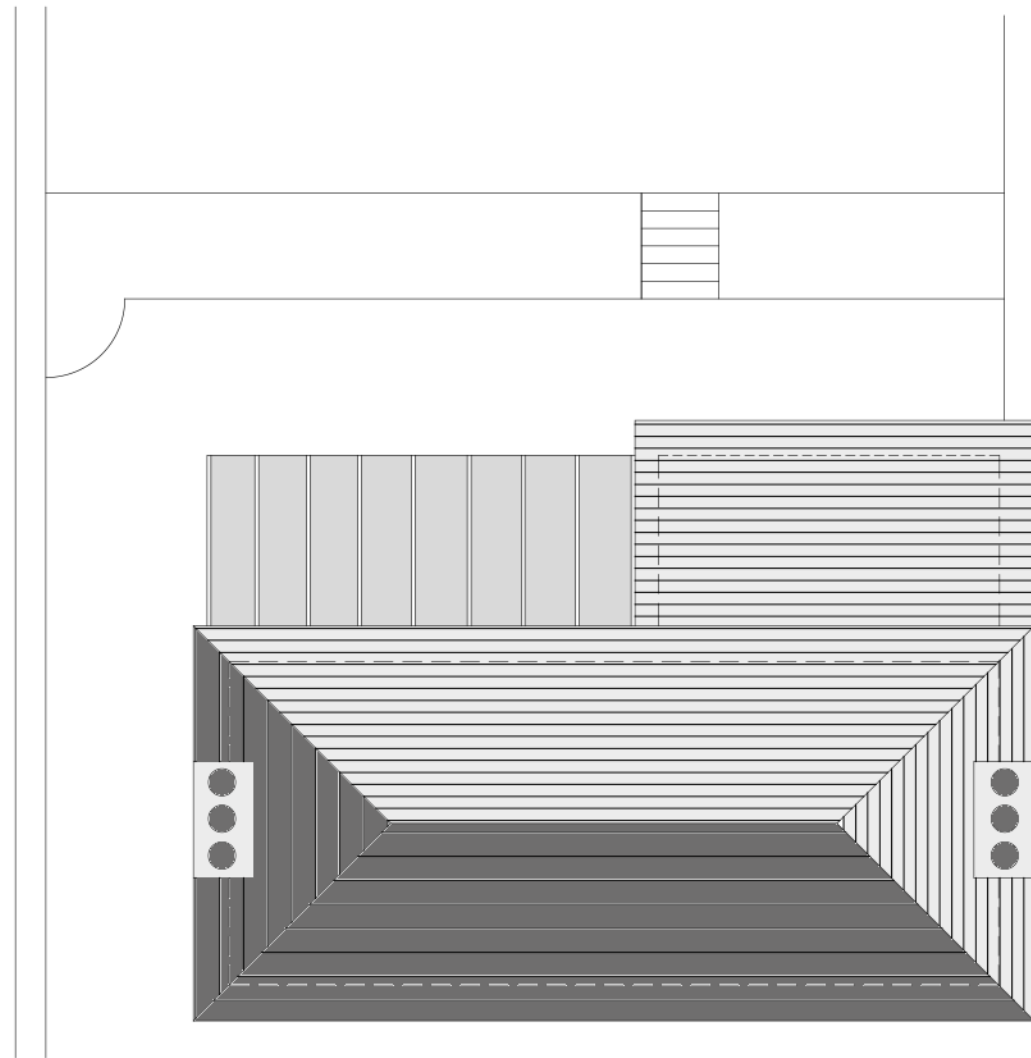

ROOF PLAN\_  
AS EXISTING  
Scale 1:100



FRONT [WEST] ELEVATION\_  
AS EXISTING  
Scale 1:100



SIDE [NORTH] ELEVATION\_  
AS EXISTING  
Scale 1:100



REAR [EAST] ELEVATION\_  
AS EXISTING  
Scale 1:100



SIDE [SOUTH] ELEVATION\_  
AS EXISTING  
Scale 1:100

Rev\_ Date\_ Amendments\_ By\_ Apr'd\_

# Eight\_ OneTwo Architects

Tel\_ +44 [0]7761 570735  
Email\_ mail@eightonetwo.co.uk  
www.eightonetwo.co.uk  
Studio A5, Brooke's Mill, Armitage Bridge, Huddersfield, HD4 7NR

Drawing Status\_  
PLANNING

Client\_  
MR SIMON TURNER

Project\_  
42 MANCHESTER ROAD, SLAITHWAITE, HUDDERSFIELD

Drawing Title\_  
AS EXISTING FLOOR PLANS + ELEVATIONS

Drawing Scale\_  
1:50 1:100

Drawn By\_  
JAL

Checked By\_  
JAL

Paper Size\_  
A1

Drawn Date\_  
OCT 2023

Checked Date\_  
NOV 2023

Drawing Number\_  
23\_822 100