



IF IN ANY DOUBT PLEASE ASK THE ARCHITECT FOR CLARIFICATION.
DO NOT SCALE FROM DRAWING. ALL DIMENSIONS TO BE CHECKED ON SITE.
THE COPYRIGHT FOR THESE DRAWINGS REMAINS THE PROPERTY OF THE ARCHITECT. THEY MUST NOT BE REPRODUCED IN ANY WAY WITHOUT THE ARCHITECT'S PRIOR WRITTEN CONSENT.

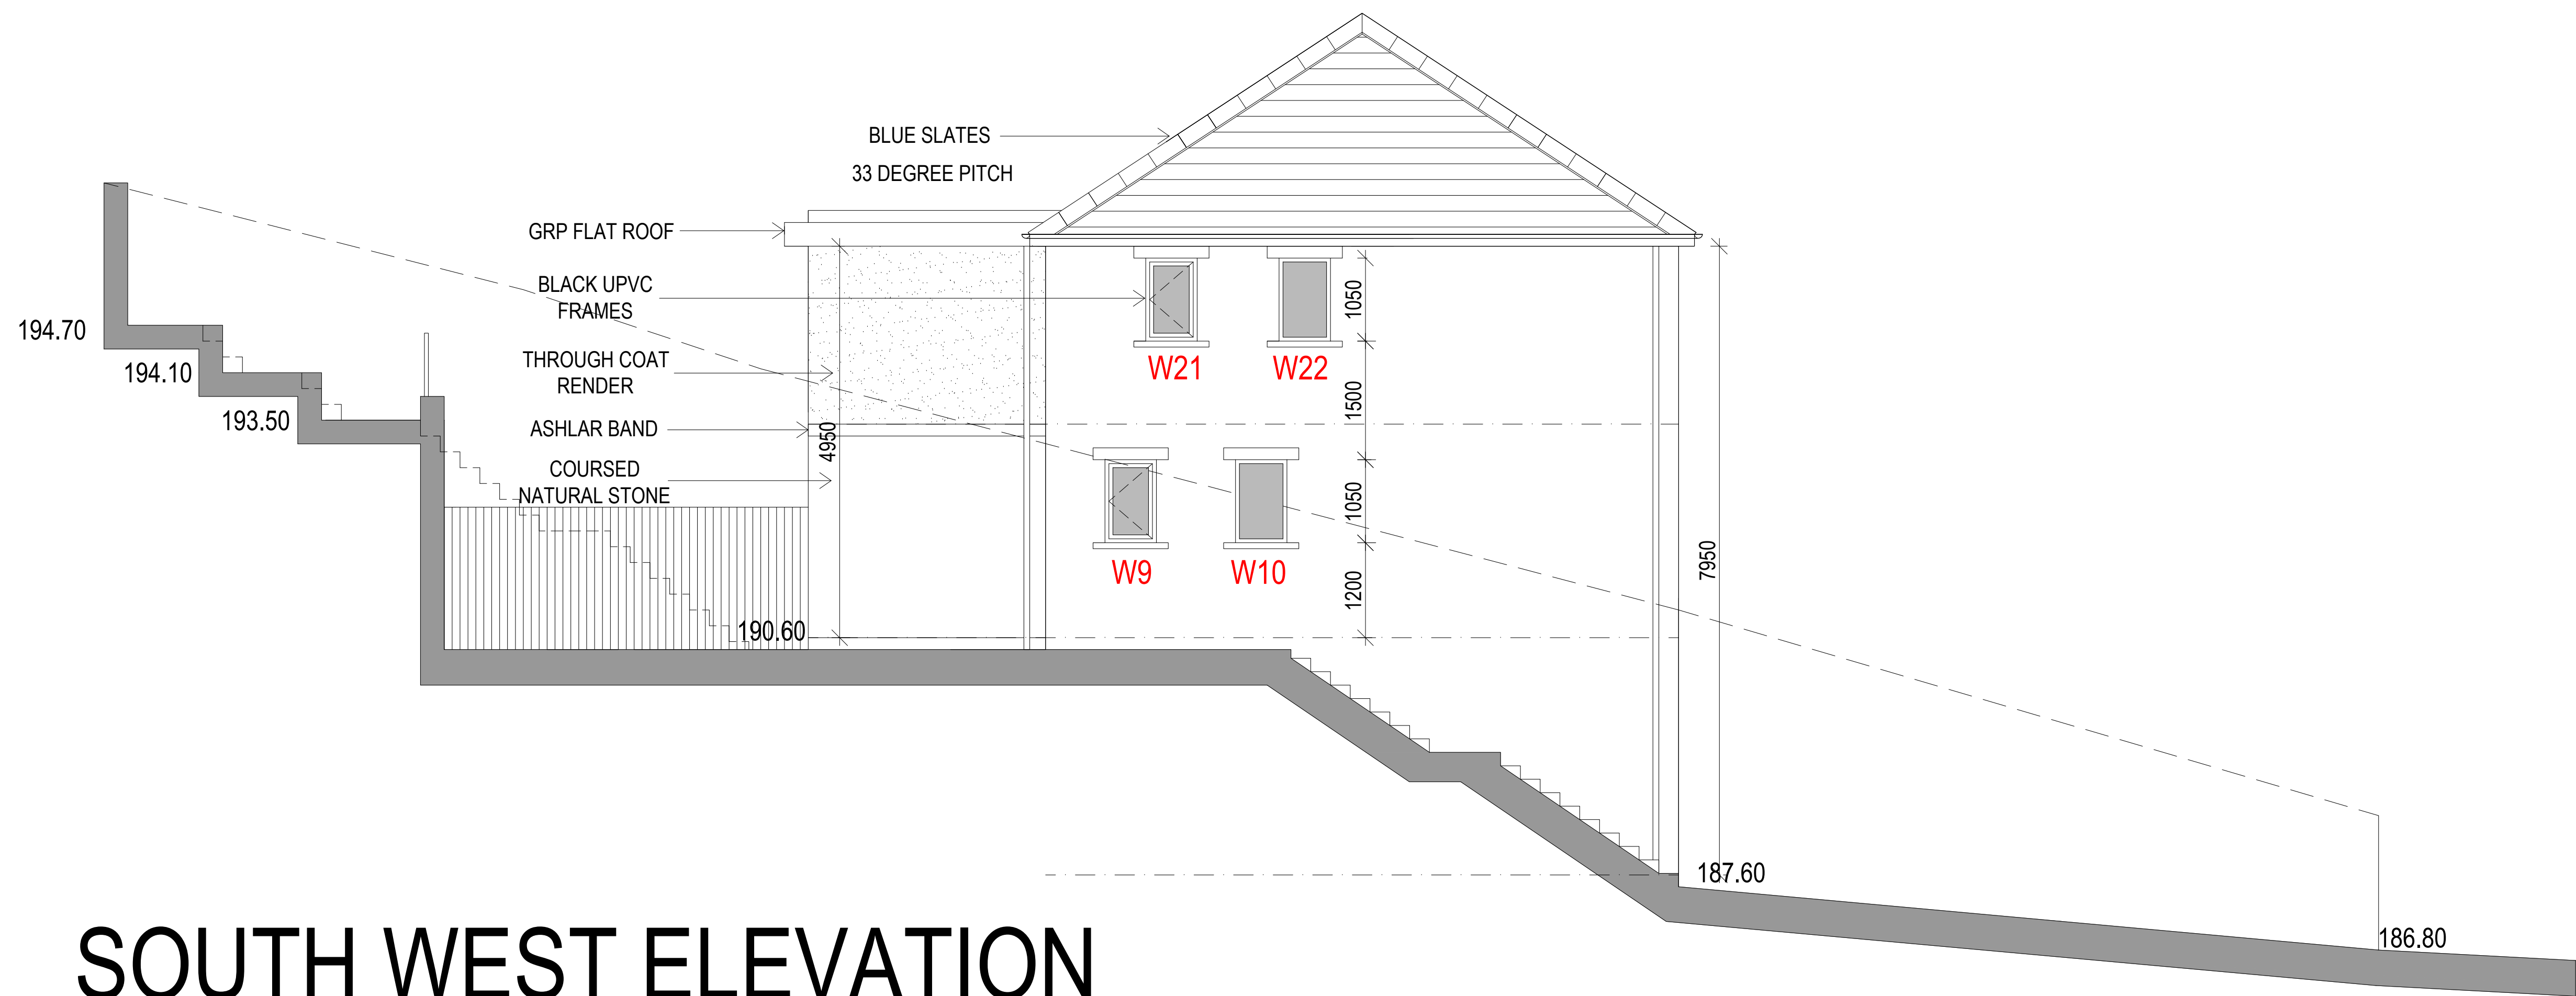

SOUTH WEST ELEVATION

WINDOW SCHEDULE		
OPENING	STRUCTURAL OPENING (W x H)	
W1	1 No. 1500 x 1200	
W2	1 No. 2600 x 1500	
W3	1 No. 2600 x 1500	
W4	1 No. 1500 x 1200	
W5	1 No. 650 x 1050	
W6	1 No. 650 x 1050	
W7	1 No. 1300 x 1200	
W8	1 No. 1300 x 1200	
W9	1 No. 650 x 1050	
W10	1 No. 650 x 1050	
W11	1 No. 1500 x 1200	
W12	1 No. 1950 x 1200	
W13	1 No. 1950 x 1200	
W14	1 No. 1500 x 1200	
W15	1 No. 650 x 1050	
W16	1 No. 650 x 1050	
W17	1 No. 1300 x 1200	
W18	1 No. 1300 x 1200	
W19	1 No. 1300 x 1200	
W20	1 No. 1300 x 1200	
W21	1 No. 650 x 1050	
W22	1 No. 650 x 1050	
D1	1 No. 1500 x 2700	DOOR 950 x 2100
D2	1 No. 3000 x 2400	
D3	1 No. 3000 x 2400	
D4	1 No. 1500 x 2700	DOOR 950 x 2100
D5	1 No. 2700 x 2100	
D6	1 No. 2700 x 2100	

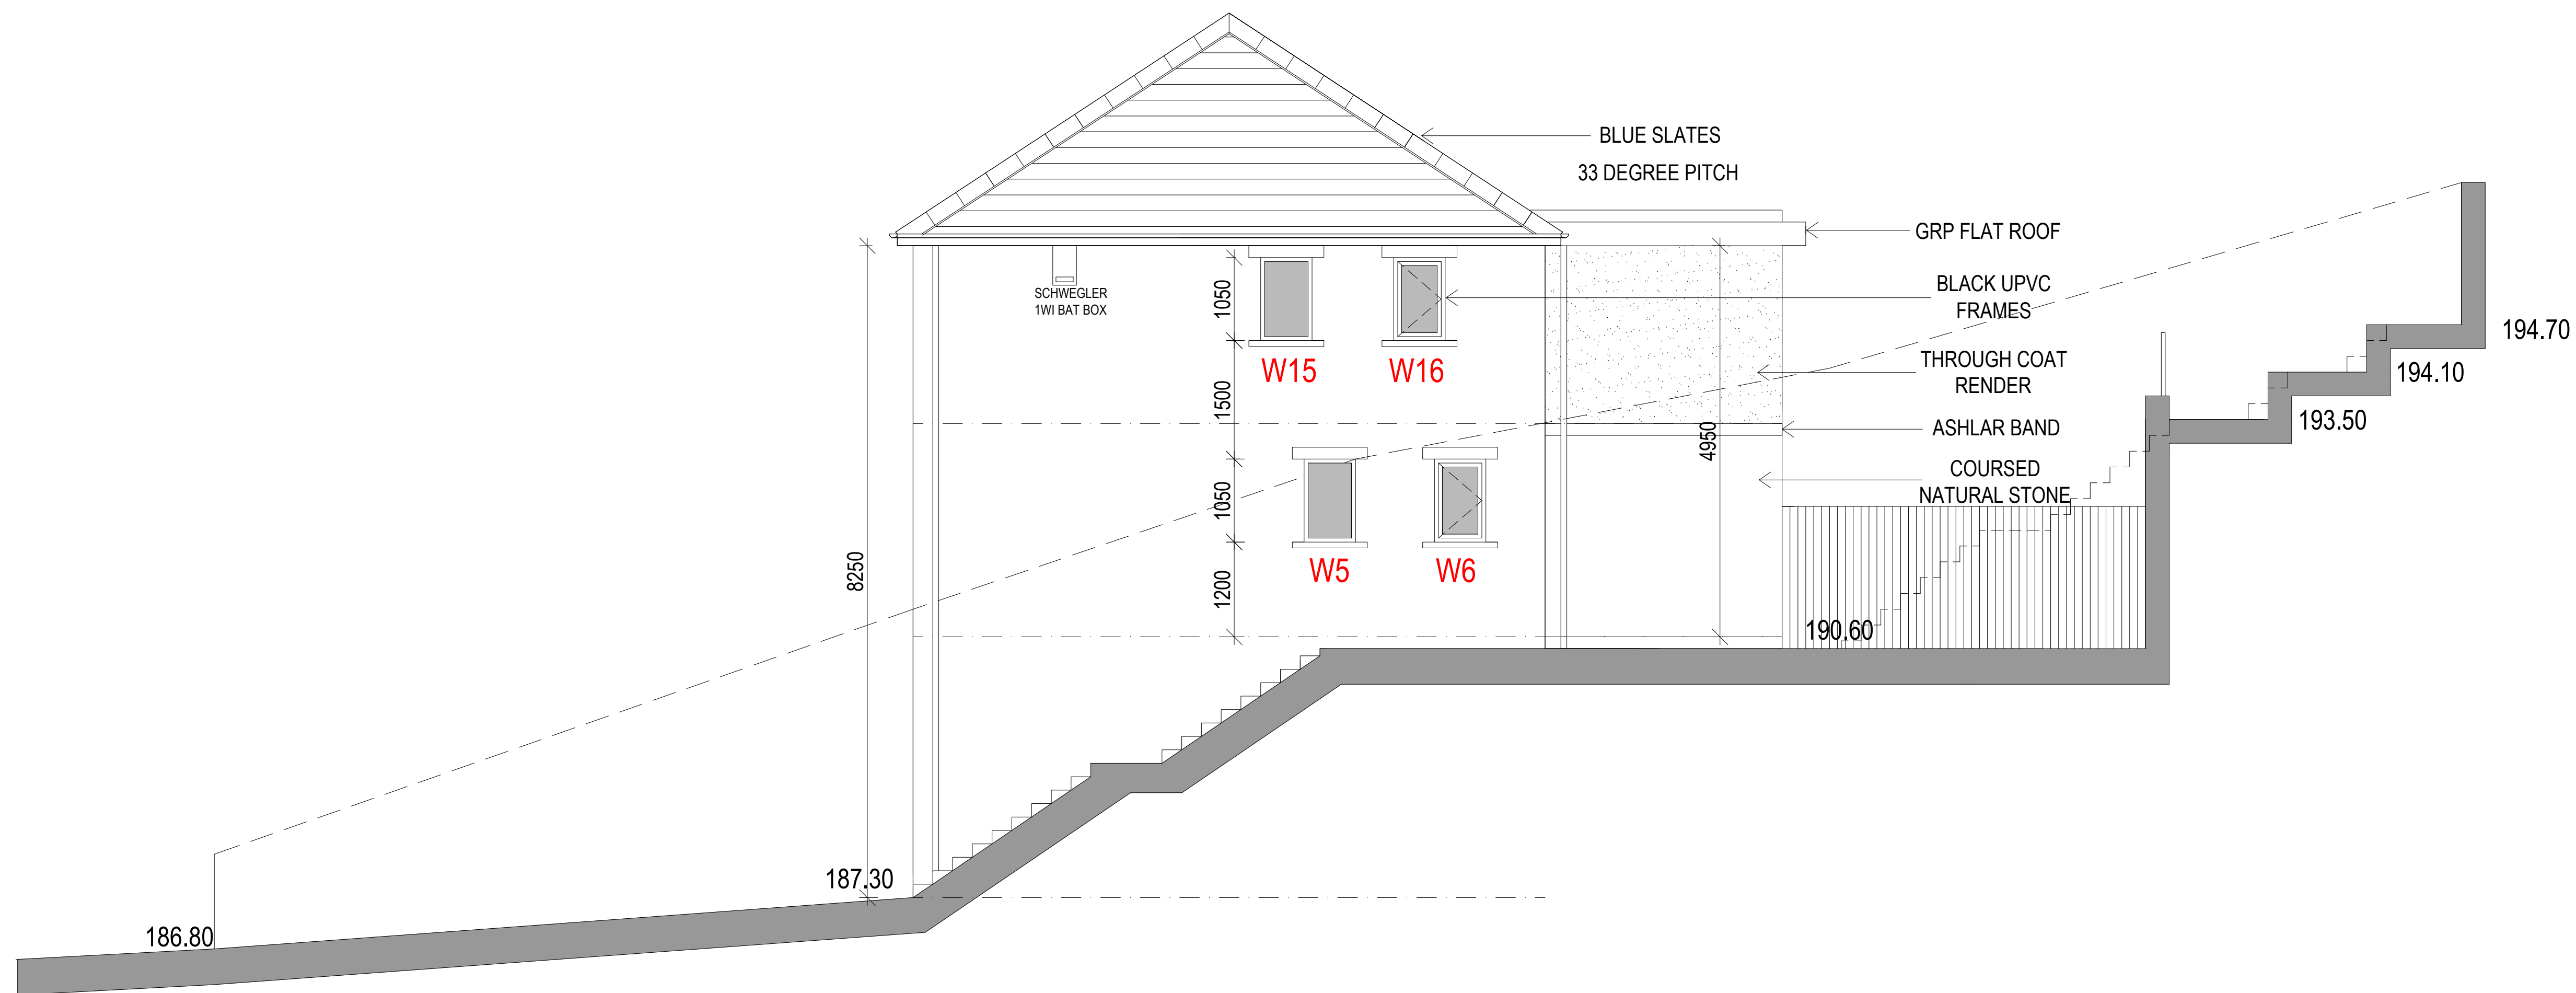

NORTH EAST ELEVATION

northern design
partnership

Chartered Architects
The Chapel, Millmoor Road,
Meltham, Holmfirth, HD9 5JU

www.northerndesignpartnership.co.uk
Instagram: @northerndesignp
Telephone: (01484) 854848

client	MRS DAVIES		
project	RESIDENTIAL DEVELOPMENT ADJ 80 GREENHILL BANK ROAD NEW MILL HOLMFIRTH HD9 1UN		
drawing	SIDE ELEVATIONS		
revision	notes	date	drawn
scale :	1:50 AT A1	11.23	PB
project no.	2264	drawing no.	08
		revision	-