




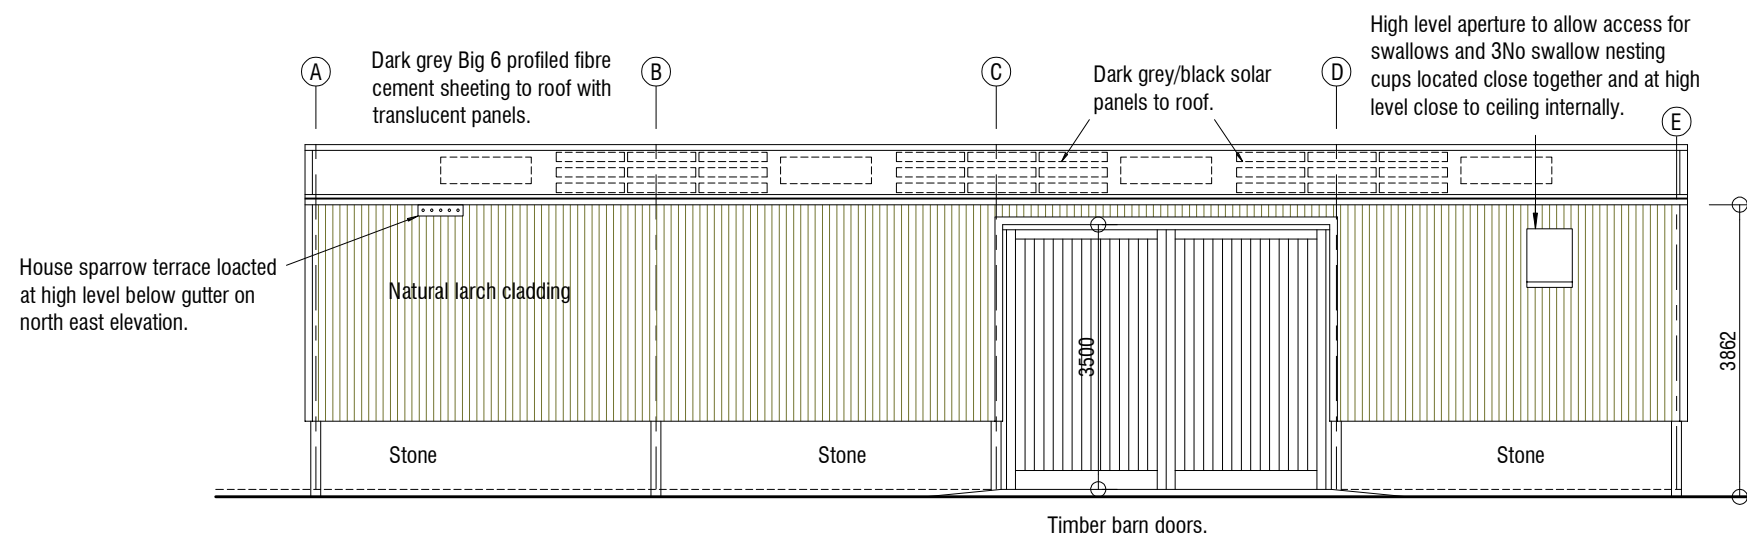


North East Elevation 1:100

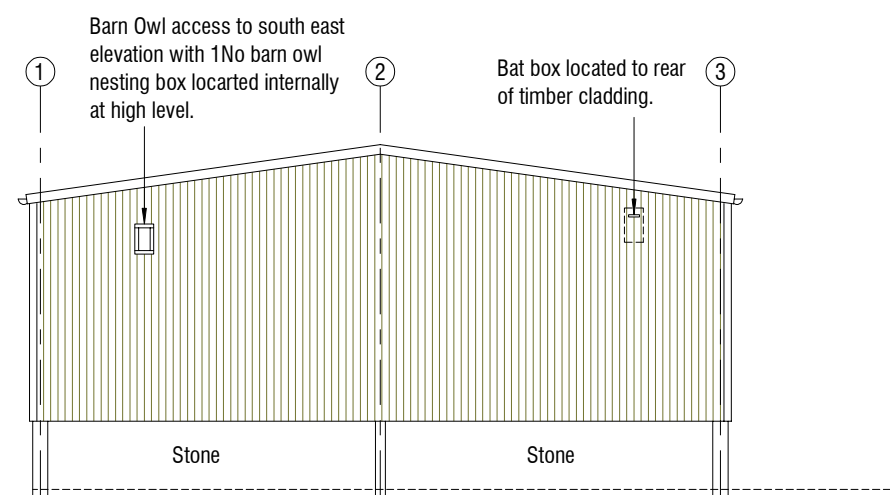

South East Elevation 1:100

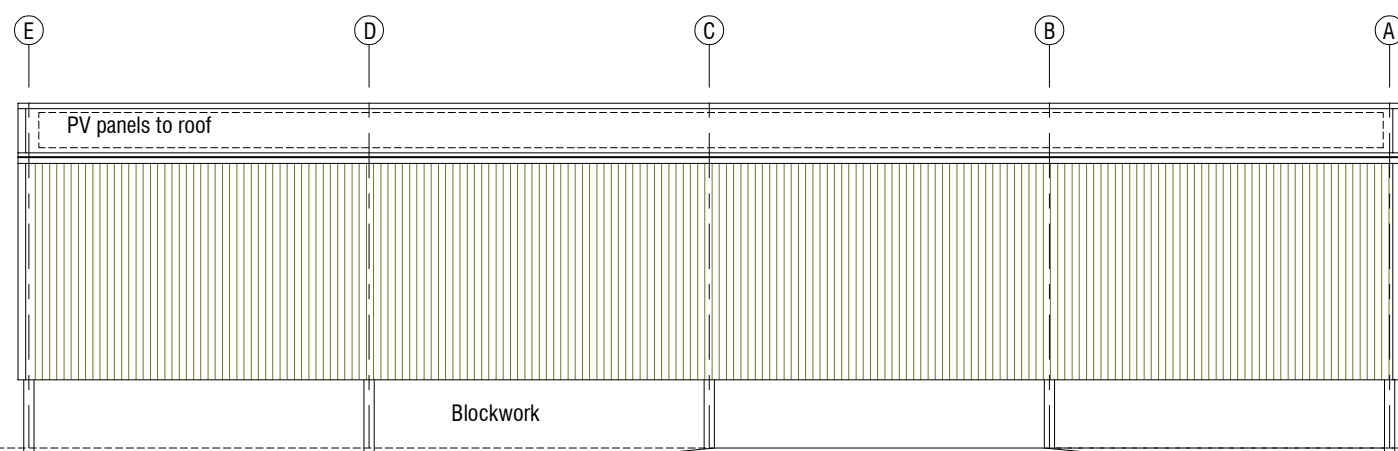


South West Elevation 1:100

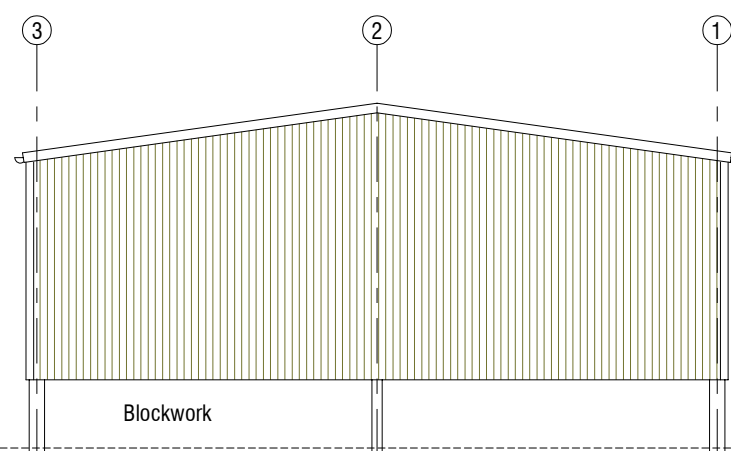

North West Elevation 1:100

Rev D 21.12.2023 Add Bio-diversity enhancements.
Rev C 20.11.2023 Add solar panels and amend door to slider.
Rev B 06.11.2023 Update materials.
Rev A 30.10.2023 Update Plans.

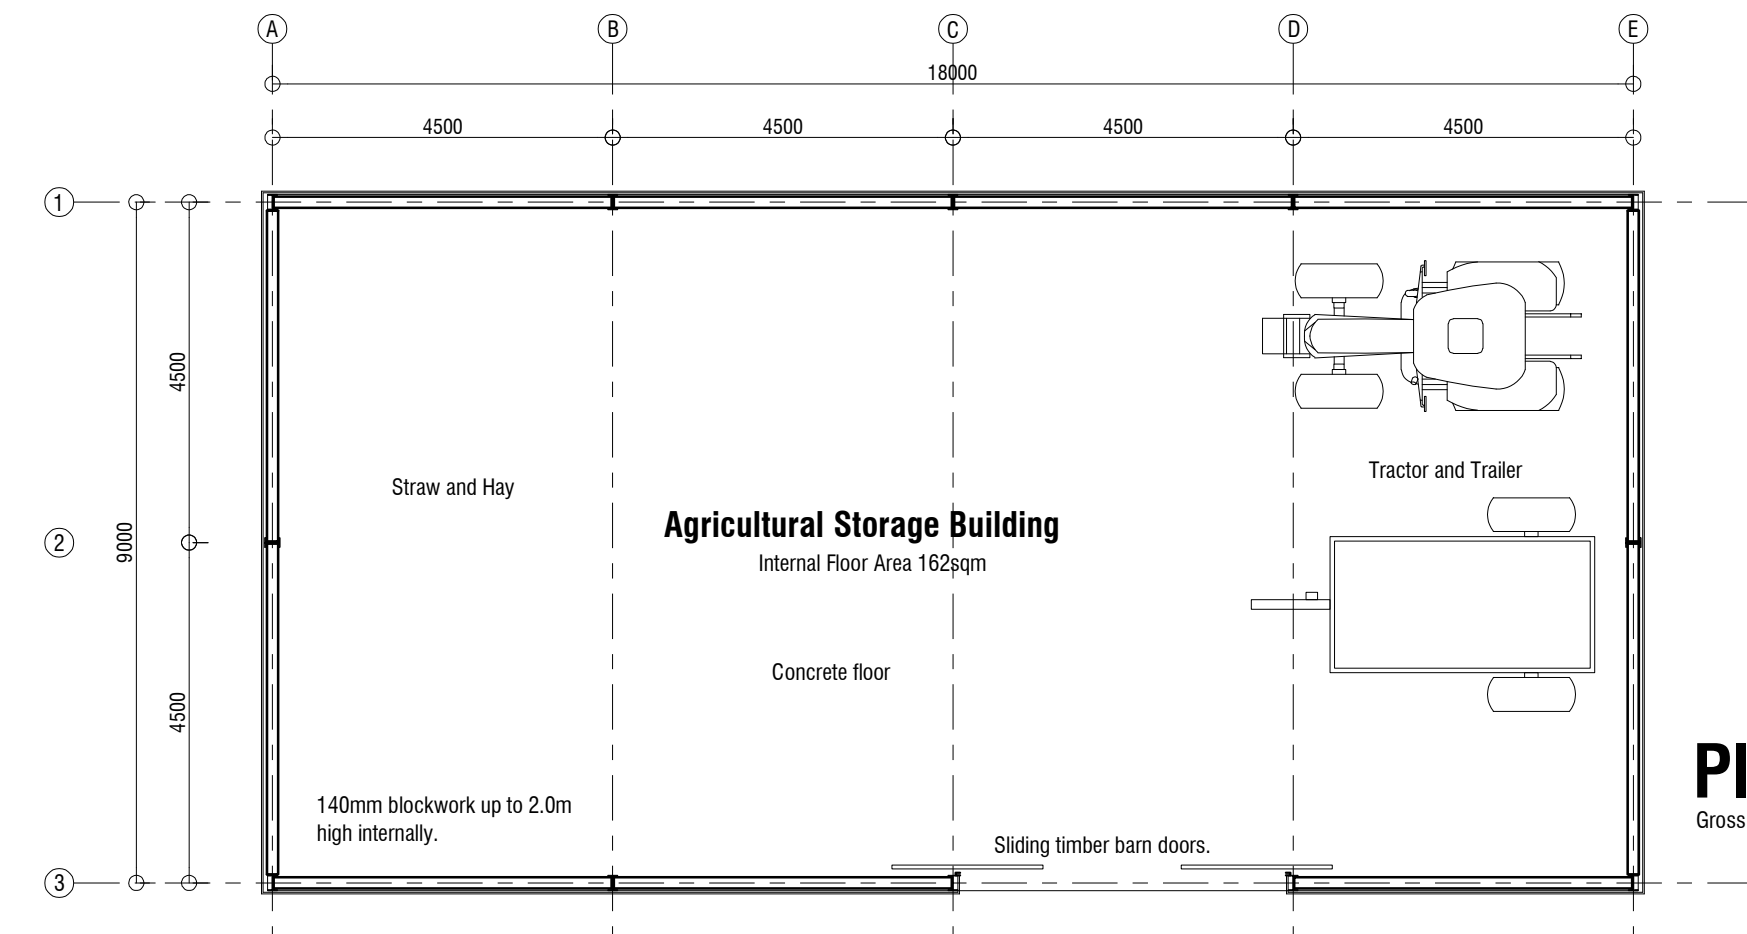

Plan
Gross internal floor area 162 sqm

Agricultural Building
Upper Marsh Farm
Marsh Lane Shepley
Huddersfield HD8 8AZ

Proposed
Plans & Elevations

mboothdesign
architectural design and building consultants

Fairfield House
Barnsley S70 2FL
M: 07881898300
E: mark@mboothdesign.co.uk

Scale	As Shown @ A2	Drawn	MJB
Date	February 2023	Ref.	14.29
Dwg No.	SK04	Rev.	D

0cm

2cm

4cm

Copyright mboothdesign Ltd. All dimensions in millimeters unless otherwise stated. Dimensions for setting out in existing buildings are to be checked and verified on site.