





EAST ELEVATION - 1:100
EXISTING

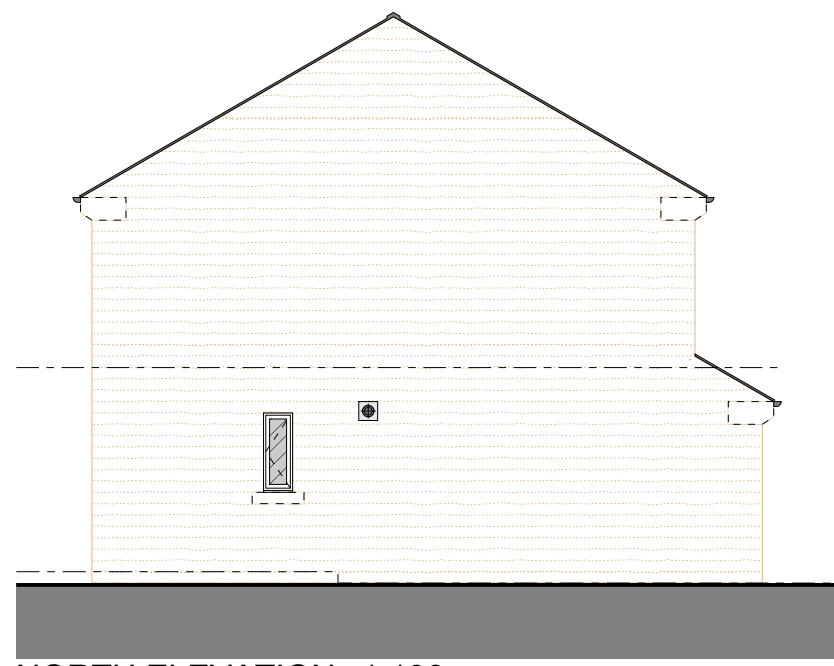

NORTH ELEVATION - 1:100
EXISTING

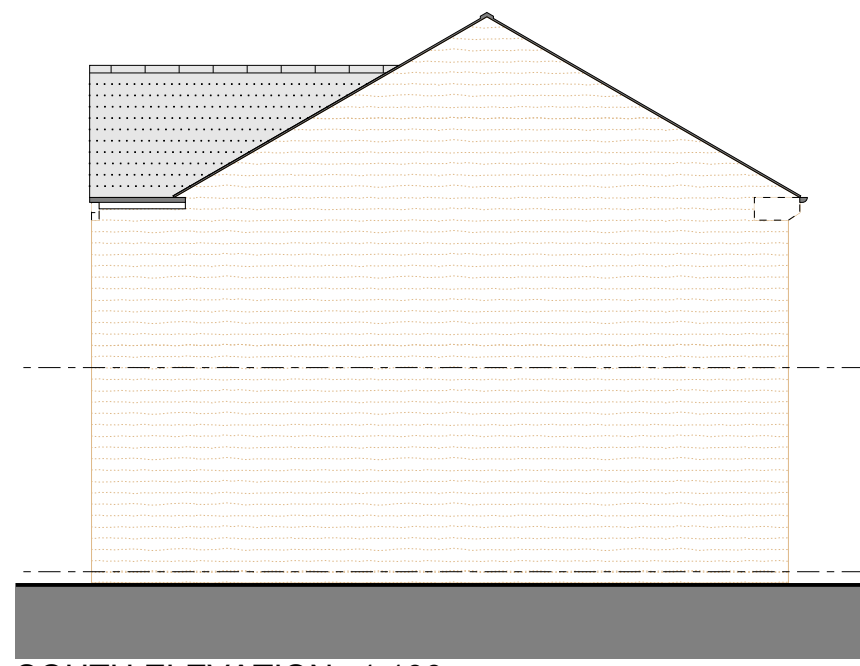


SOUTH ELEVATION - 1:100
EXISTING





EAST ELEVATION - 1:100
PROPOSED




NORTH ELEVATION - 1:100
PROPOSED

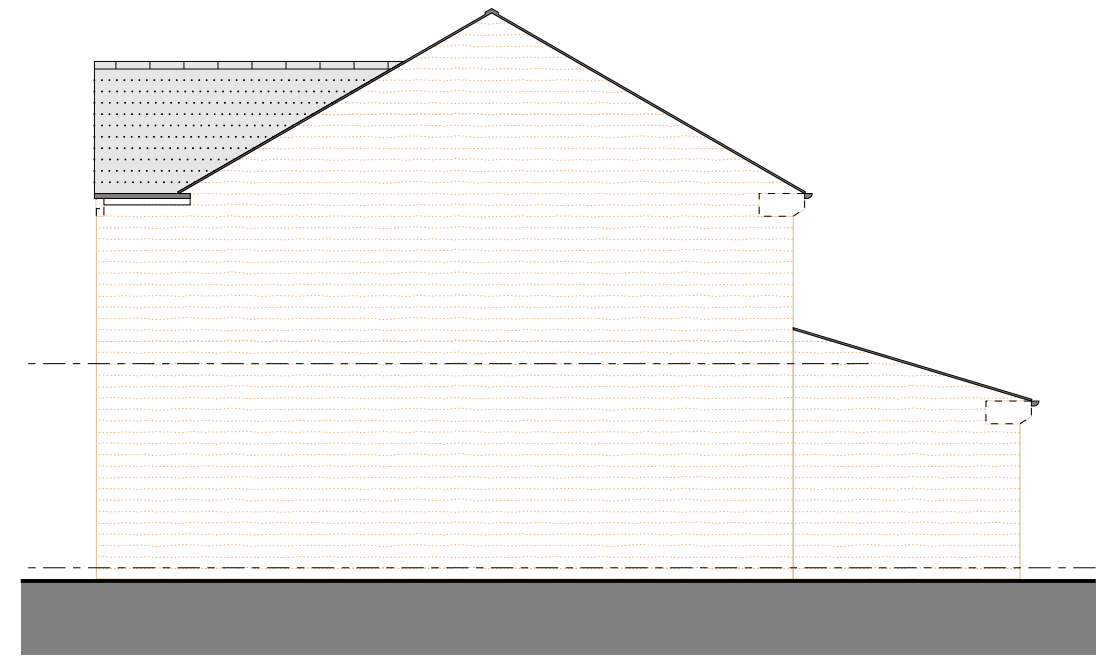


SOUTH ELEVATION - 1:100
PROPOSED

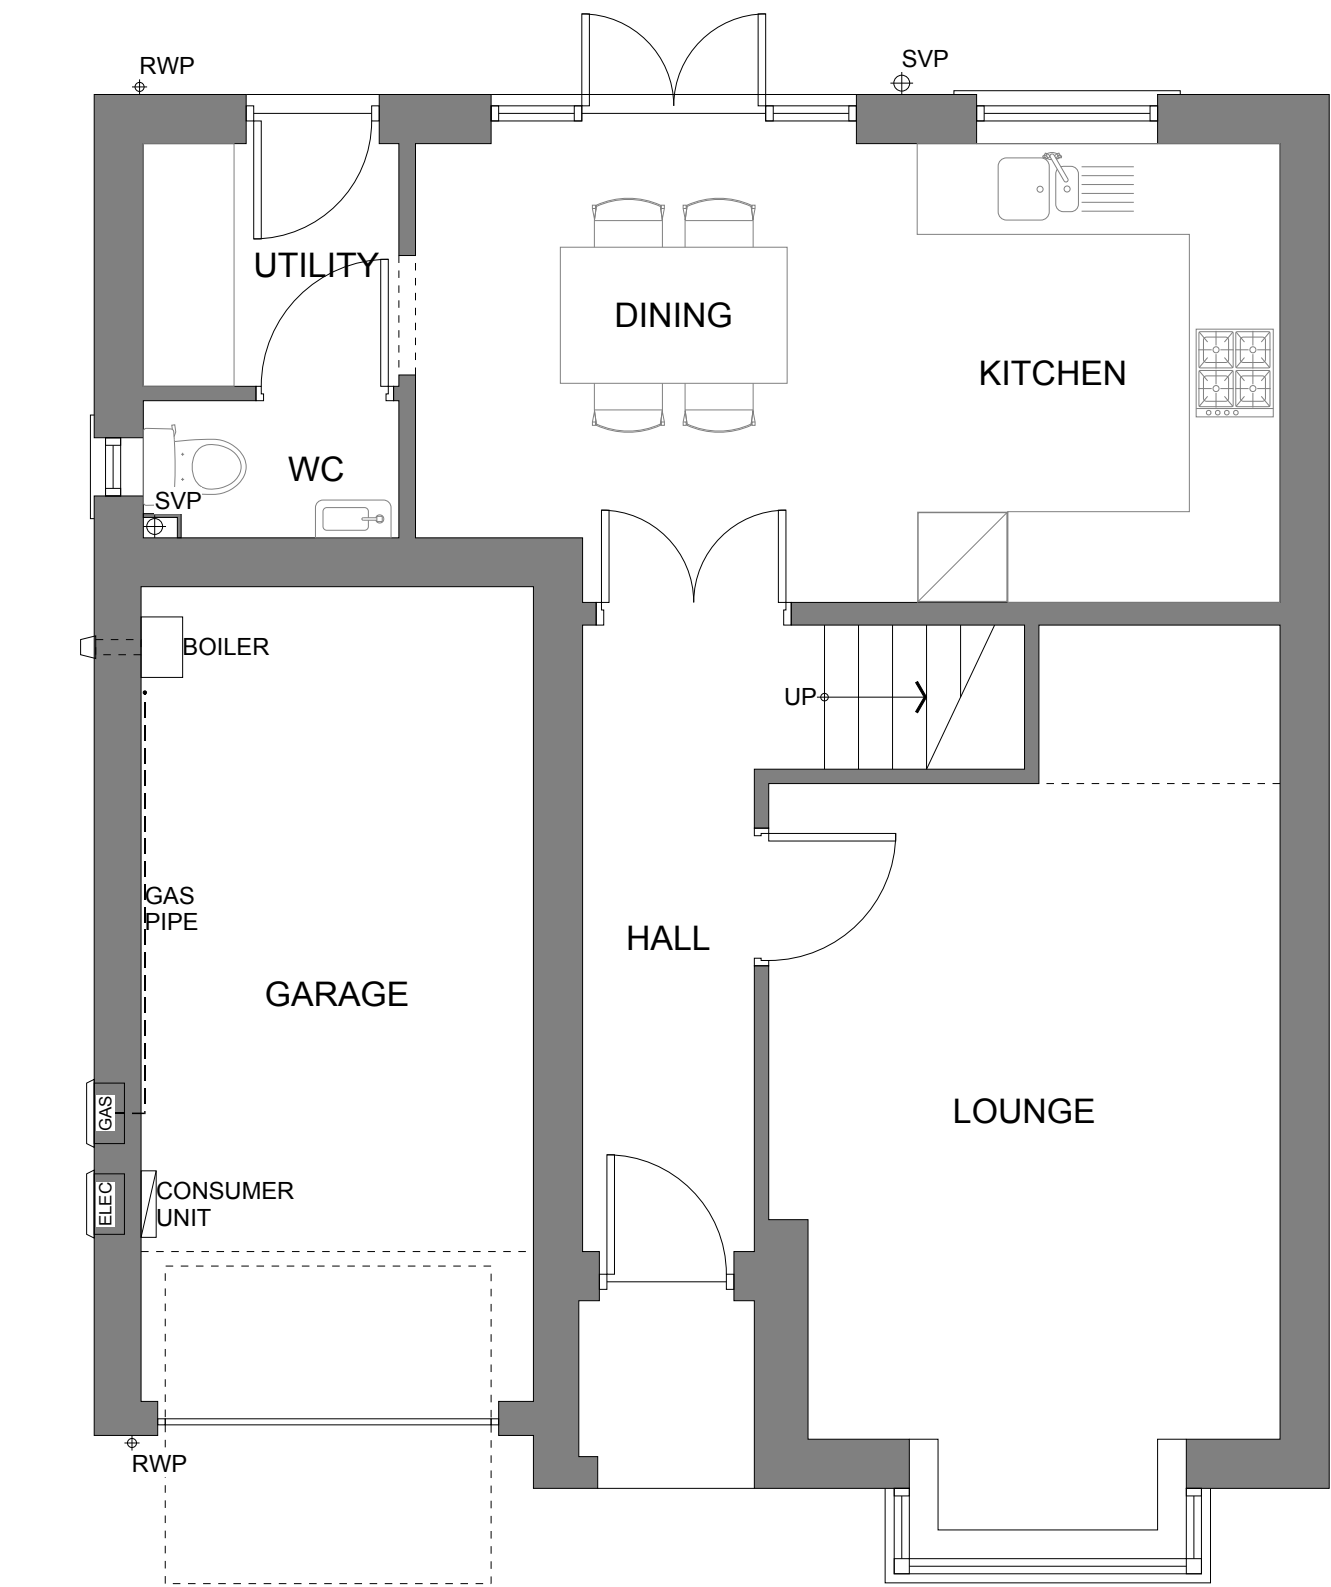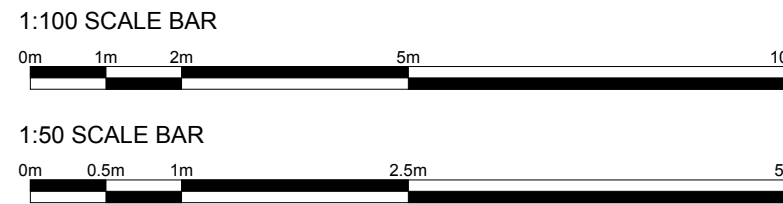


GROUND FLOOR PLAN - 1:50
EXISTING

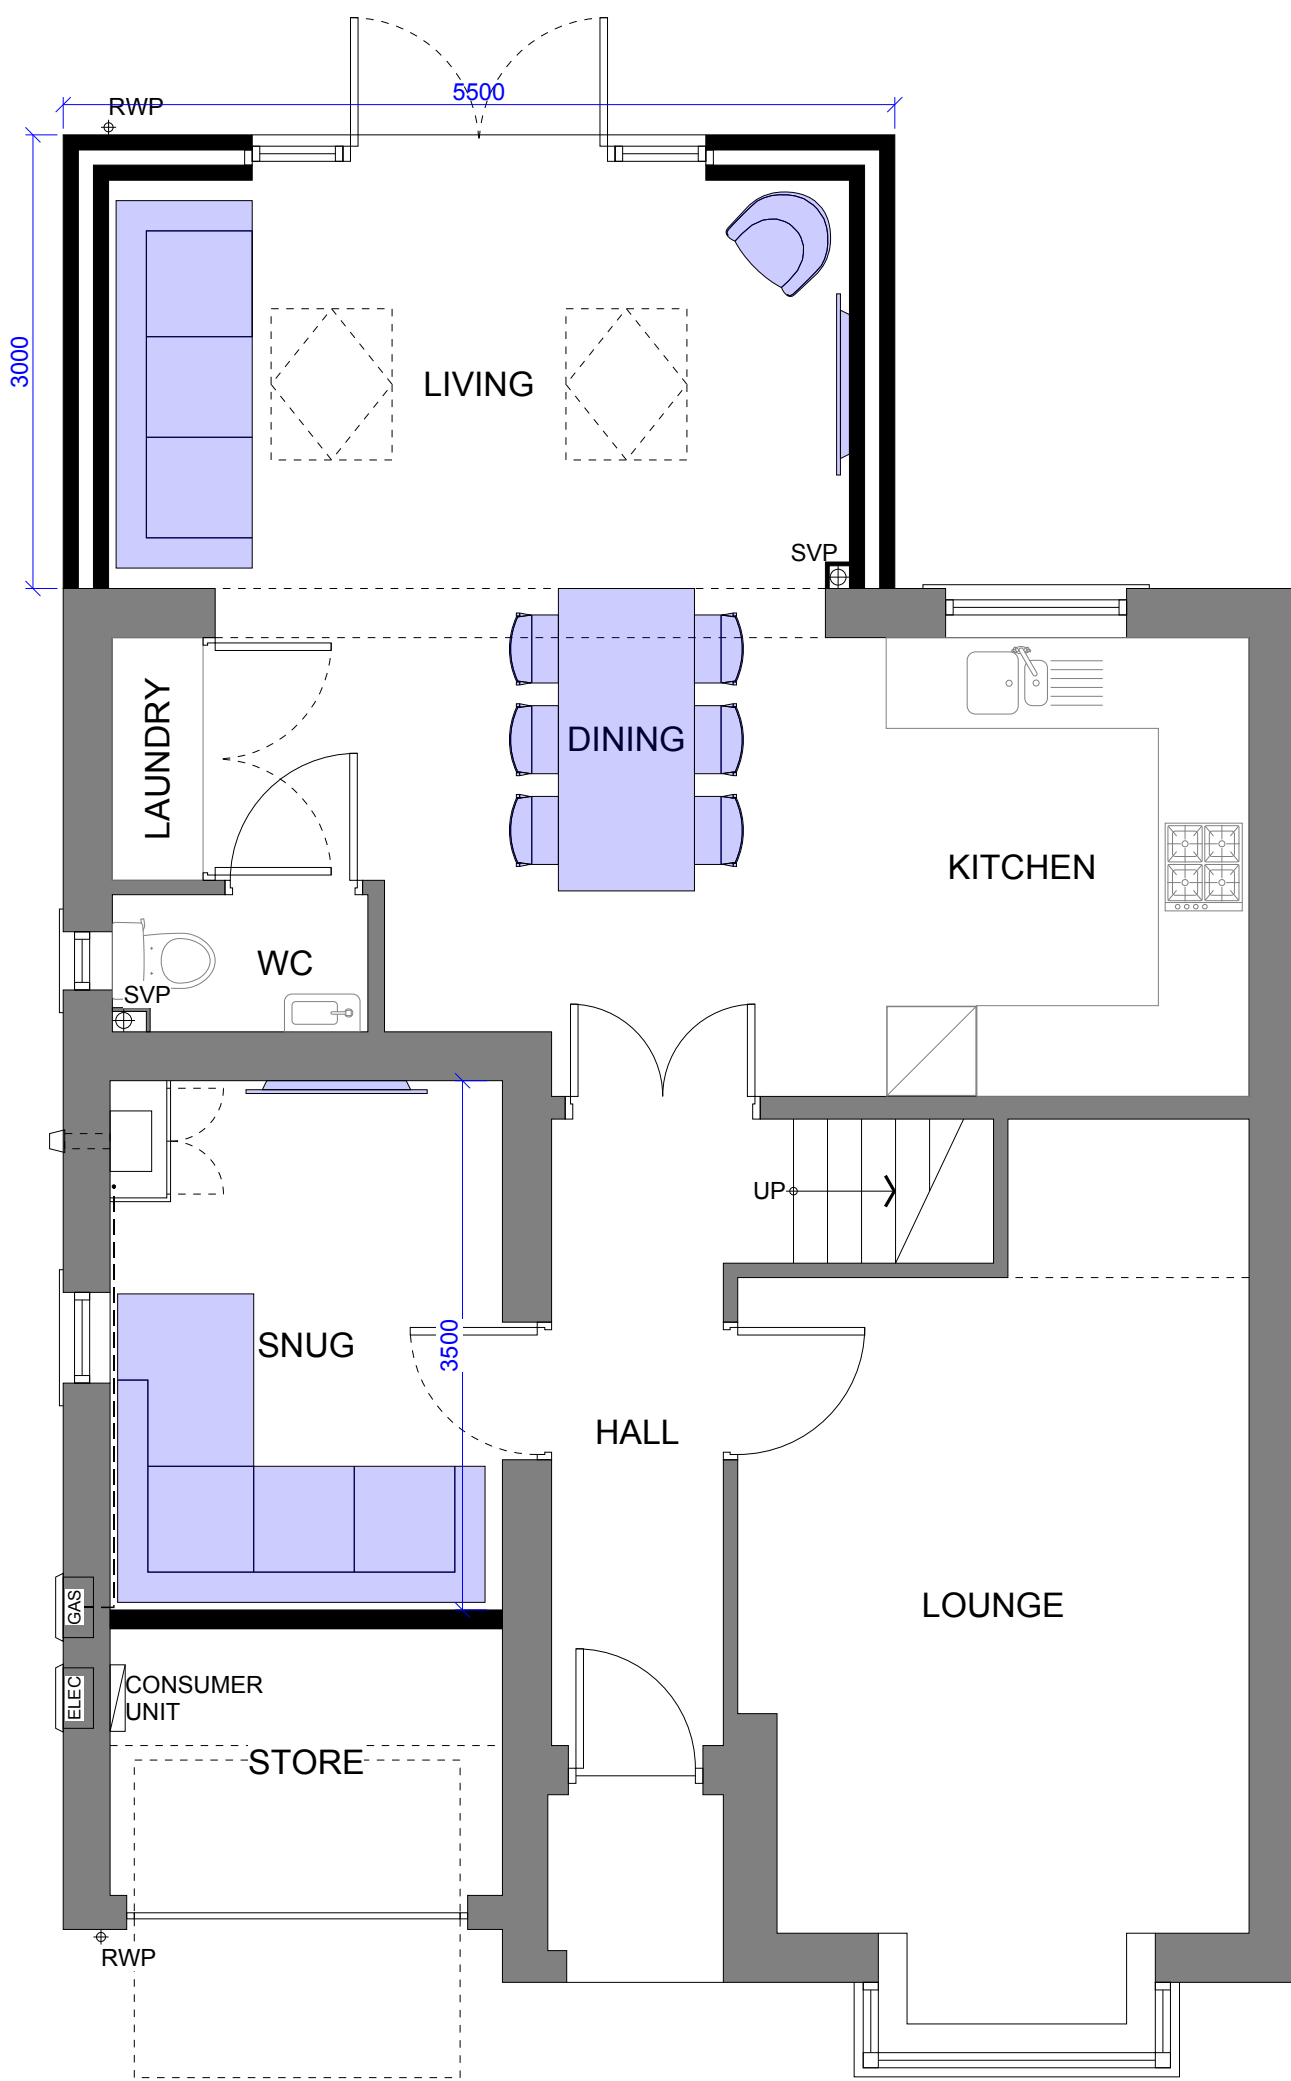

GROUND FLOOR PLAN - 1:50
PROPOSED

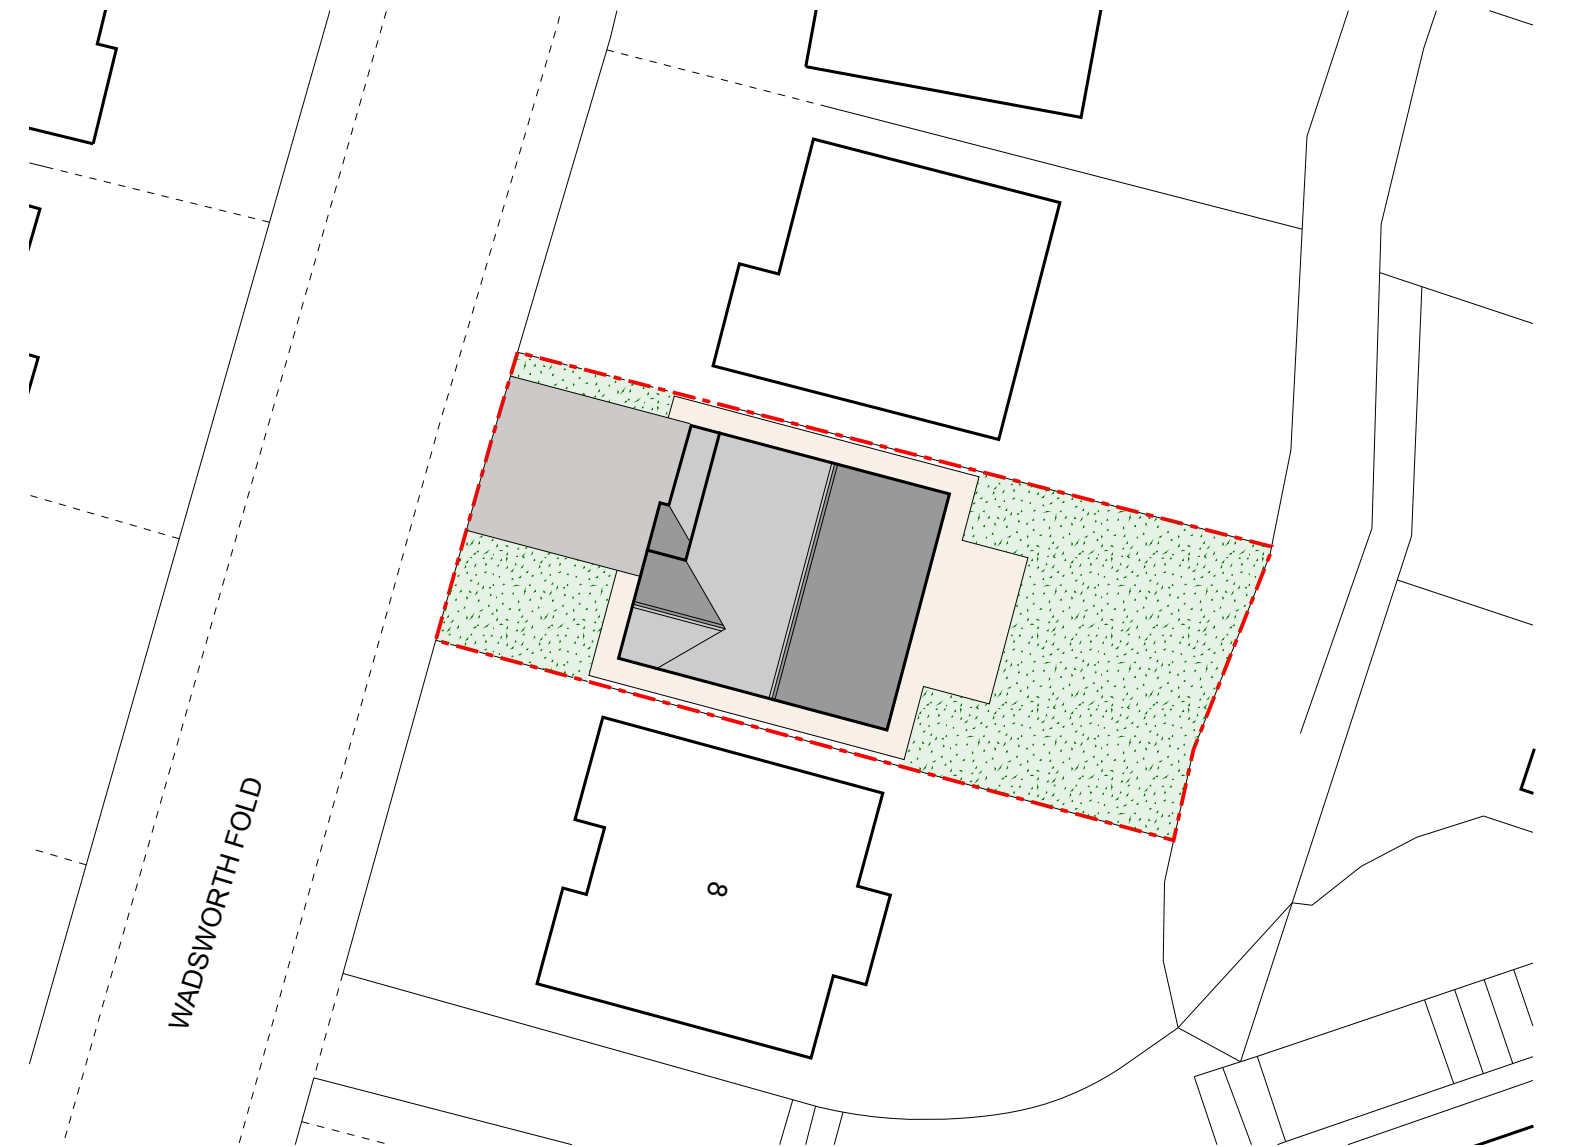

BLOCK PLAN - 1:250
EXISTING

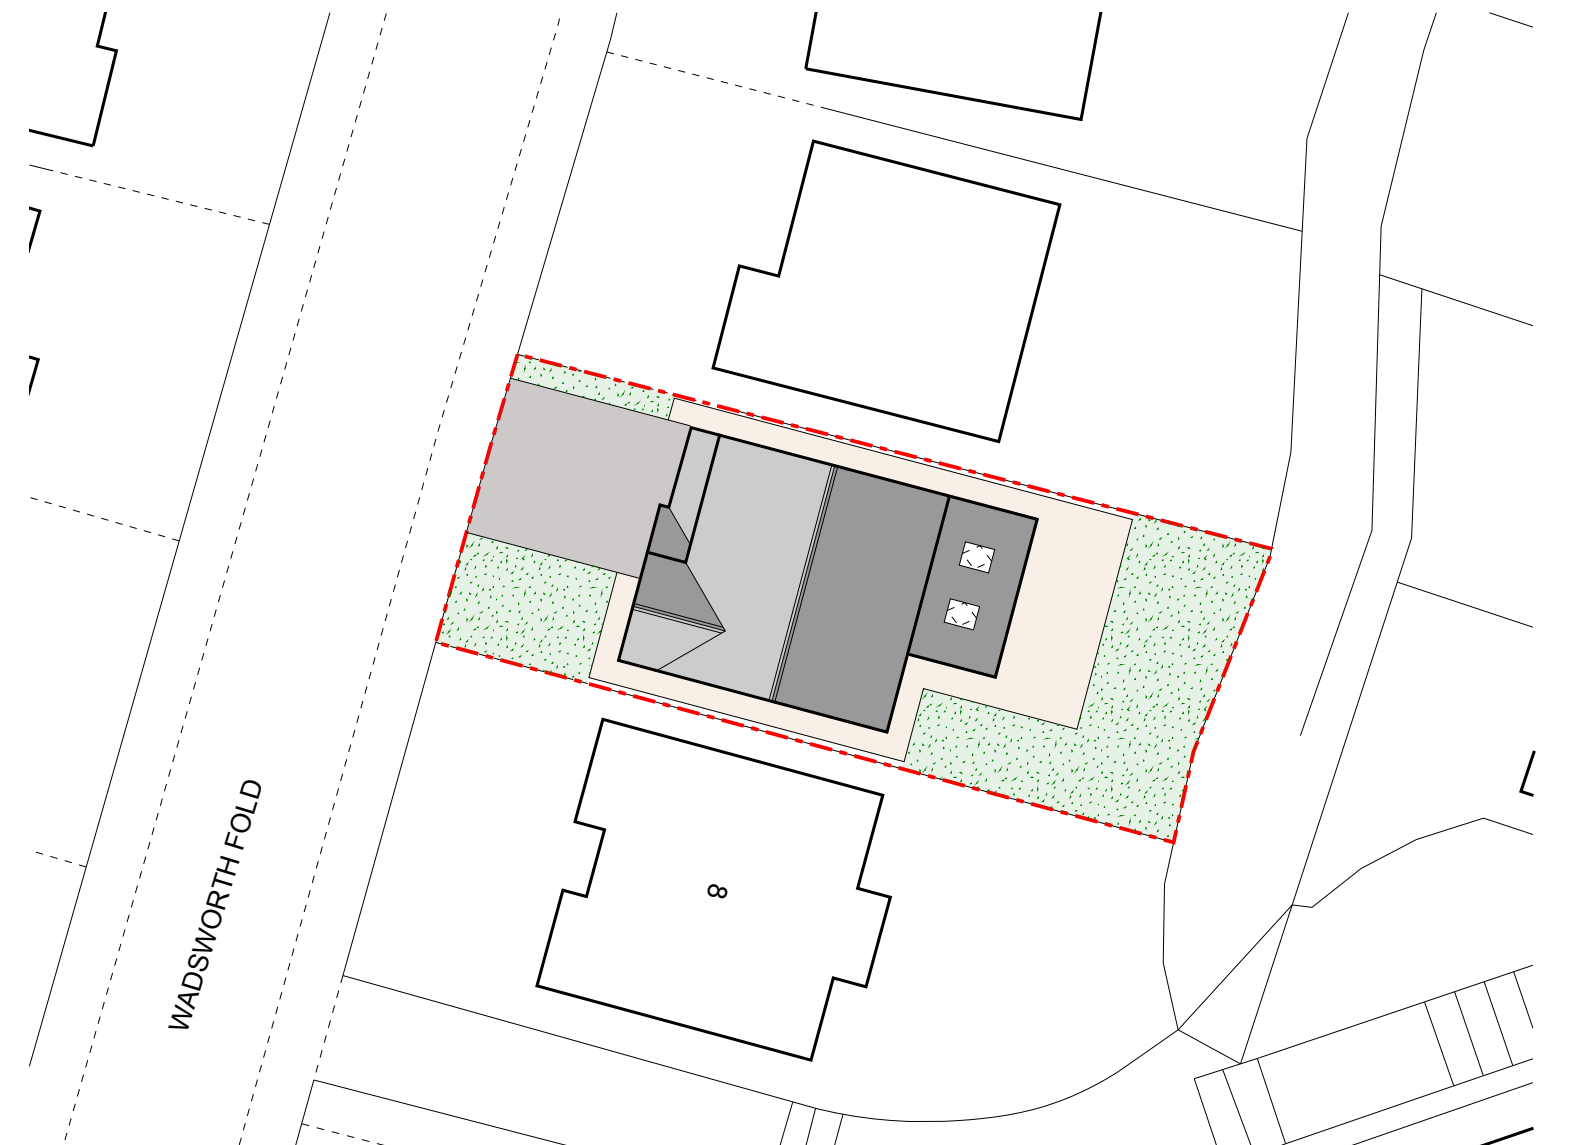

BLOCK PLAN - 1:250
PROPOSED



CLIENT
MR & MRS MILLS

PROJECT
10 WADSWORTH FOLD, LINDLEY

DRAWING TITLE
GENERAL ARRANGMENT DRAWING

JOB NO	DRG NO	REV	SCALE @ A1	DATE
WHPG 23-0037	02	A	AS	04 12 23

This drawing is the property and copyright of WHP Group Ltd, Stockmoor, Huddersfield, Tel: 01786 63755. Email: tom.edwards@walthorhfall.co.uk and must not be amended or reproduced without written consent. Use only figured dimensions, do not scale and report any anomalies.