


Only figured dimensions should be used.
Scaled dimensions should be checked with the Architect.
This drawing together with the design, is the property and copyright
of the Architect and must not be reproduced without written
permission



GRAPHIC SCALE: 1:100

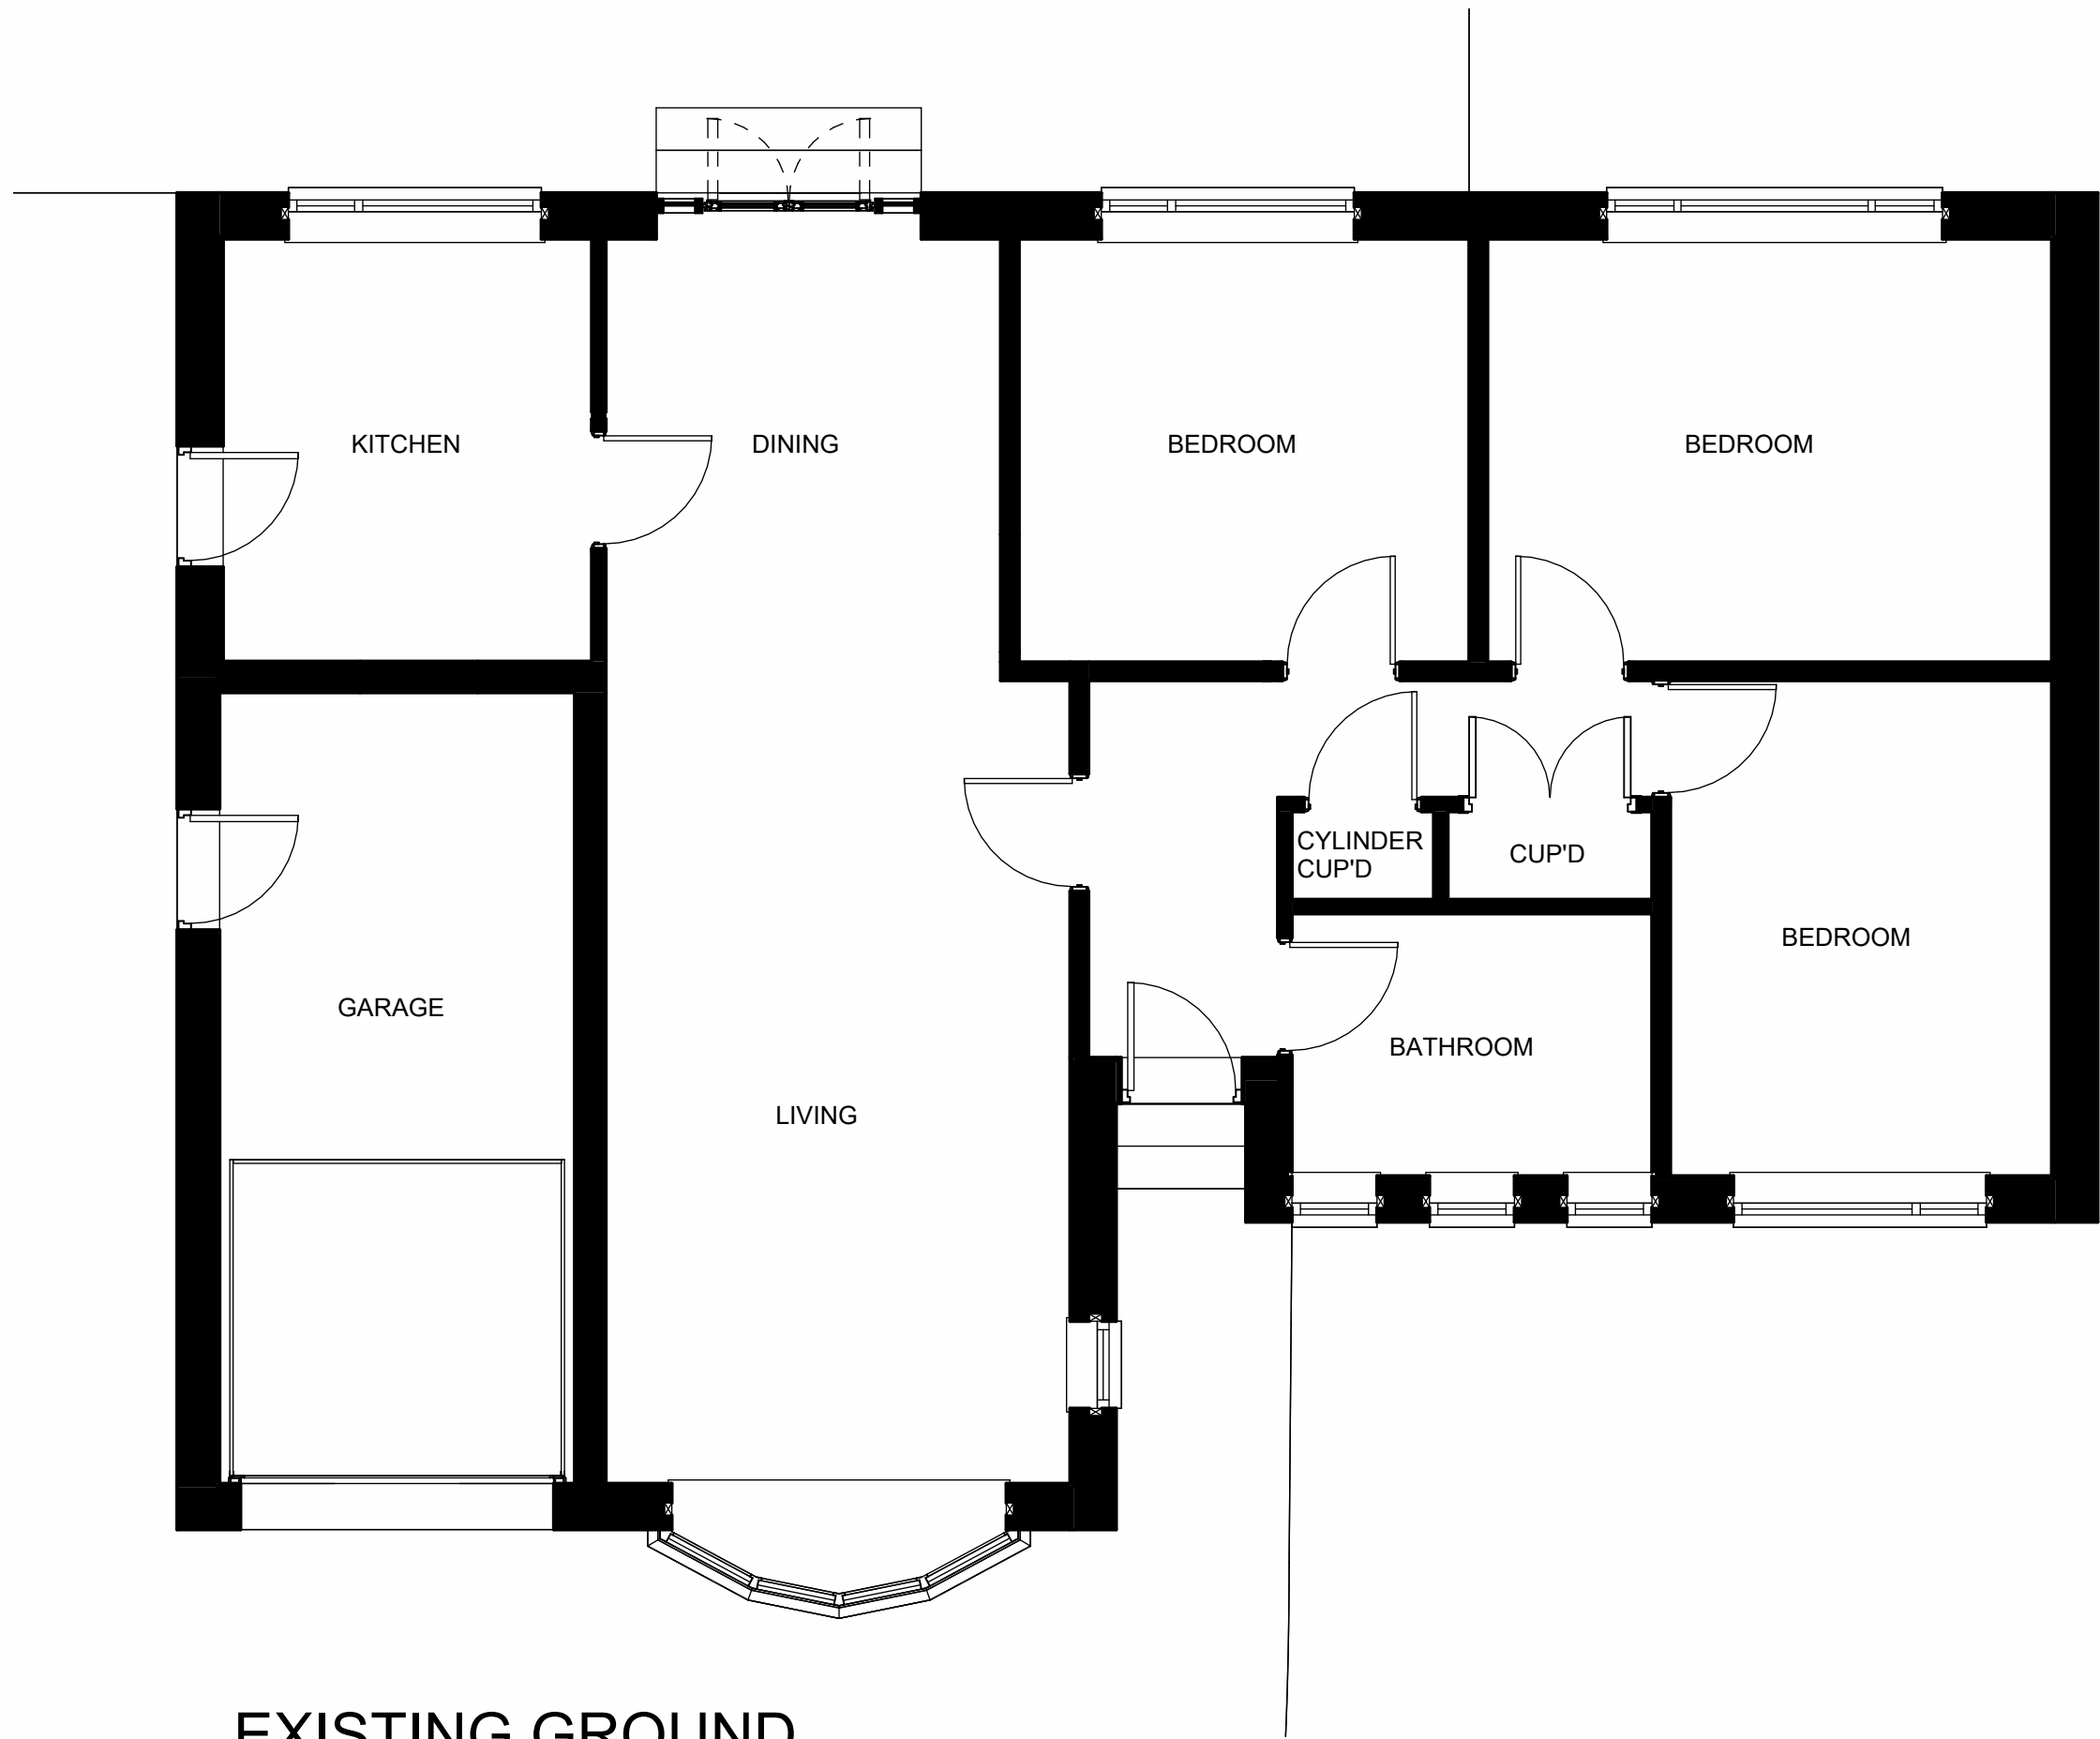

1 EXISTING GROUND FLOOR
1 : 50



6 3D VIEW FRONT



7 3D VIEW REAR



3 SOUTH ELEVATION
1 : 50



5 WEST ELEVATION
1 : 50



2 NORTH ELEVATION
1 : 50



4 EAST ELEVATION
1 : 50

rev	description	drawn	auth	date
DO NOT SCALE OFF THIS DRAWING				
ACUMEN Designers & Architects acumenarchitects.co.uk01484 546 000 Headrow House, Old Leeds Road, Huddersfield, Huddersfield HD1 1SG				
Client				
MR & MRS LOWE				
Project				
EXTENSION AND ALTERATION 58 FAIRWAY FIXBY				
Project No	Drawing No	Rev		
2874	(100)02			
Description				
EXISTING PLANS ELEVATIONS AND 3D				
Scale	Date Drawn	Drawn By	Authorised By	
1 : 50 @ A1	NOV 23	HB	JC	
Purpose of Issue				
Planning ☐ Building Regs ☐ Tender ☐ Construction ☐ Comment ☒ Info ☐				