


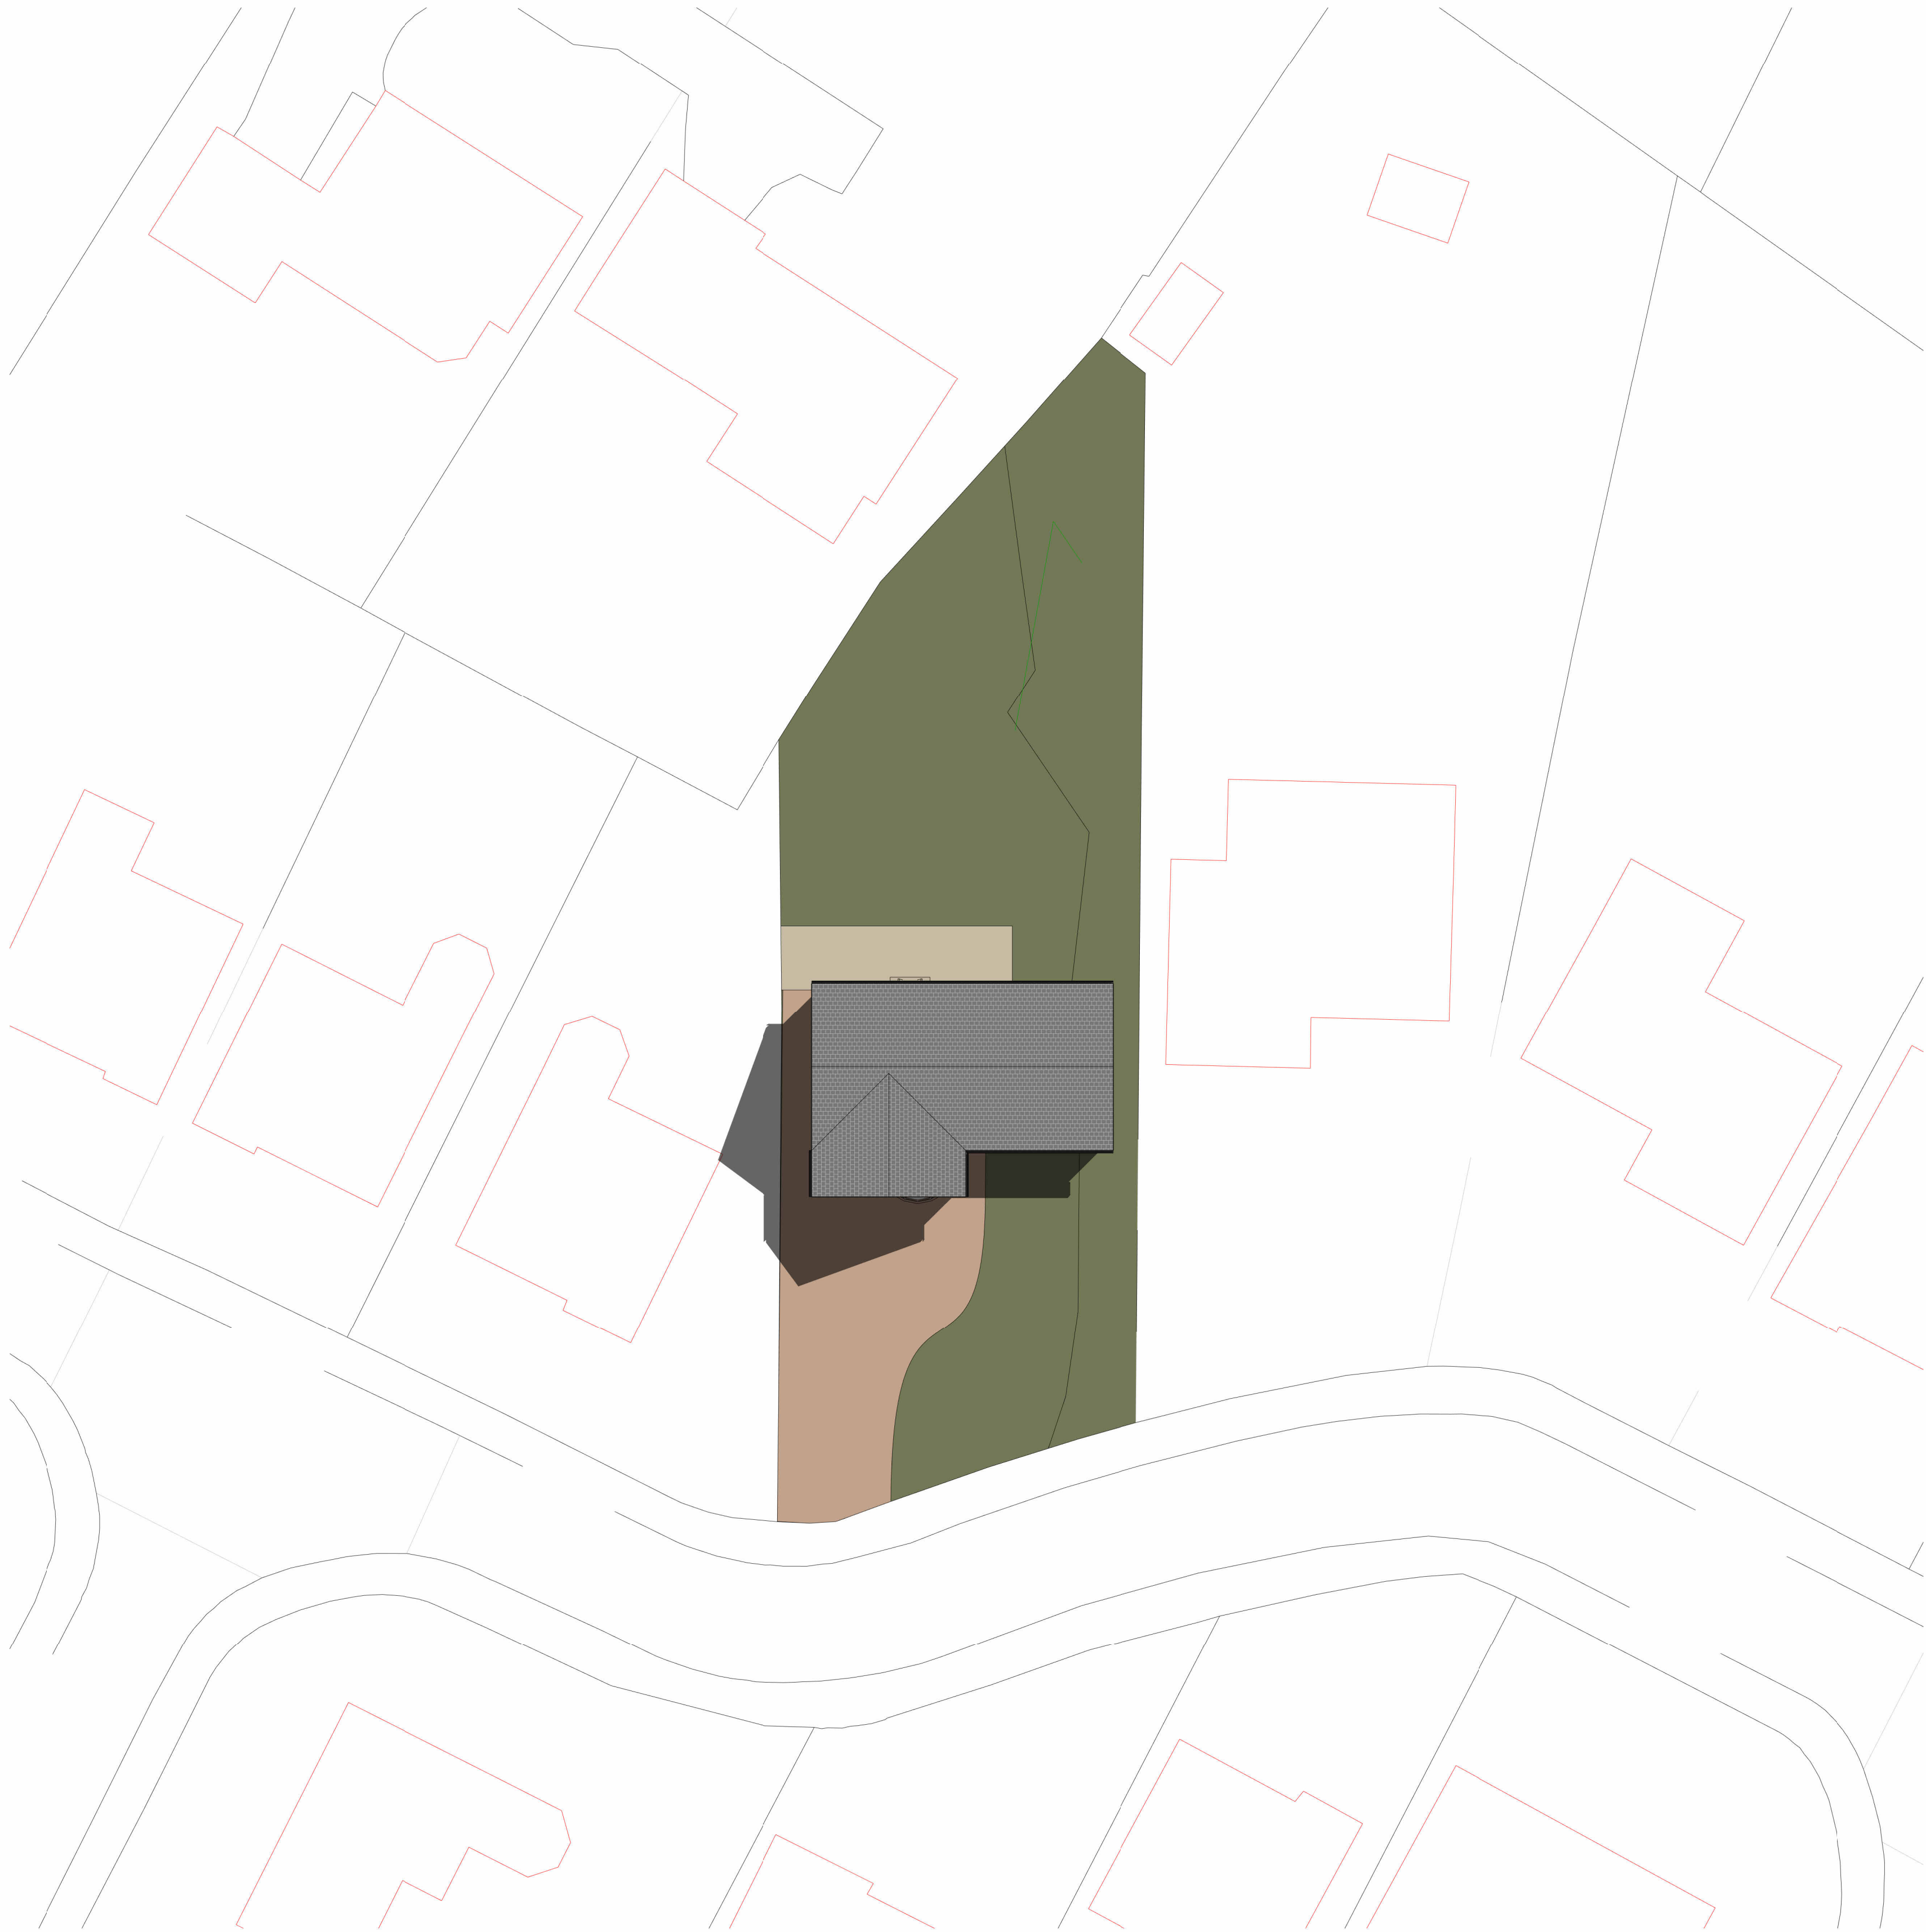

1 EXISTING SITE PLAN
1 : 200



rev	description	drawn	auth	date
DO NOT SCALE OFF THIS DRAWING				
ACUMEN Designers & Architects acumenarchitects.co.uk01484 546 000 Headrow House, Old Leeds Road, Huddersfield, Huddersfield HD1 1SG				
Client MR & MRS LOWE				
Project EXTENSION AND ALTERATION 58 FAIRWAY FIXBY				
Project No 2874	Drawing No (100)01	Rev		
Description EXISTING SITE PLAN				
Scale 1 : 200 @ A1	Date Drawn NOV 23	Drawn By HB	Authorised By JC	
Purpose of Issue Planning ☒ Building Regs ☐ Tender ☐ Construction ☐ Comment ☐ Info ☐				