



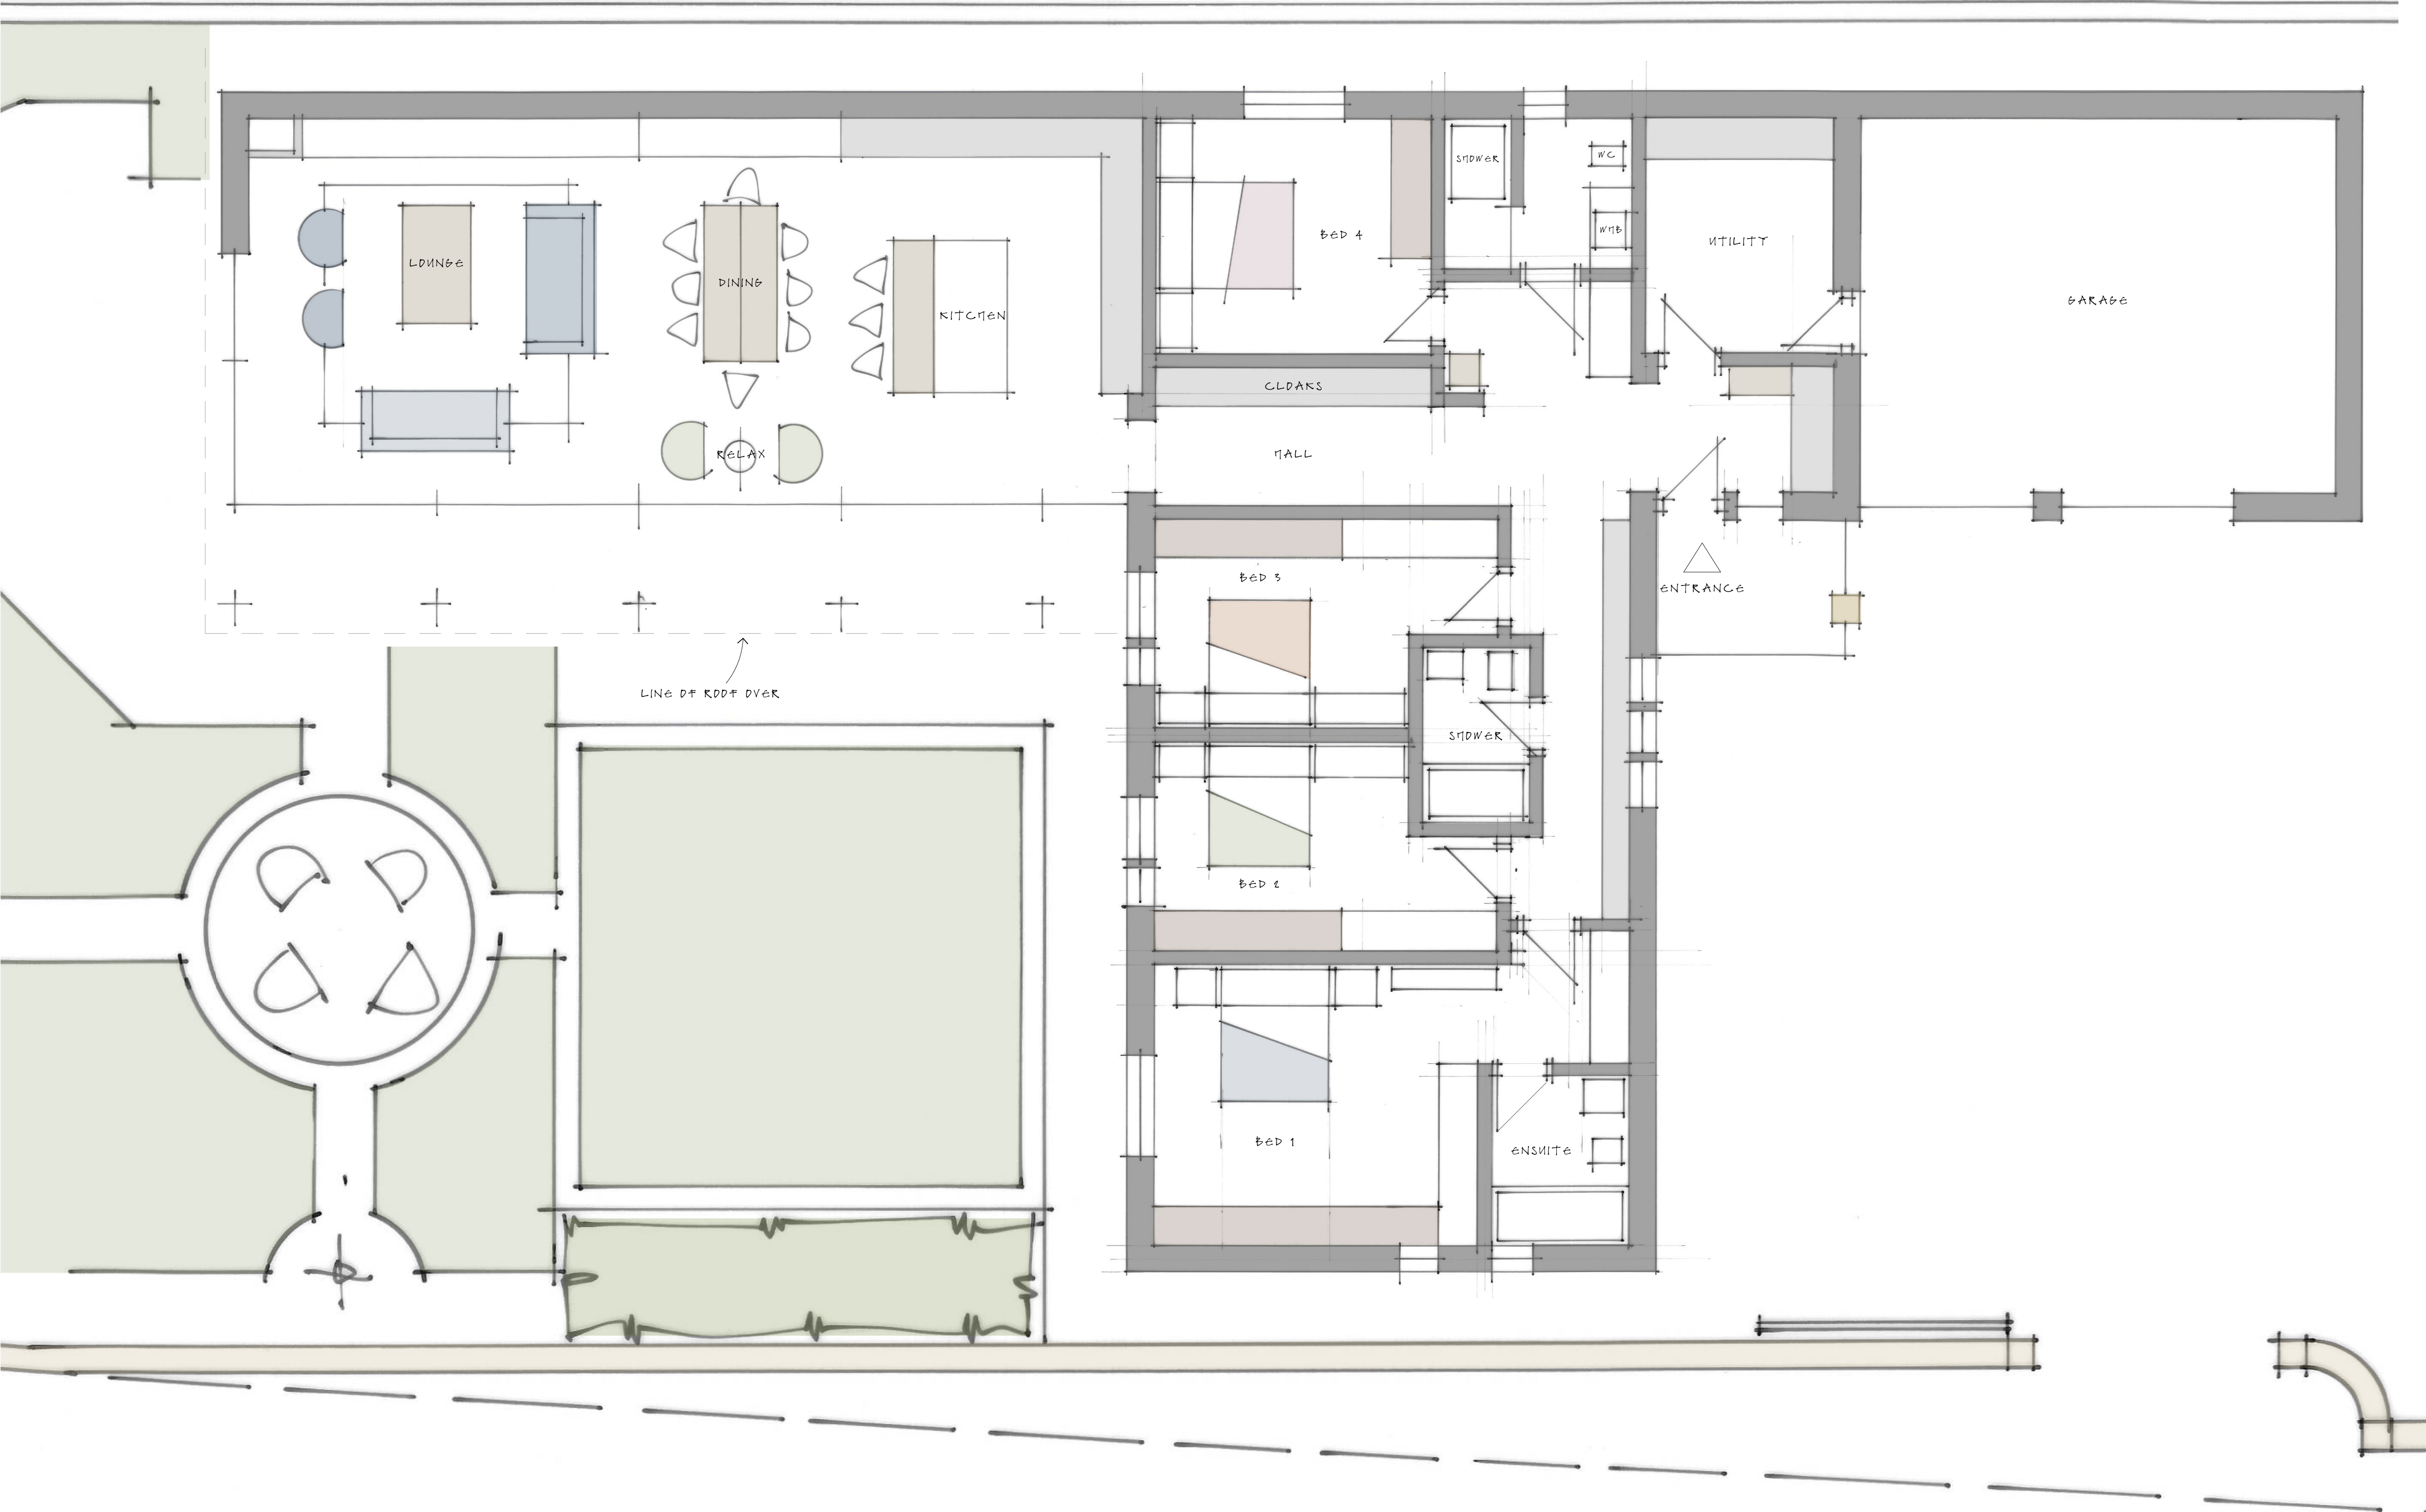

Proposed Floor Plan - 1:50

Notes			
Do not scale from drawing, use figured dimensions only.			
All dimensions must be checked and verified on site prior to commencement of work and Architect to be notified of any discrepancies.			
This drawing is intended to permit overall scheme proposals only and cannot be used for construction purposes without further information.			
Rev	Description	Drawn	Date
•	Drawing created.	EC	04.12.23

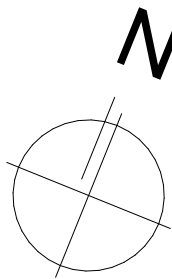

Client Suzanne Celensu		
Site Address Binns Wood, Binns Lane, Holmfirth, HD9 3BU		
Project Description Outline Planning Application		
Status Planning		
Date December 2023	Drawn EC	Checked MJN
Drawing Proposed Floor Plan	Scale @ A1 1:50	
Drawing No. 3585 (0-) 02	Revision •	

ONE17

DESIGN

THE DYEHOUSE, ARMITAGE BRIDGE
HUDDERSFIELD, WEST YORKS HD4 7PD
T 01484 668000 E SOLUTIONS@ONE17DESIGN.COM

ONE17DESIGN.COM