




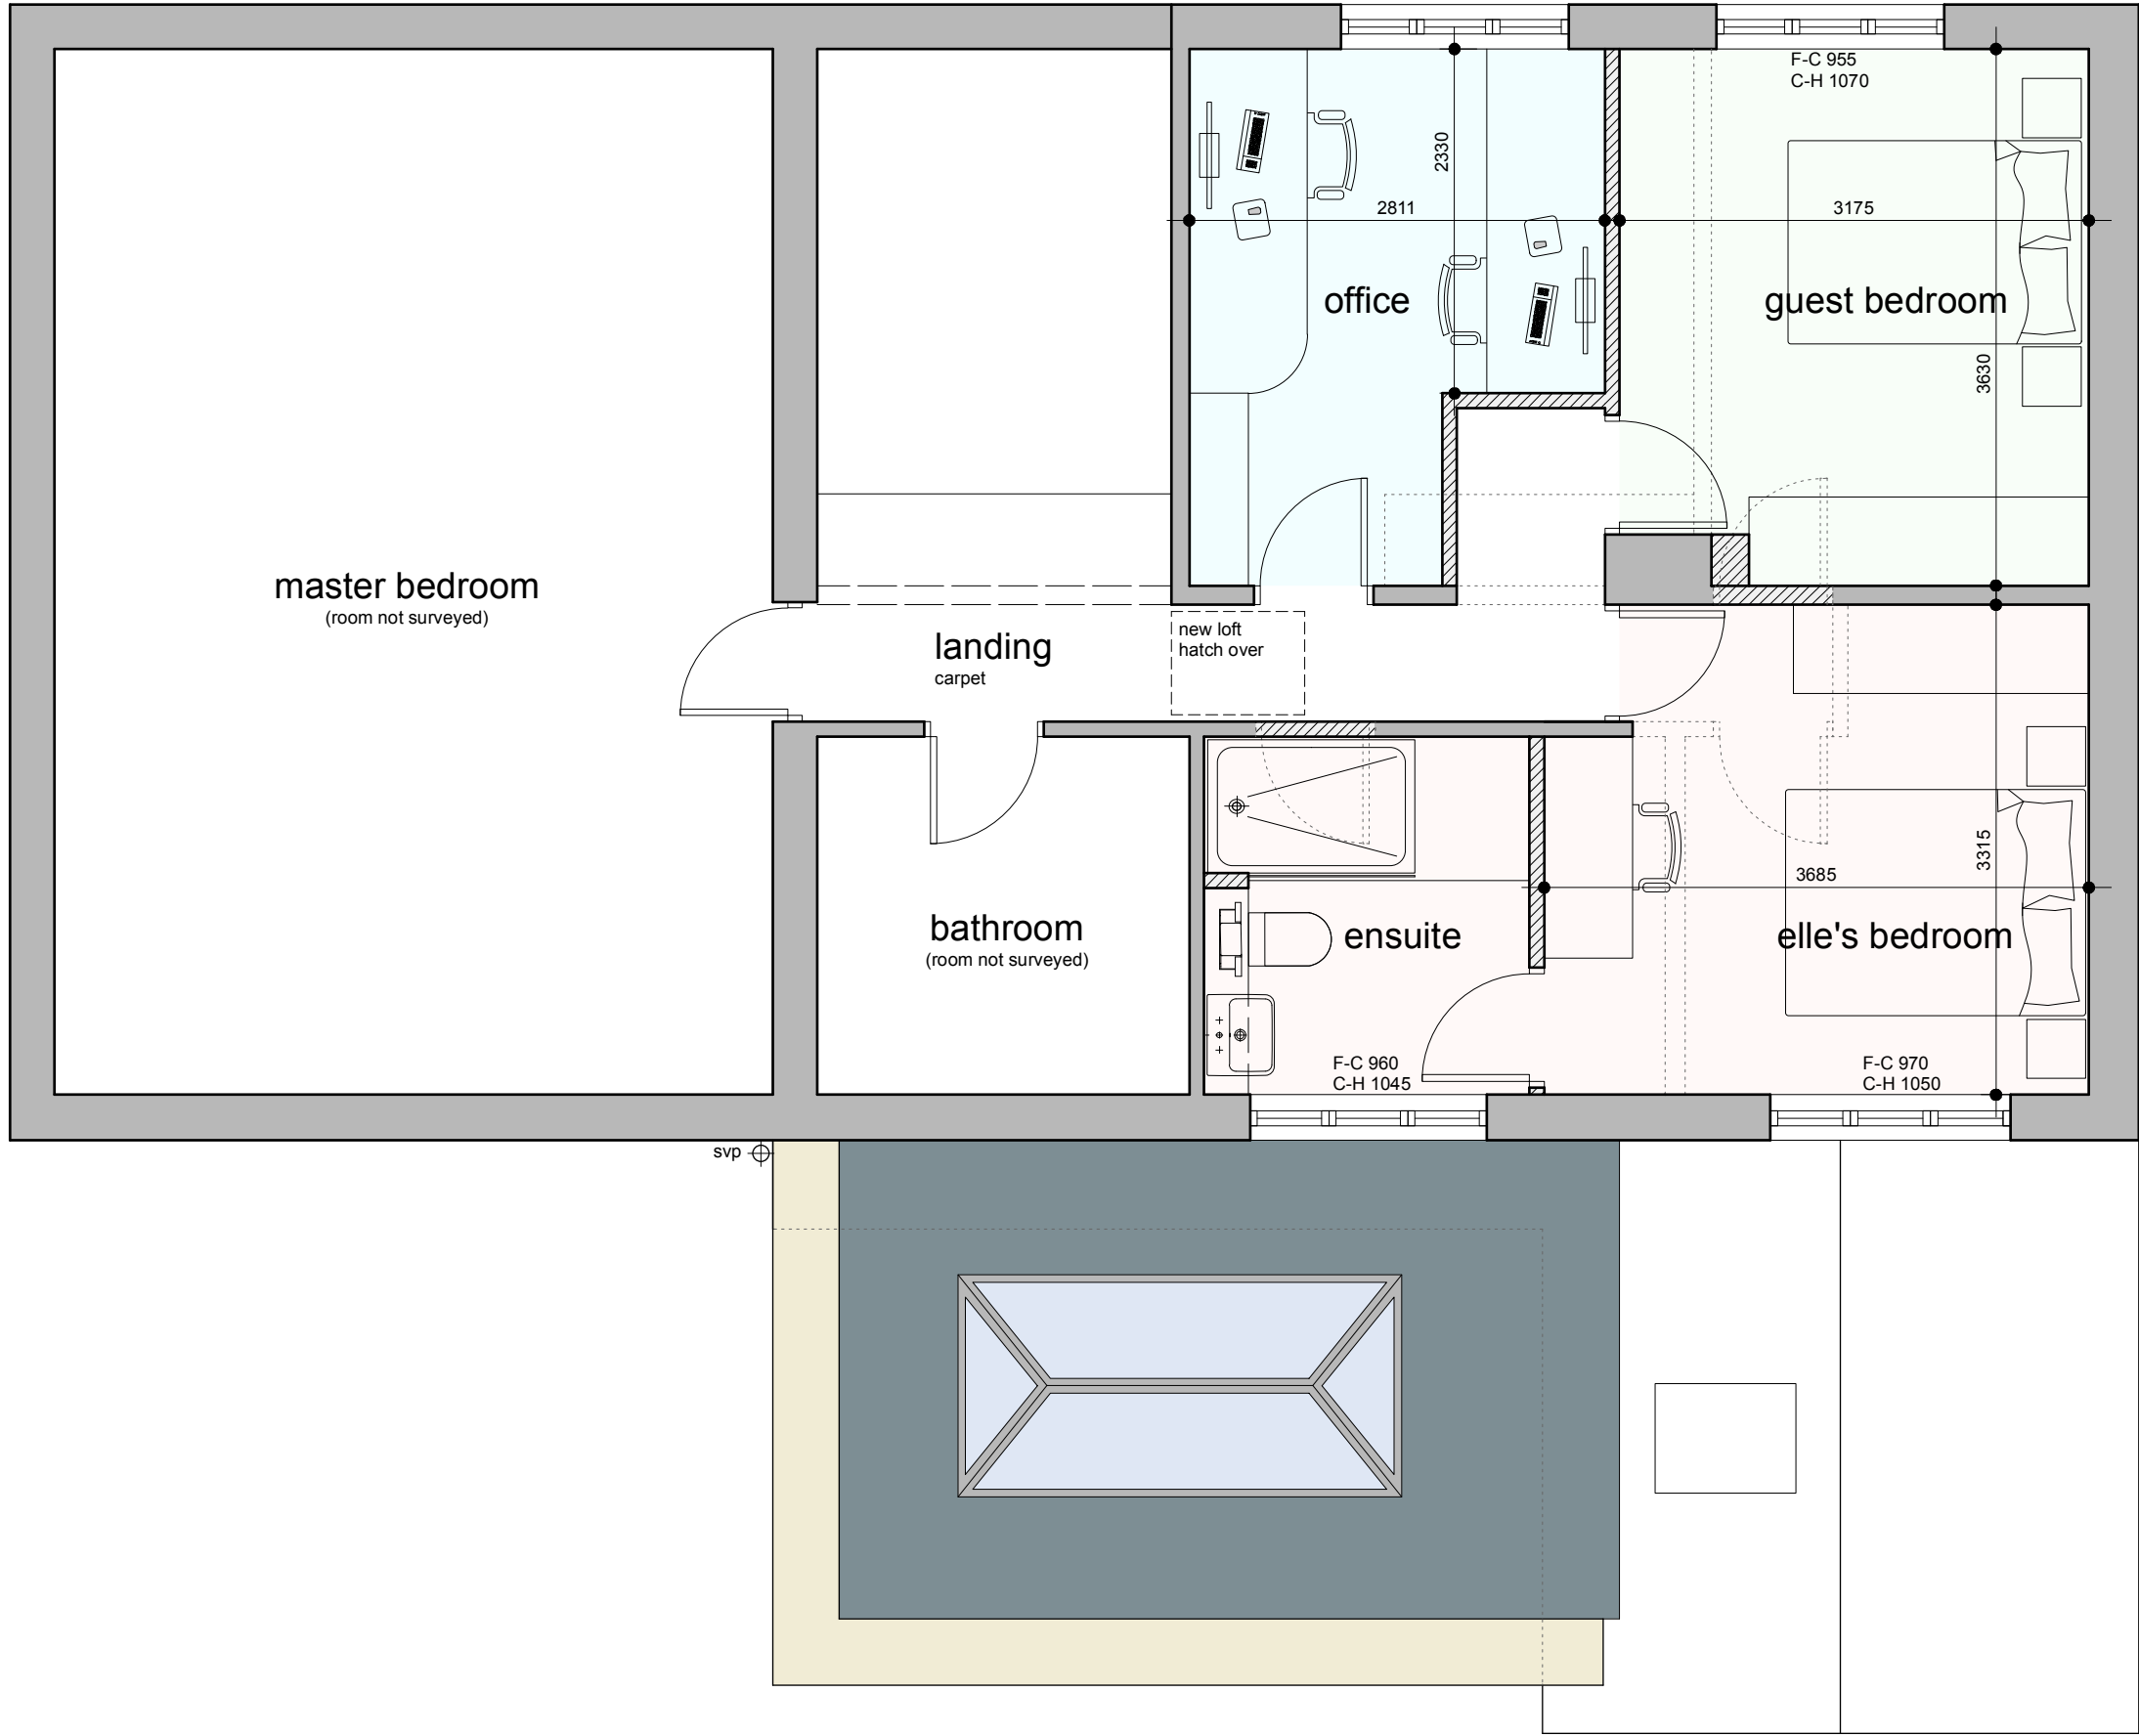


first floor plan
option 1

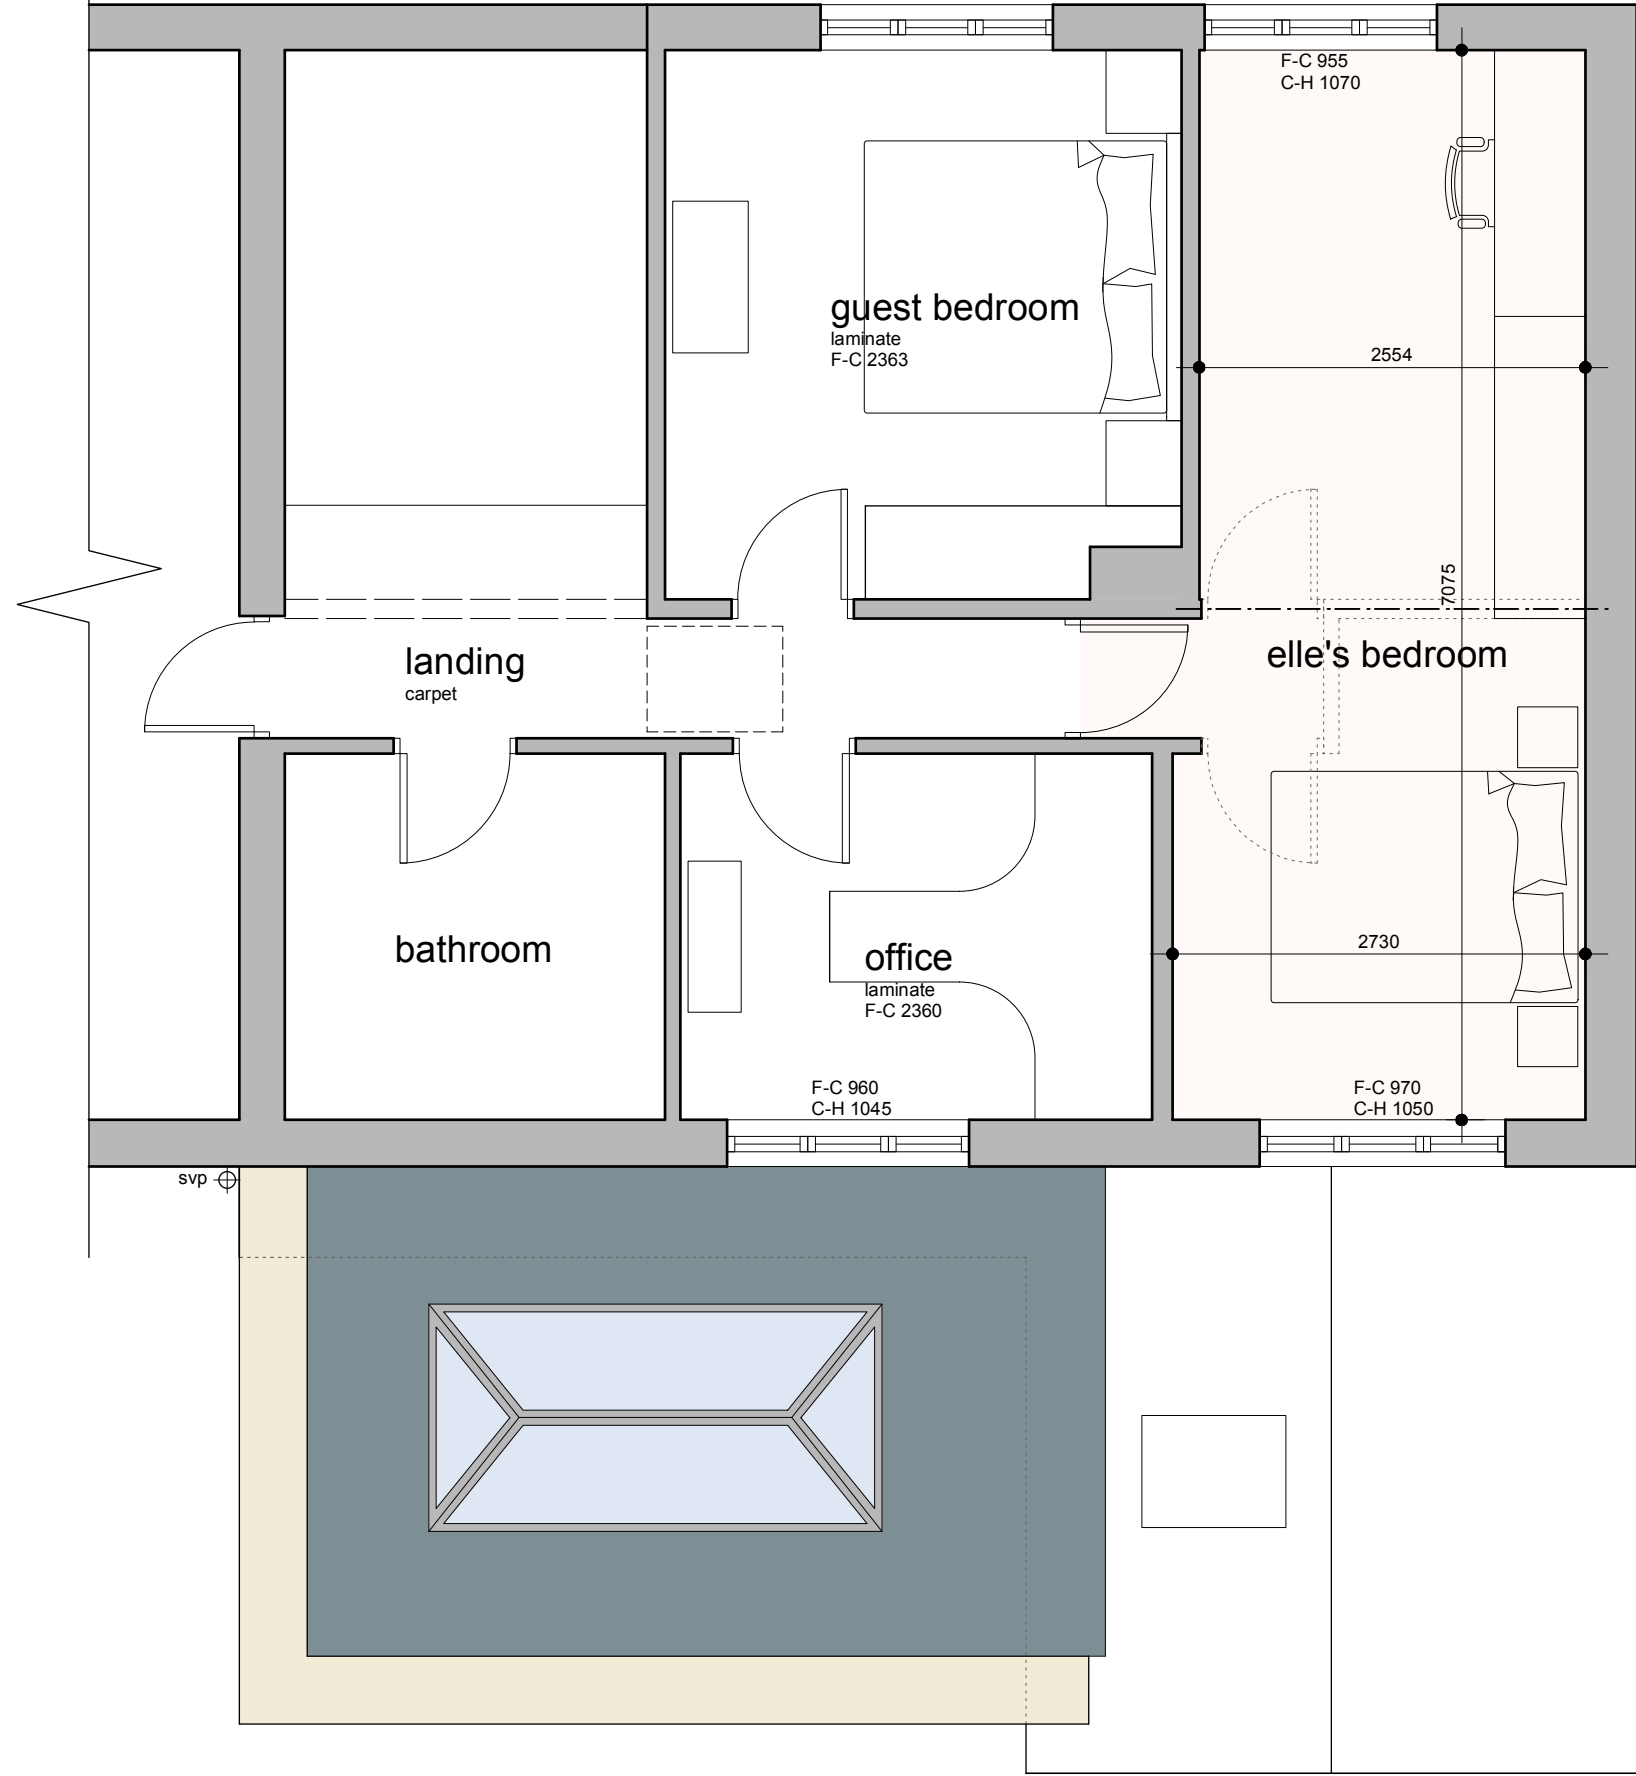


first floor plan
option 2

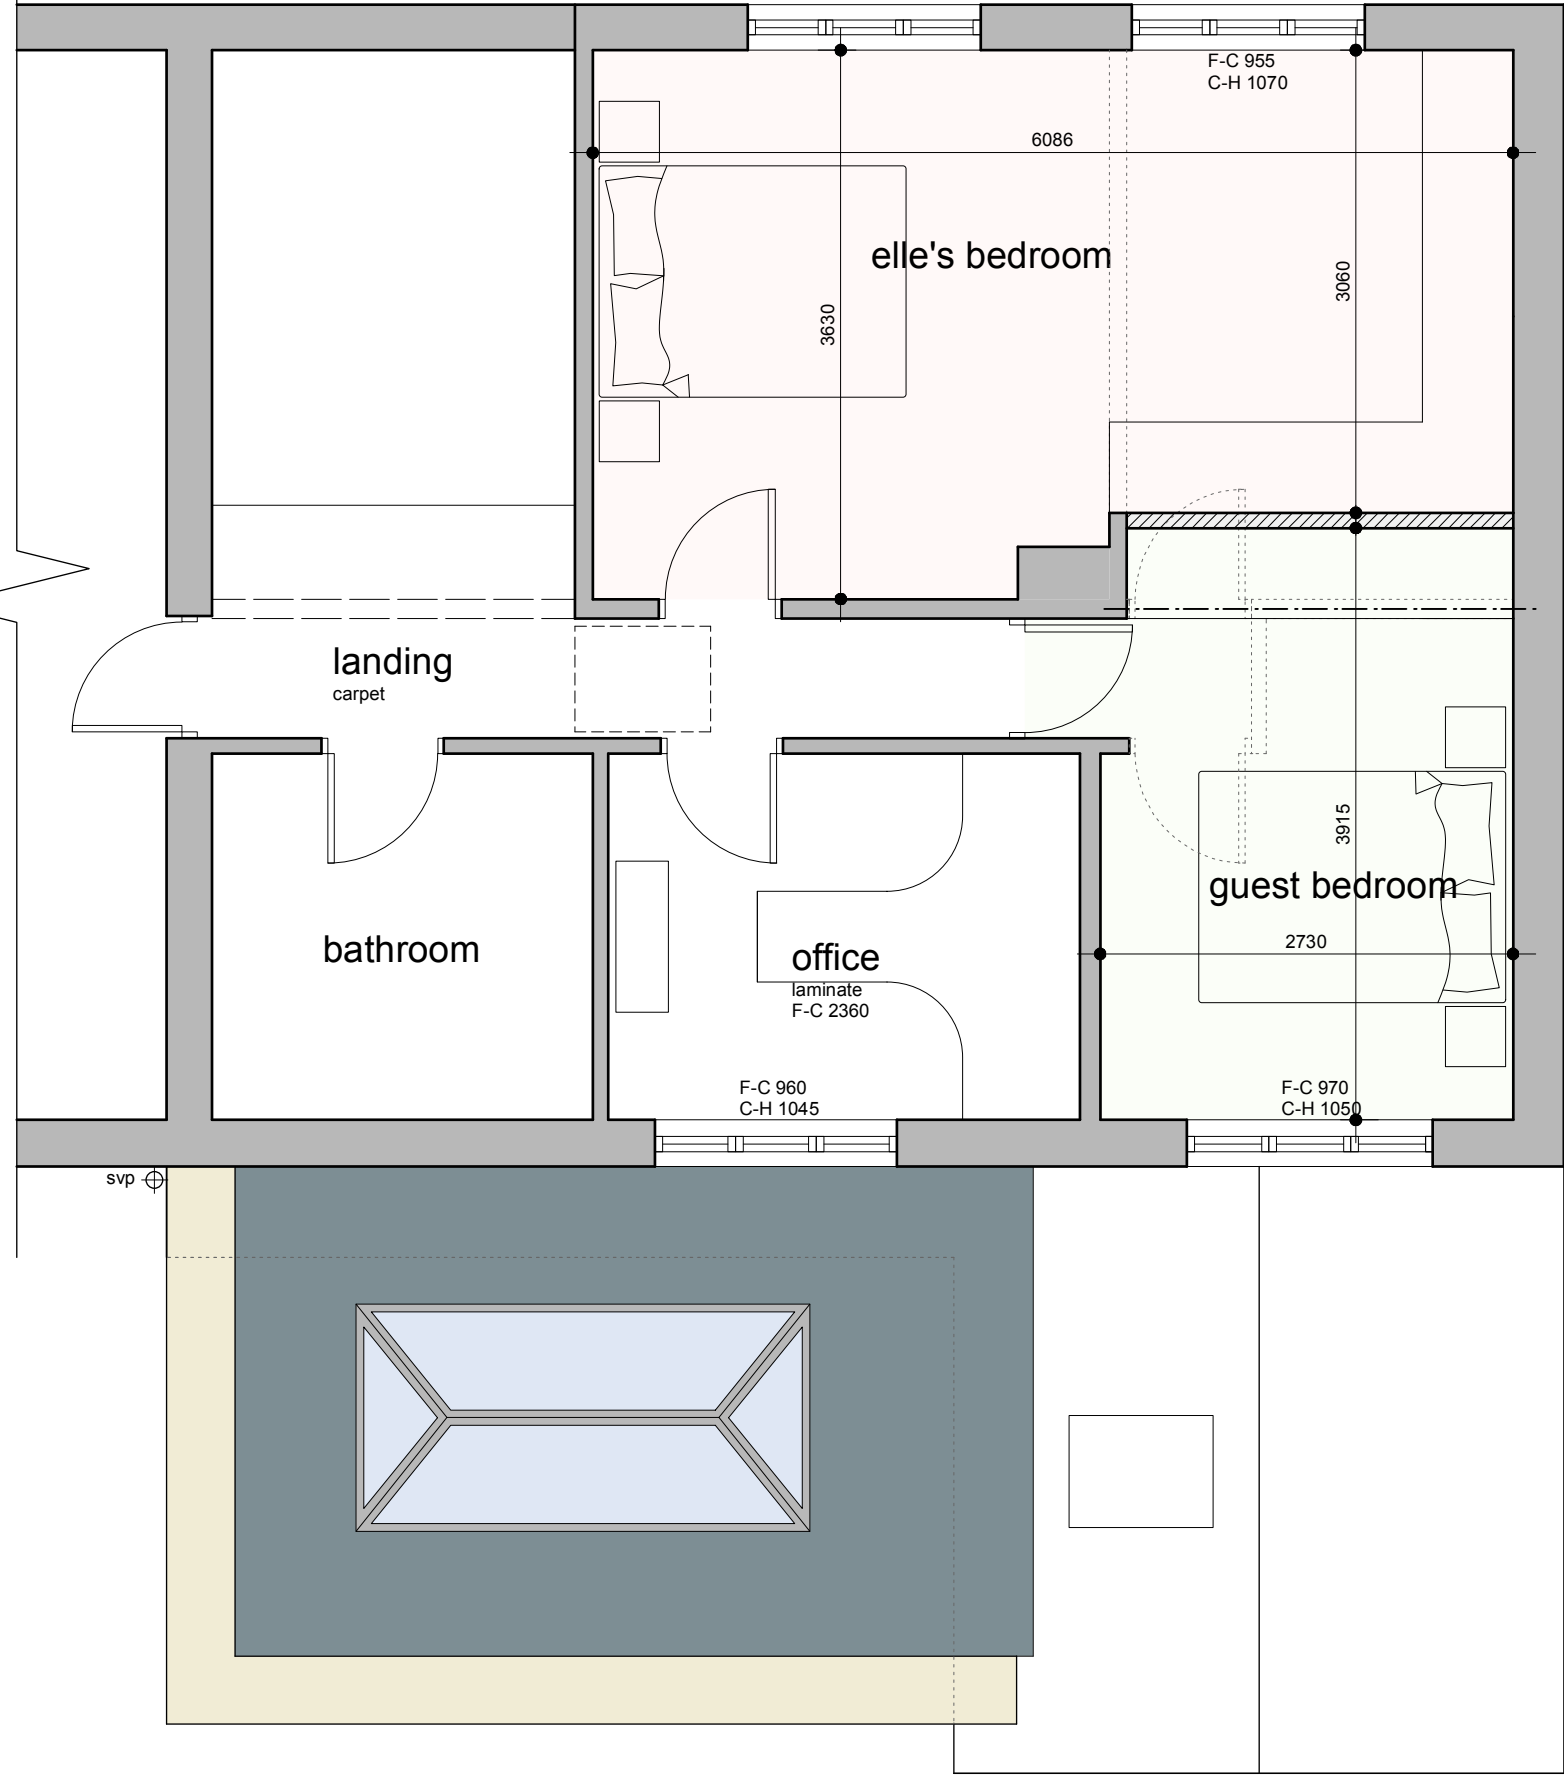


first floor plan
option 3

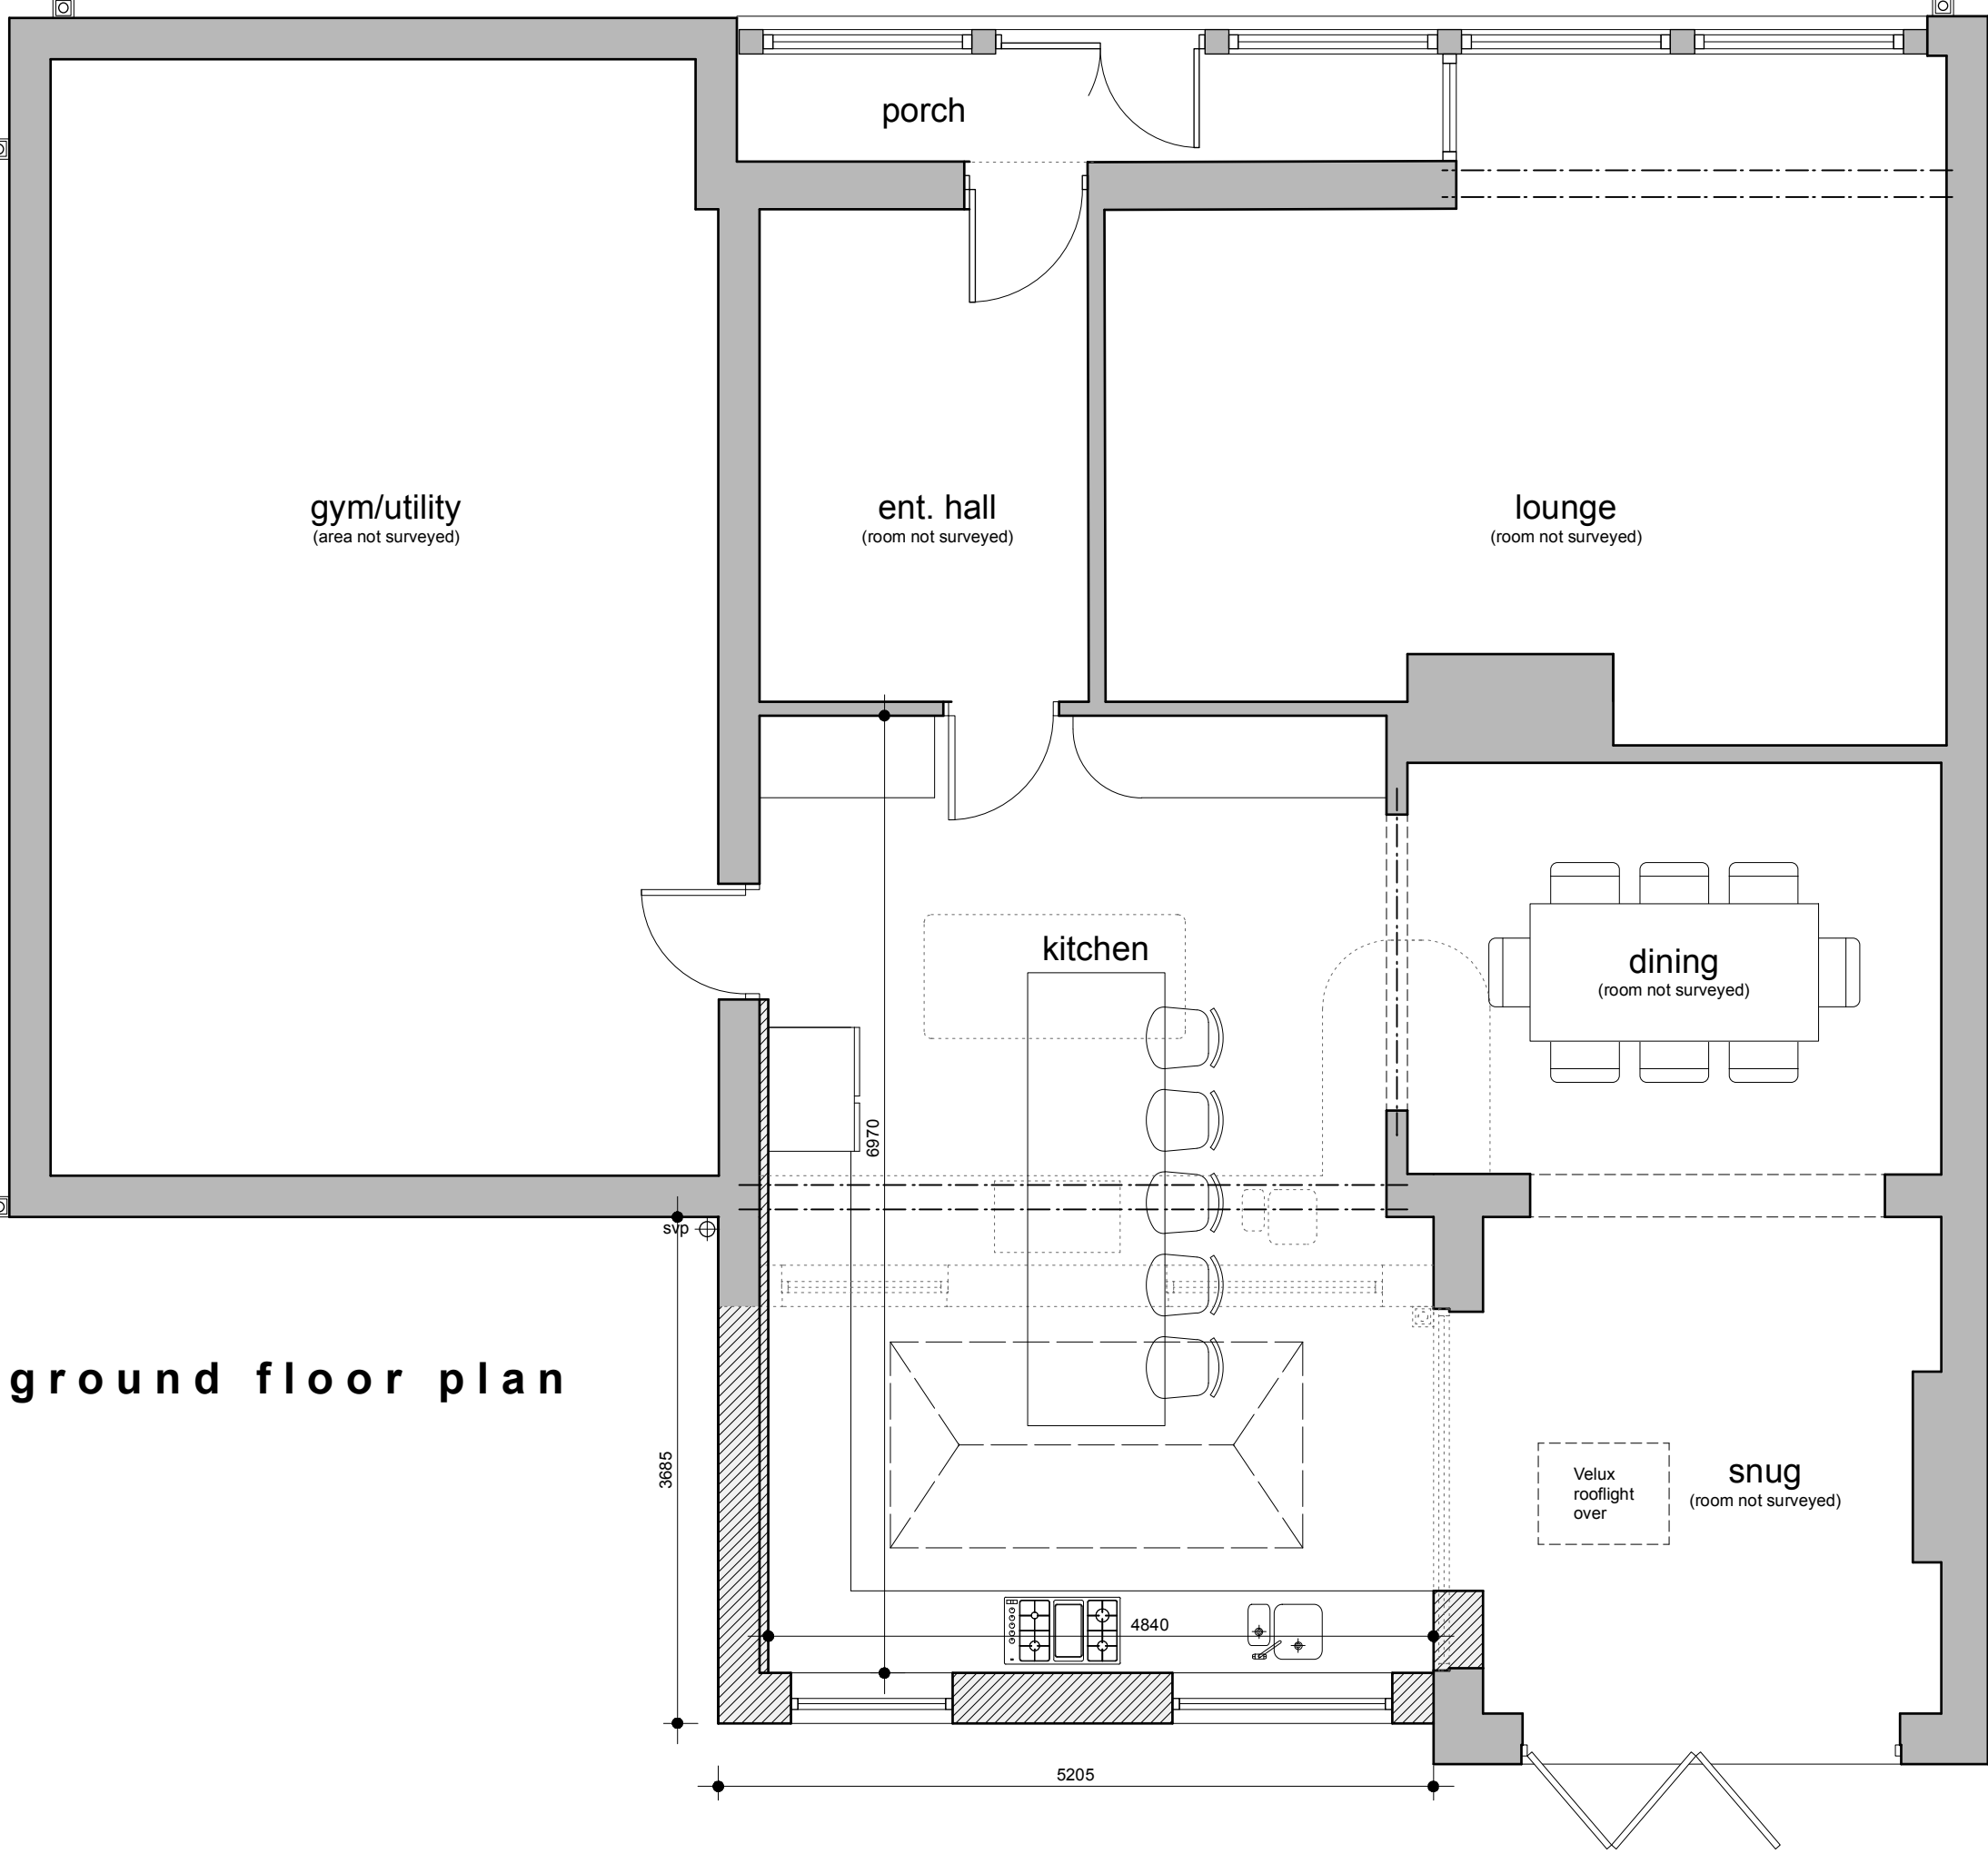


ground floor plan

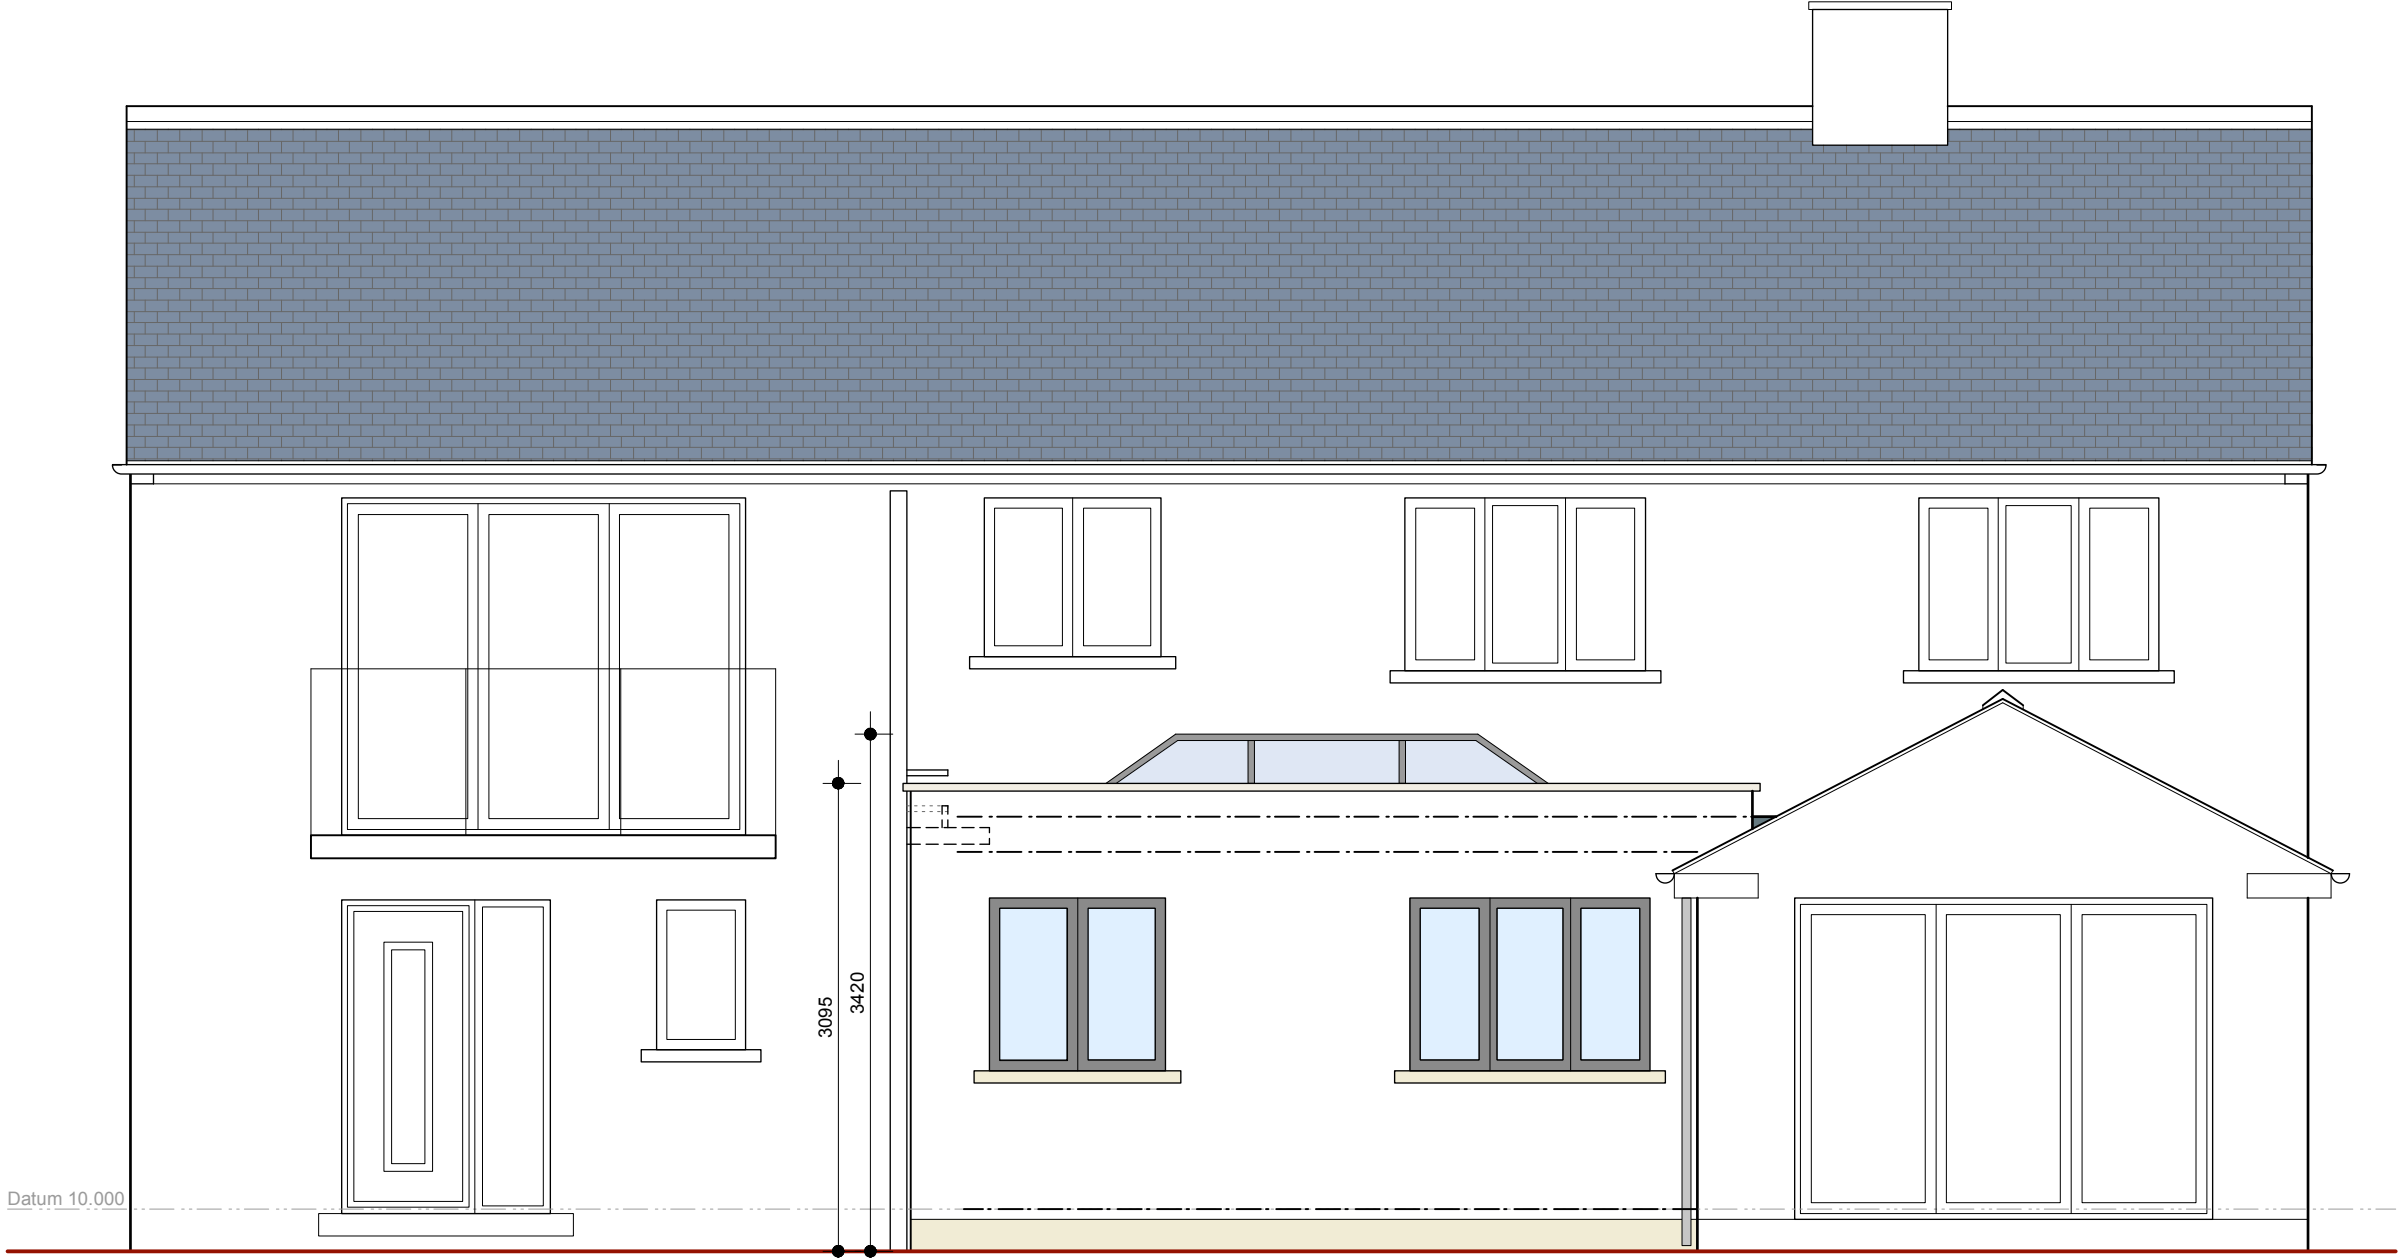

rear elevation - north

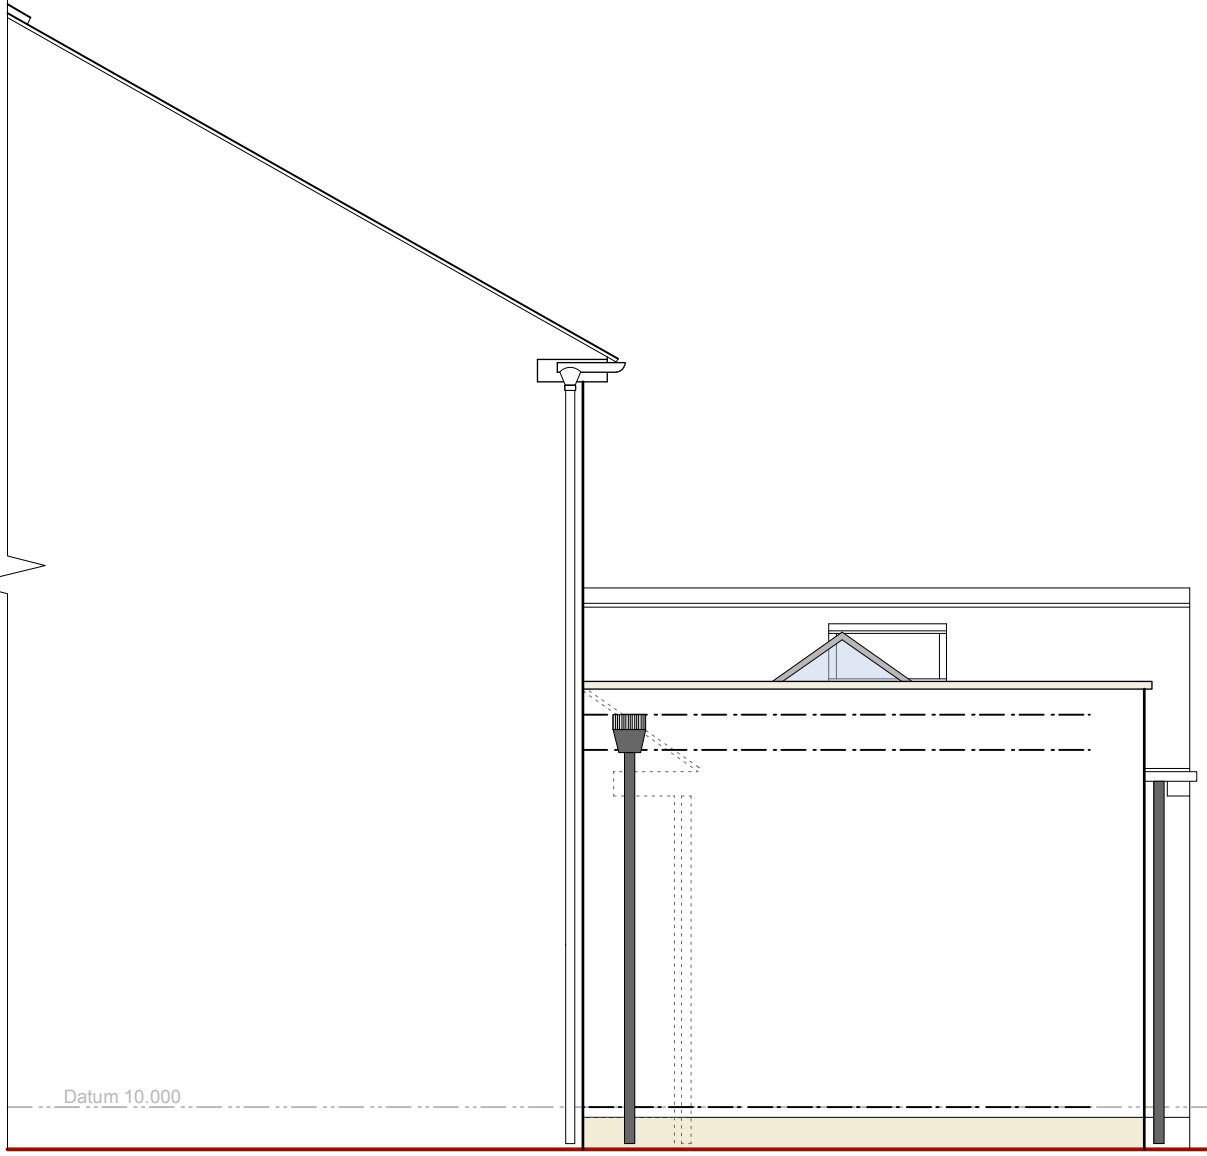

side elevation - east

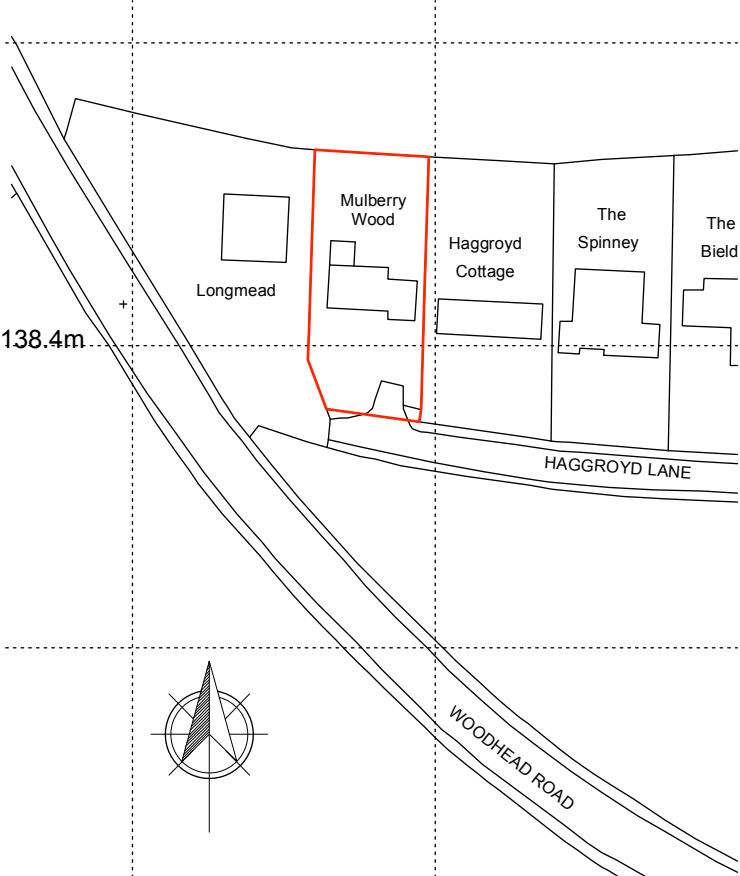

location plan - 1:1250

This drawing has been prepared specifically for the purpose of obtaining Planning Permission and/or Building Regulation Approval. Its suitability for other purposes, without supplementary details and specifications cannot be guaranteed. The Permissions and/or Approvals are beyond the Architects control, and no guarantee that such will be granted is given or to be inferred by reason of the preparation of this drawing. Only figured dimensions are to be used. All dimensions to be checked on site. This drawing, together with the design is the property and copyright of the Architect and must not be reproduced without prior written permission.

P02	Windows to kitchen extension amended to client comments	09.01.24	NG	NG
P01	Drawing originated	05.01.24	NG	NG
rev.	description	date	drawn	approved

ADP

project First floor alterations & kitchen extension
at Mulberry Wood, Haggrold Lane
Brockholes, Holmfirth, HD9 7AQ
for Richard & Victoria Woodings

title GA Proposed
number 23062D-02-P02
scale 1:50
size A1

**ARCHITECTURE
+ DESIGN
PARTNERSHIP**

The Old Police Station 16 Bridge Lane Holmfirth HD9 7AN
T: 01484 685411 E: hello@adp-architects.com
W: www.adp-architects.com

RIBA 
Chartered Practice