




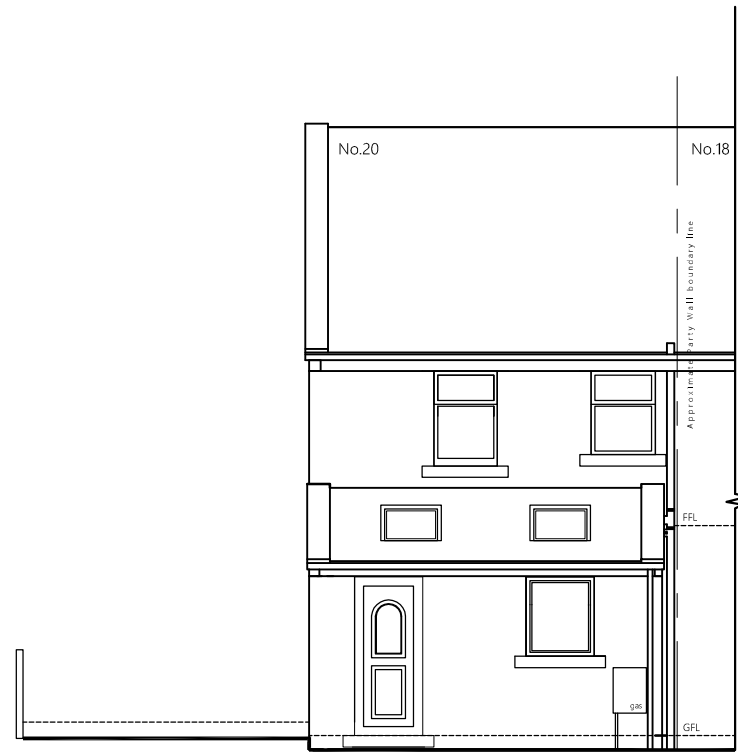


Existing East Elevation
20 Upper Bank End Road

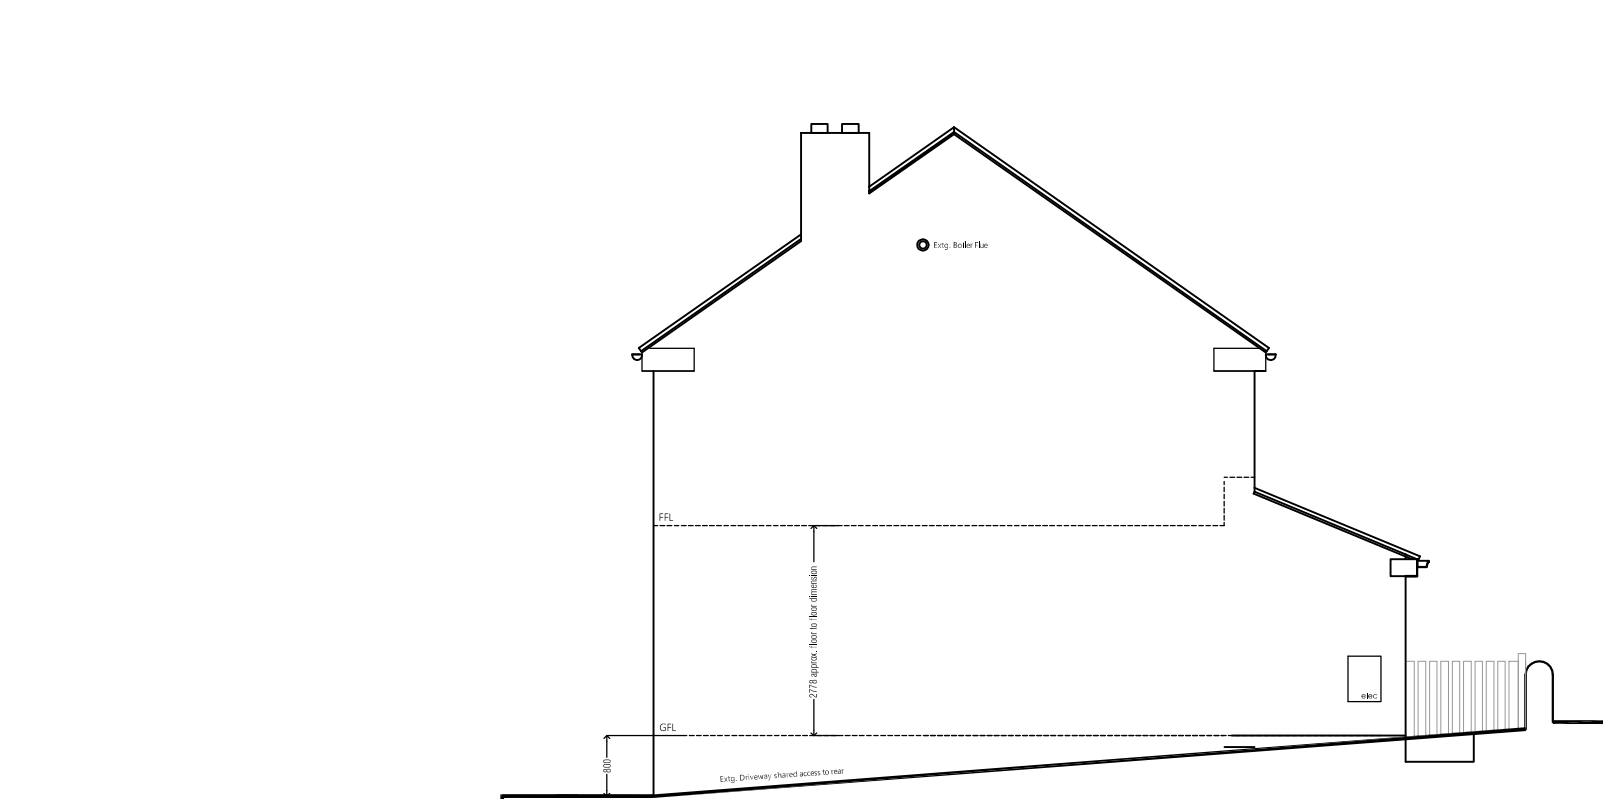


Existing South Elevation
20 Upper Bank End Road

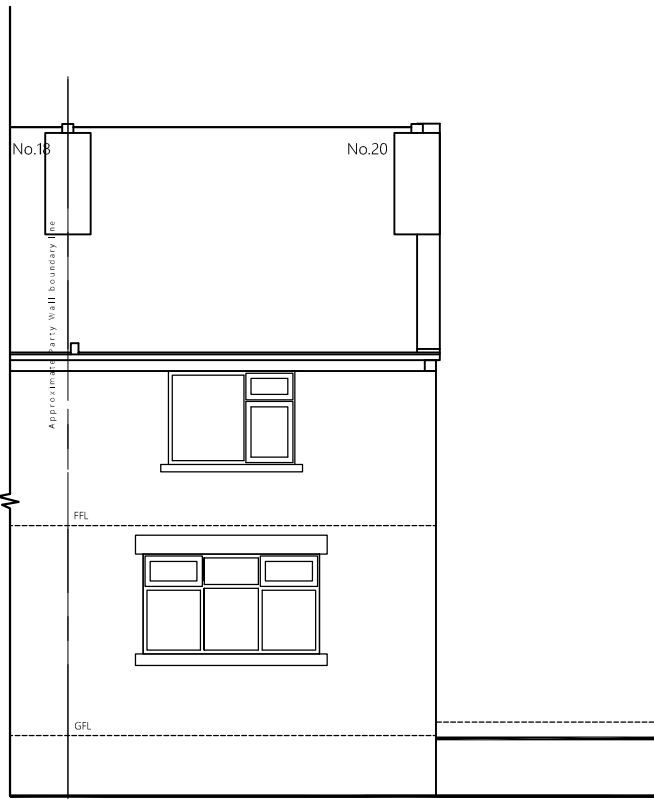


Existing West Elevation
20 Upper Bank End Road

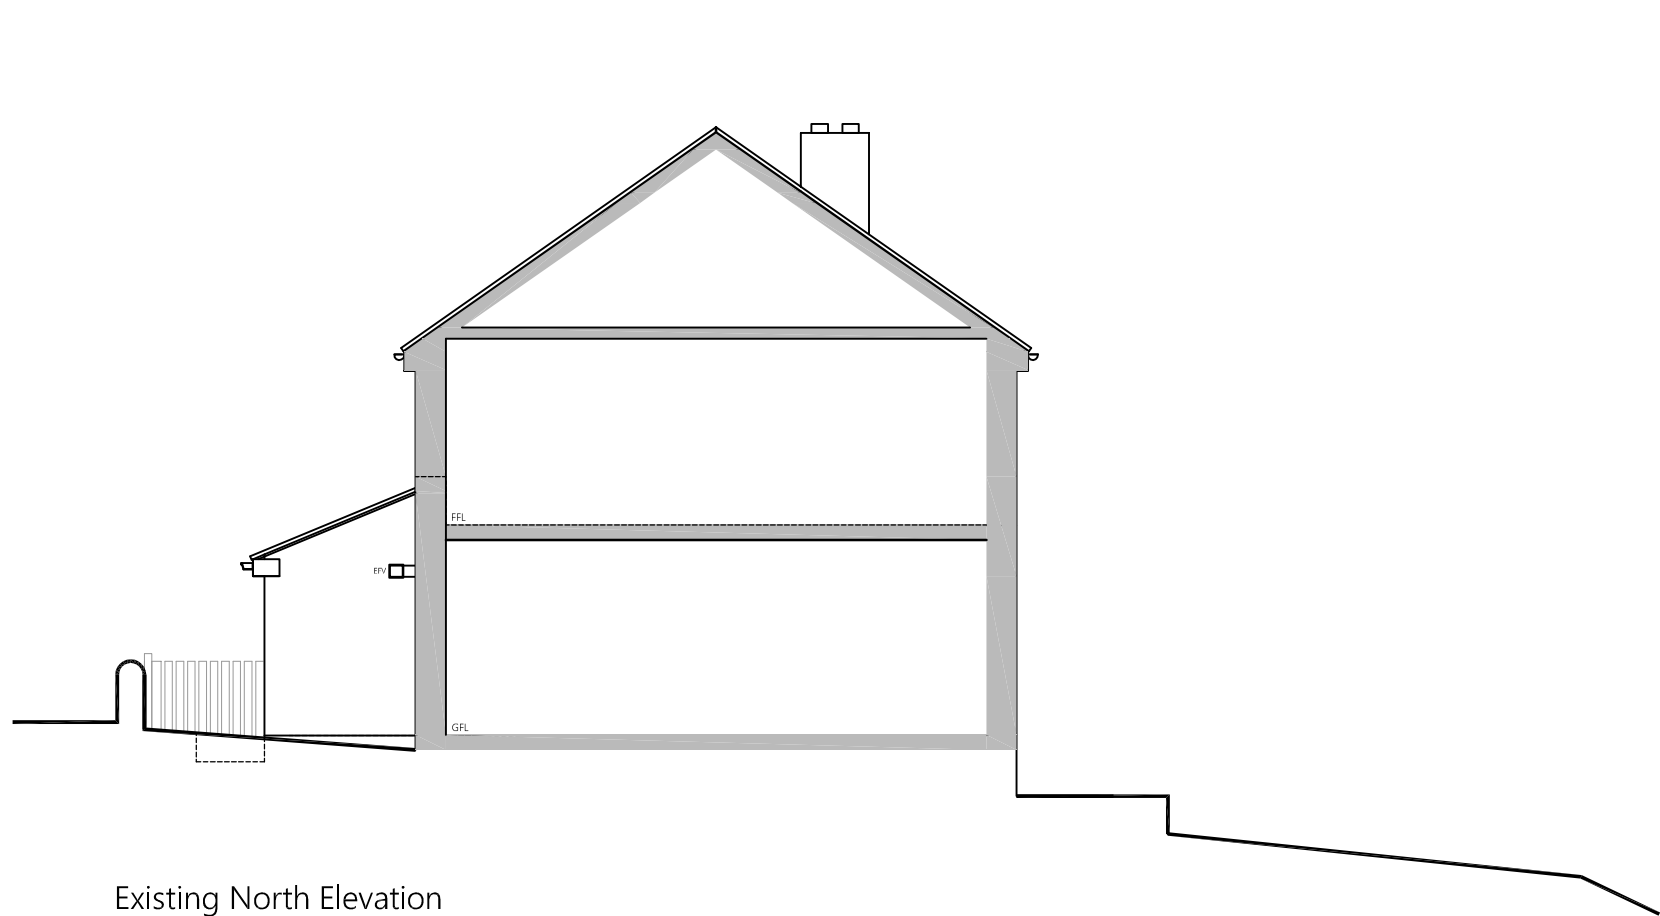


Existing North Elevation
20 Upper Bank End Road

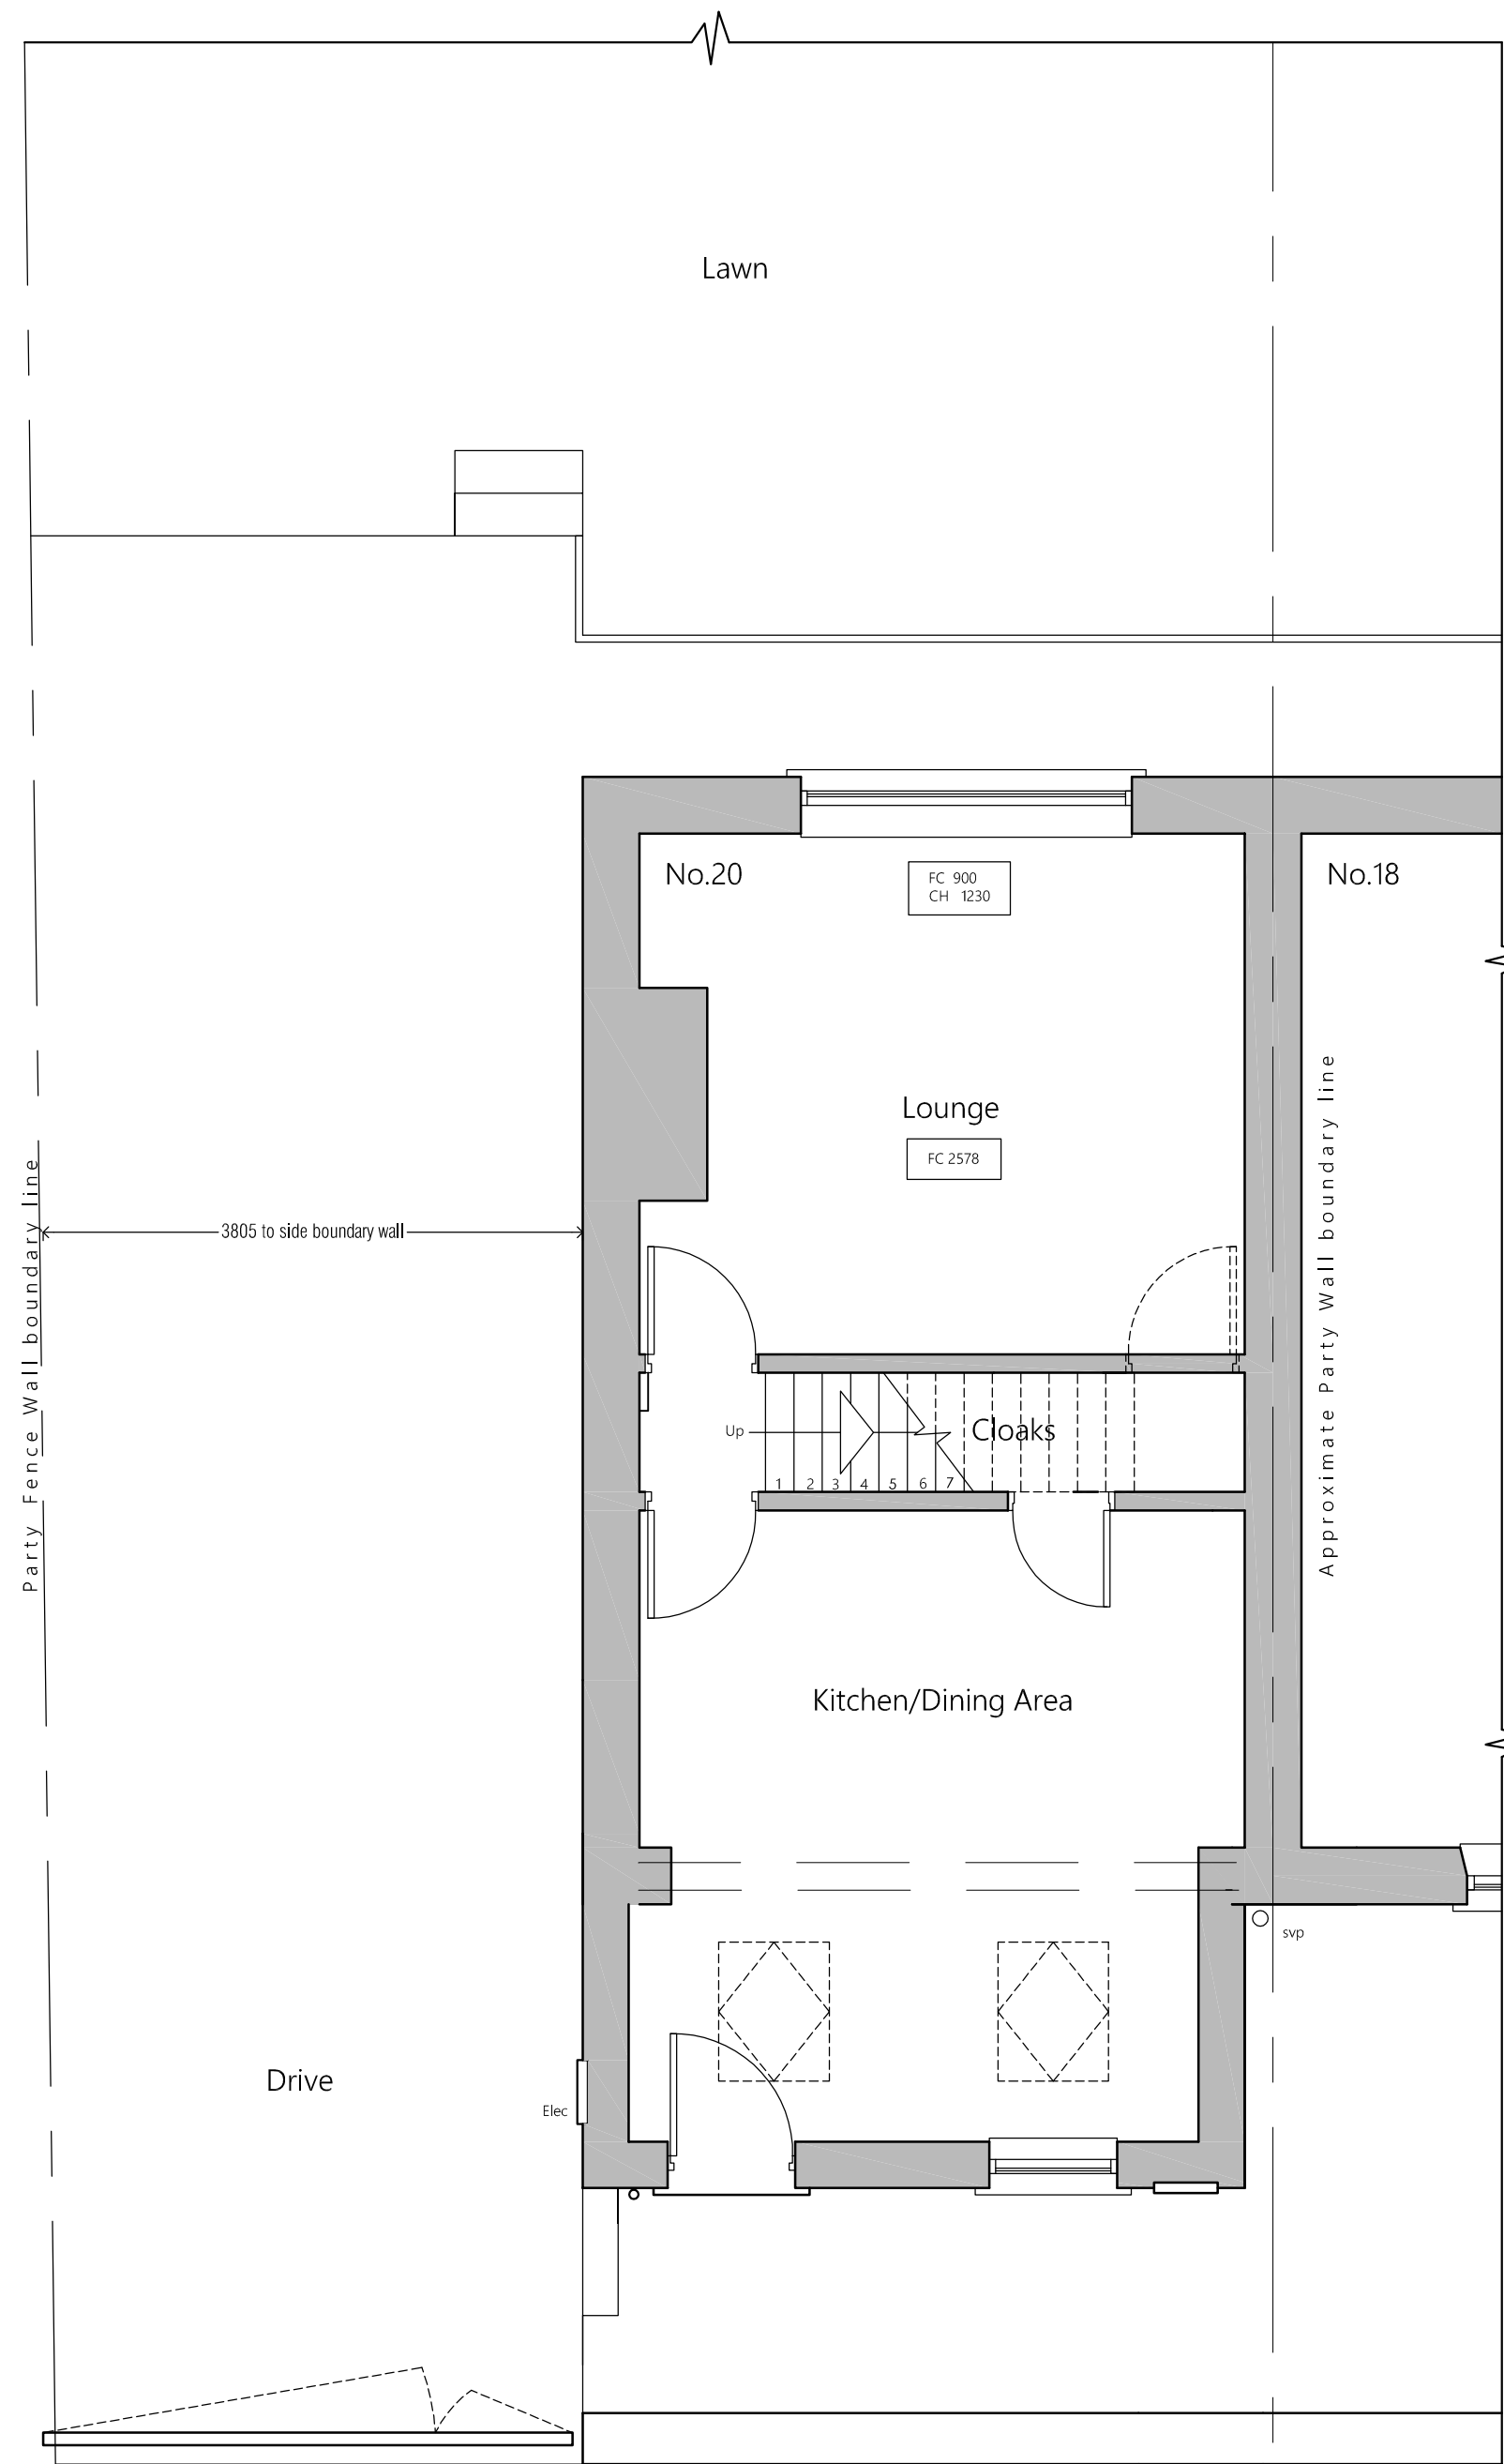

Existing Ground Floor Plan
20 Upper Bank End Road

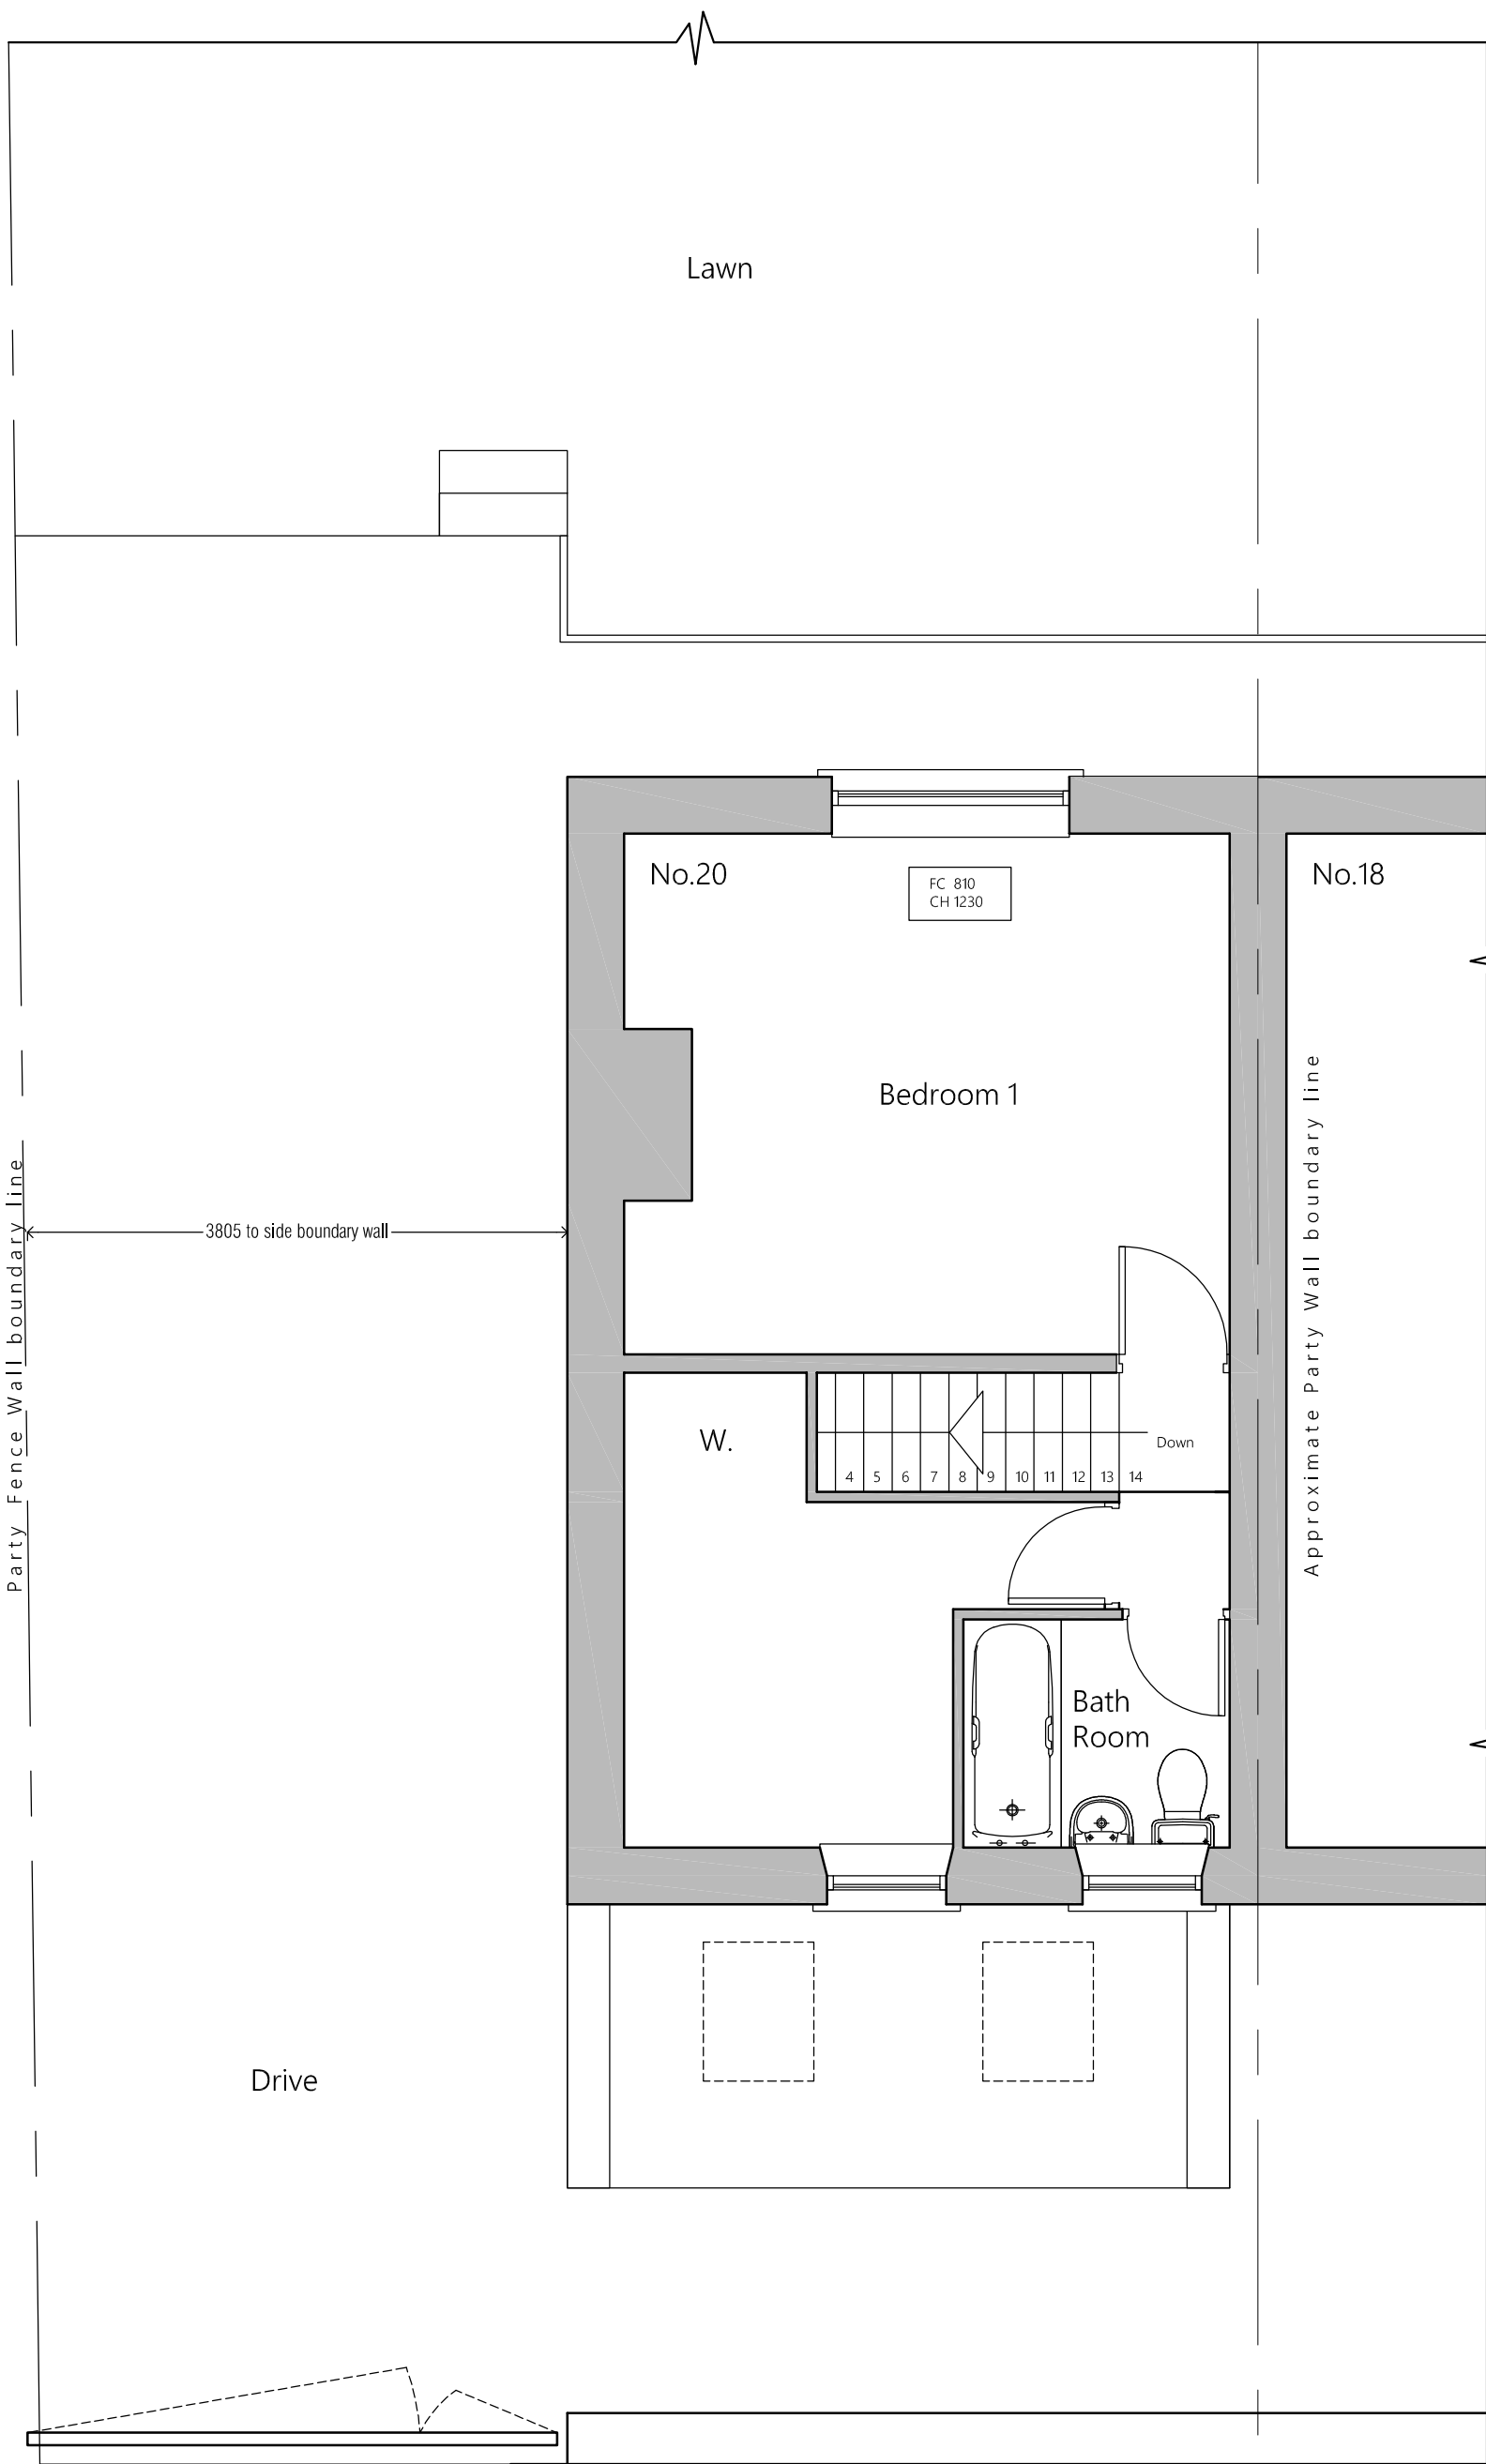

Existing First Floor Plan
20 Upper Bank End Road

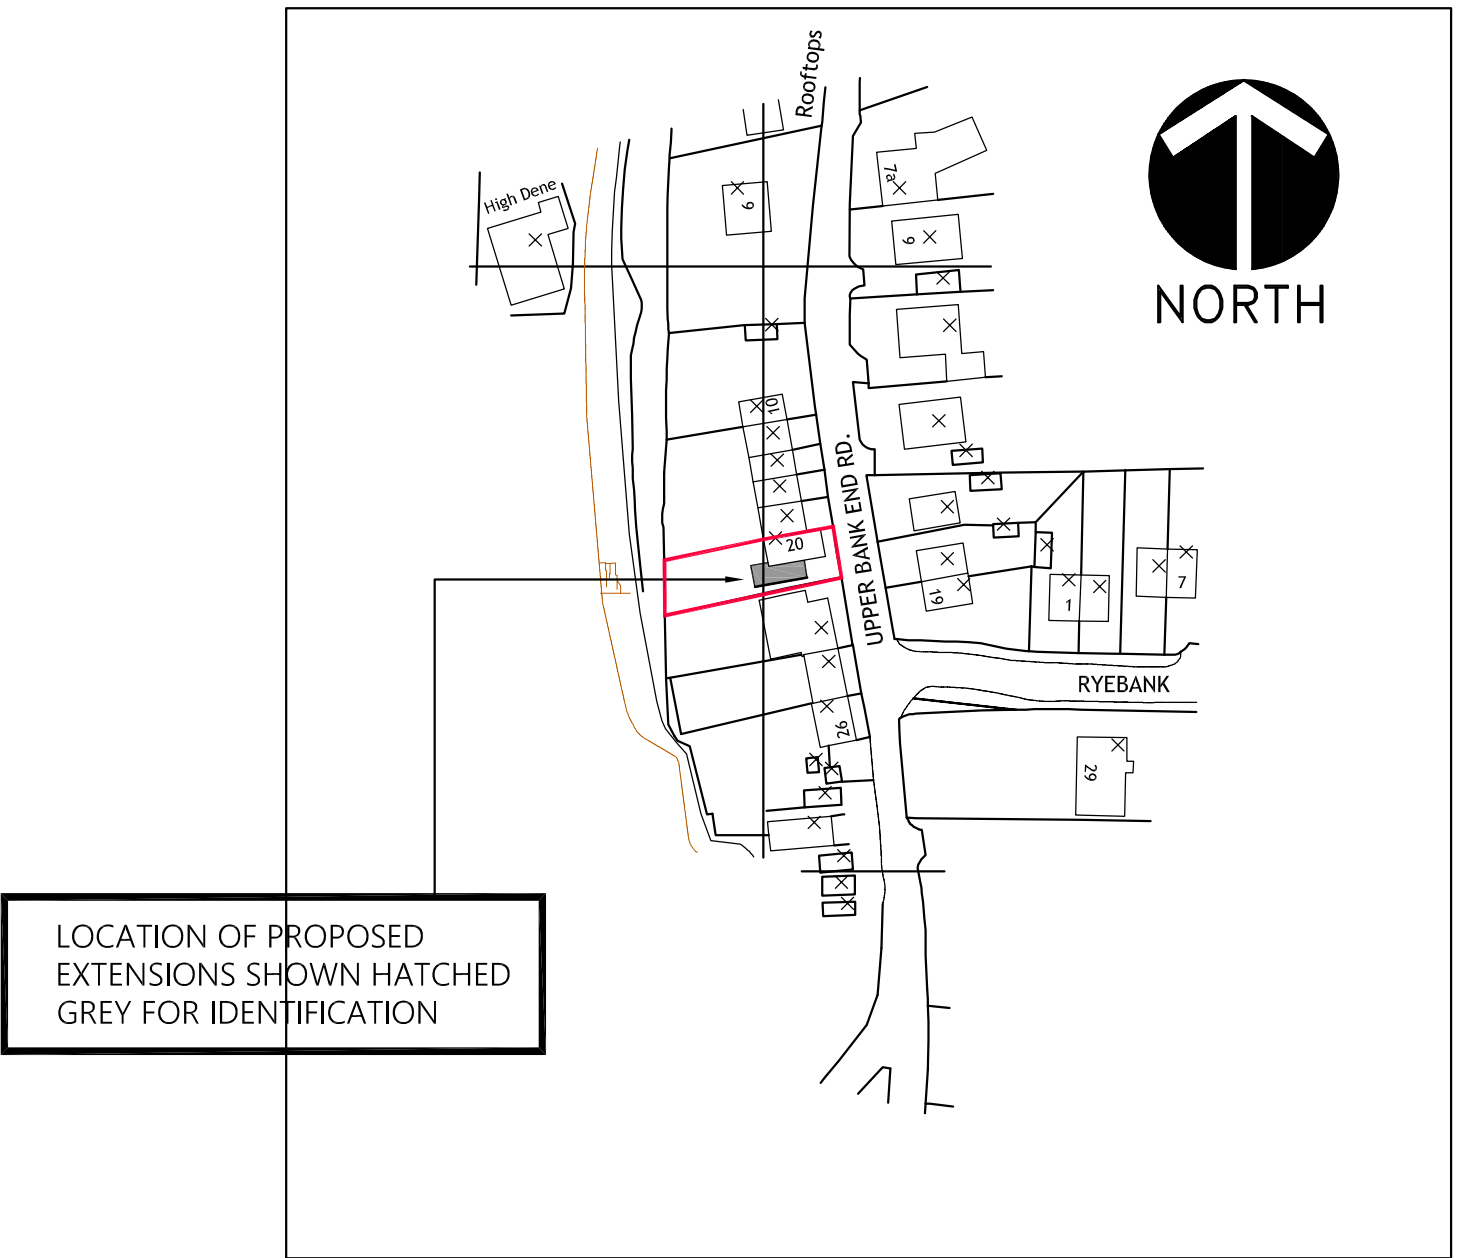

LOCATION OF PROPOSED
EXTENSIONS SHOWN HATCHED
GREY FOR IDENTIFICATION

Location Plan Scale 1:1250

GENERAL NOTES:			
1. THIS DRAWING SHALL BE READ IN CONJUNCTION WITH ALL RELEVANT STRUCTURAL AND MECHANICAL SERVICES DRAWINGS WHERE REFERENCED.			
2. ALL MEASUREMENTS WHERE SHOWN TO BE CHECKED ON SITE AND VERIFIED PRIOR TO CONSTRUCTION AND ON SITE ASSEMBLY. THIS DRAWING IS COPYRIGHT AND PROPERTY OF DESIGN LINE AND SHALL NOT BE REPRODUCED OR COPIED IN ANY WAY WITHOUT PRIOR PERMISSION. IF YOU HAVE RECEIVED THIS DRAWING IN PDF FORMAT NEVER ASSUME IT IS TO SCALE ALWAYS CHECK WITH THE AUTHOR.			
3. PLEASE DO NOT SCALE FROM THIS DRAWING IF IN DOUBT ALWAYS ASK. FIGURED DIMENSIONS TO BE TAKEN IN PREFERENCE TO SCALED DIMENSIONS.			
REV	BY	DATE	NOTE
Title			
Proposed Single Storey Extension			
20 Upper Bank End Road			
Holmfirth			
Huddersfield			
HD9 1EW			
UK			
Mr. A. Dyson			
Existing Layout			
Design Line Huddersfield Ltd. 62 Tom Lane, Croxall Moor Huddersfield, W. Yorks HD4 5QZ Telephone/Fax: 01484 644684 Mobile: 07830 151721 E-mail: info@designlinearchitectural.co.uk			
Date	Drawn	Checked	Rev
Jan 2024	SB	SB	
Scale	Project No.	Dwg. no.	
1:100 / 50	DL840	01	

PLANNING 2024

