


IF IN ANY DOUBT PLEASE ASK THE ARCHITECT FOR CLARIFICATION.
DO NOT SCALE FROM DRAWING. ALL DIMENSIONS TO BE CHECKED ON SITE
THE COPYRIGHT FOR THESE DRAWINGS REMAINS THE PROPERTY OF THE ARCHITECT. THEY MUST NOT BE REPRODUCED IN ANY WAY WITHOUT THE ARCHITECTS PRIOR WRITTEN CONSENT




NE ELEVATION

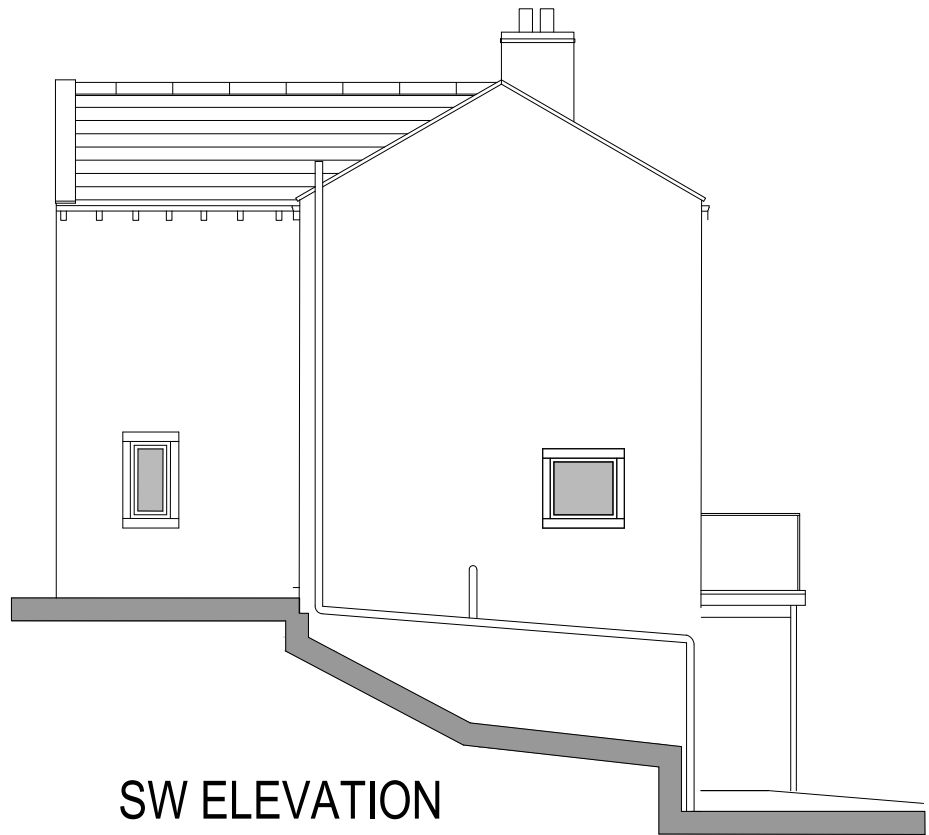


SW ELEVATION




SE ELEVATION

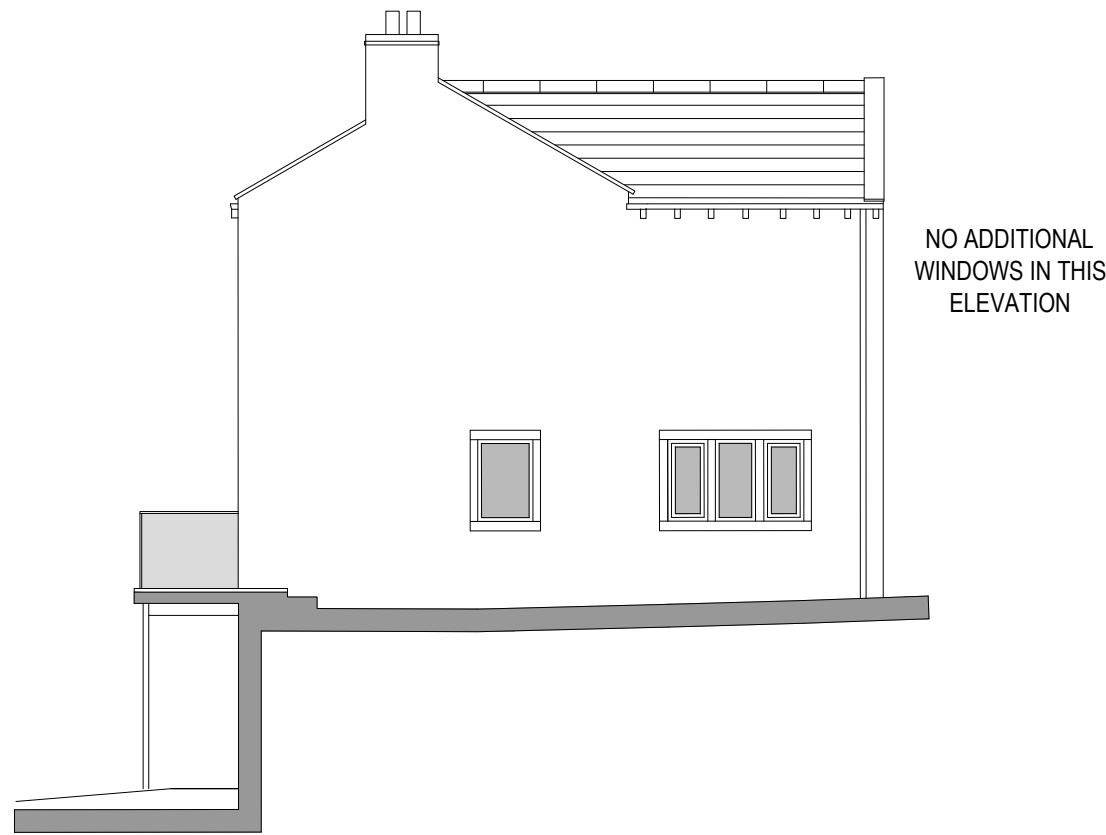


NE ELEVATION

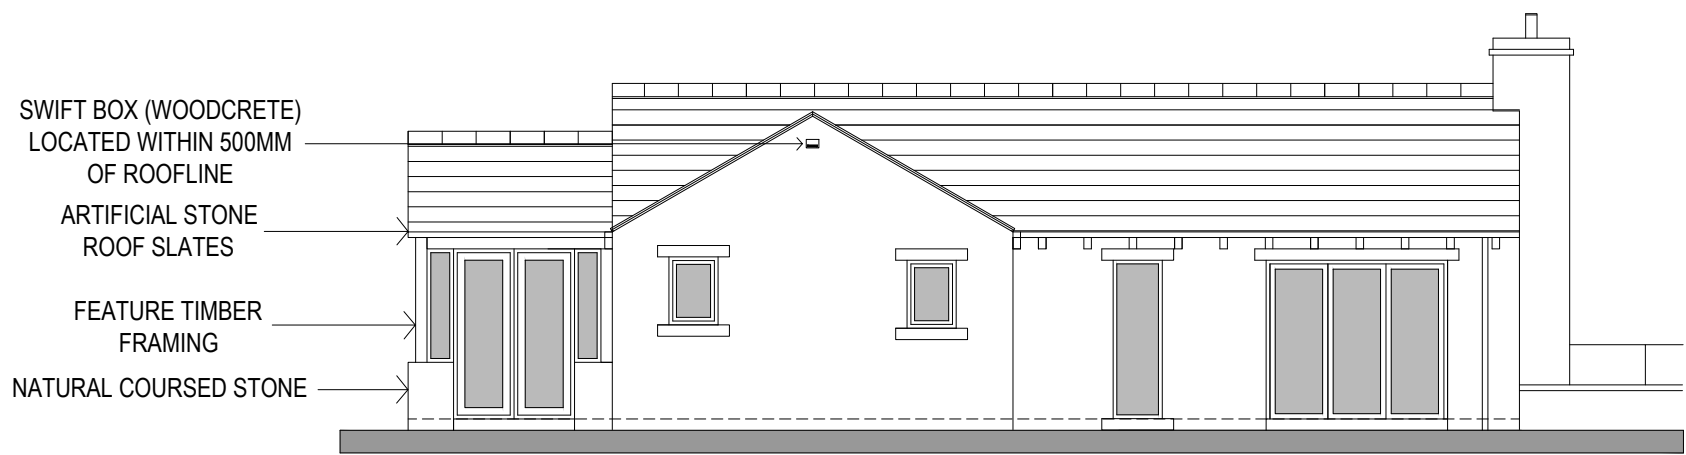


NE ELEVATION

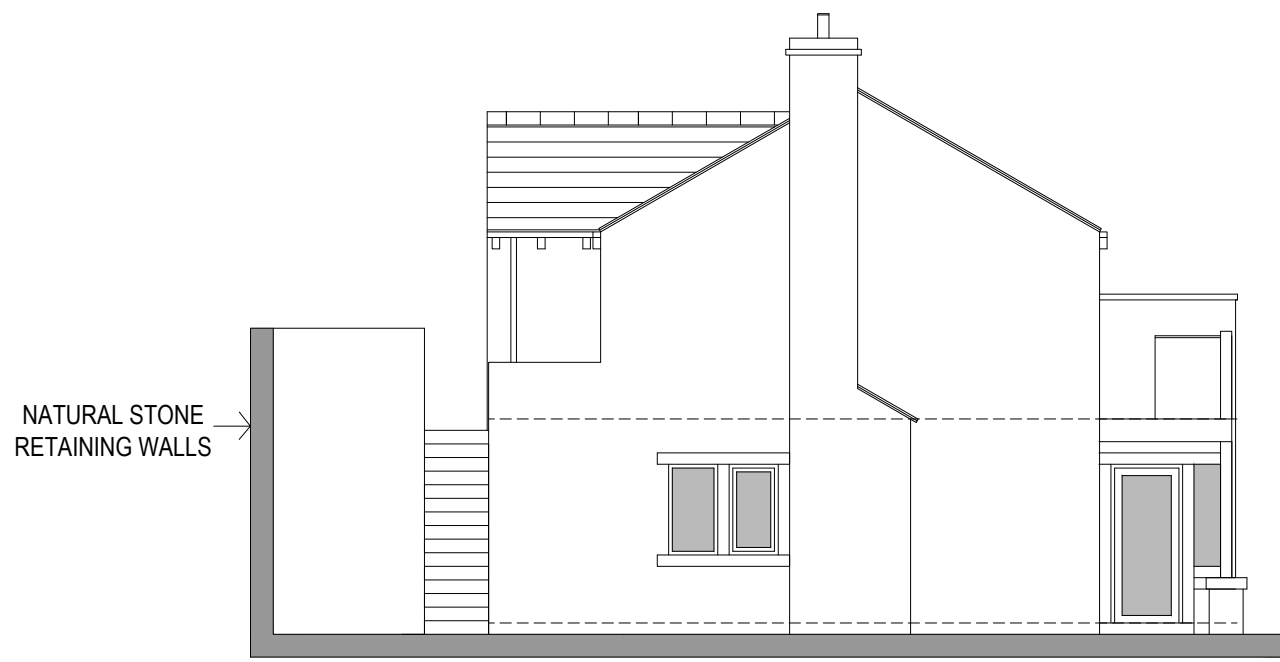


SW ELEVATION

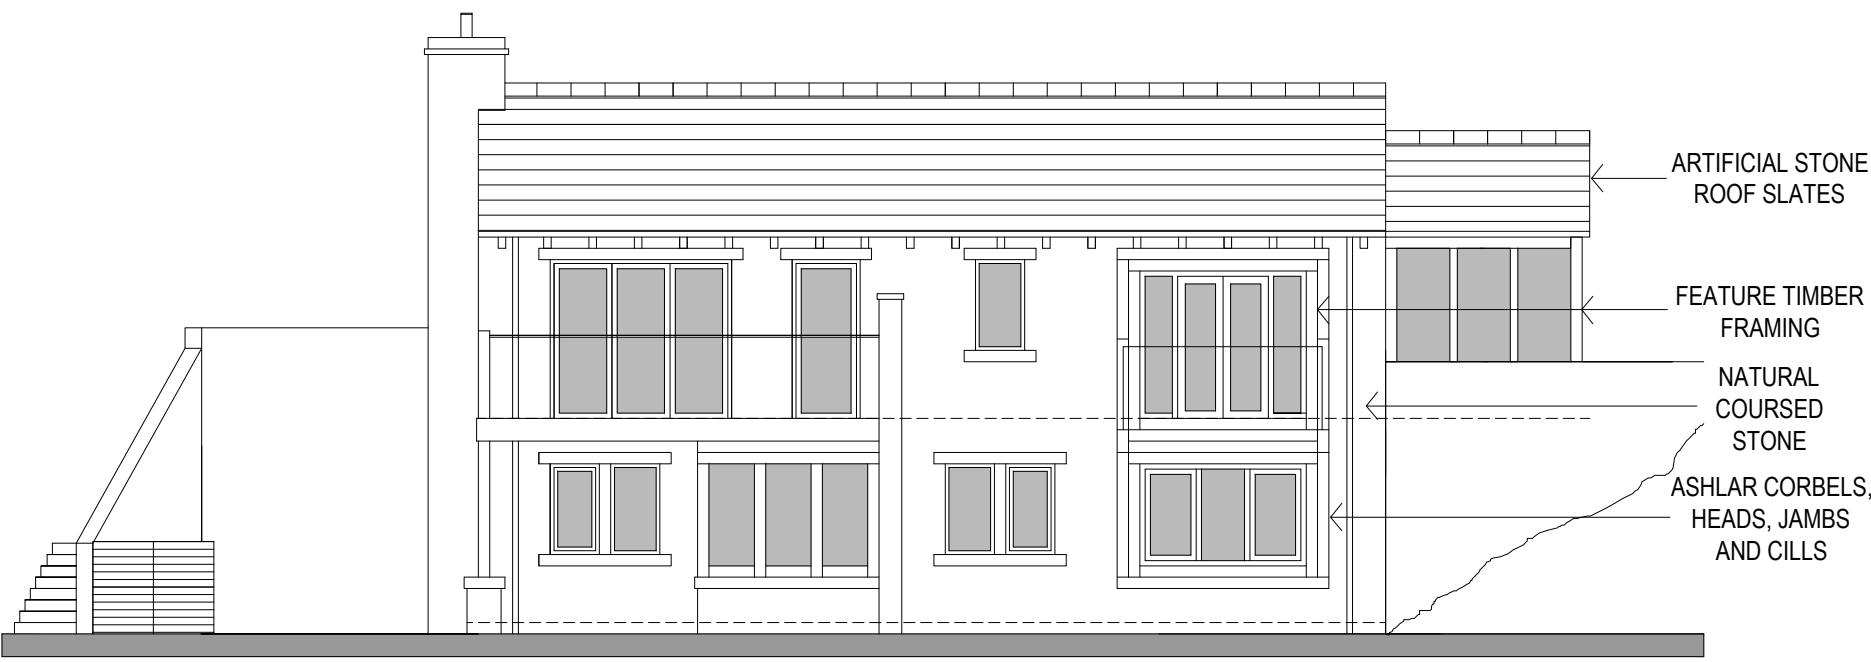


SE ELEVATION

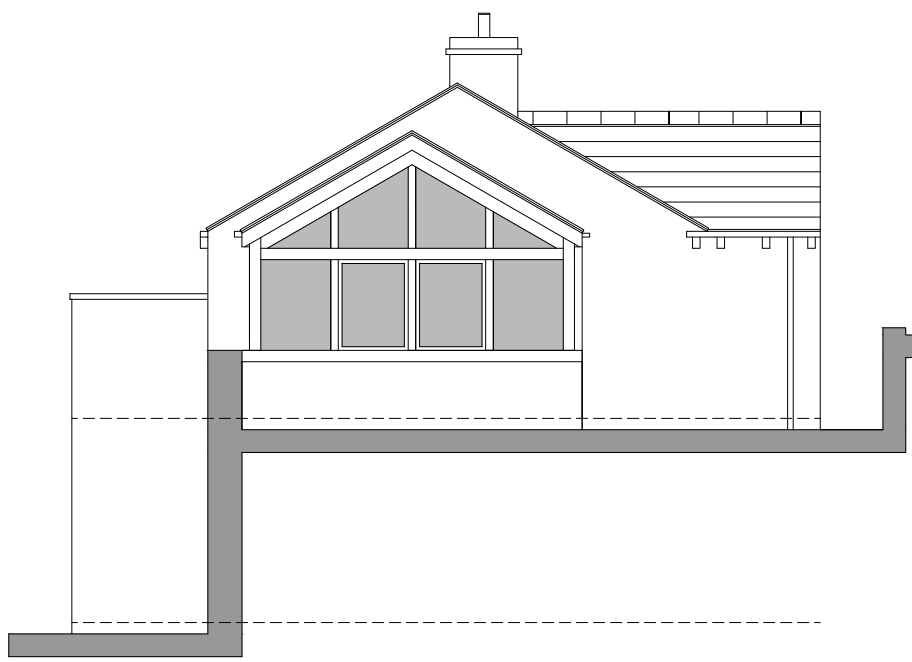


NE ELEVATION

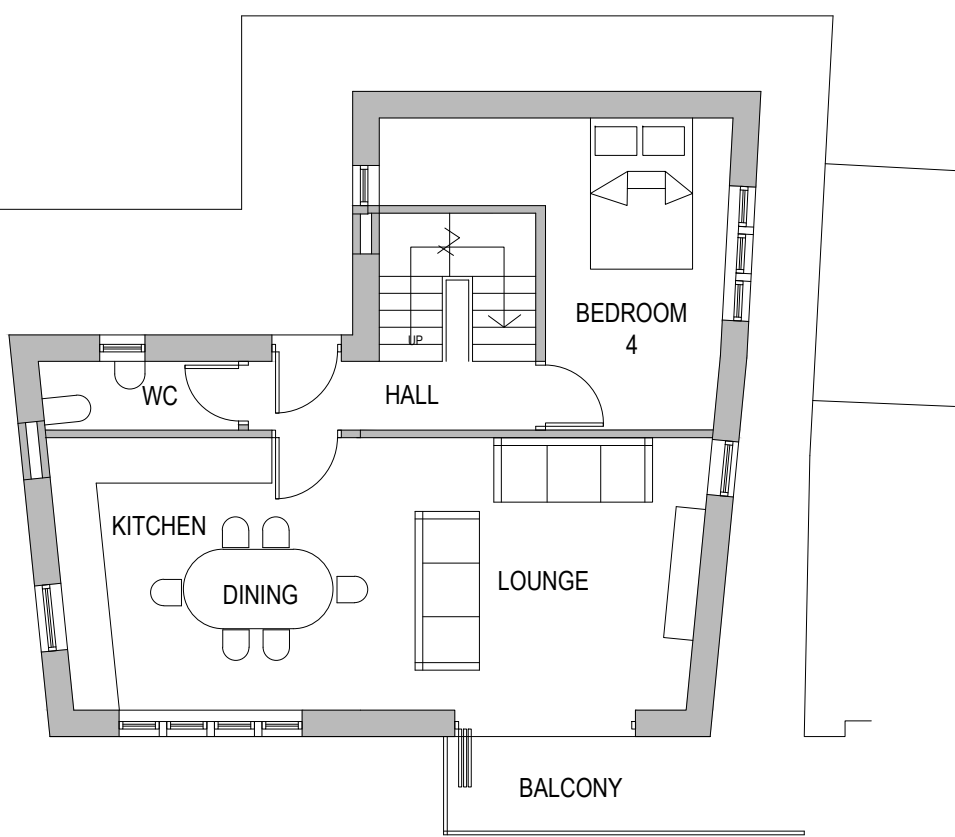

UPPER FLOOR PLAN

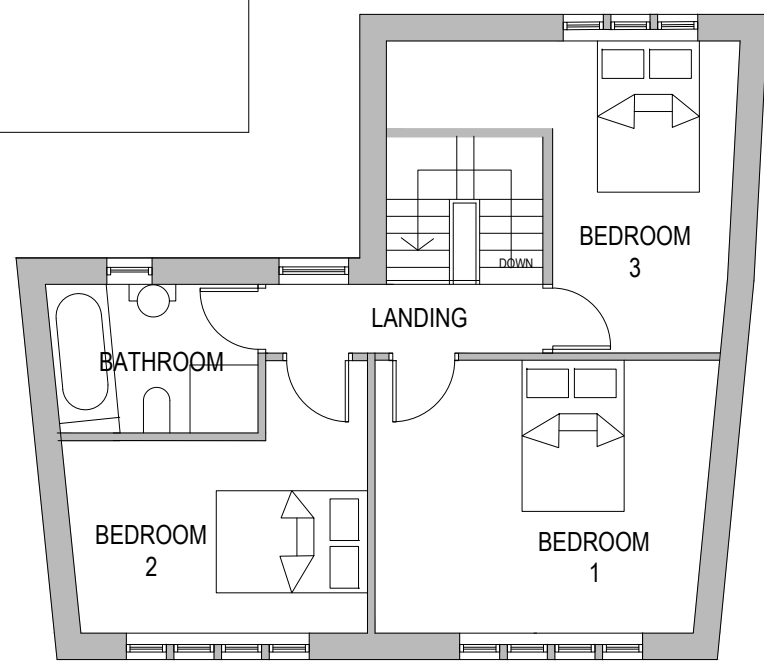


NEW FLOOR PLAN

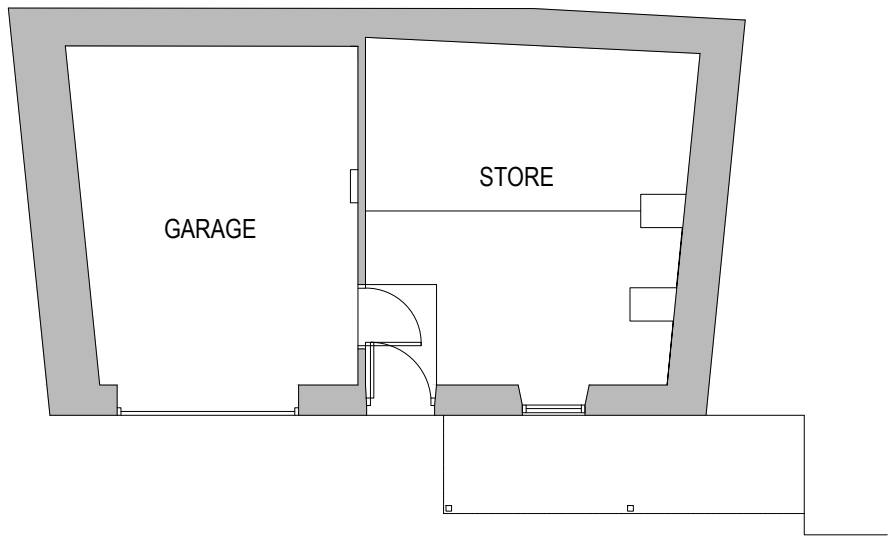


LOWER FLOOR PLAN

PREVIOUSLY APPROVED
(2021/ 92412)
VOLUME = 554 m3

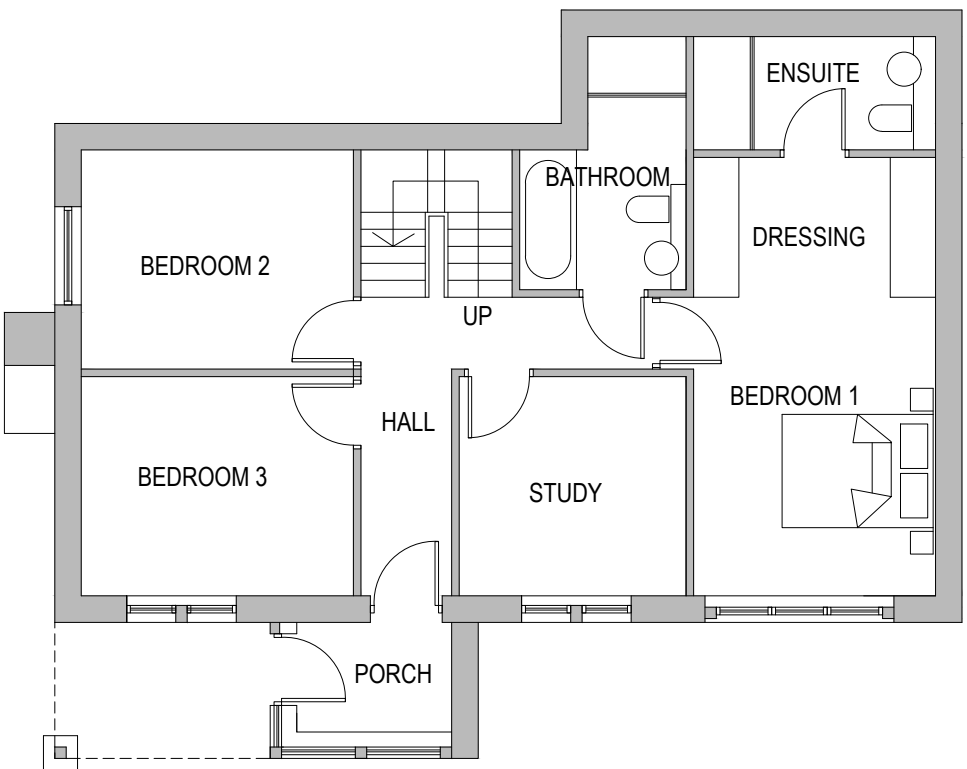

GROUND FLOOR PLAN 1:50

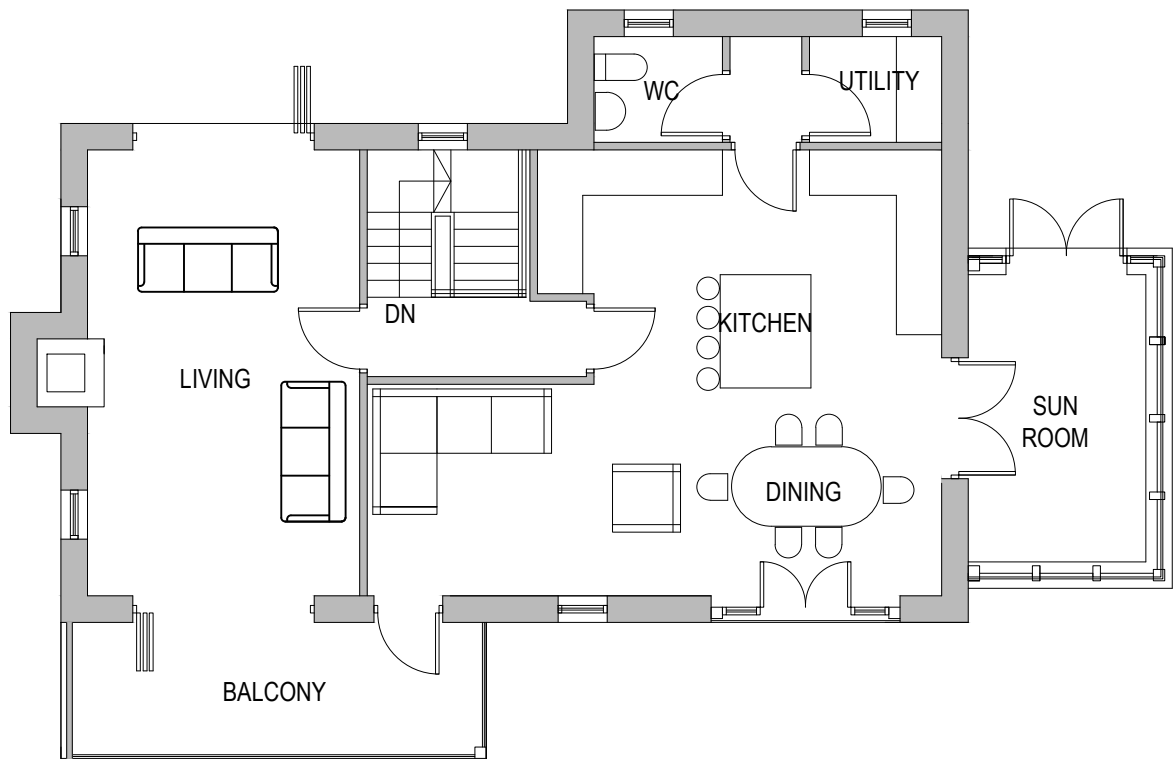

FIRST FLOOR PLAN

PROPOSED
VOLUME = 596 m3

northern design partnership

Chartered Architects
The Chapel, Millmoor Road,
Meltham, Holmfirth, HD9 5JU

www.northerndesignpartnership.co.uk
Instagram: @northerndesignp
Telephone: (01484) 854848

client	JACKIE EASTWOOD		
project	PROPOSED REPLACEMENT DWELLING THE HAYLOFT HIGHFIELD ROAD SLAITHWAITE		
drawing	APPROVED AND PROPOSED PLANS AND ELEVATIONS		
revision	notes	date	drawn
*	*	*	*
scale :	1:100 AT A1	11.23	PB
project no.	2116	drawing no.	05
		revision	