



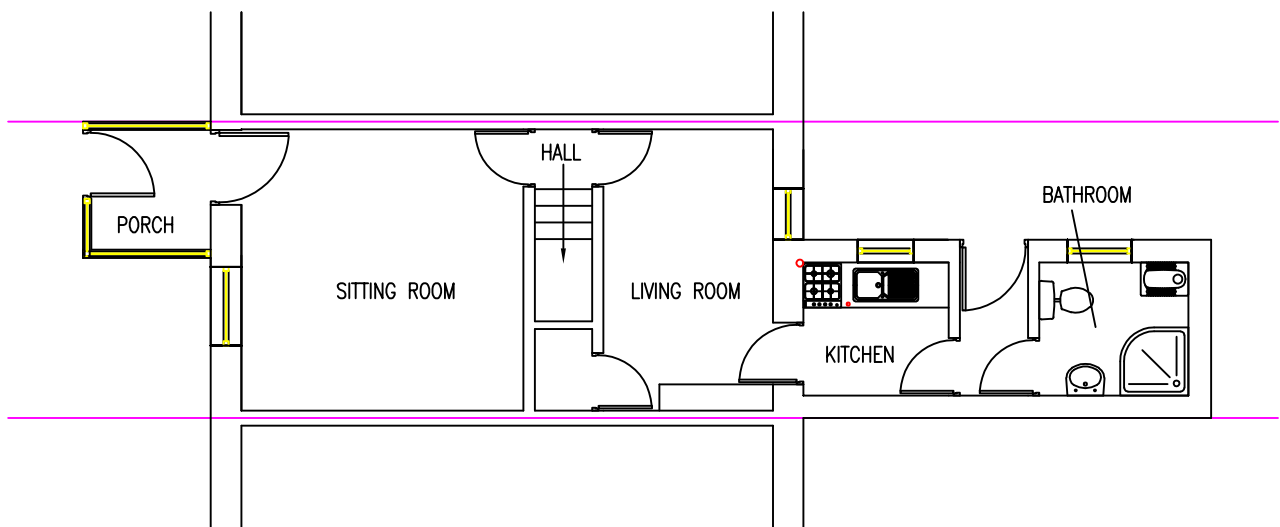


EXISTING GROUND FLOOR PLAN
SCALE 1:100

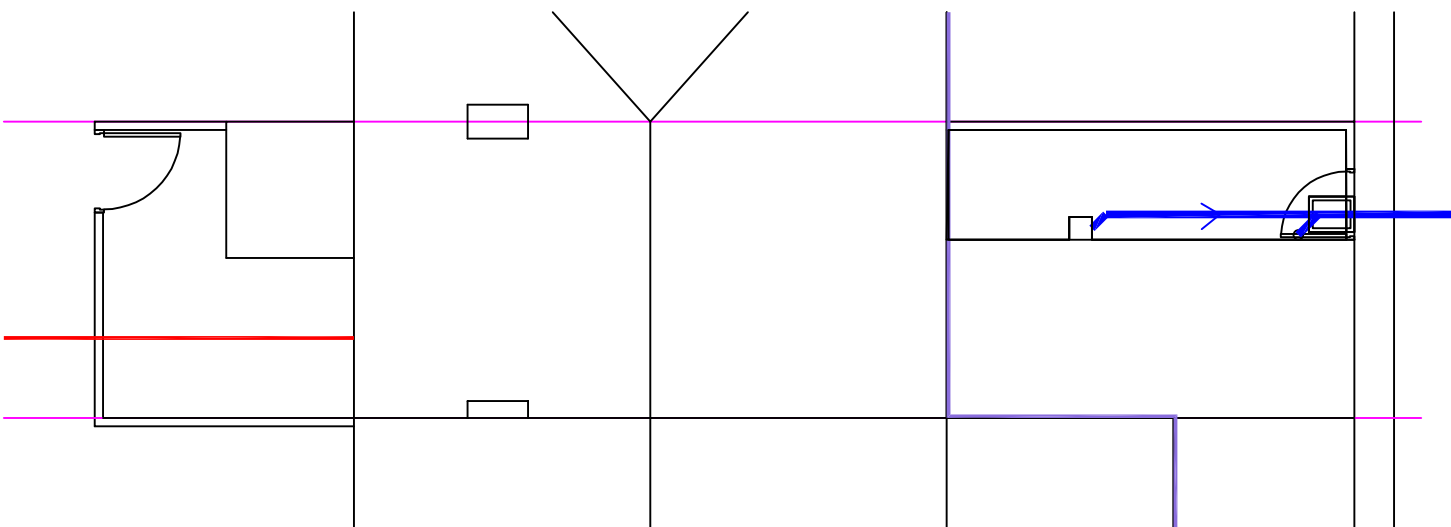


EXISTING SITE PLAN
SCALE 1:100


— ELECTRICITY FEED
— YORKSHIRE WATER SEWER
— GAS FEED

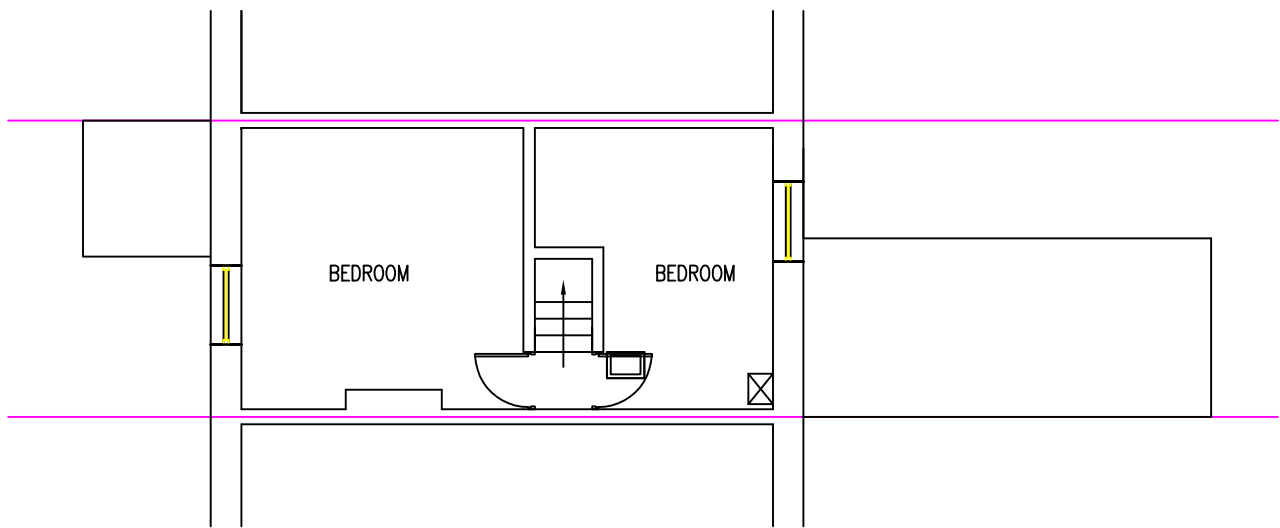

EXISTING FIRST FLOOR PLAN
SCALE 1:100

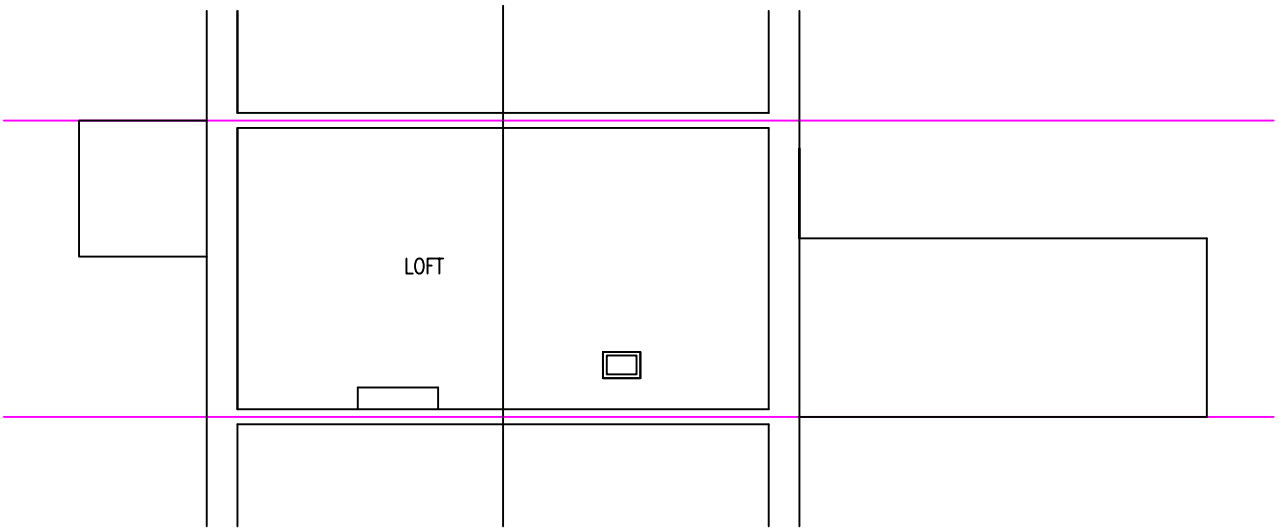


EXISTING LOFT FLOOR PLAN
SCALE 1:100

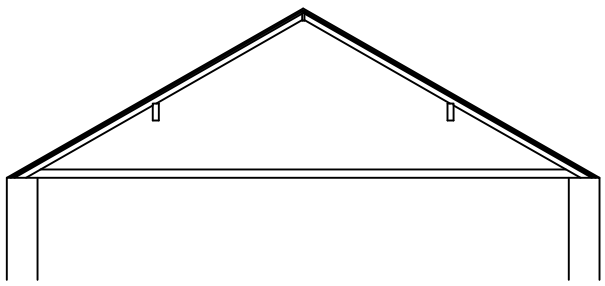

EXISTING CROSS-SECTION
THROUGH LOFT
SCALE 1:100



EXISTING REAR ELEVATION
SCALE 1:100

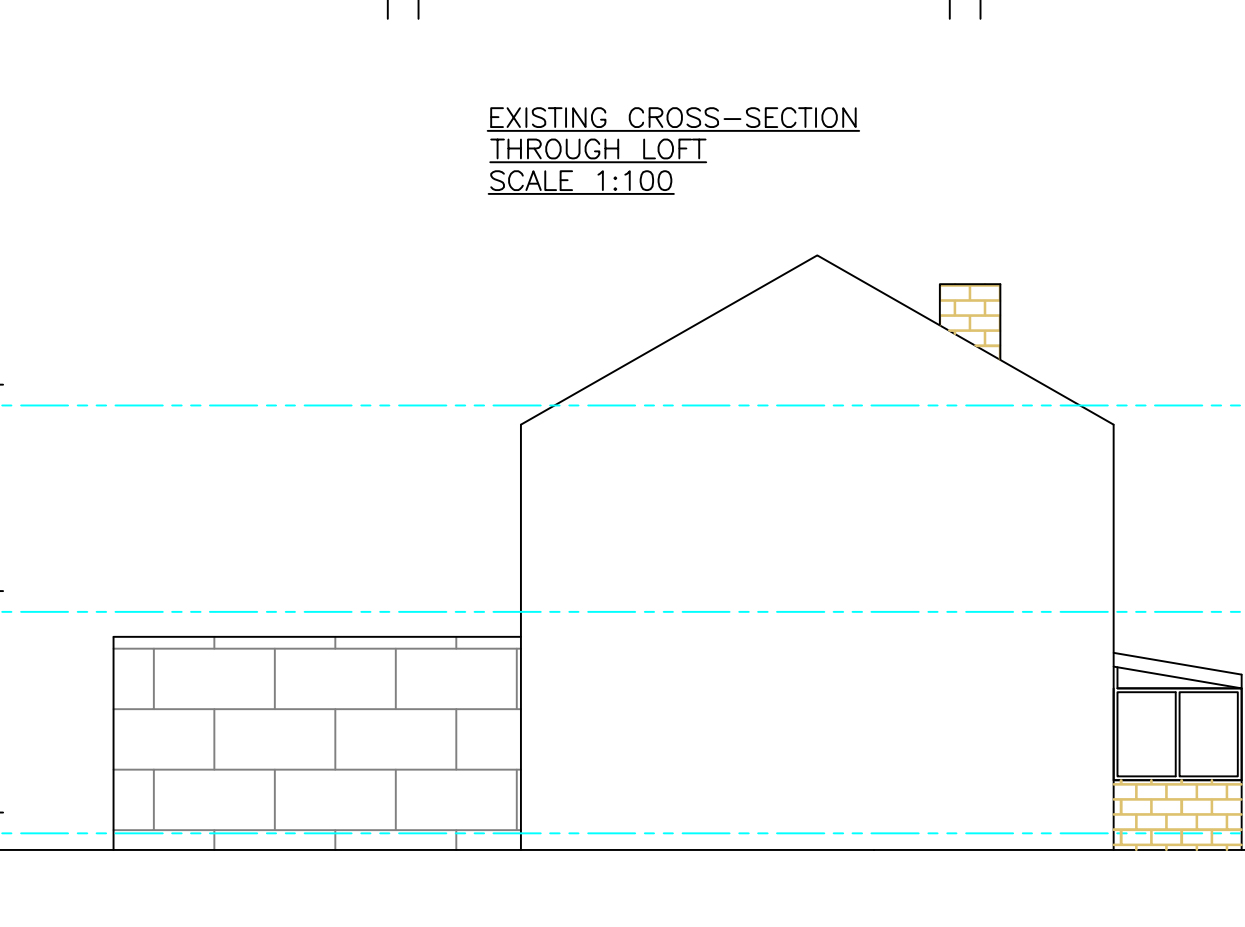

EXISTING SIDE ELEVATION
SCALE 1:100




EXISTING FRONT ELEVATION
SCALE 1:100

NOTE – THIS DRAWING IS FOR PLANNING PURPOSES ONLY – FURTHER DETAILED DRAWINGS WILL BE REQUIRED AS PART OF A BUILDING REGULATIONS APPLICATION.

NOTE – DO NOT SCALE OFF DRAWING. DIMENSIONS TO BE CONFIRMED ON SITE
ALL DIMENSIONS IN MM

NOTE – THIS DRAWING IS TO BE READ IN CONJUNCTION WITH DRAWING NO. S03 – WORK SPECIFICATION

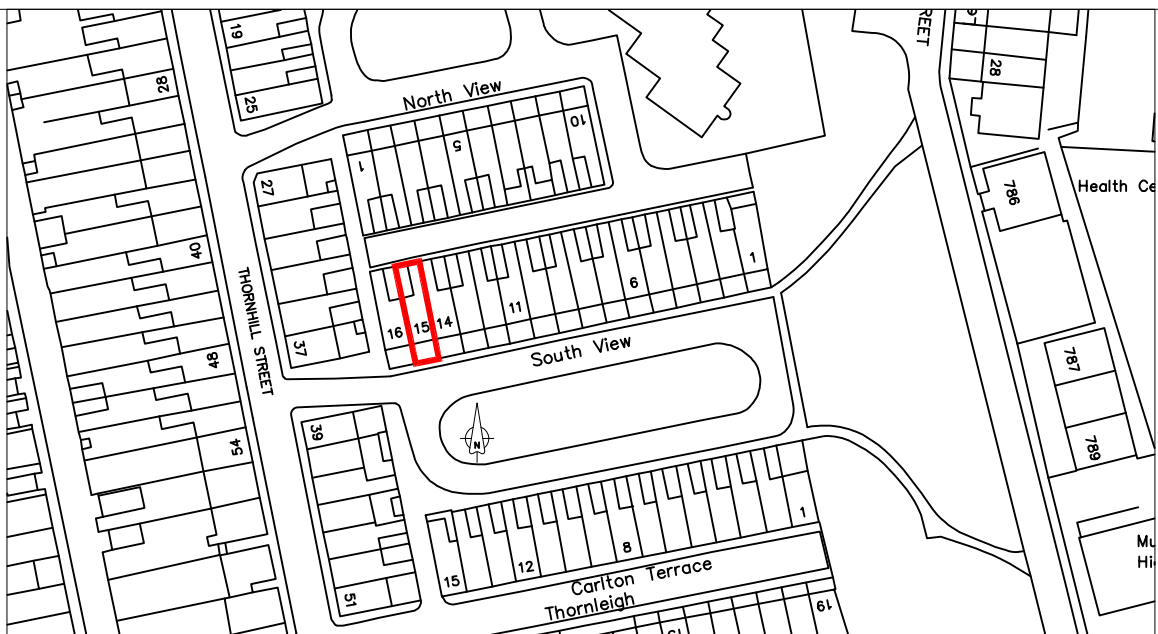

SITE LOCATION PLAN
SCALE 1:1250

Revisions	Date	Jan 2024	Planning Application for:
			Proposed Rear & Second Storey Extensions
			15 South View, Savile Town, Dewsbury
			Drawing Title:
			Existing Plans and Elevations
			Drawing No:
			S01
			Rev
			Scale: As shown
			Paper Size: A1