





Front Elevation
1 : 100




Rear Elevation
1 : 100

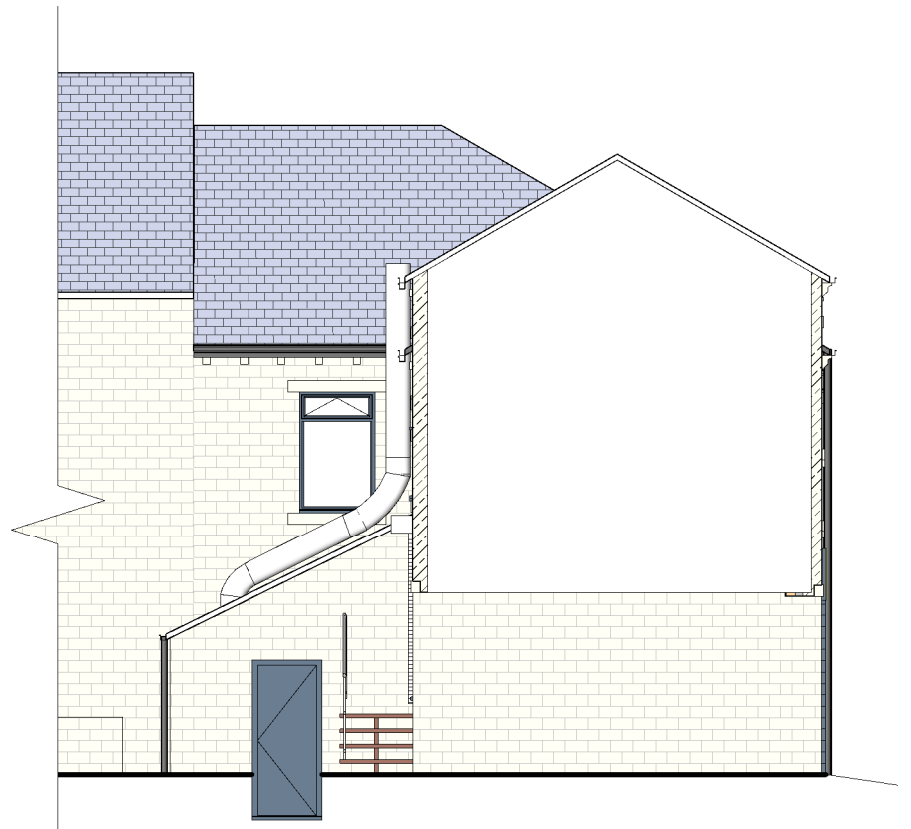


Sectional Elevation Through Passage
1 : 100

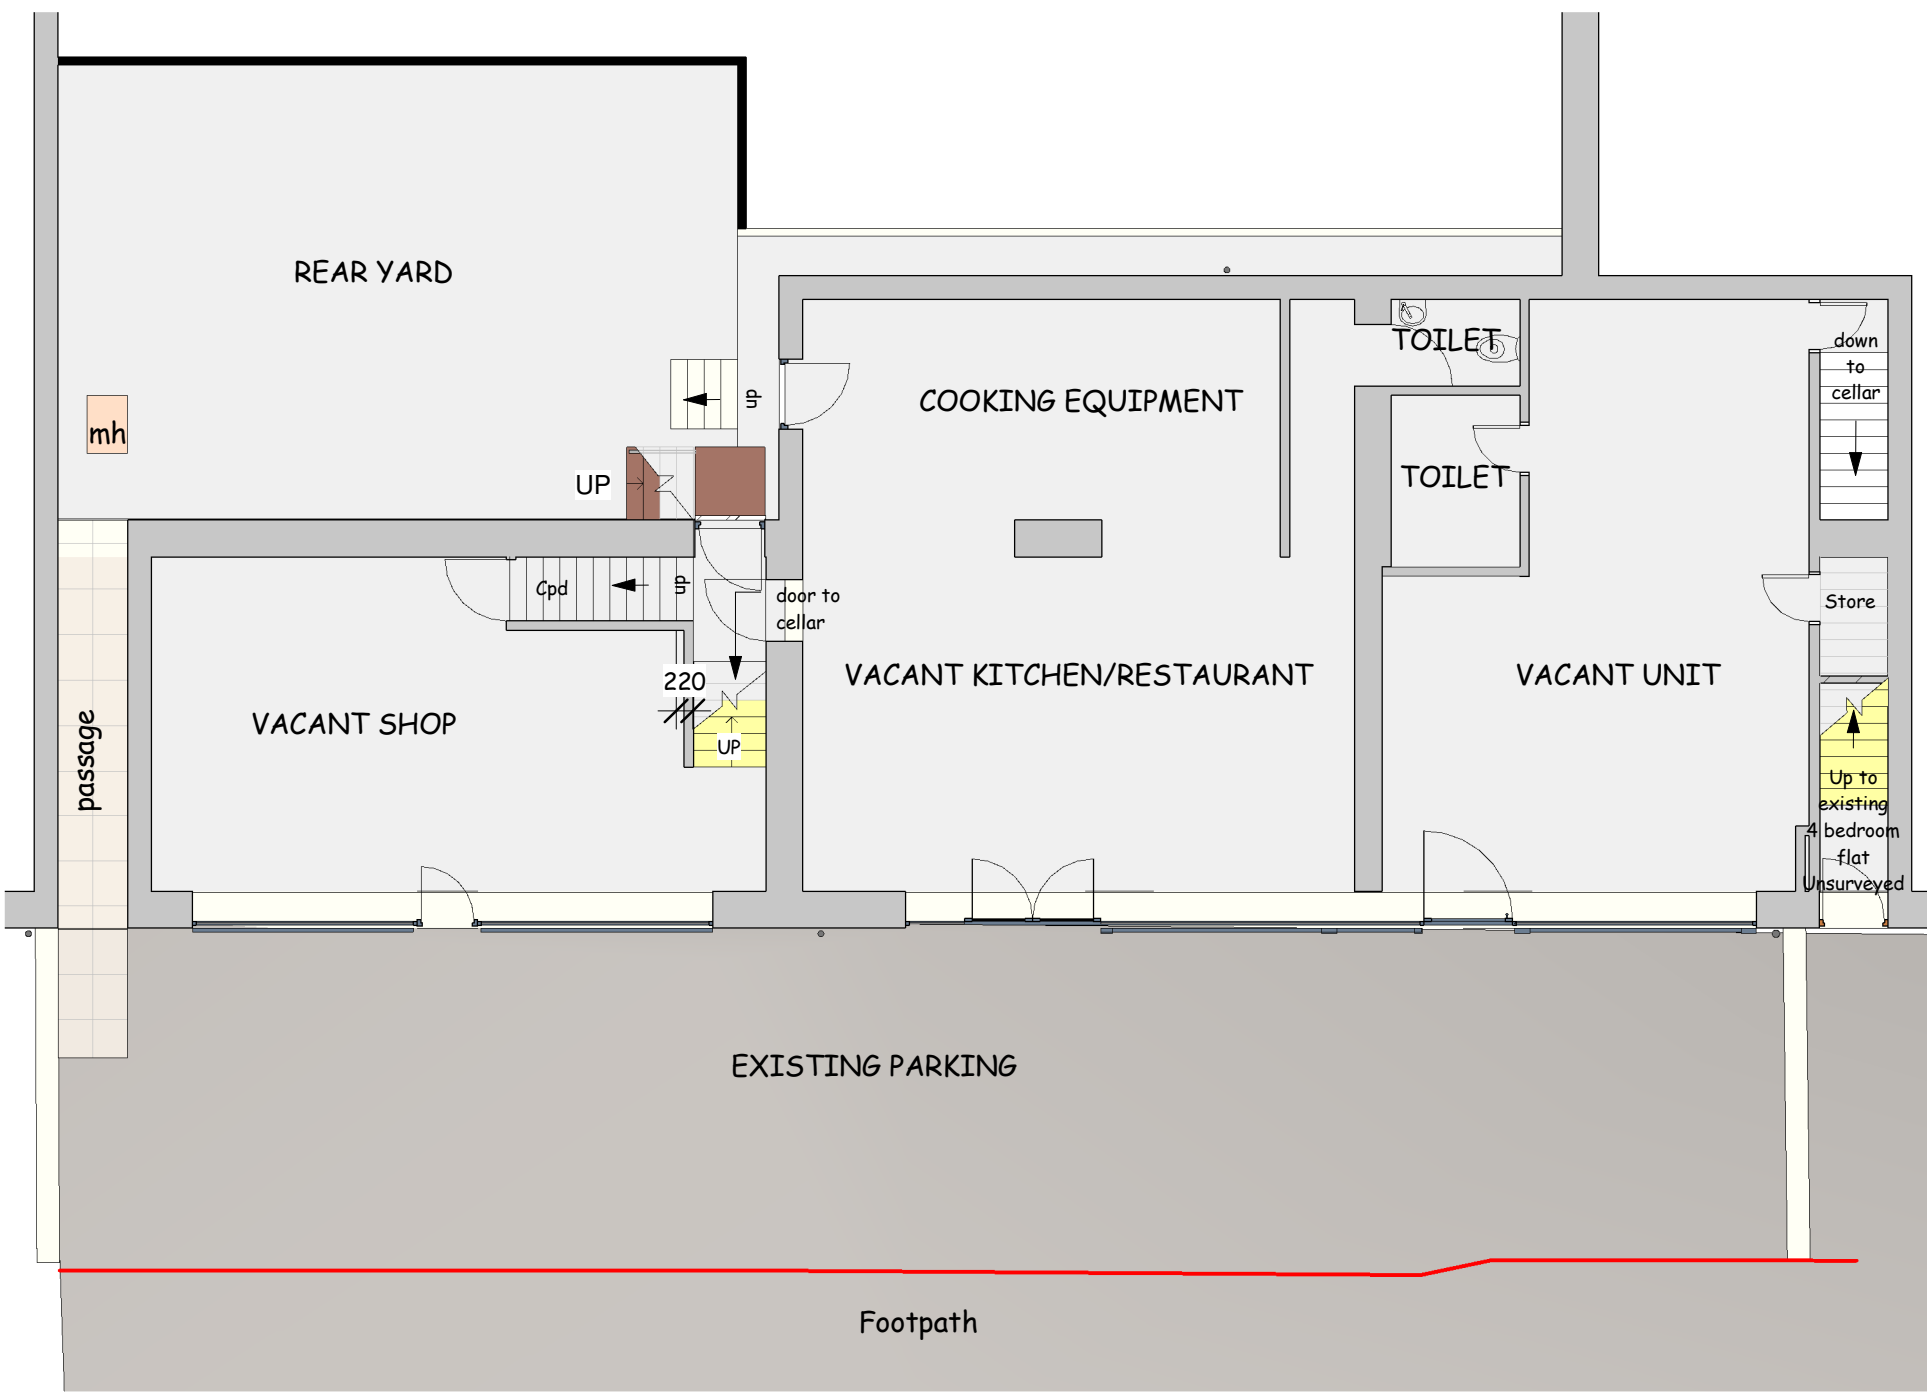


Ground Floor Plan
1 : 100

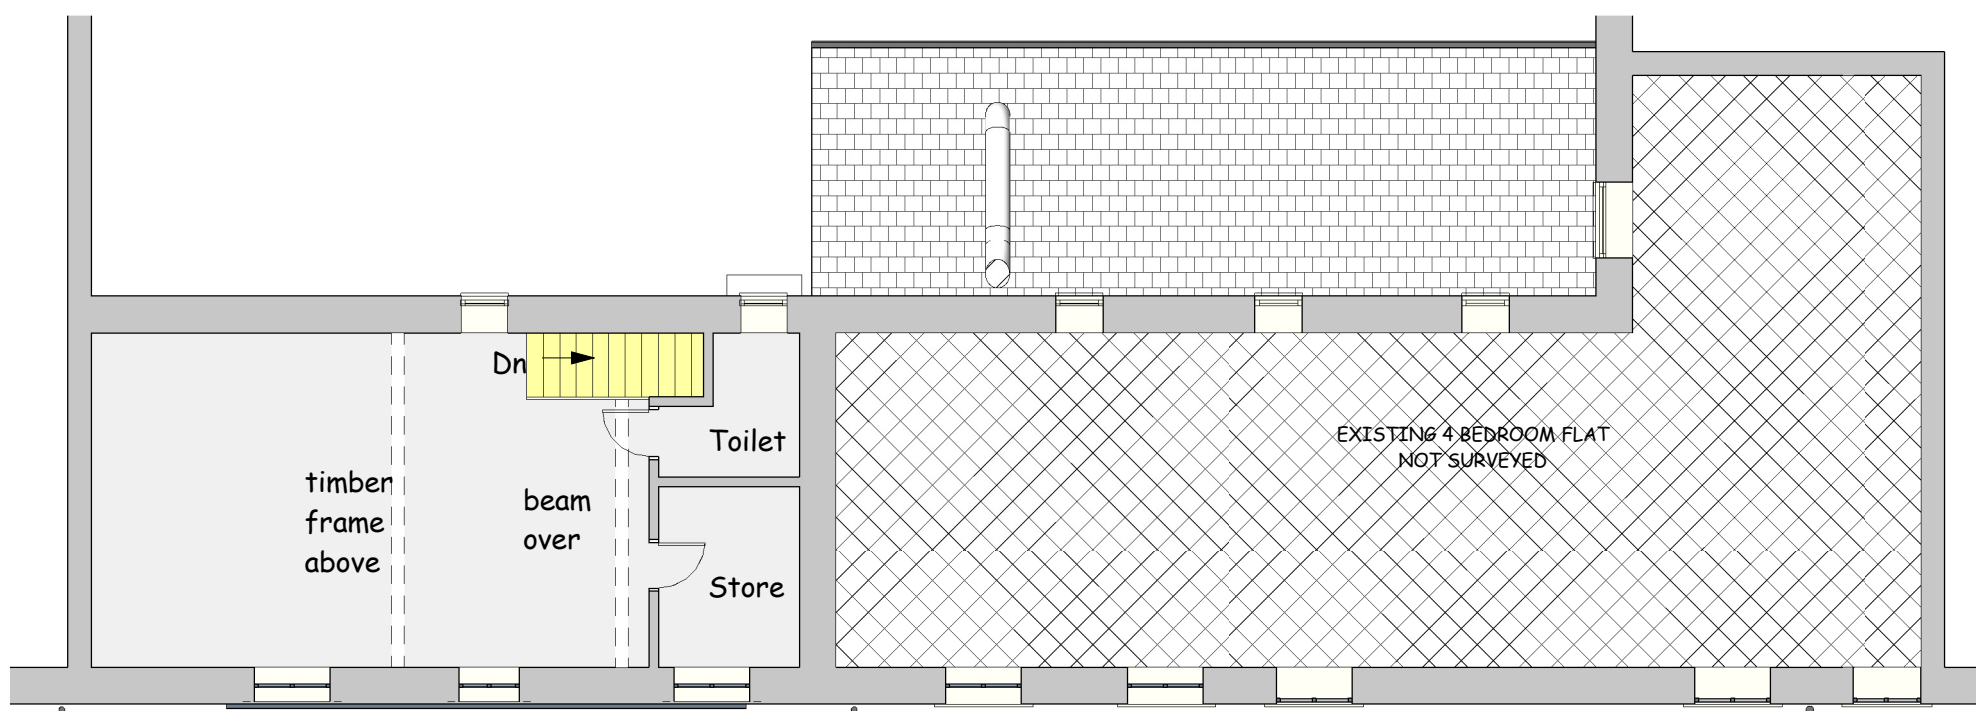

First Floor Plan
1 : 100

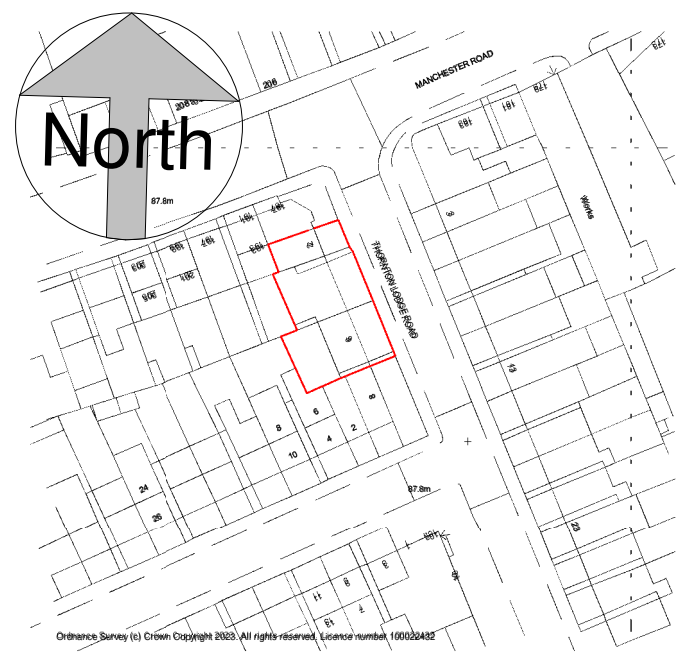

A4 Location Plan
1 : 1250

 

scale 1 : 100 @ sheet size A1

This drawing is copyright and must not be reproduced without written permission
Do not scale - Use figured dimensions only

PROJECT Change of Use to Property at 2,4,6. Thornton Lodge Road, Thornton Lodge, Huddersfield. HD1 3JQ

CLIENT Mr M Anwar

DWG TITLE Plans, Elevations and View as Existing

DWG NO. 2304 - 01

SCALE 1 : 100
1 : 1250

DATE 5/05/2023

DB | ARCHITECTS

31 Moor View, Meltham, Holmfirth, HD9 5RT

t:01484 850579 e:david.dbarchitects@virginmedia.com

