





Front Elevation 1:100

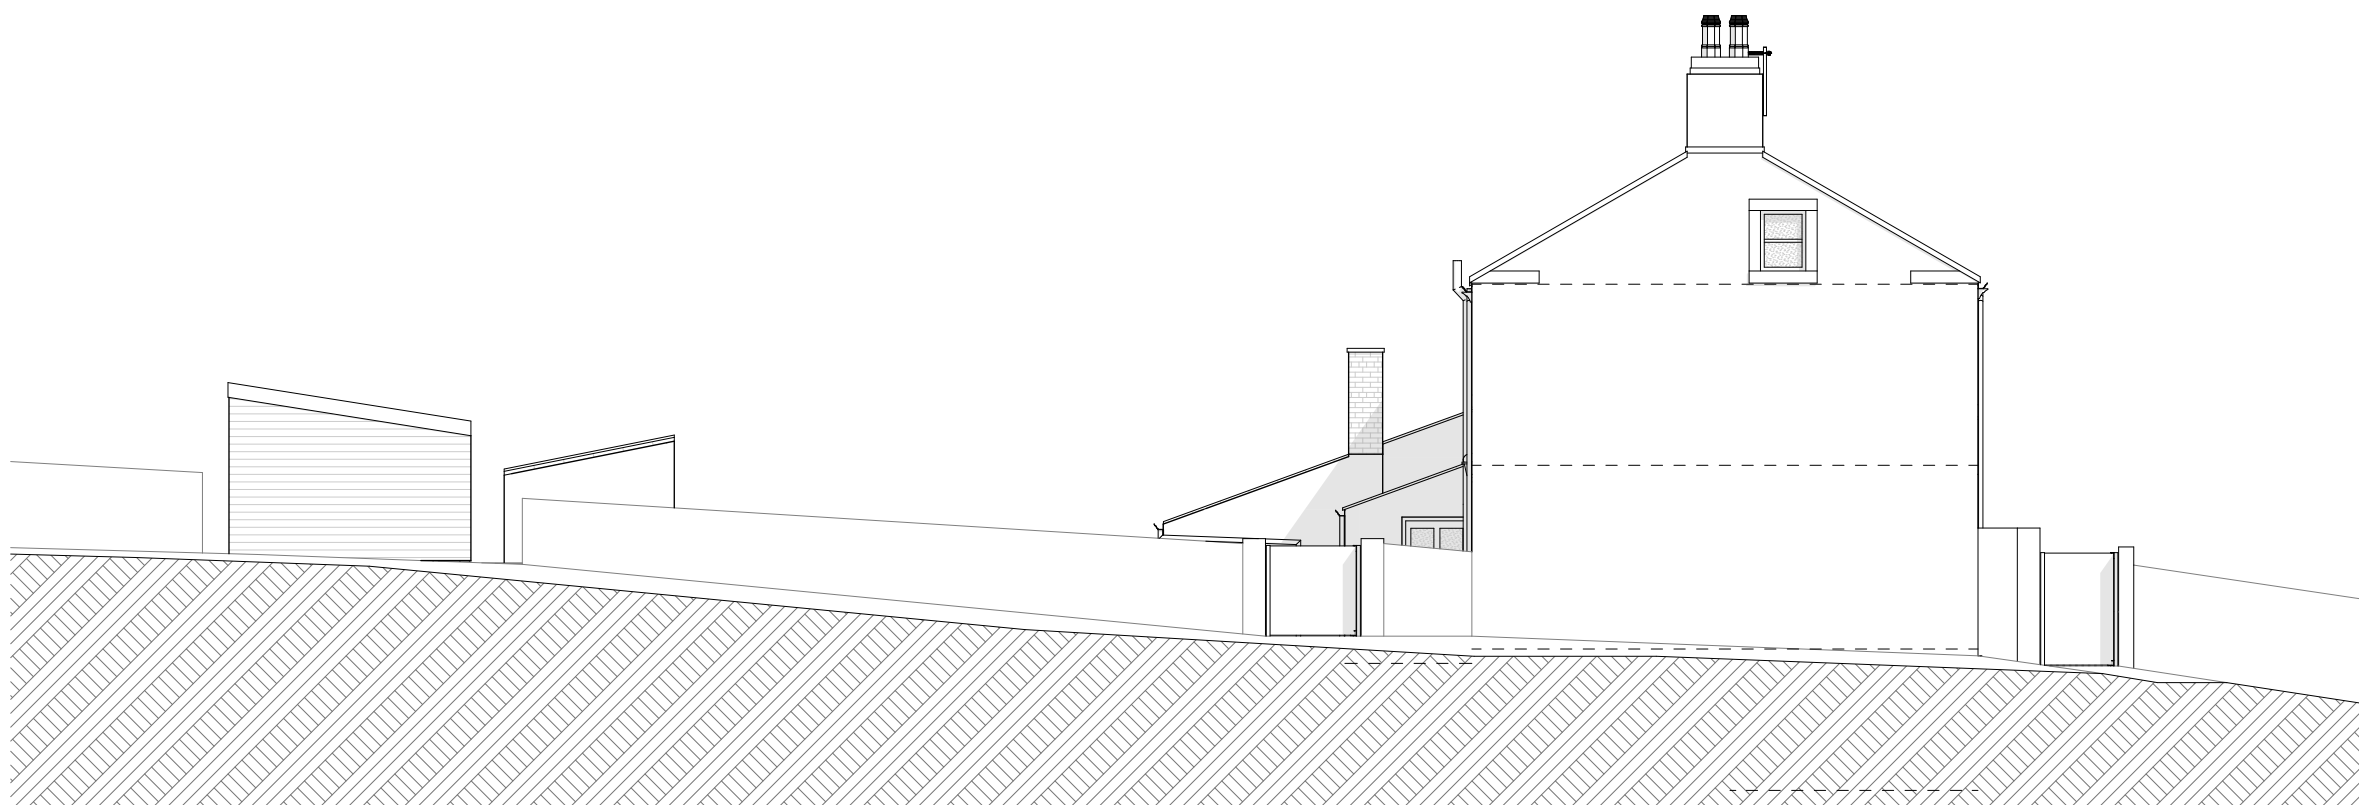


Side Elevation / Street Scene 1:100



Rear Elevation 1:100

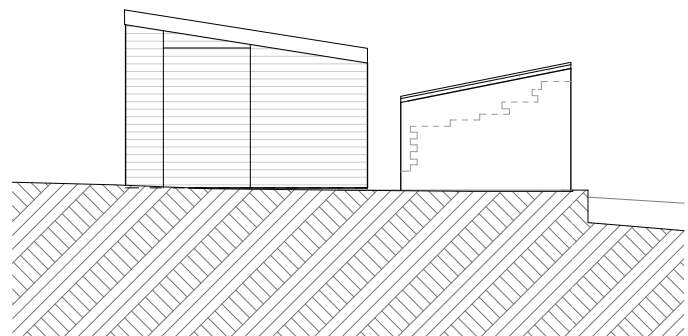

Outbuildings A 1:100

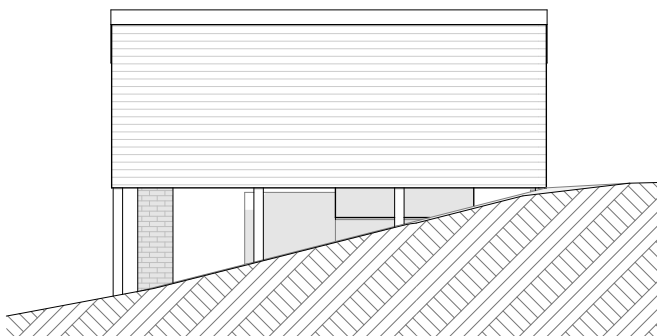


Outbuildings B 1:100




Existing Picture 1



Existing Picture 2

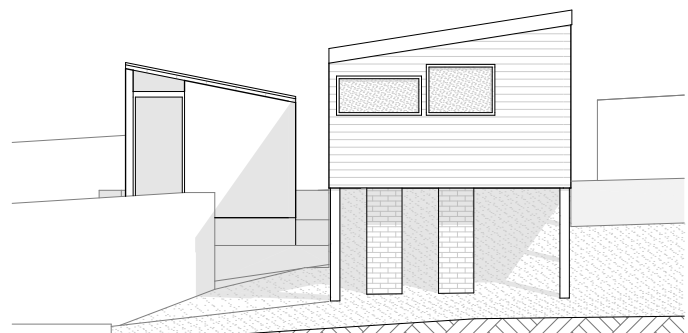

Outbuildings C 1:100

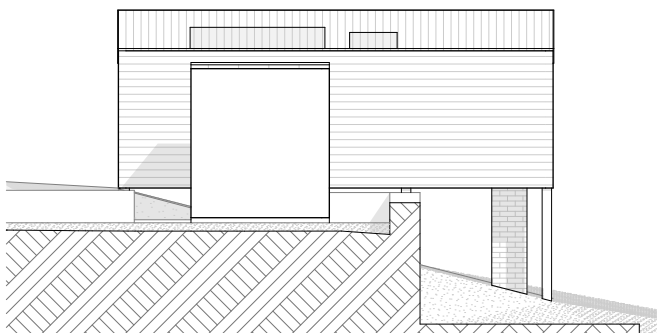


Outbuildings D 1:100




Existing Picture 3




Existing Picture 4

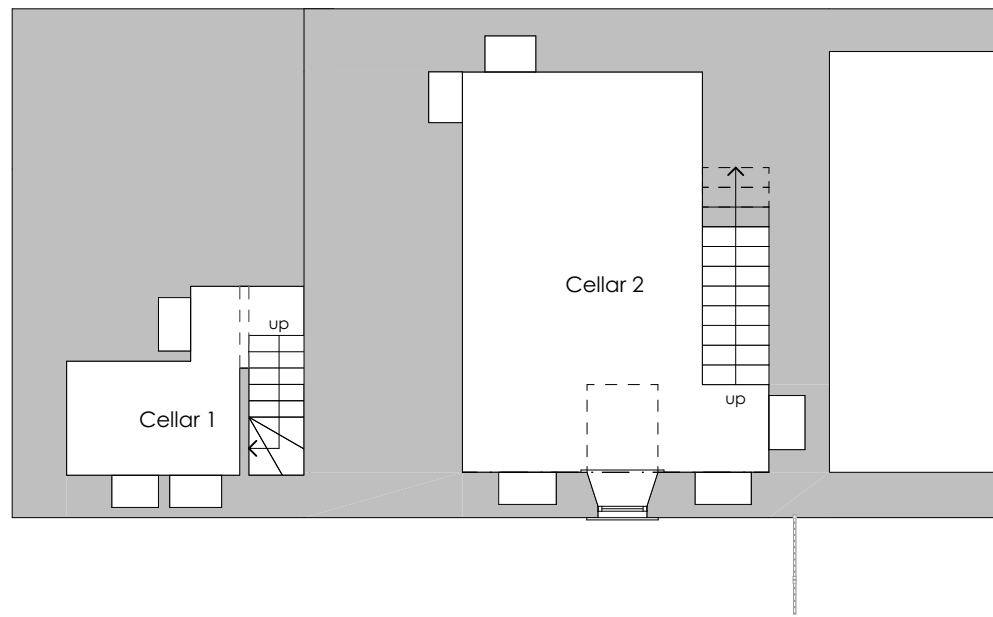


Cellar Plan 1:100

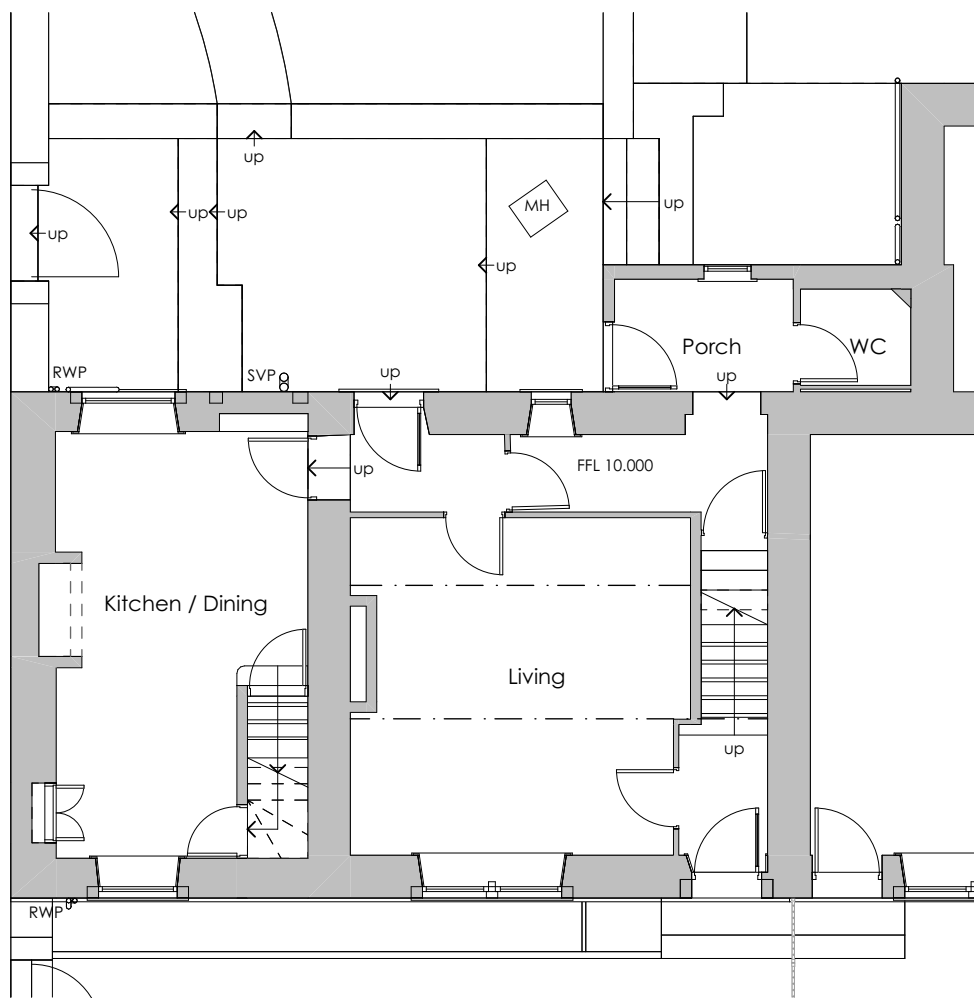

Ground Floor Plan 1:100

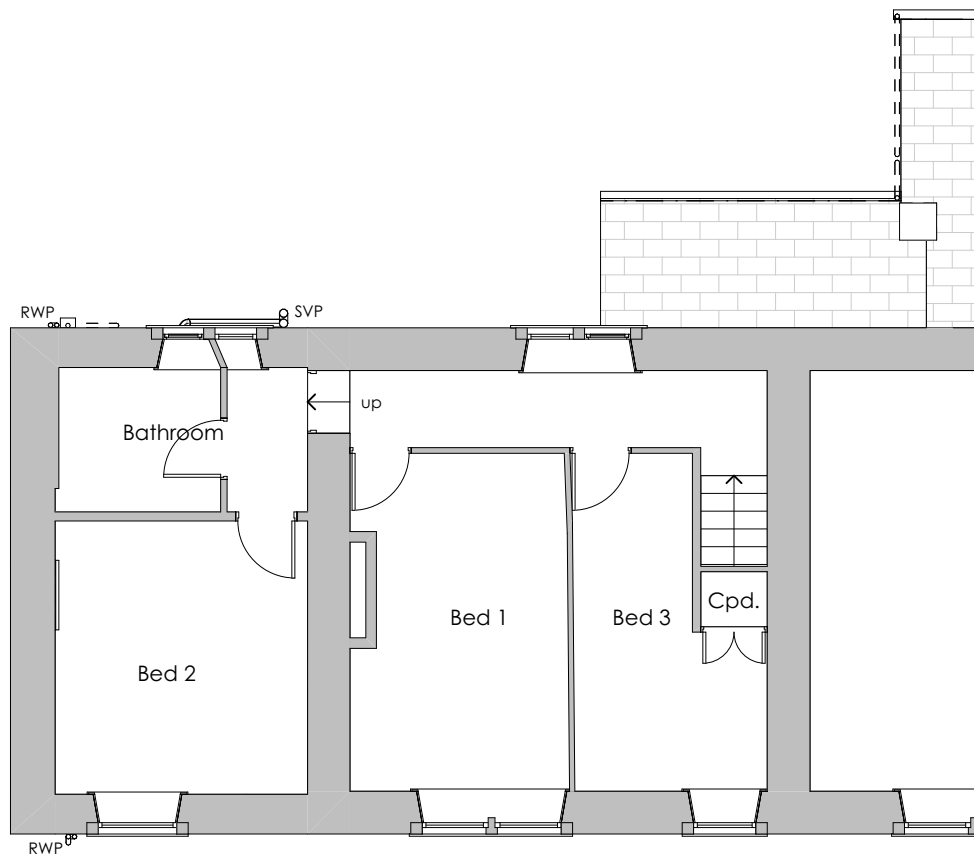

First Floor Plan 1:100

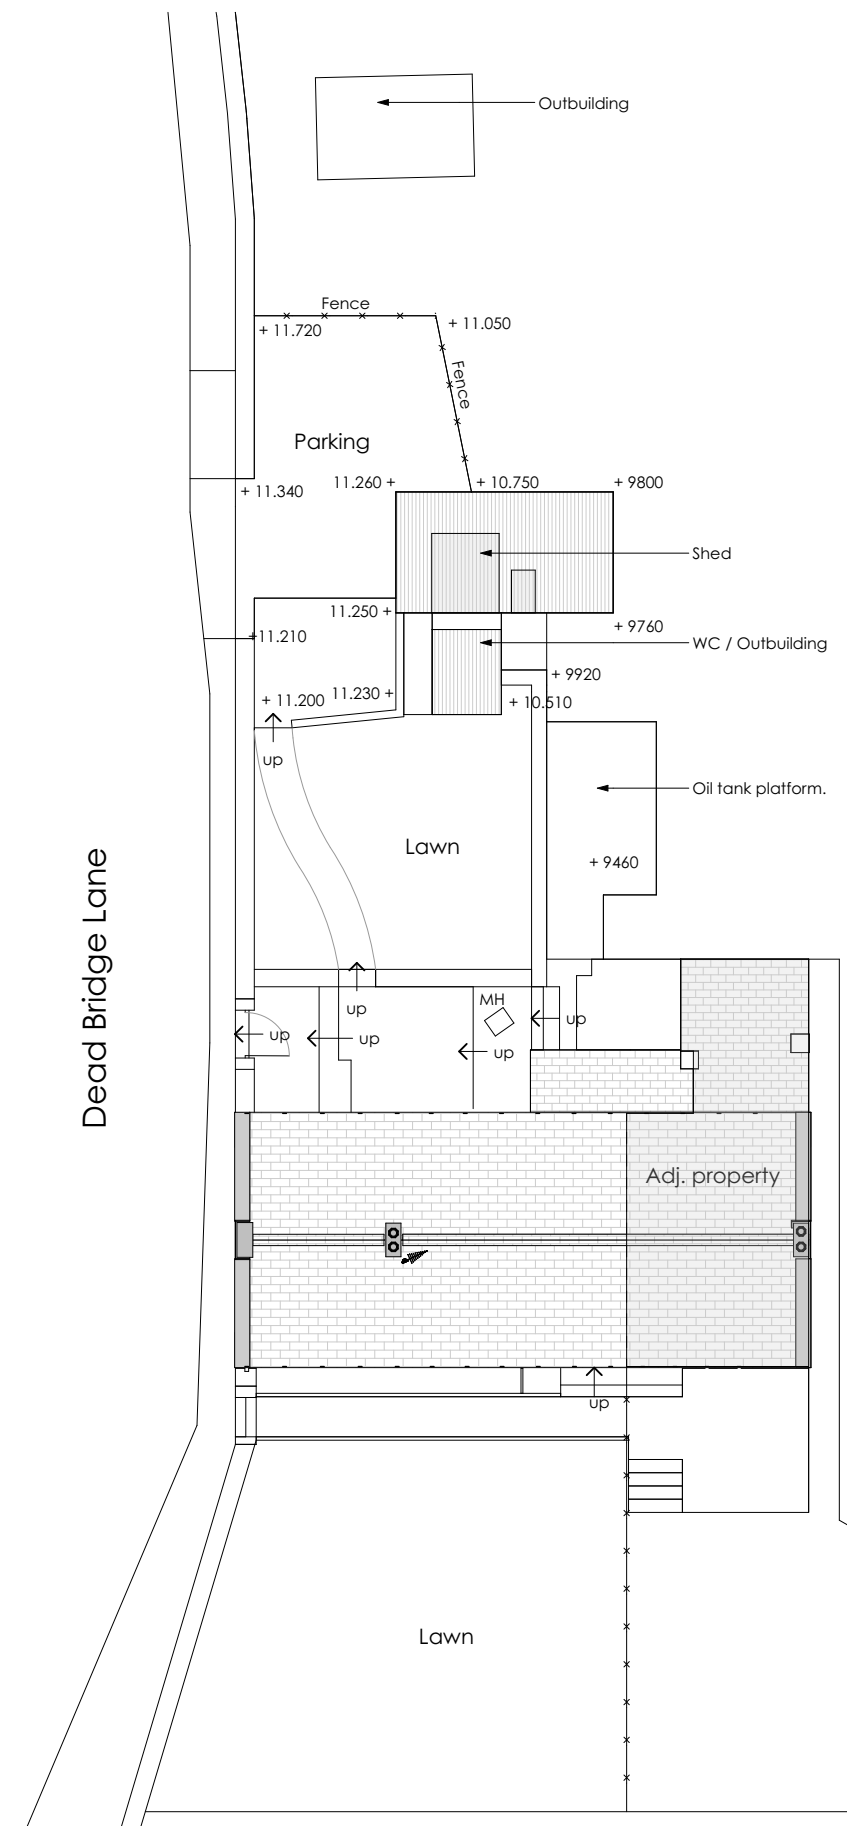

Site Plan 1:200

General Notes

THIS DRAWING HAS BEEN PREPARED FROM A HAND MEASURE AND IS FOR INFORMATION PURPOSES ONLY. MEASUREMENTS TAKEN ARE APPROX 1.2M FROM FLOOR LEVELS. DO NOT SCALE FROM DRAWING. USE FIGURED DIMENSIONS ONLY.
ALL DIMENSIONS MUST BE CHECKED AND VERIFIED ON SITE PRIOR TO COMMENCEMENT OF WORK AND DESIGNER TO BE NOTIFIED OF ANY DISCREPANCIES.

Revision	Description	Issued	Checked	Date
----------	-------------	--------	---------	------

Client: Mr & Mrs Hughes
Project: 1 White Wells, Scholes, Holmfirth.
Drawing: Existing Survey

Drawing Status: Planning		
Date: OCT 23	Scale @ A1: 1:100 / 200	Drawn by: AB
Project No: 244	Drawing No: (0-) 01	Revision: