



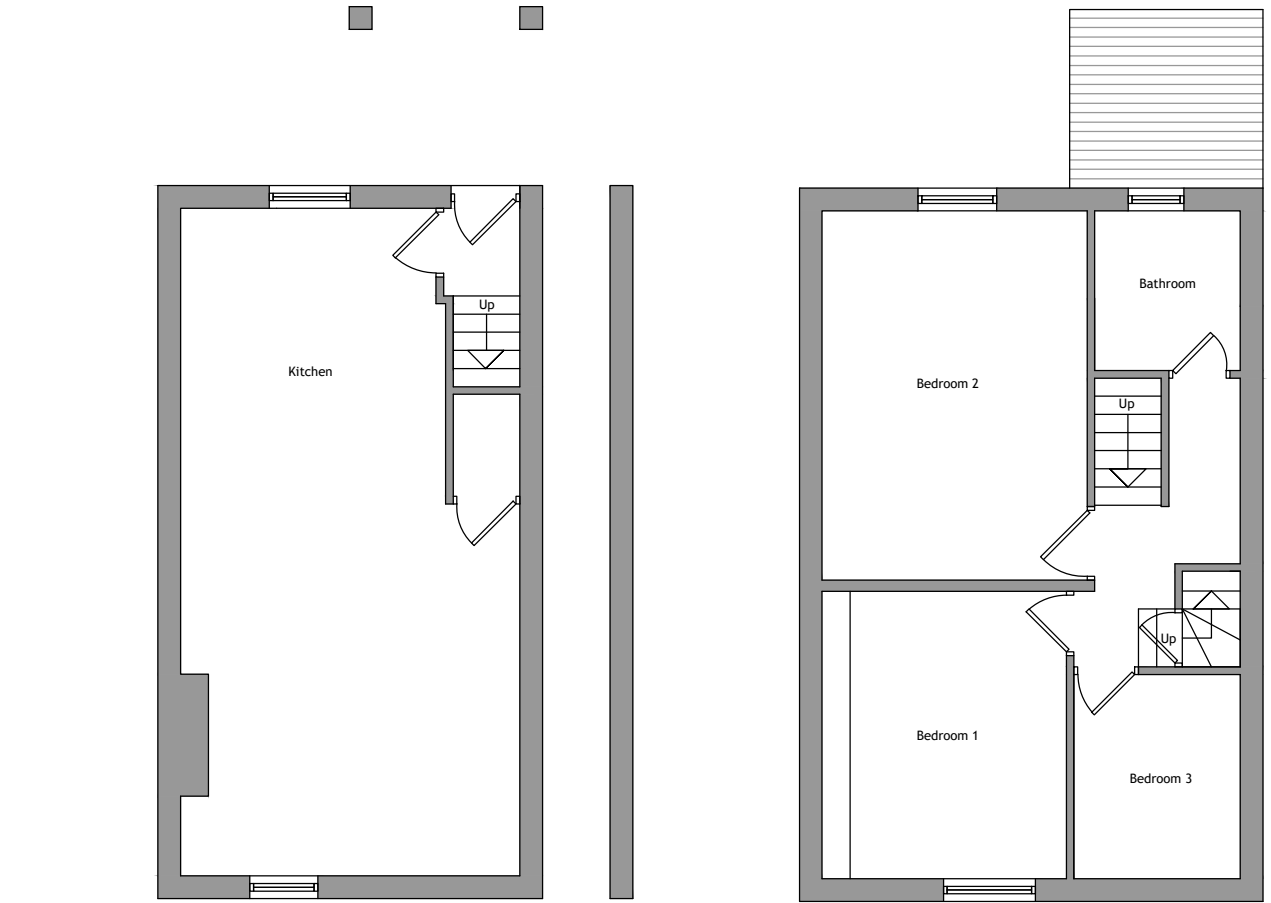

Basement Layout 1.100

First Floor Layout 1.100

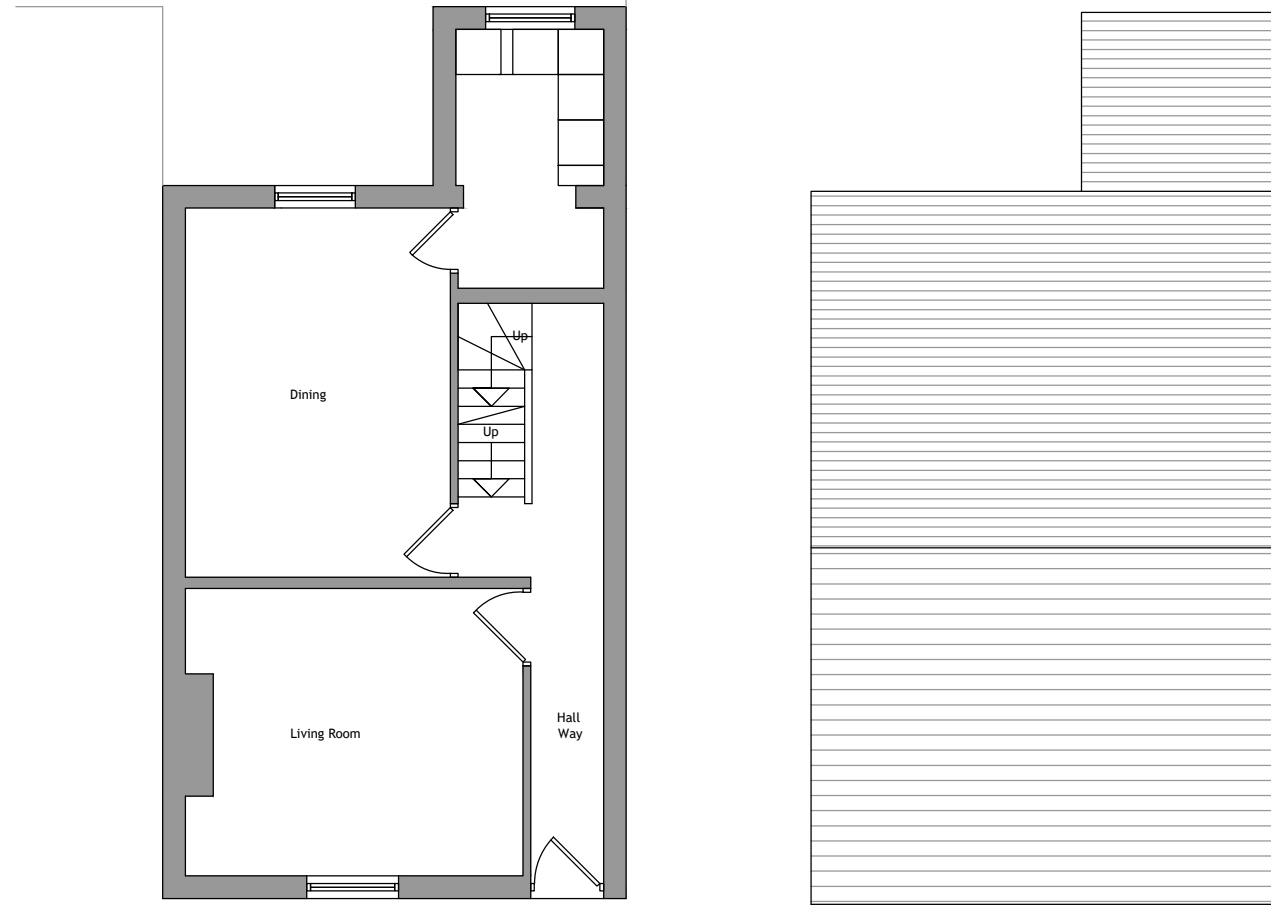


Ground Floor Layout 1.100

Roof Layout 1.100



South West Elevation 1.100

North East Elevation 1.100

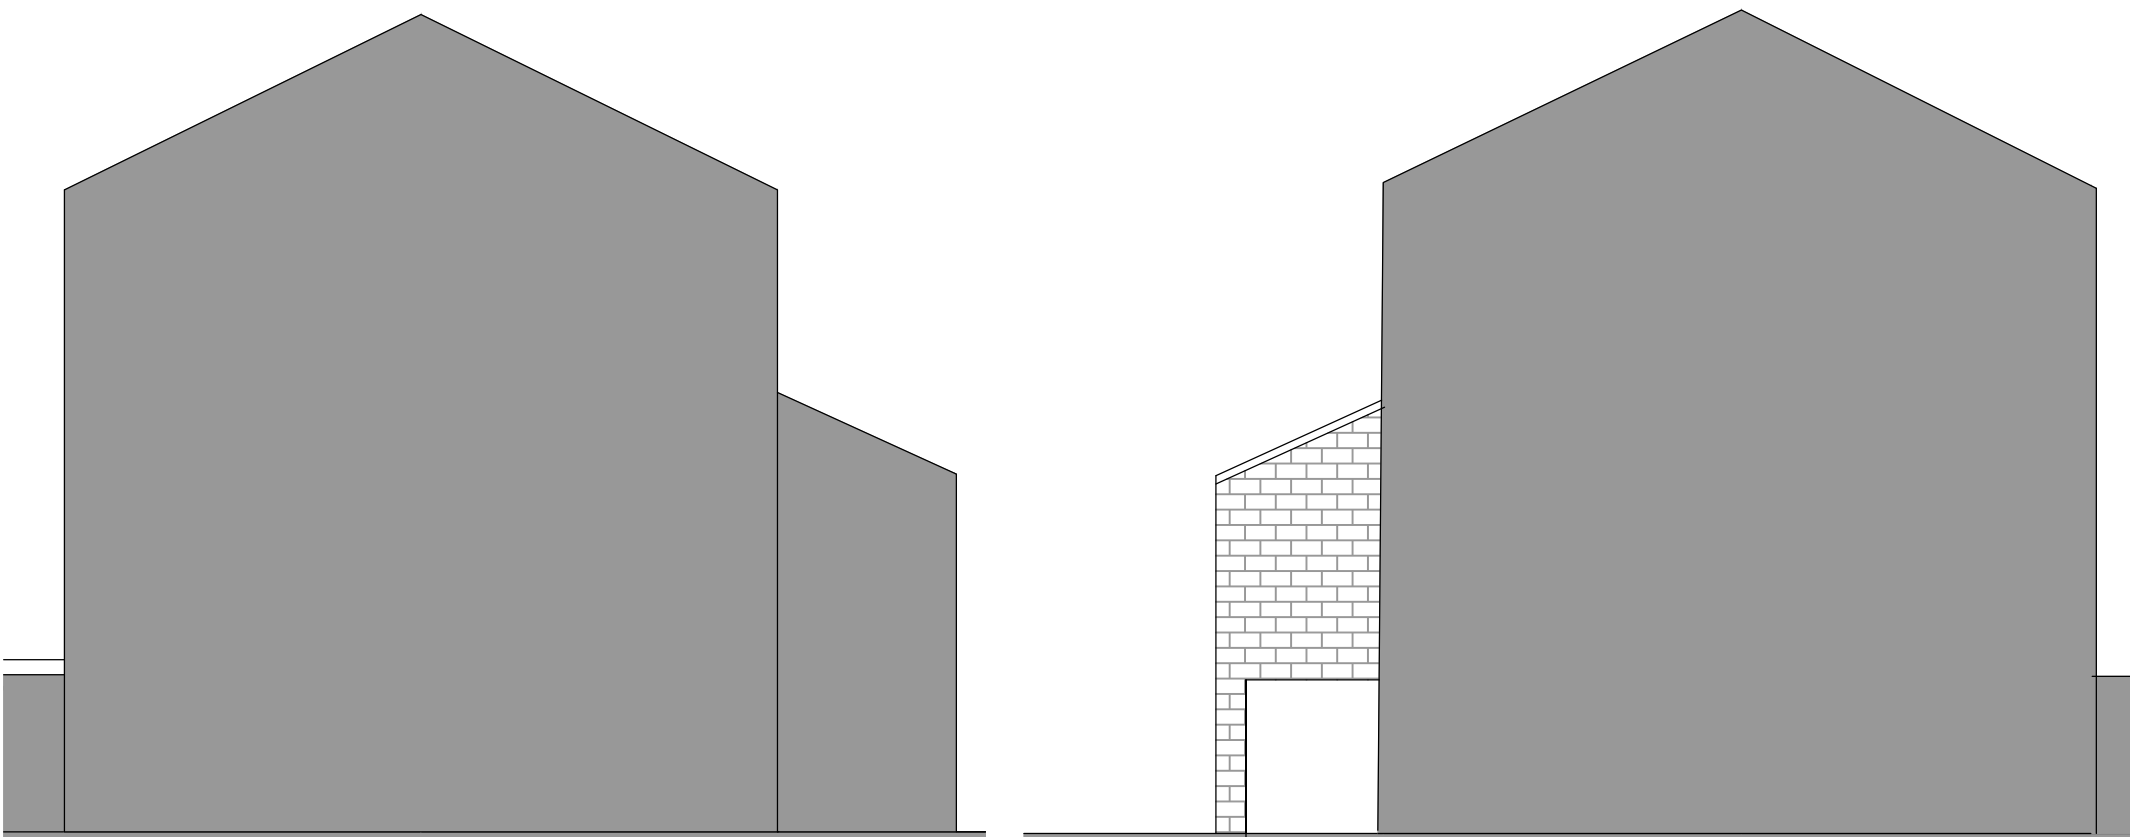


South East Elevation 1.100

North West Elevation 1.100



Basement Layout 1.100

First Floor Layout 1.100

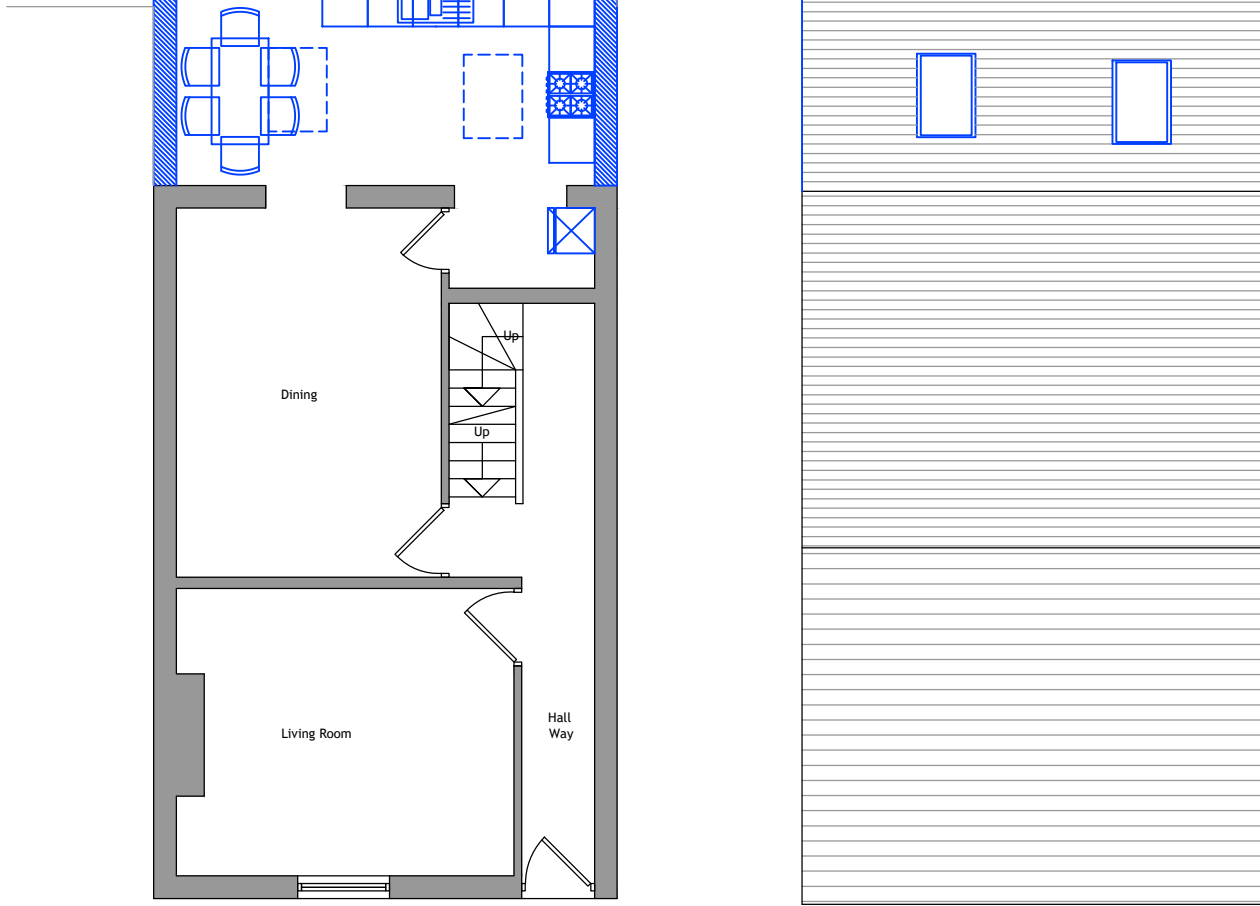


Ground Floor Layout 1.100

Roof Layout 1.100



South West Elevation 1.100

North East Elevation 1.100

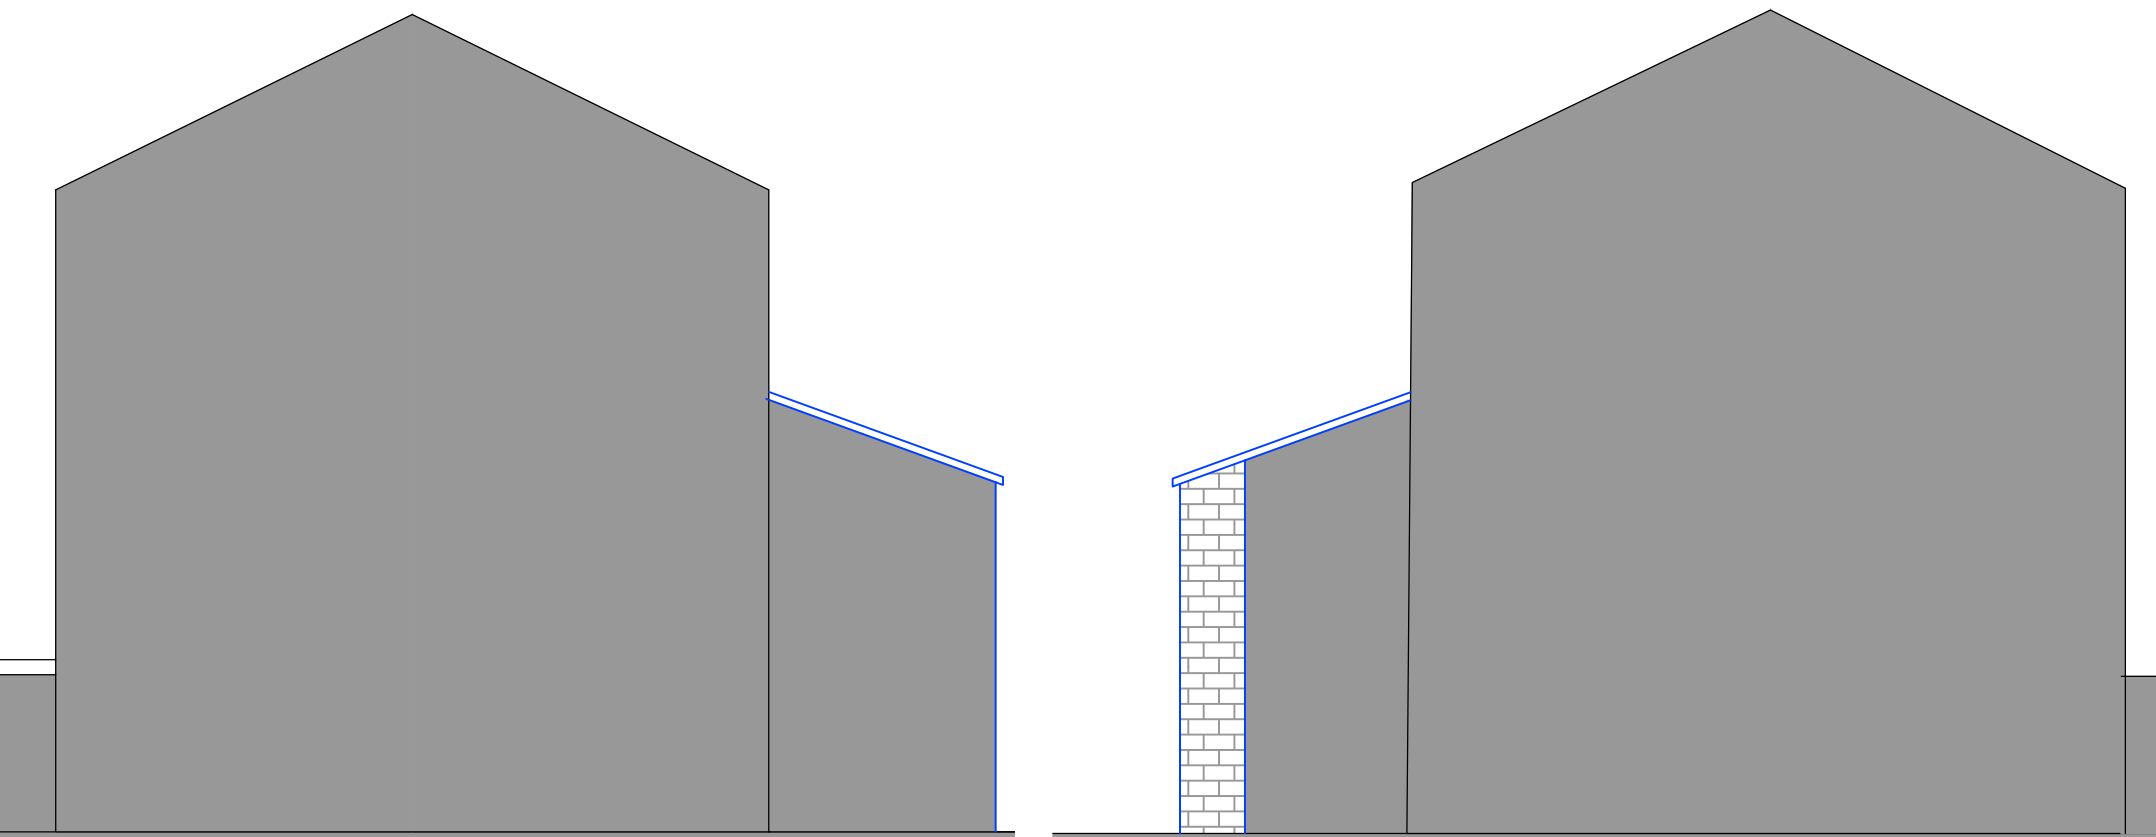


South East Elevation 1.100


North West Elevation 1.100

Written dimensions on these drawings shall take precedence over scaled dimensions. Contractors shall verify and be responsible for all dimensions and conditions on the project and UH Design must be notified of any variations from the dimensions and conditions shown by these drawings prior to commencement of any work. All contractors are deemed to have made themselves aware of site conditions prior to entering into any contract.

A1	1:50	1m	2	3	4	5
A3	1:100					

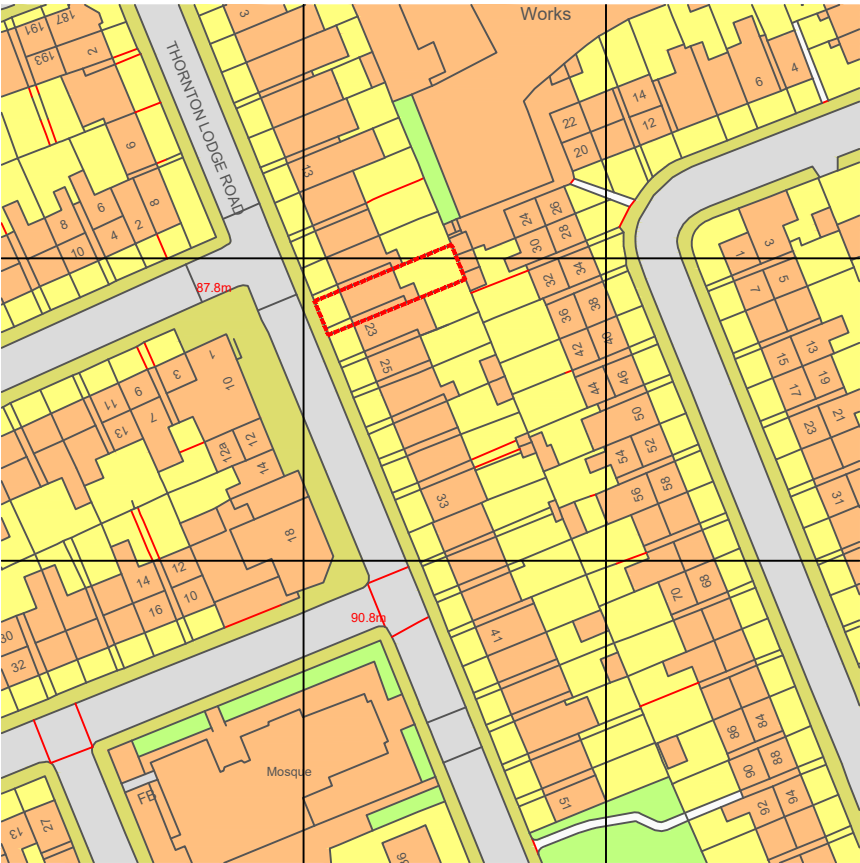


Location Plan 1.1250

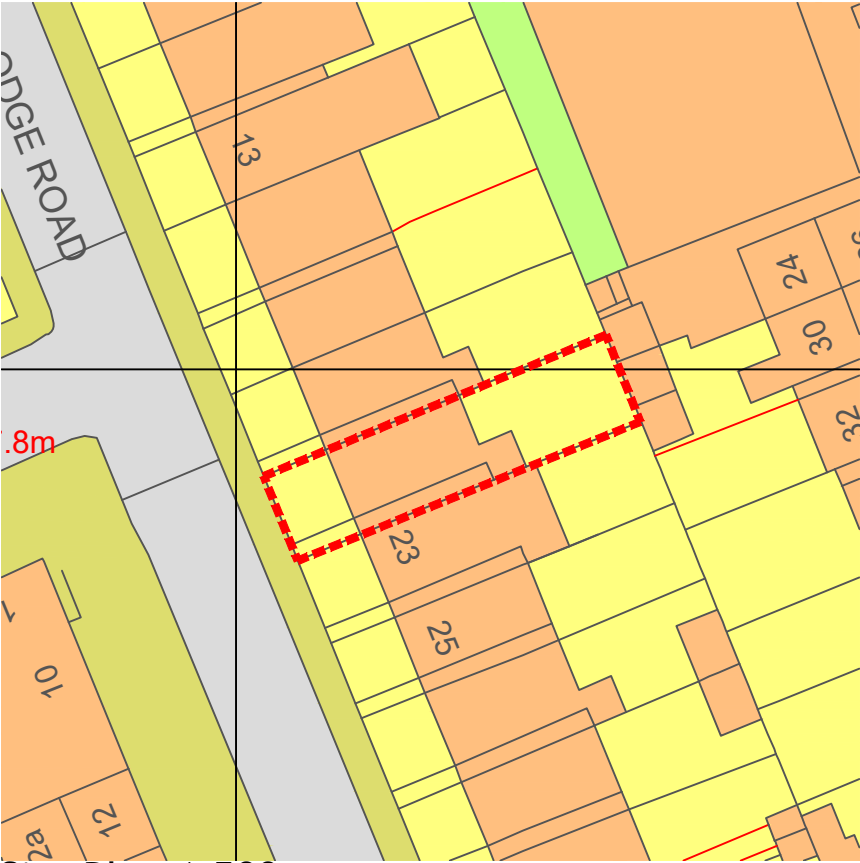

Site Plan 1.500

REV	DESCRIPTION	DATE	DRAWN
-----	-------------	------	-------

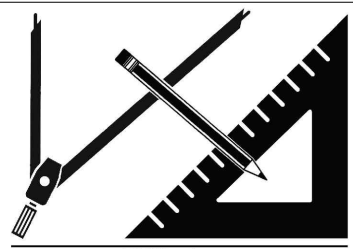

CLIENT	Mr Abdul Rehman
--------	-----------------

ADDRESS	21 Thorntonlodge Road, Huddersfield, HD13JQ
---------	--

PROJECT	Second Storey Rear Extension
---------	------------------------------

DRAWING	Existing and Proposed Layout and Elevations
---------	---

DRAWN	UH	DATE	JUL 21	SCALE	1.50@A1
-------	----	------	--------	-------	---------

DWG No.	2328/01A
---------	----------

STATUS	EXISTING and PROPOSED
--------	-----------------------