


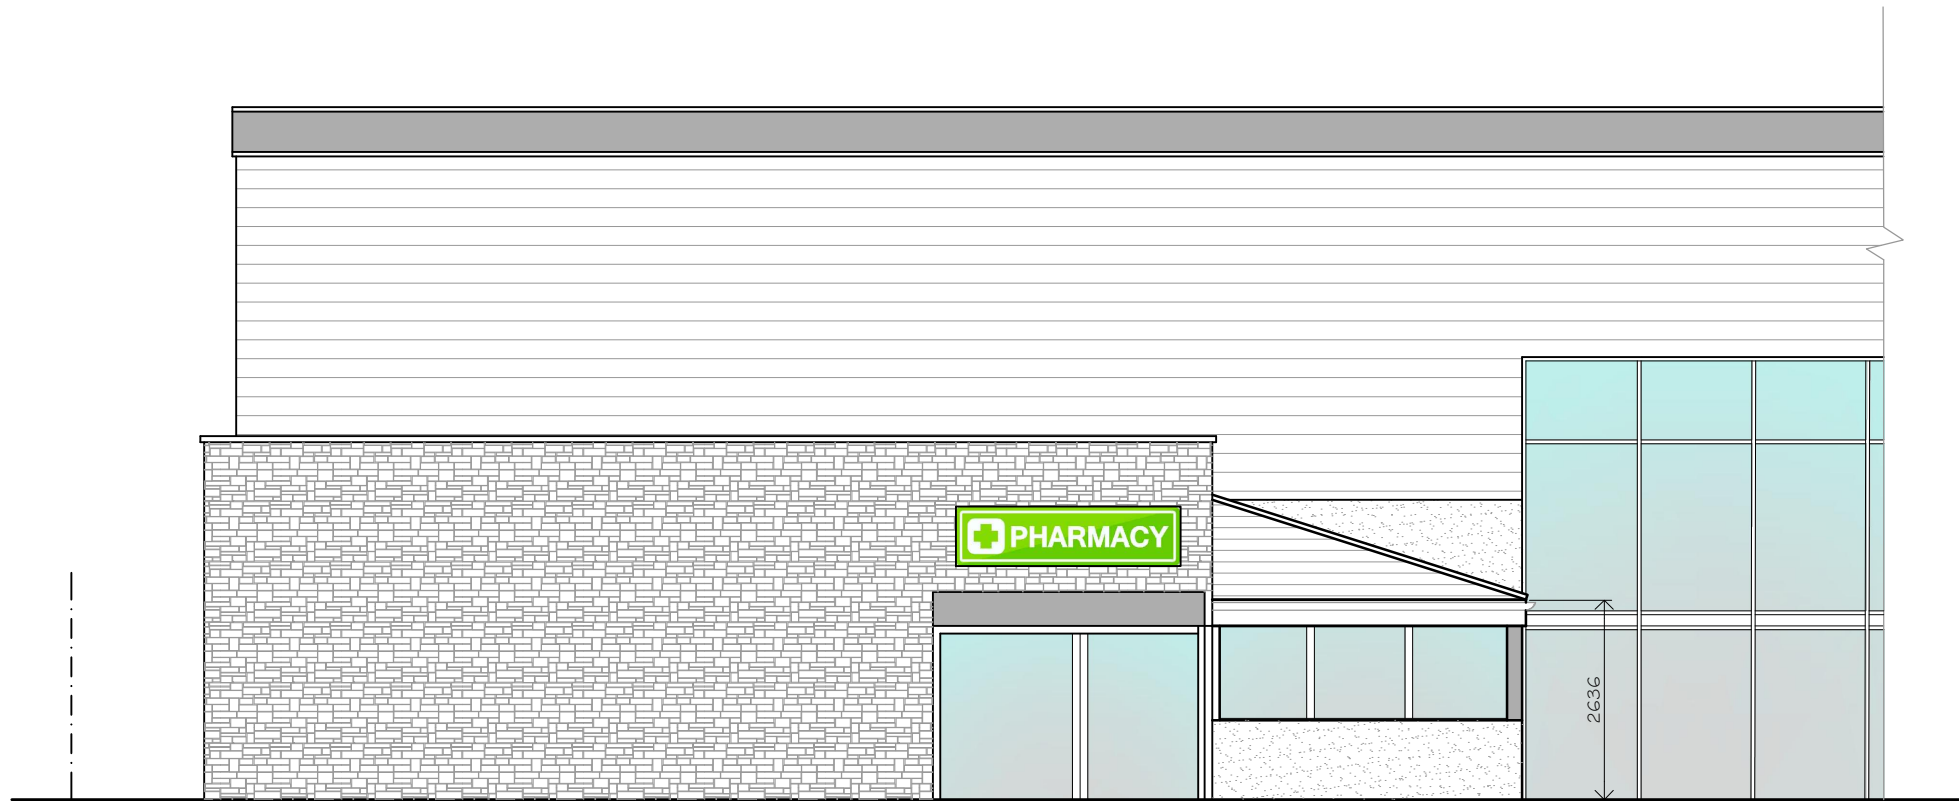


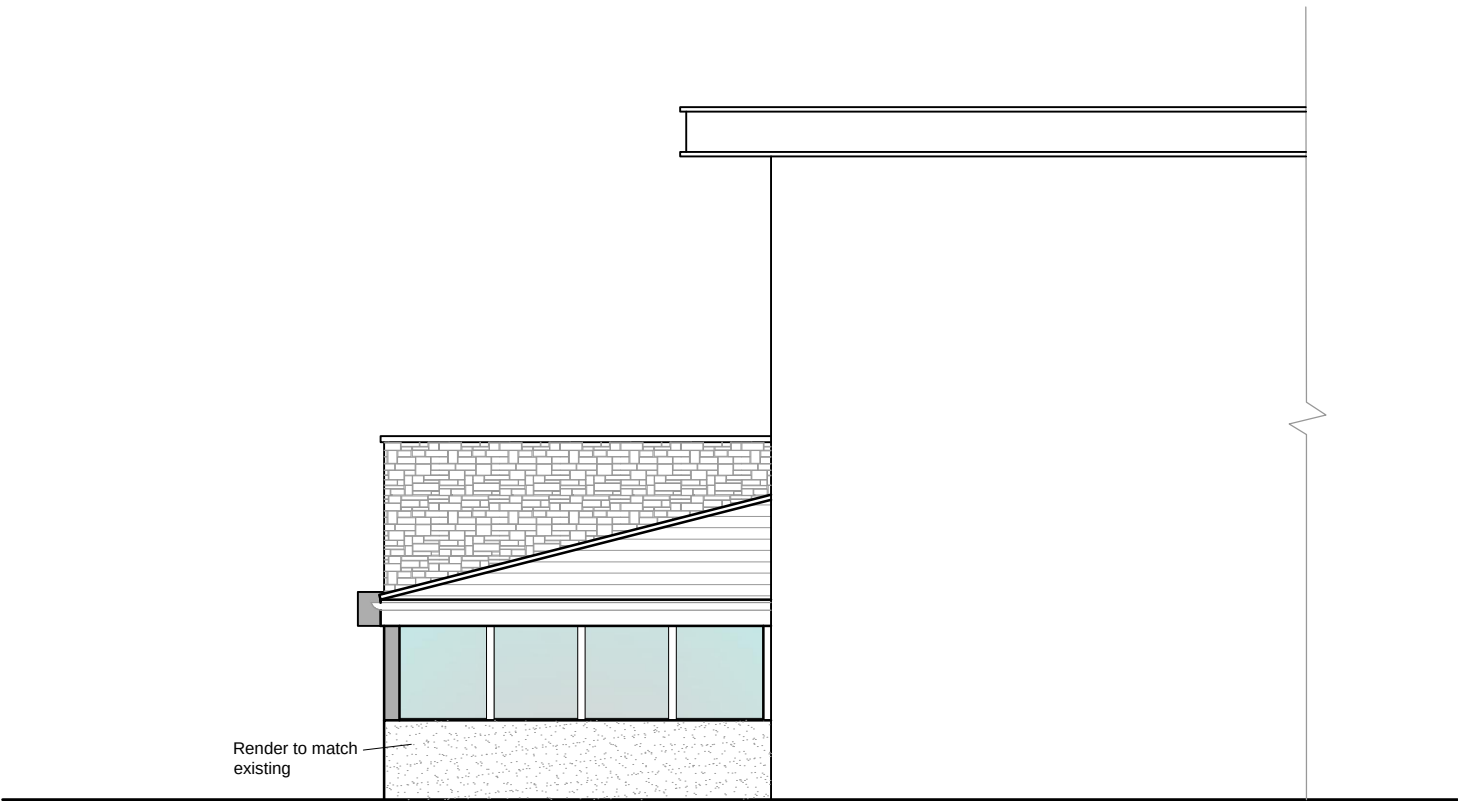



Front Elevation
As Proposed

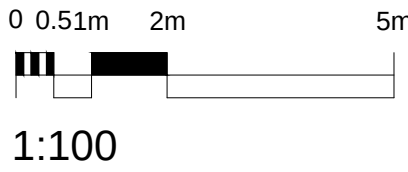


Side Elevation
As Proposed

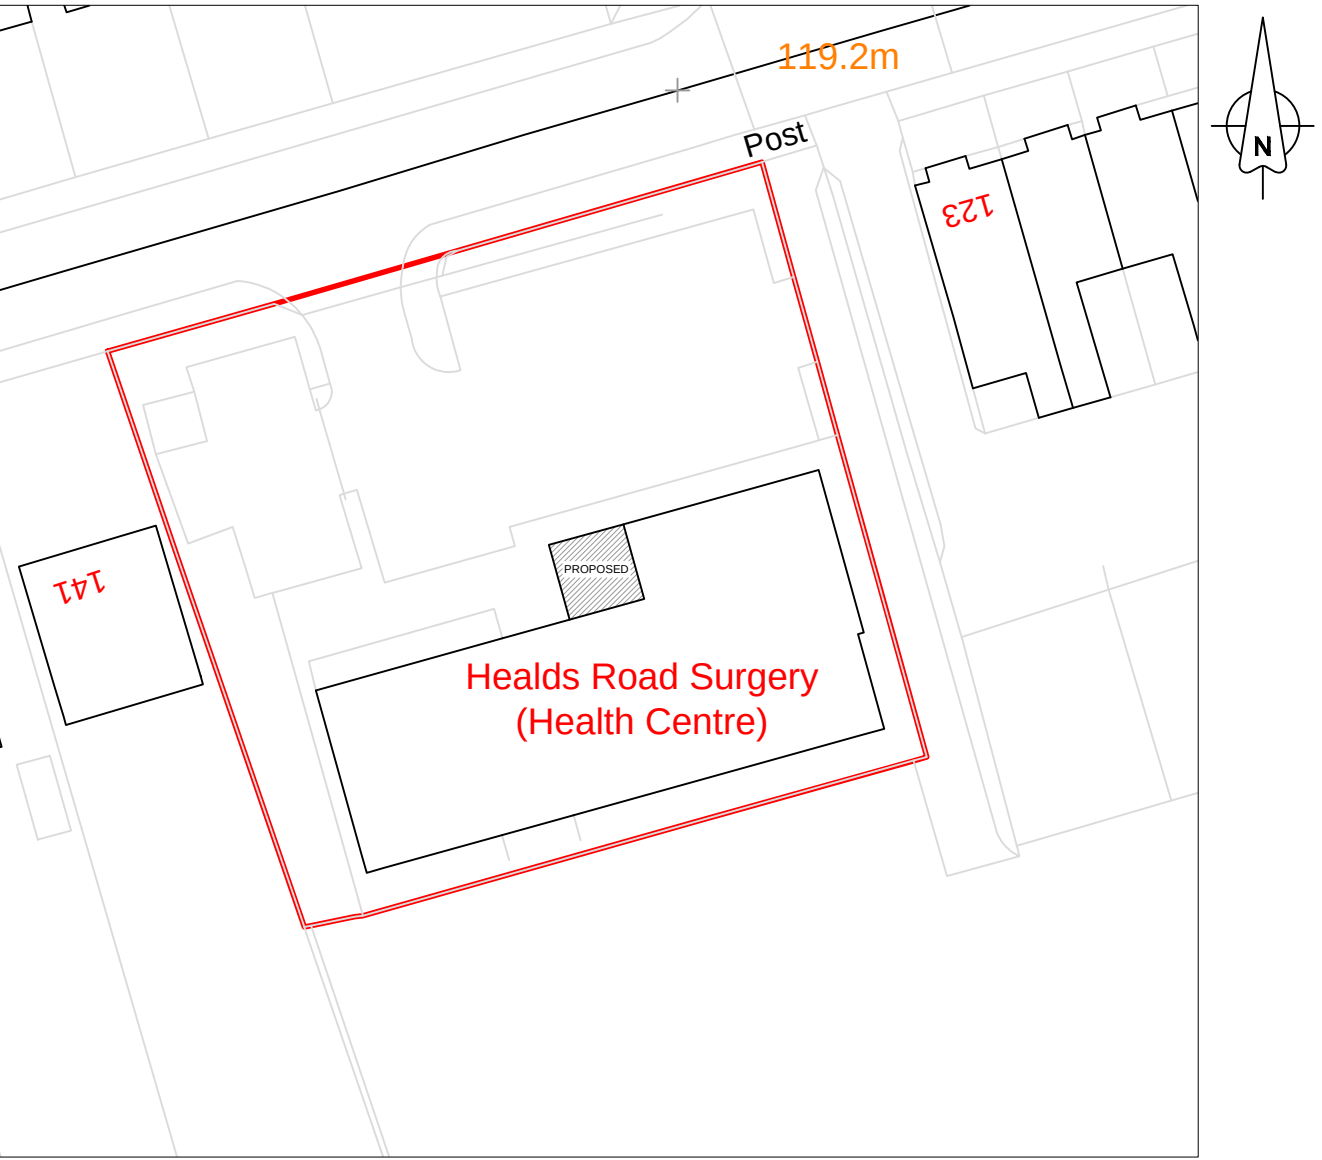

Site Block Plan
As Proposed

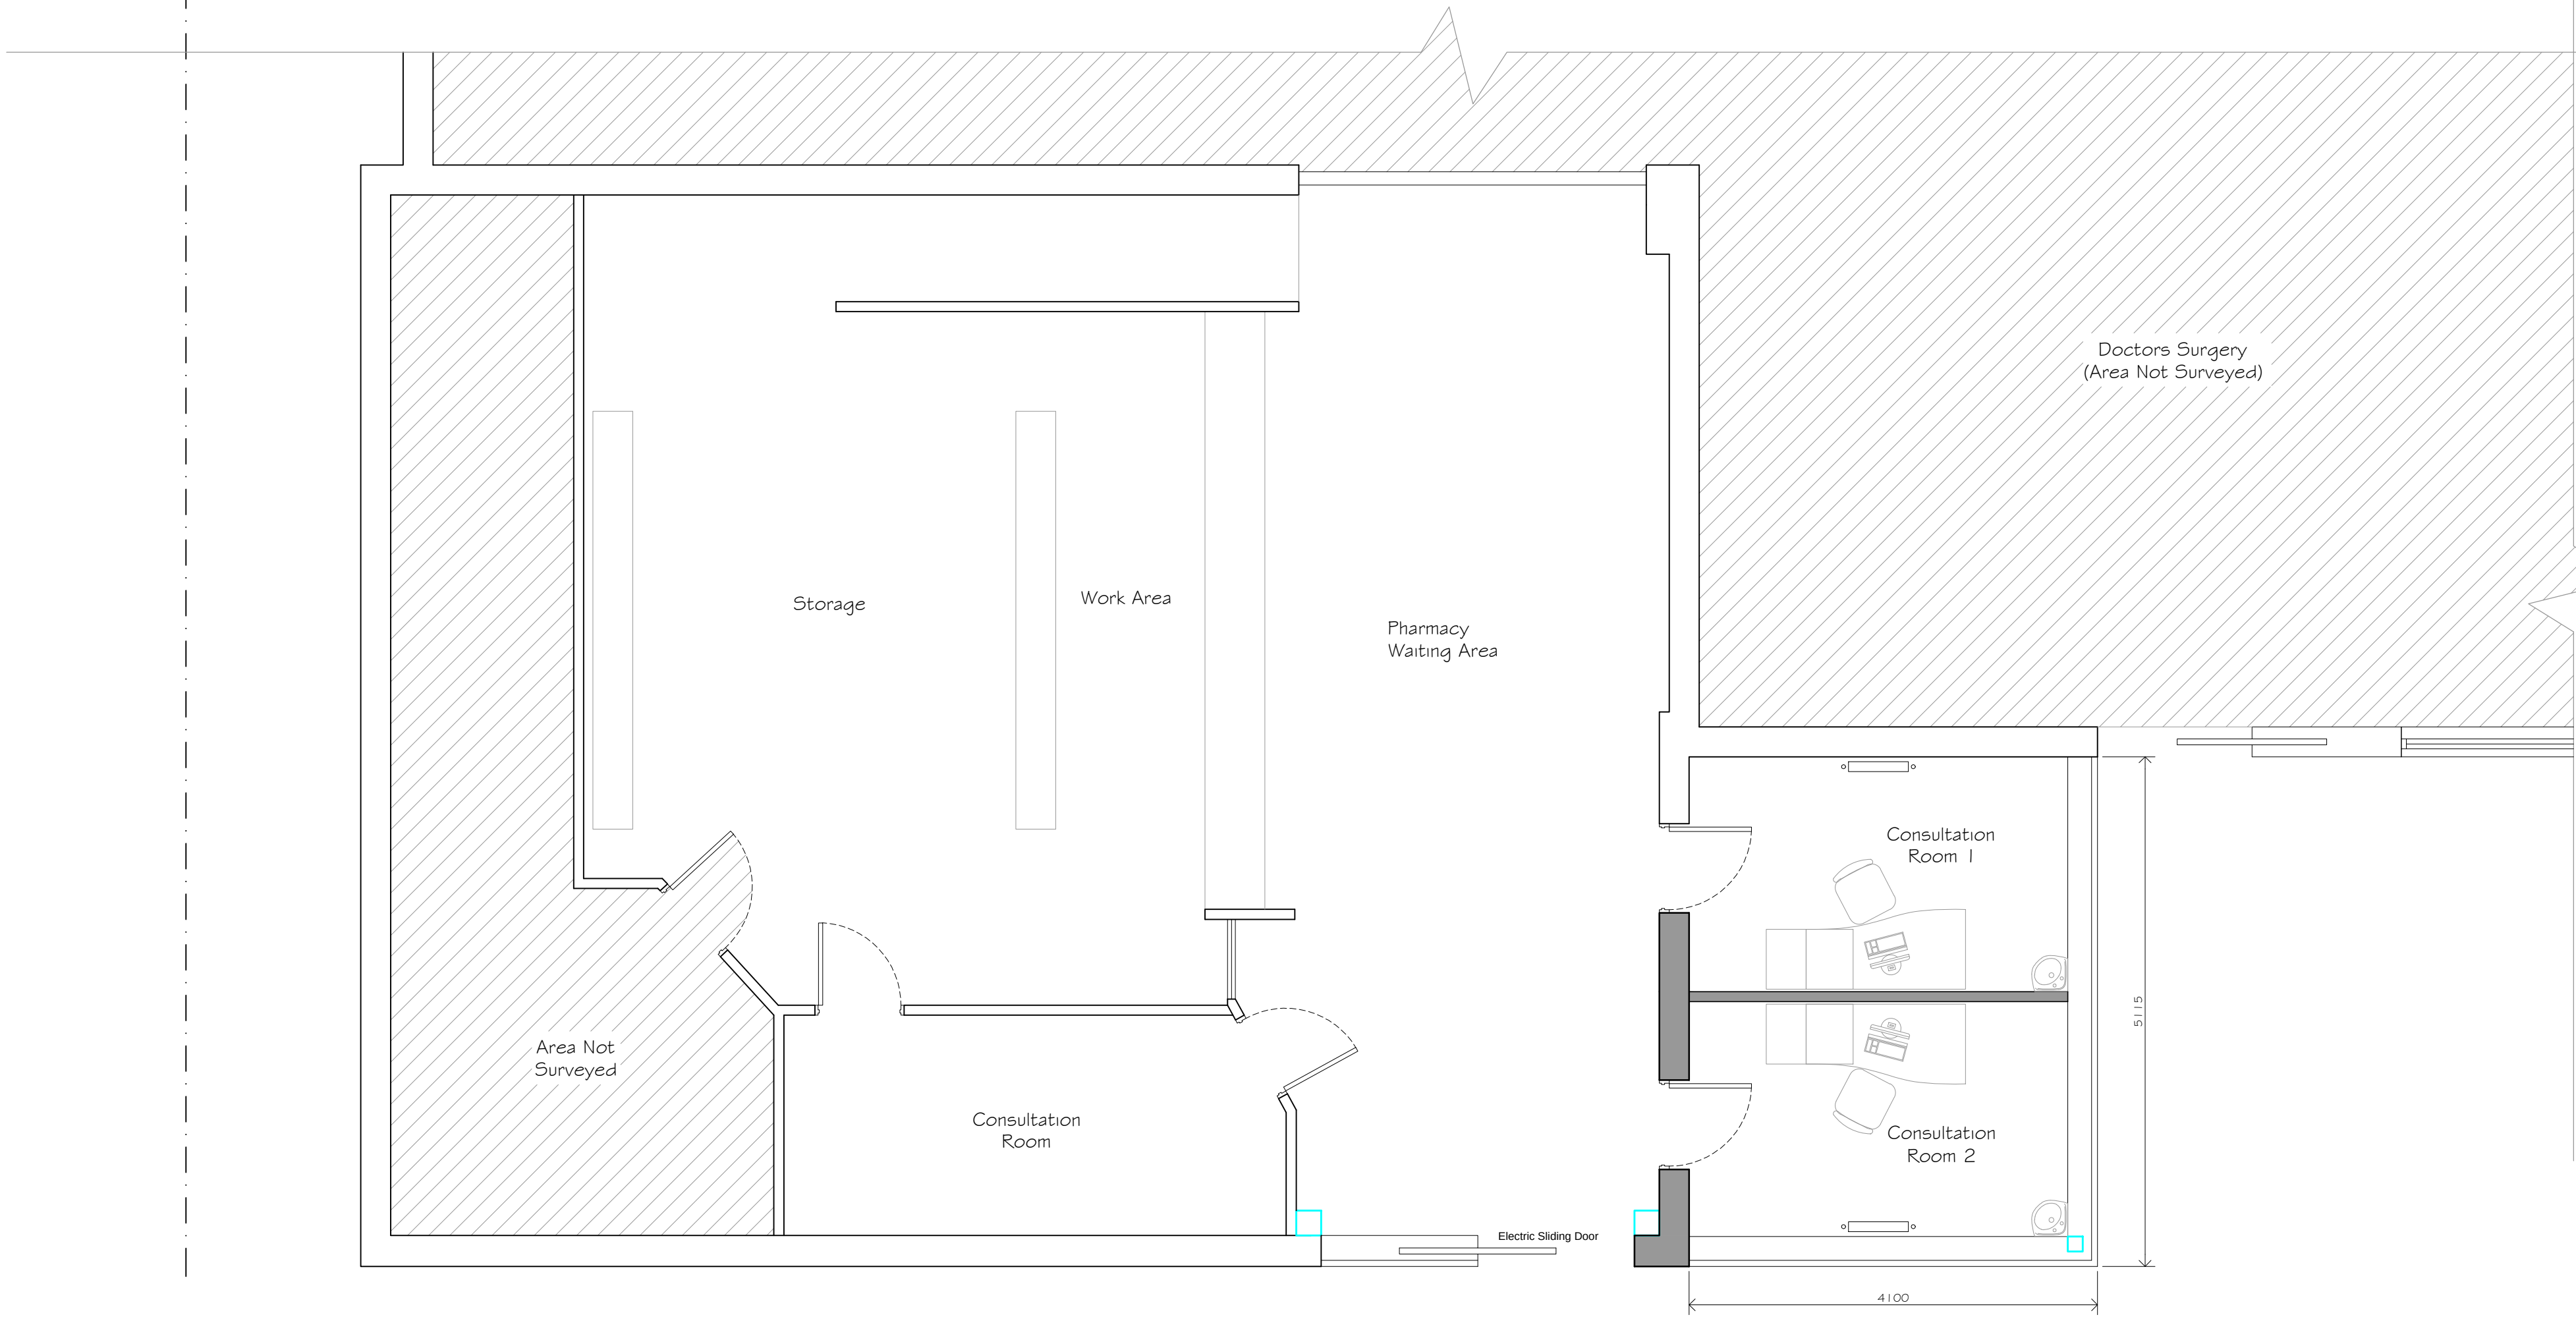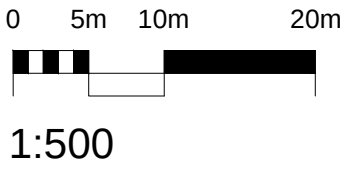

Ground Floor Plan
As Proposed

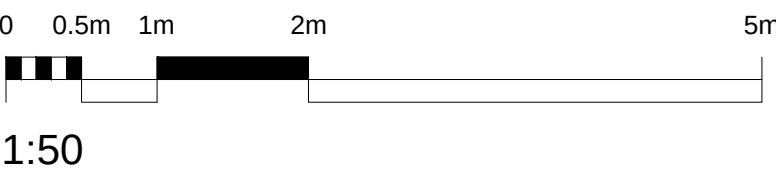

- SYMBOLS, HATCH & LINETYPE KEY**
- WARNING SIGNIFICANT HAZARD OR INFORMATION WHICH IS USEFUL
 - ACTION (DO)
 - AVOID OR REFRAIN FROM (DONT)
 - ON-SITE MEASUREMENTS REQUIRED
 - RELEVANT INFORMATION
 - STRUCTURAL ENGINEER ITEM
 - BUILDING CONTROL ITEM
 - BRICK
 - BLOCK
 - HARDWARE
 - GLAZING
 - CONCRETE
 - SAND
 - PROPOSED
 - OBSCURE GLASS
 - BOUNDARY
 - FOUL DRAINAGE
 - SW DRAINAGE
 - INSULATION
 - DPM, DPC, VCL, FLASHING
 - STRUCTURAL BEAMS
 - DEMOLITION AREAS

DATE	NOTES	BY	REV
21/01/24	Planning Submission	CS	A



3D View As Proposed

PROJECT TITLE Proposed Single Storey Extension to Pharmacy	CLIENT Rachael Kilburn 139 Healds Road Surgery, Dewsbury Pharmacy, WF13 4HT				
DRAWING STAGE Planning	SCALE 1:50, 1:100 @ A1				
SHEET TITLE Plans as Proposed	PROJECT NUMBER PHA-PLN-A-24	STAGE PLN	REV A	SHT 002	