

Only figured dimensions should be used.

Scaled dimensions should be checked with the Architect.

This drawing together with the design, is the property and copyright of the Architect and must not be reproduced without written permission



EXISTING SOUTHEAST ELEVATION




EXISTING SOUTHWEST ELEVATION




EXISTING NORTHWEST ELEVATION




EXISTING NORTHEAST ELEVATION

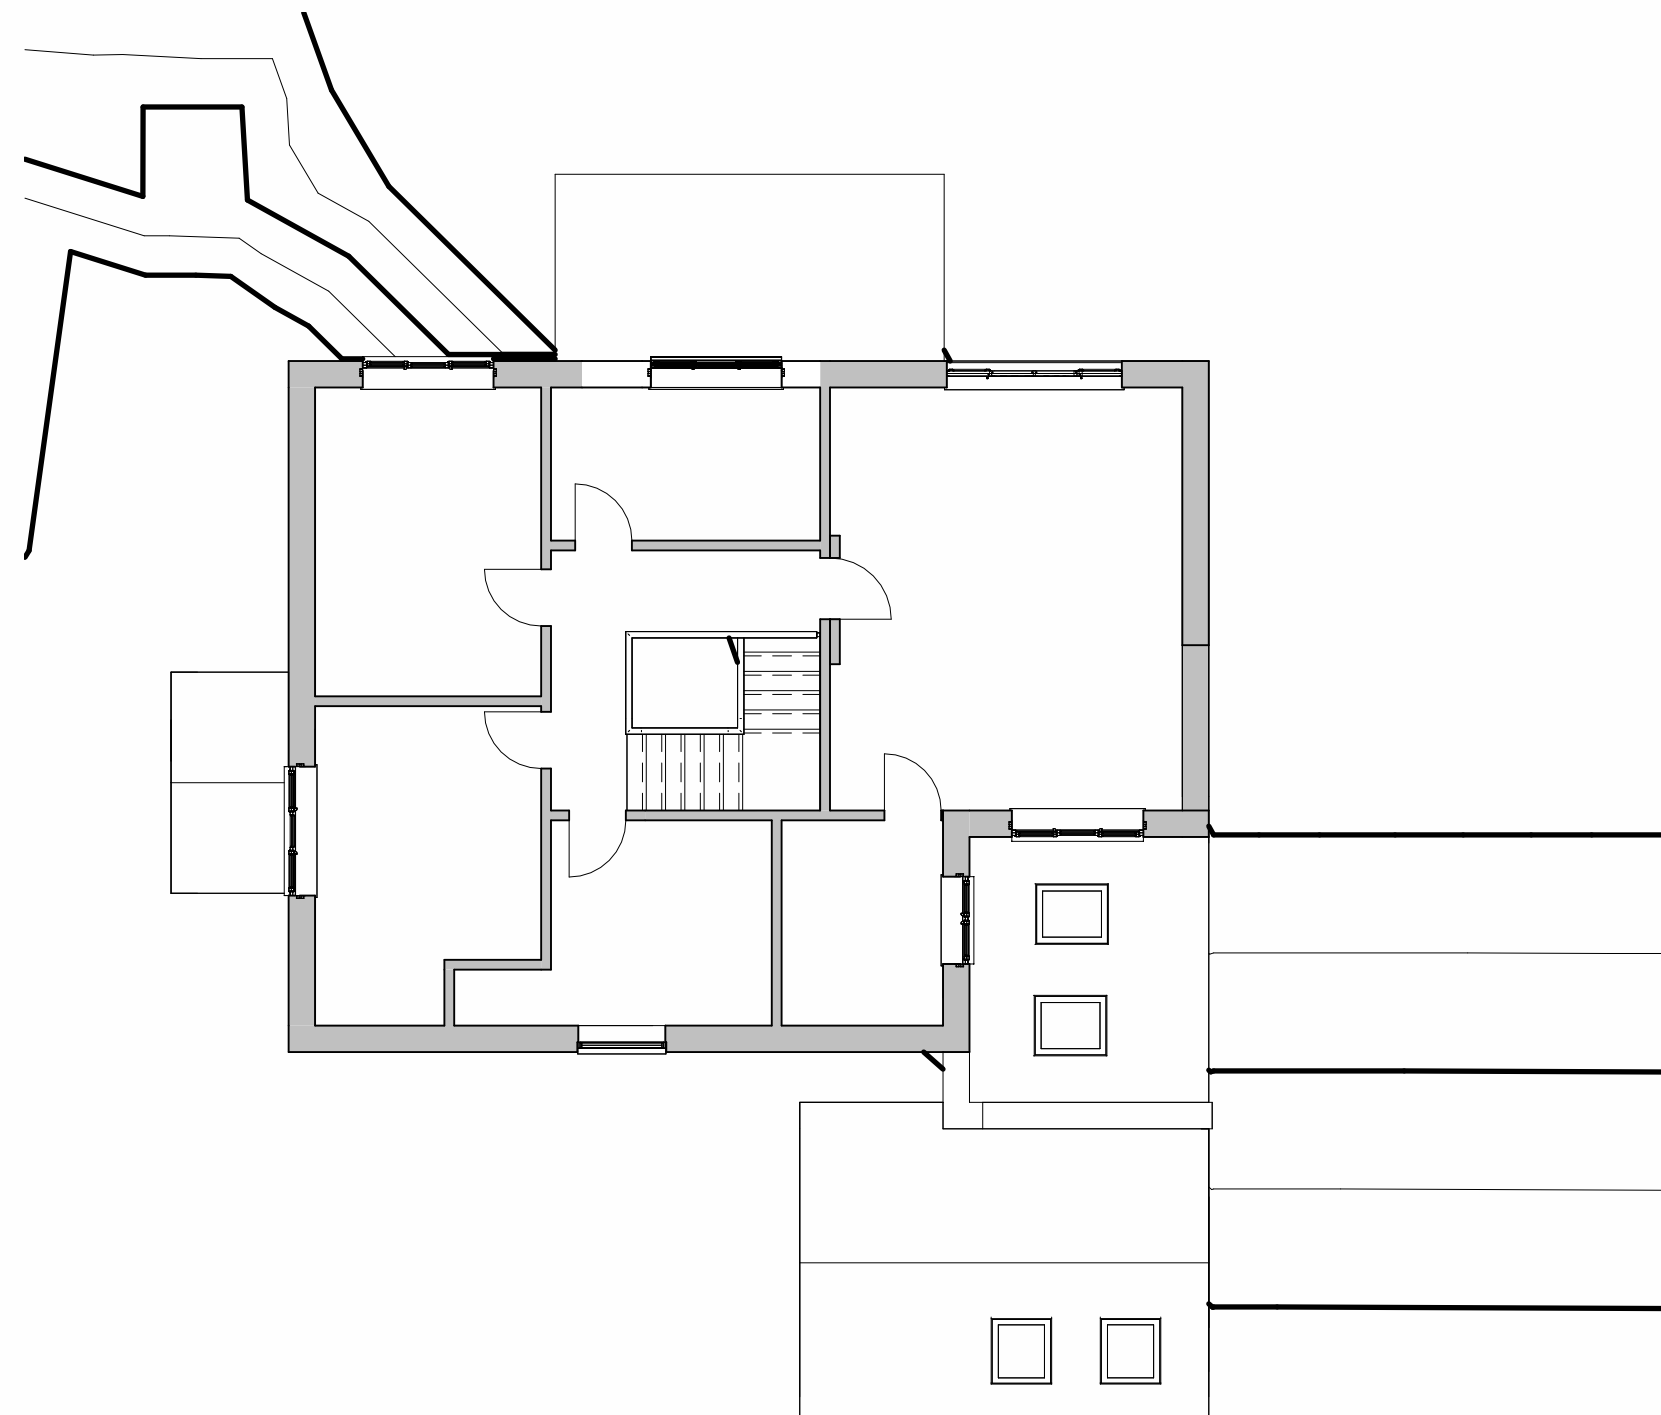

EXISTING FIRST FLOOR

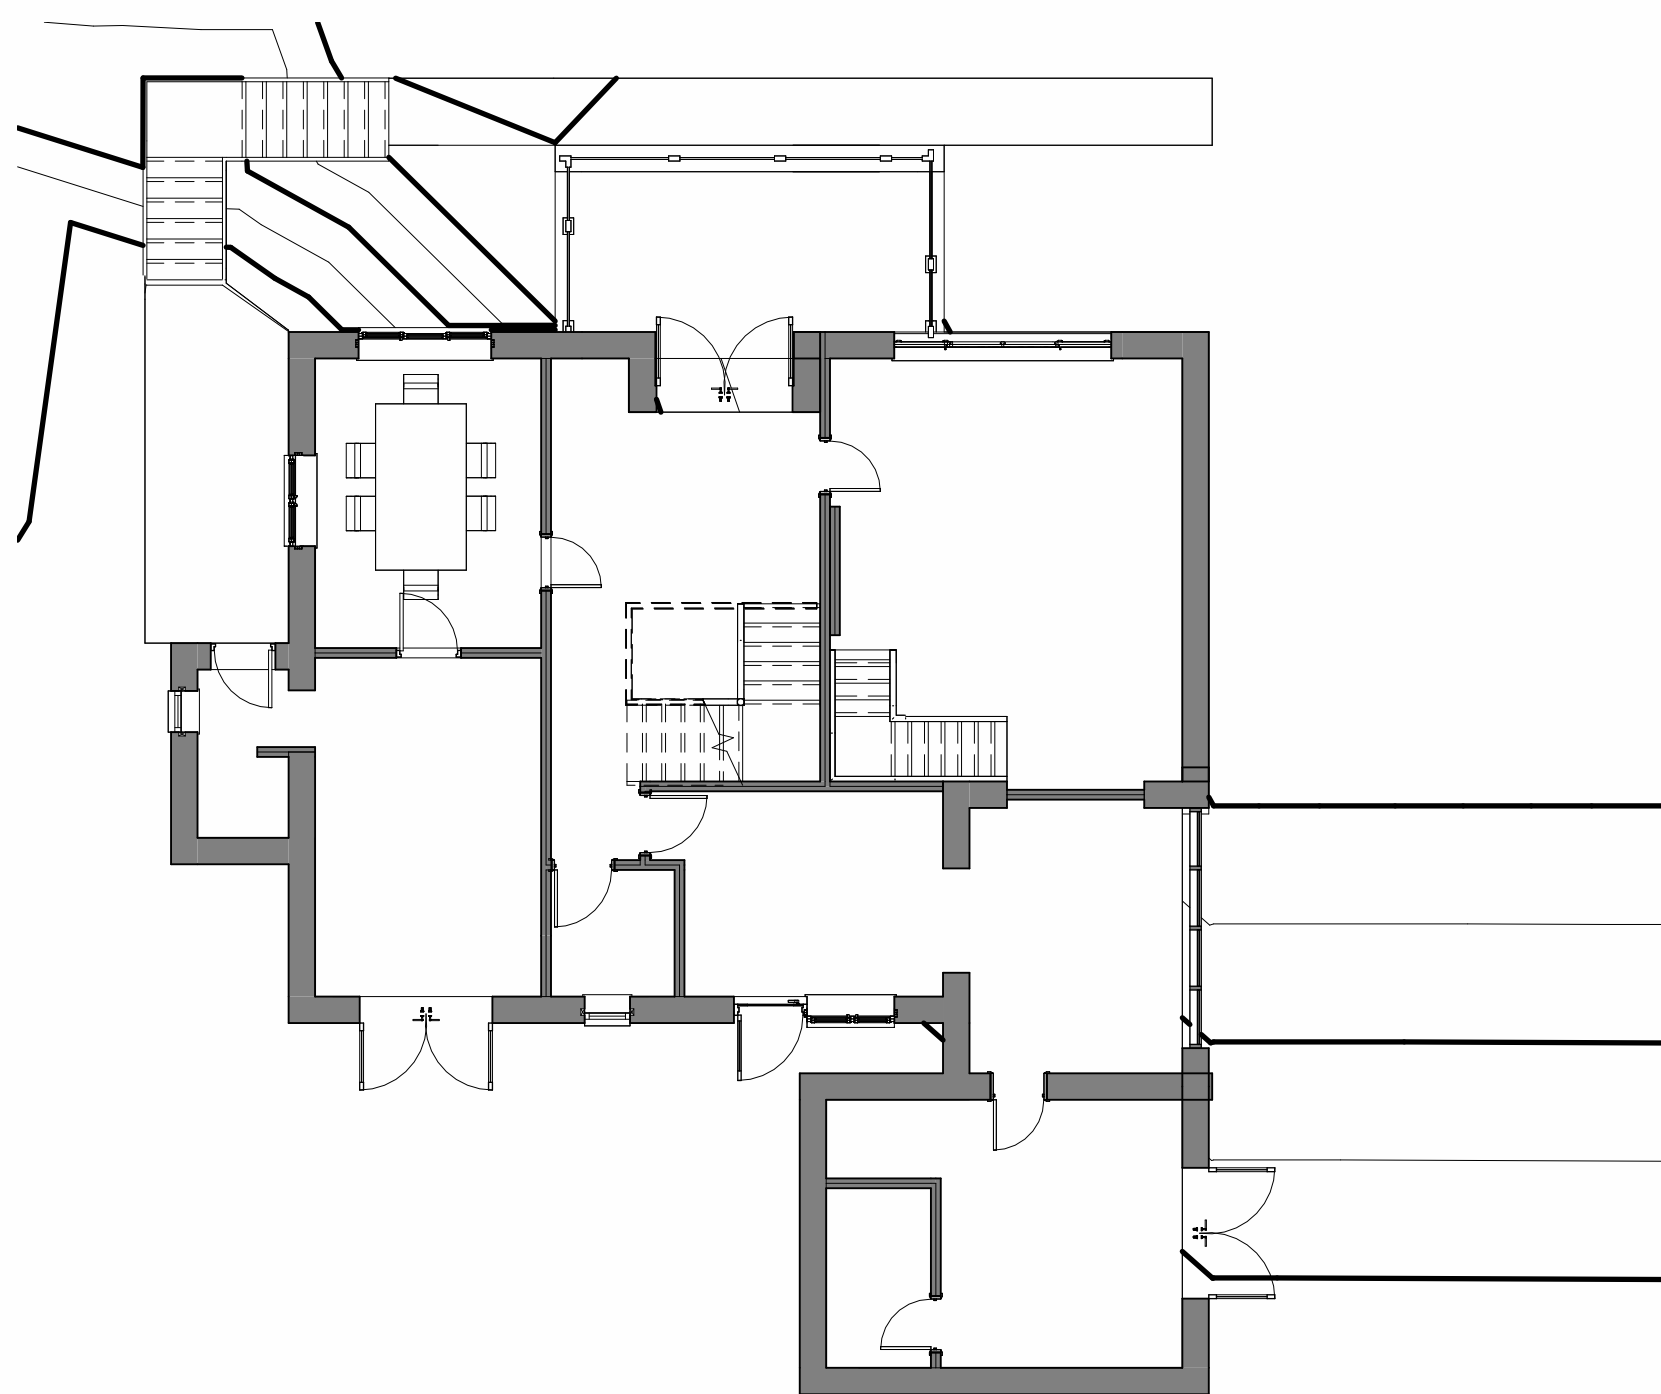

EXISTING GROUND FLOOR

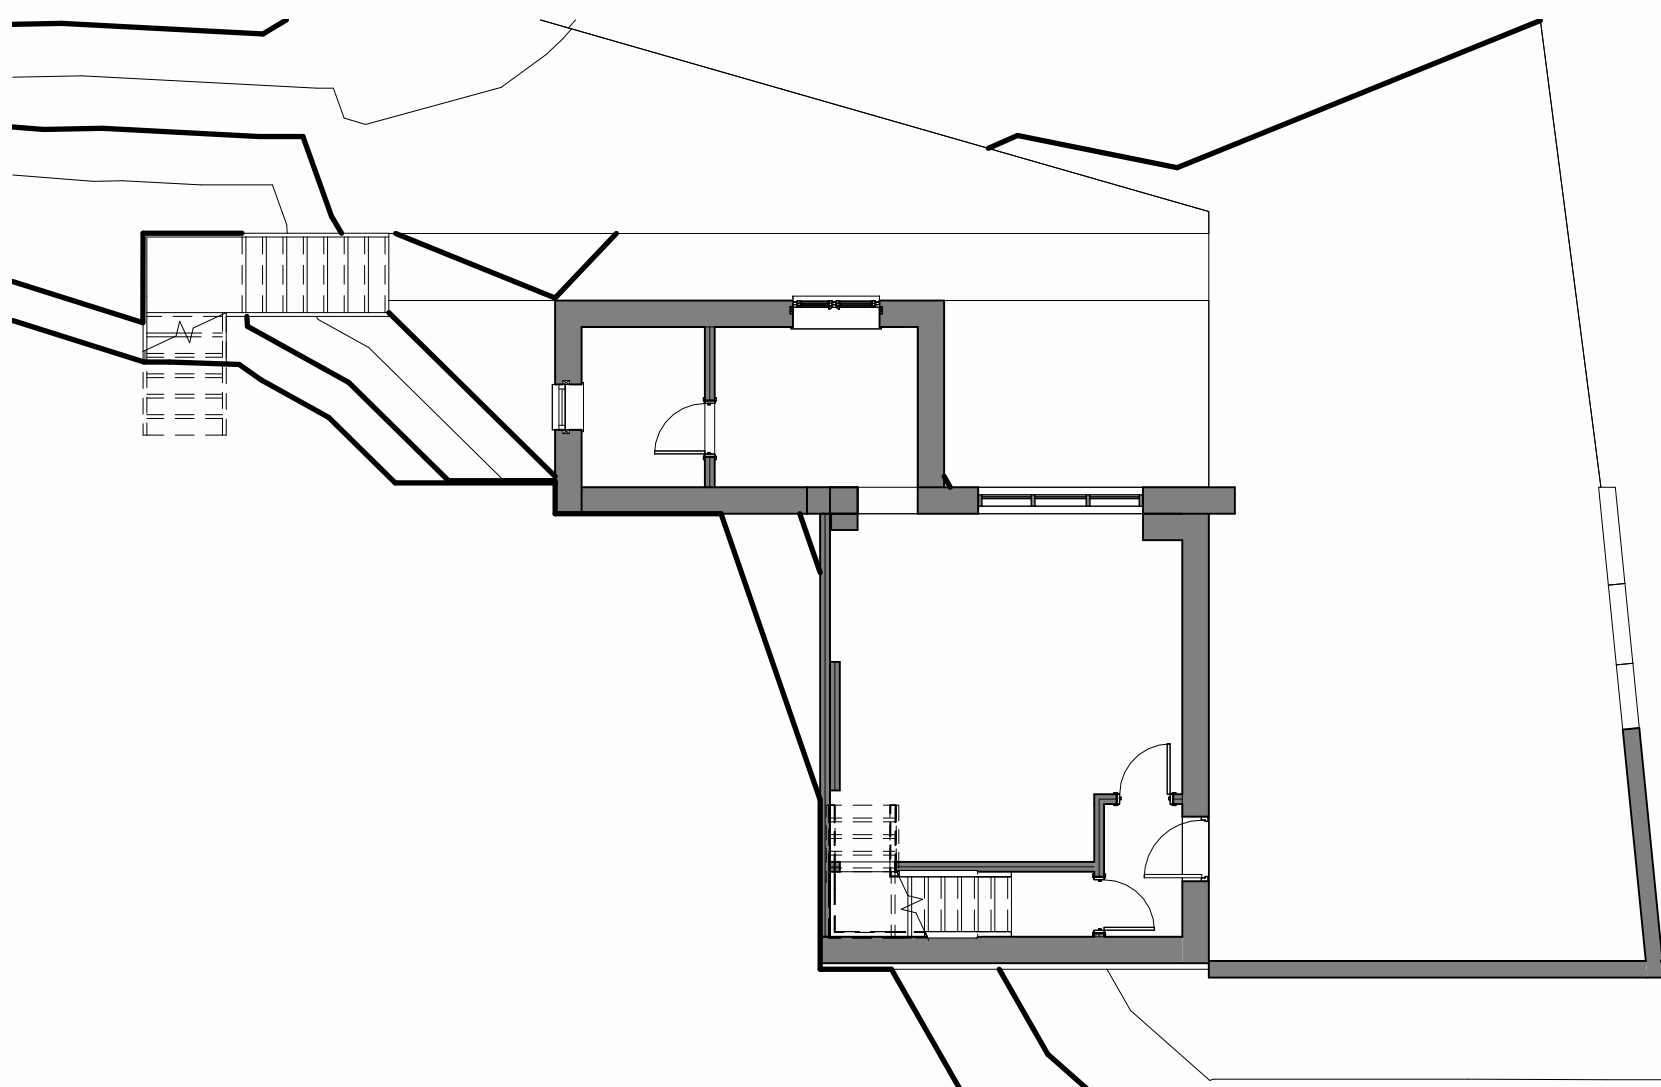

EXISTING LOWER GROUND FLOOR

rev	description	drawn	auth	date
DO NOT SCALE OFF THIS DRAWING				
ACUMEN Designers & Architects acumenarchitects.co.uk01484 546 000 Headrow House, Old Leeds Road, Huddersfield, Huddersfield HD1 1SG				
Client MRS S PECKETT				
Project CANAAAN HOUSE, SCAPEGOAT HILL				
Project No	Drawing No	Rev		
2833	(100)04			
Description EXISTING PLANS AND ELEVATIONS				
Scale	Date Drawn	Drawn By	Authorised By	
1: 100 @ A1	JAN 24	GH	JC	
Purpose of Issue Planning ☐ Building Regs ☐ Tender ☐ Construction ☐ Comment ☐ Info ☐				