




Front Elevation - West
1 : 100

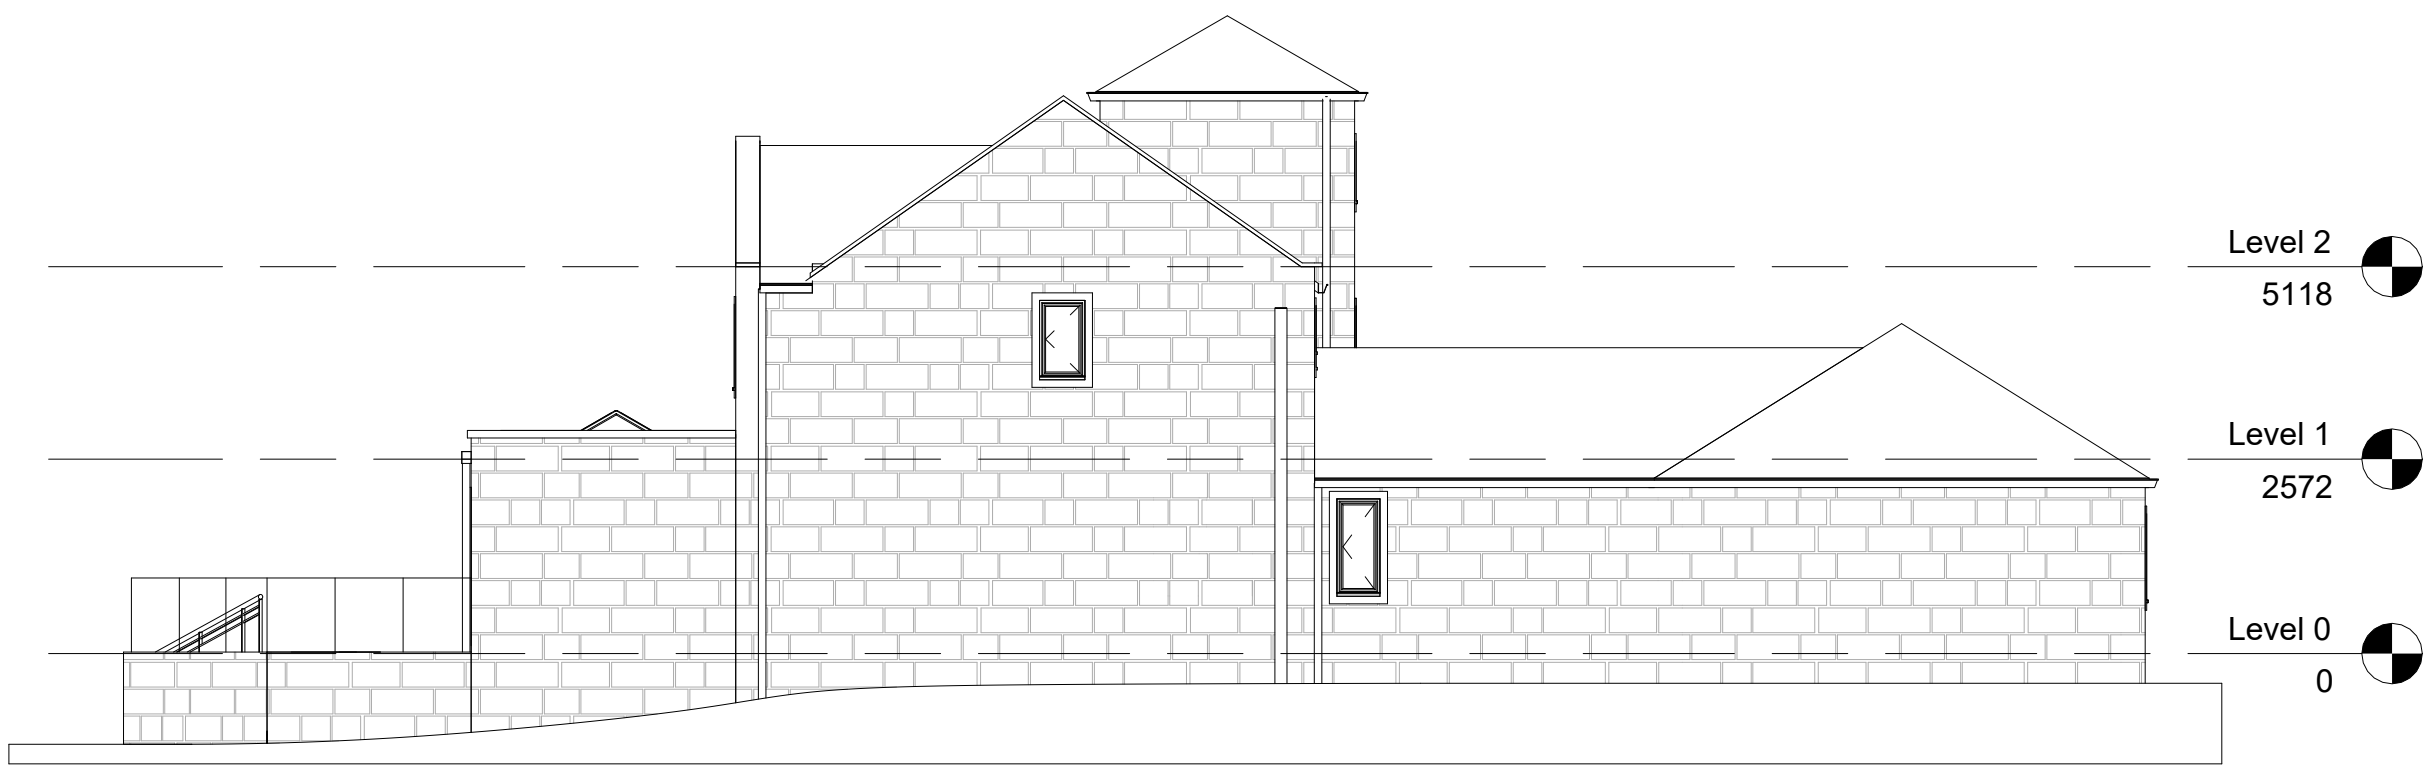


Side Elevation - North
1 : 100




Rear Elevation - East
1 : 100




Side Elevation - South
1 : 100

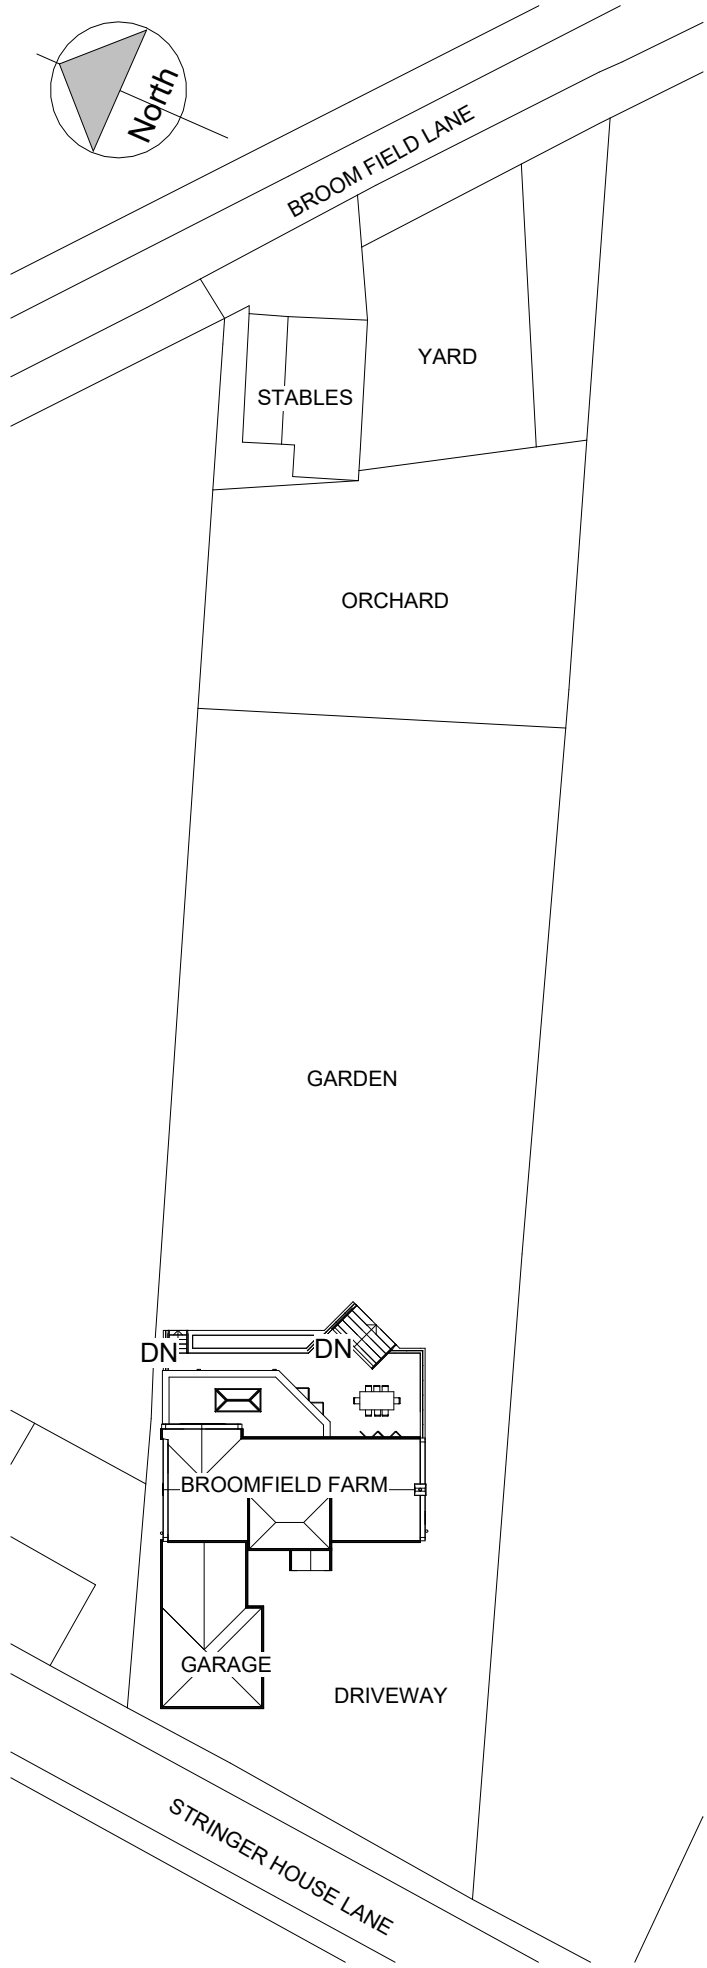


Site Plan
1 : 500

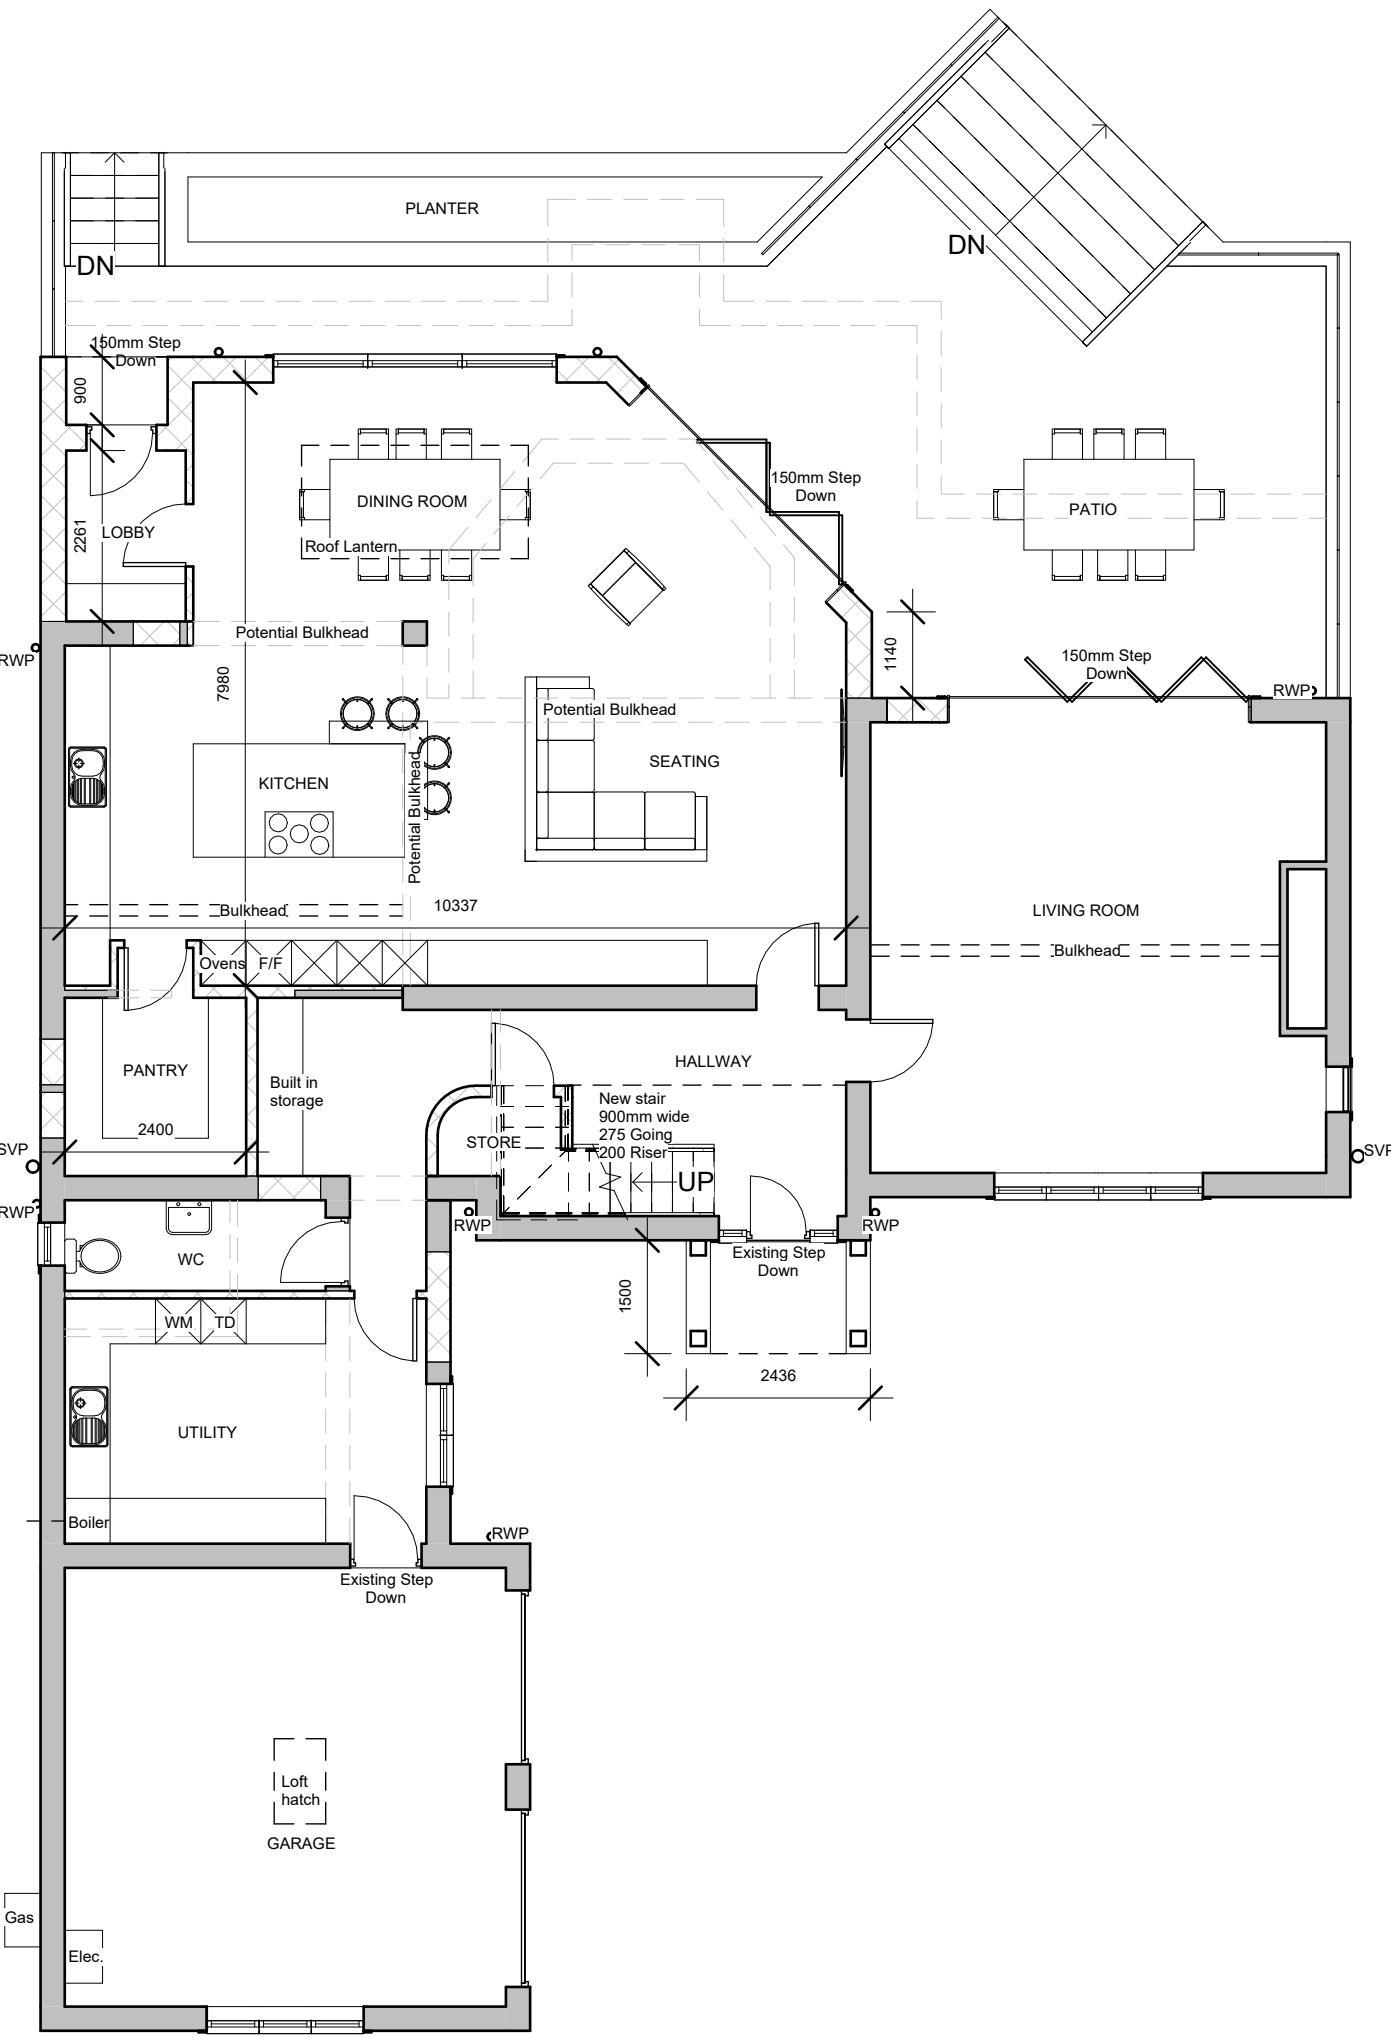

Level 0
1 : 100

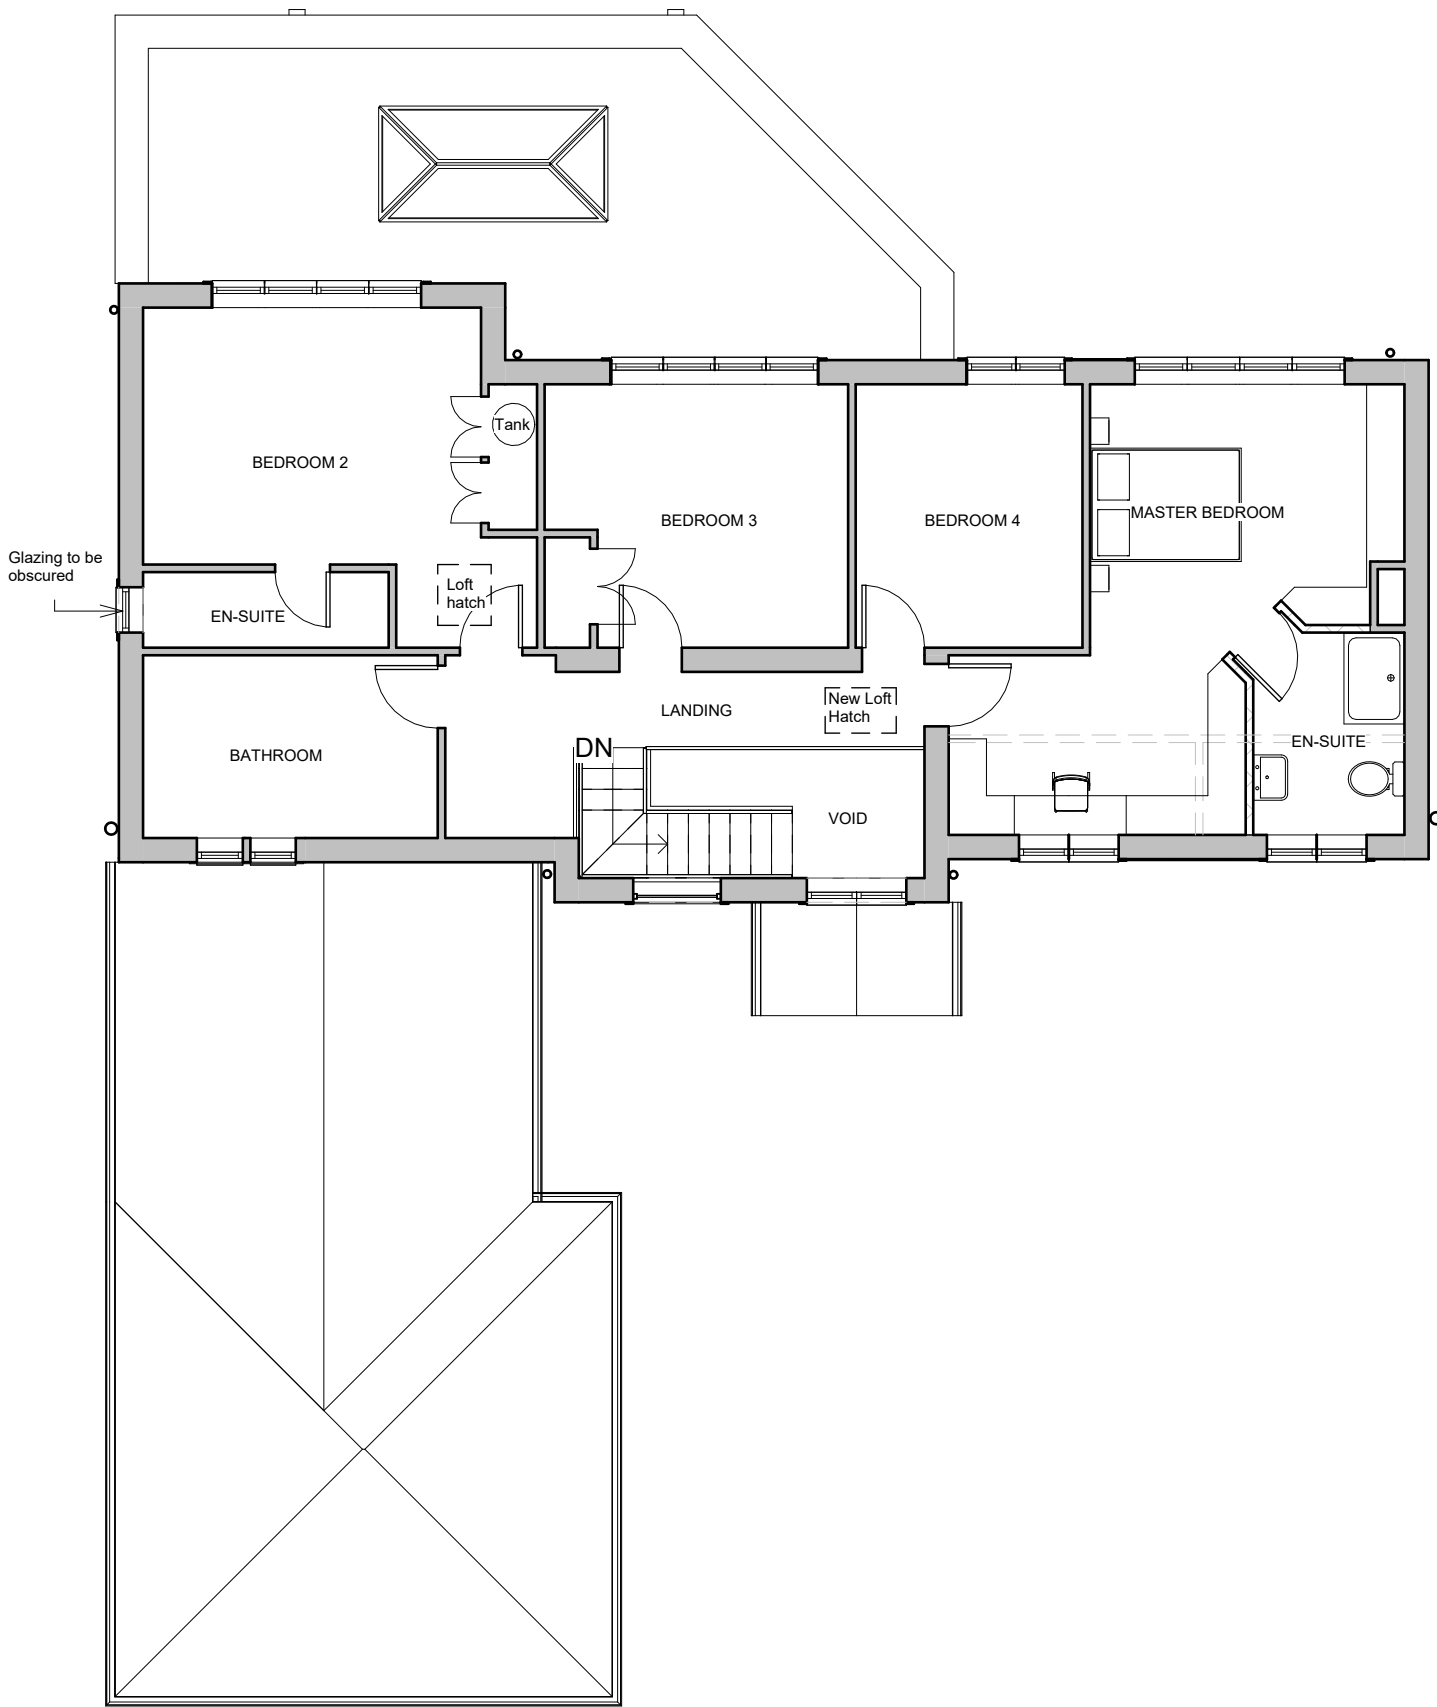

Level 1
1 : 100

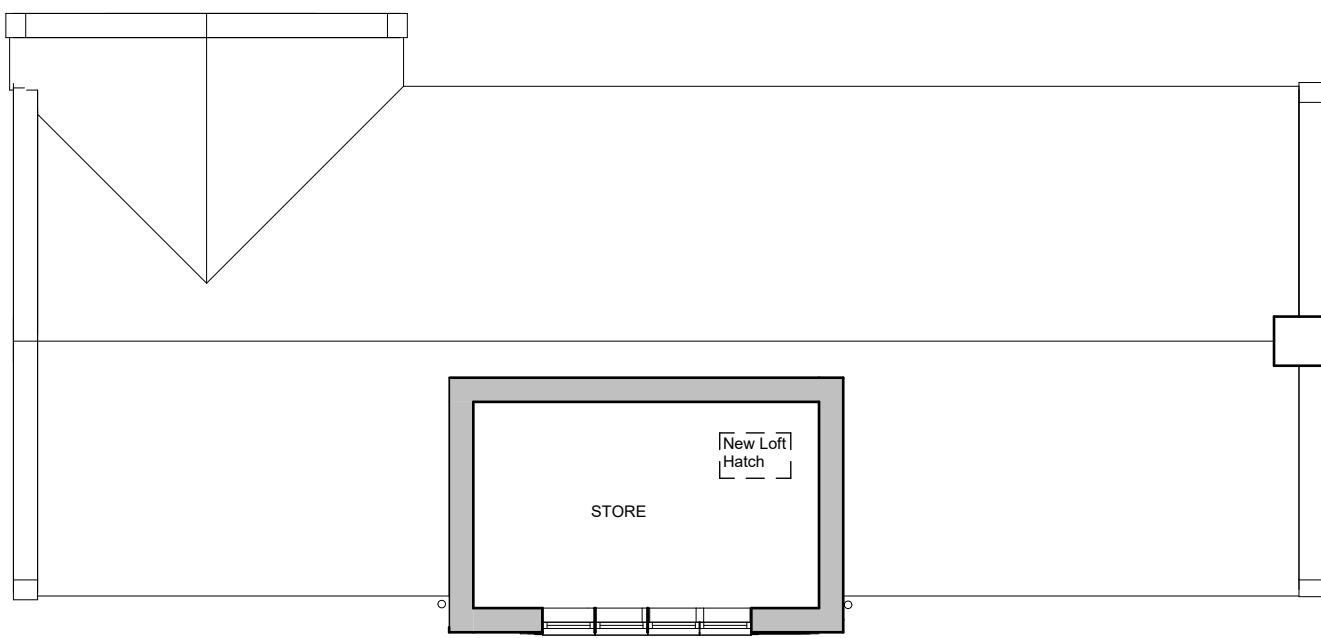

Level 2
1 : 100

THIS DRAWING AND ALL INFORMATION WITHIN IS COPYRIGHT OF STUDIO J ARCHITECTS LTD.

IT IS NOT TO BE USED BY ANY THIRD PARTIES FOR ANY PURPOSES WITHOUT THE EXPRESS PERMISSION OF STUDIO J ARCHITECTS LTD.

NOTES

PLEASE DO NOT SCALE DIRECTLY FROM THIS DRAWING
MAIN CONTRACTOR TO CHECK ALL MEASUREMENTS ON SITE PRIOR TO CONSTRUCTION.

THE SITE PLAN IS BASED ON THE INFORMATION PROVIDED VIA THE ORDANCE SURVEY PLAN AND SUBJECT TO A DETAILED SITE SURVEY.

THE LAYOUT OF THE GARDEN IS AN INDICATION ONLY. ALL MEASUREMENTS (POSITIONS OF WALLS, PATHS, MANHOLES.) MUST BE CHECKED ON SITE AND NOT TAKEN FROM THIS DRAWING.

STRUCTURAL ENGINEER TO PROVIDE ALL STRUCTURAL DETAIL DESIGN AND CALCULATIONS, WHERE REQUIRED.

MAIN CONTRACTOR TO ENSURE ALL MECHANICAL AND ELECTRICAL SPECIFICATIONS ARE IN LINE WITH APPROVED DOCUMENTS PARTS B, L, F & P AND INSTALLED BY COMPETENT PERSONS.

ALL NEW LIGHTING TO USE ENERGY EFFICIENT BULBS (WITH APPROPRIATE IP RATINGS FOR BATHROOMS & EXTERNAL USE).

KEY

- EXISTING WALLS RETAINED
- EXISTING WALLS REMOVED
- NEW WALLS BUILT

MATERIALS KEY

- NEW WALLS TO BE STONE TO MATCH EXISTING
- NEW EXTENSION ROOF TO BE FLAT GRP PARAPET
- NEW DOORS & WINDOWS TBC BY CLIENT

FOR DESIGN /
PLANNING

Revisions:
Rev. A: 23.01.24 - Amends as per comments from clients
Rev. B: 25.01.24 - Amends to master en-suite & windows to front elevation

PROJECT

BROOMFIELD FARM

DRAWING TITLE

PROPOSED PLANS

DRAWING NO

756 - 003 - REV B

SCALE

As indicated @ A1

DRAWN BY

T.B

Date

16.01.24

Studio J Architects
The Junction
Charles Street
Horbury
Wakefield
WF4 5FD

Tel: 0113 2449905
www.studio-j.co.uk

Studio J
Architects