




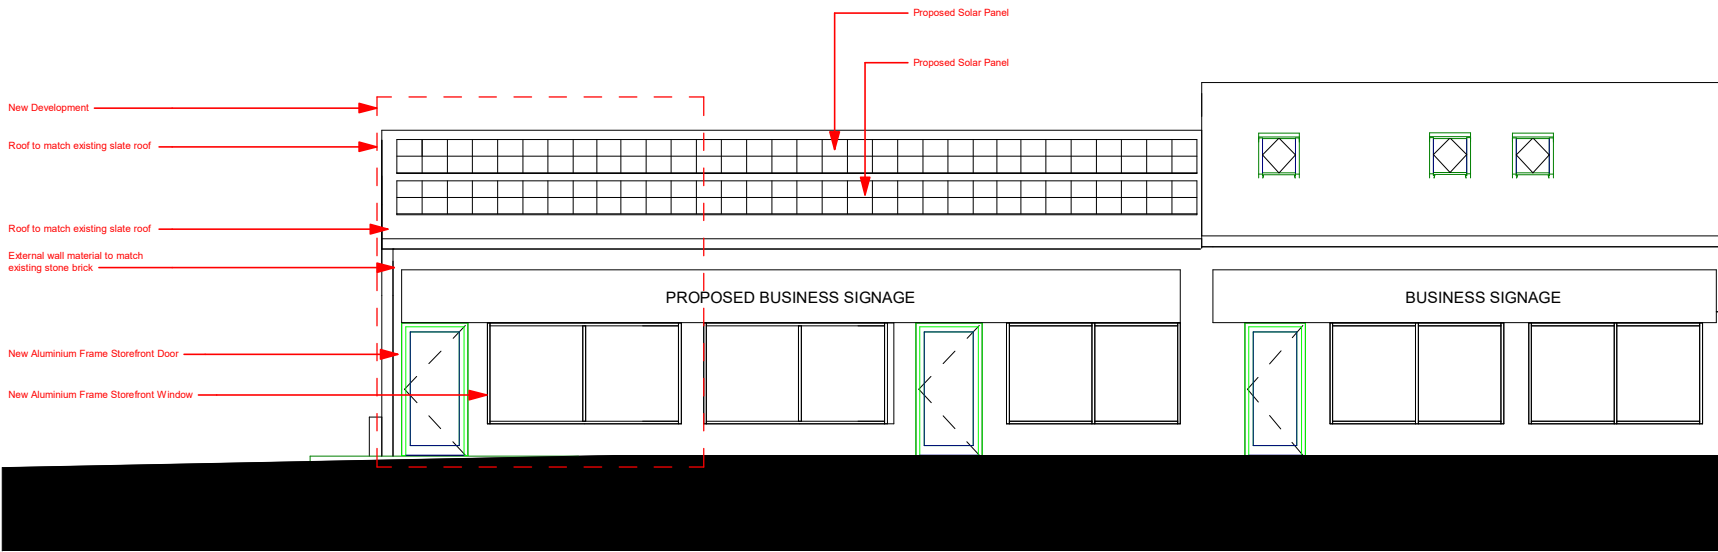

Proposed North Elevation (Front)

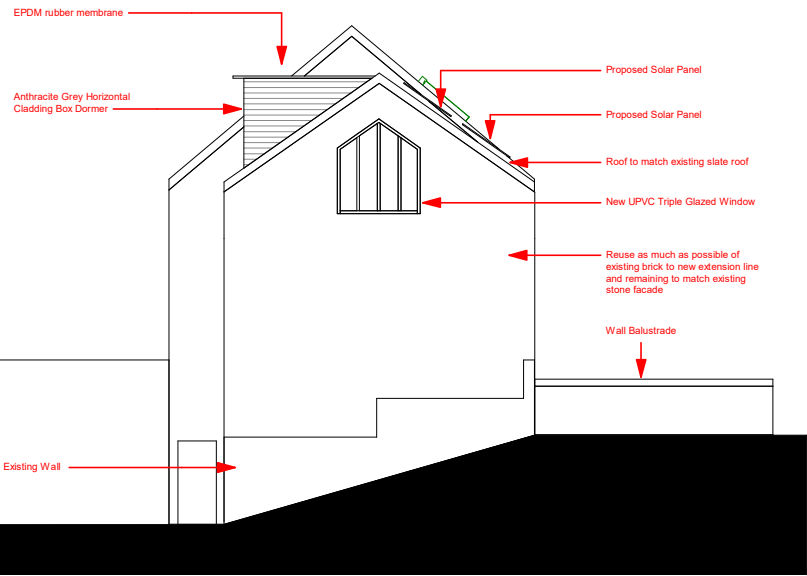

Proposed West Elevation (Side)

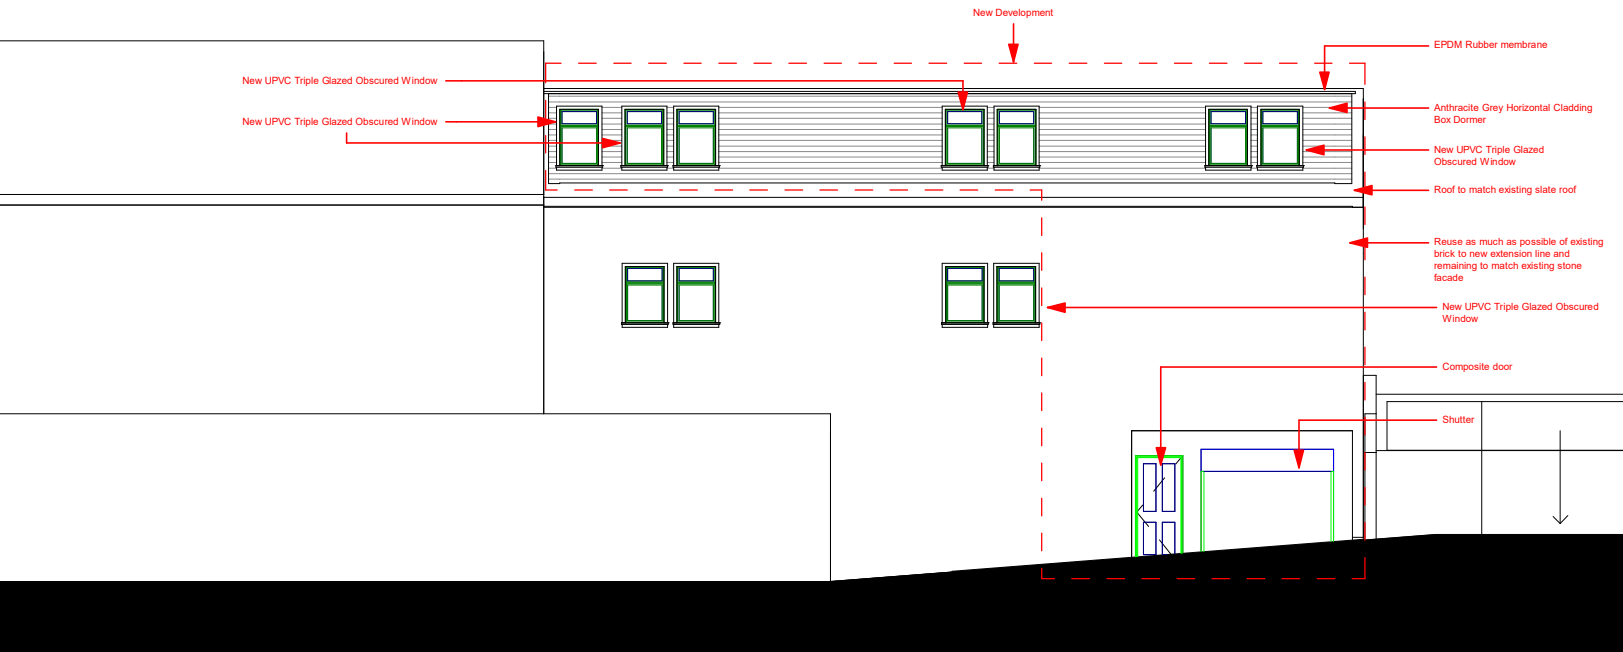

Proposed South Elevation (Side)

RAD

Consultant
Address
Address
Phone
Fax
e-mail

Proposed Elevations

Project number

Date

Drawn by

Author

Checked by

Checker

A202

Scale

1 : 100