

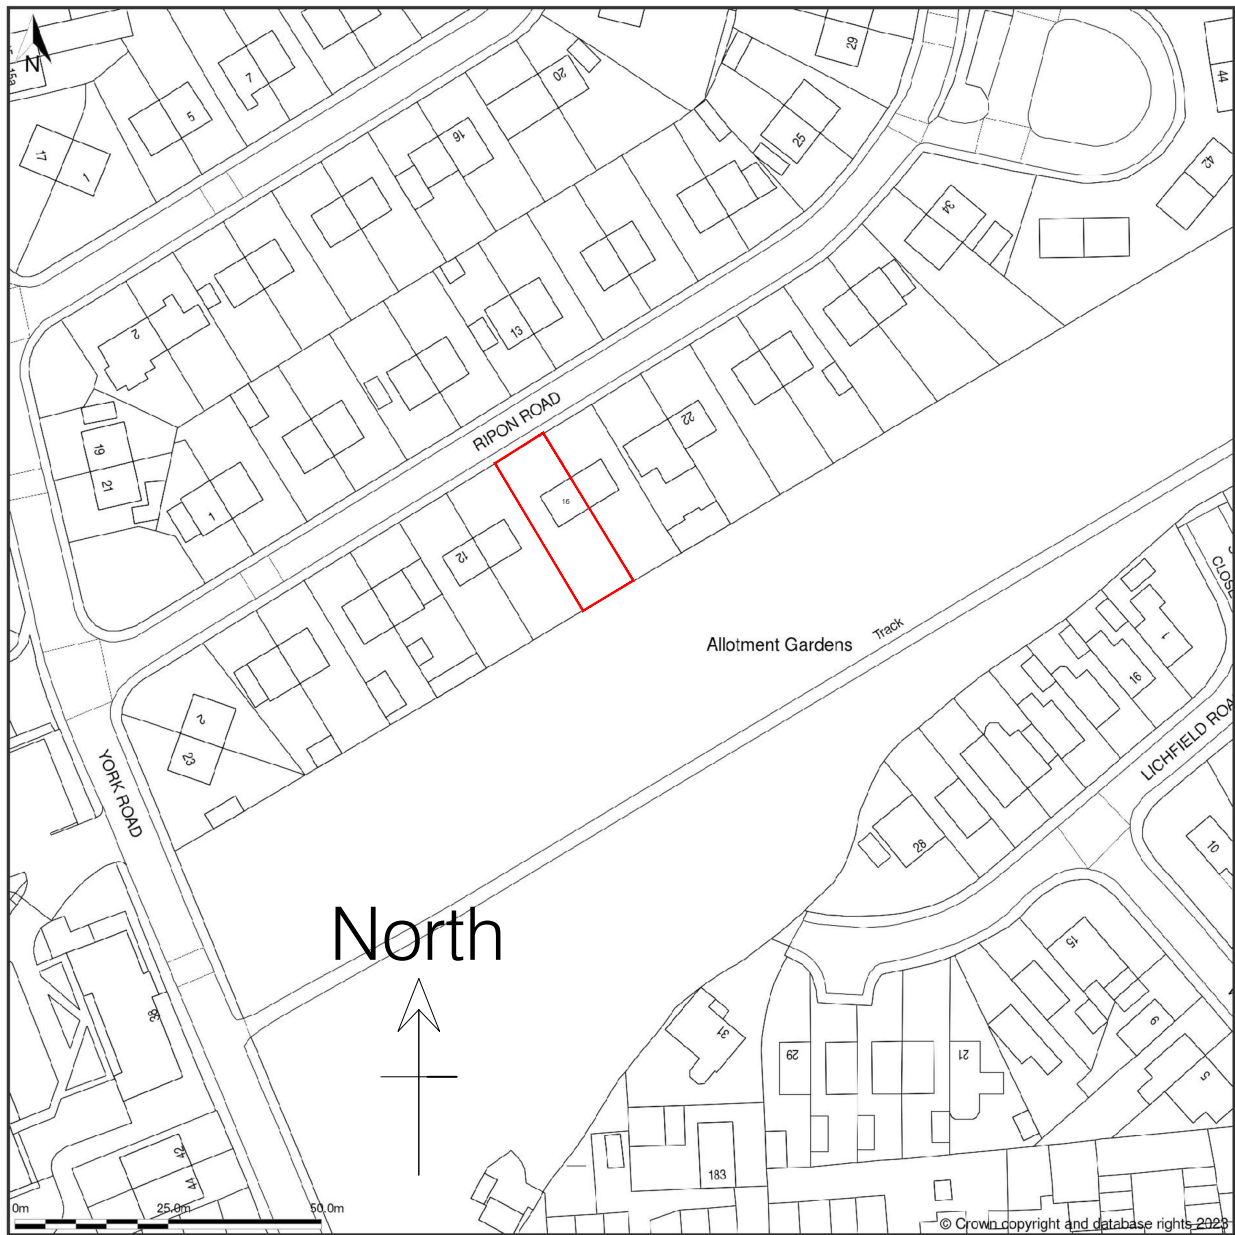



16, Ripon Road, Dewsbury, Kirklees, WF12 7LF

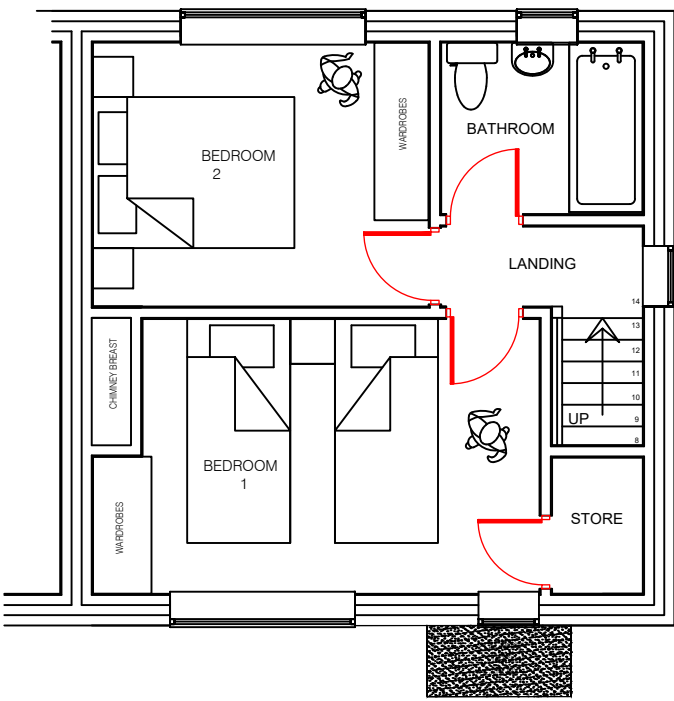

Site location plan
@1:1250 scale

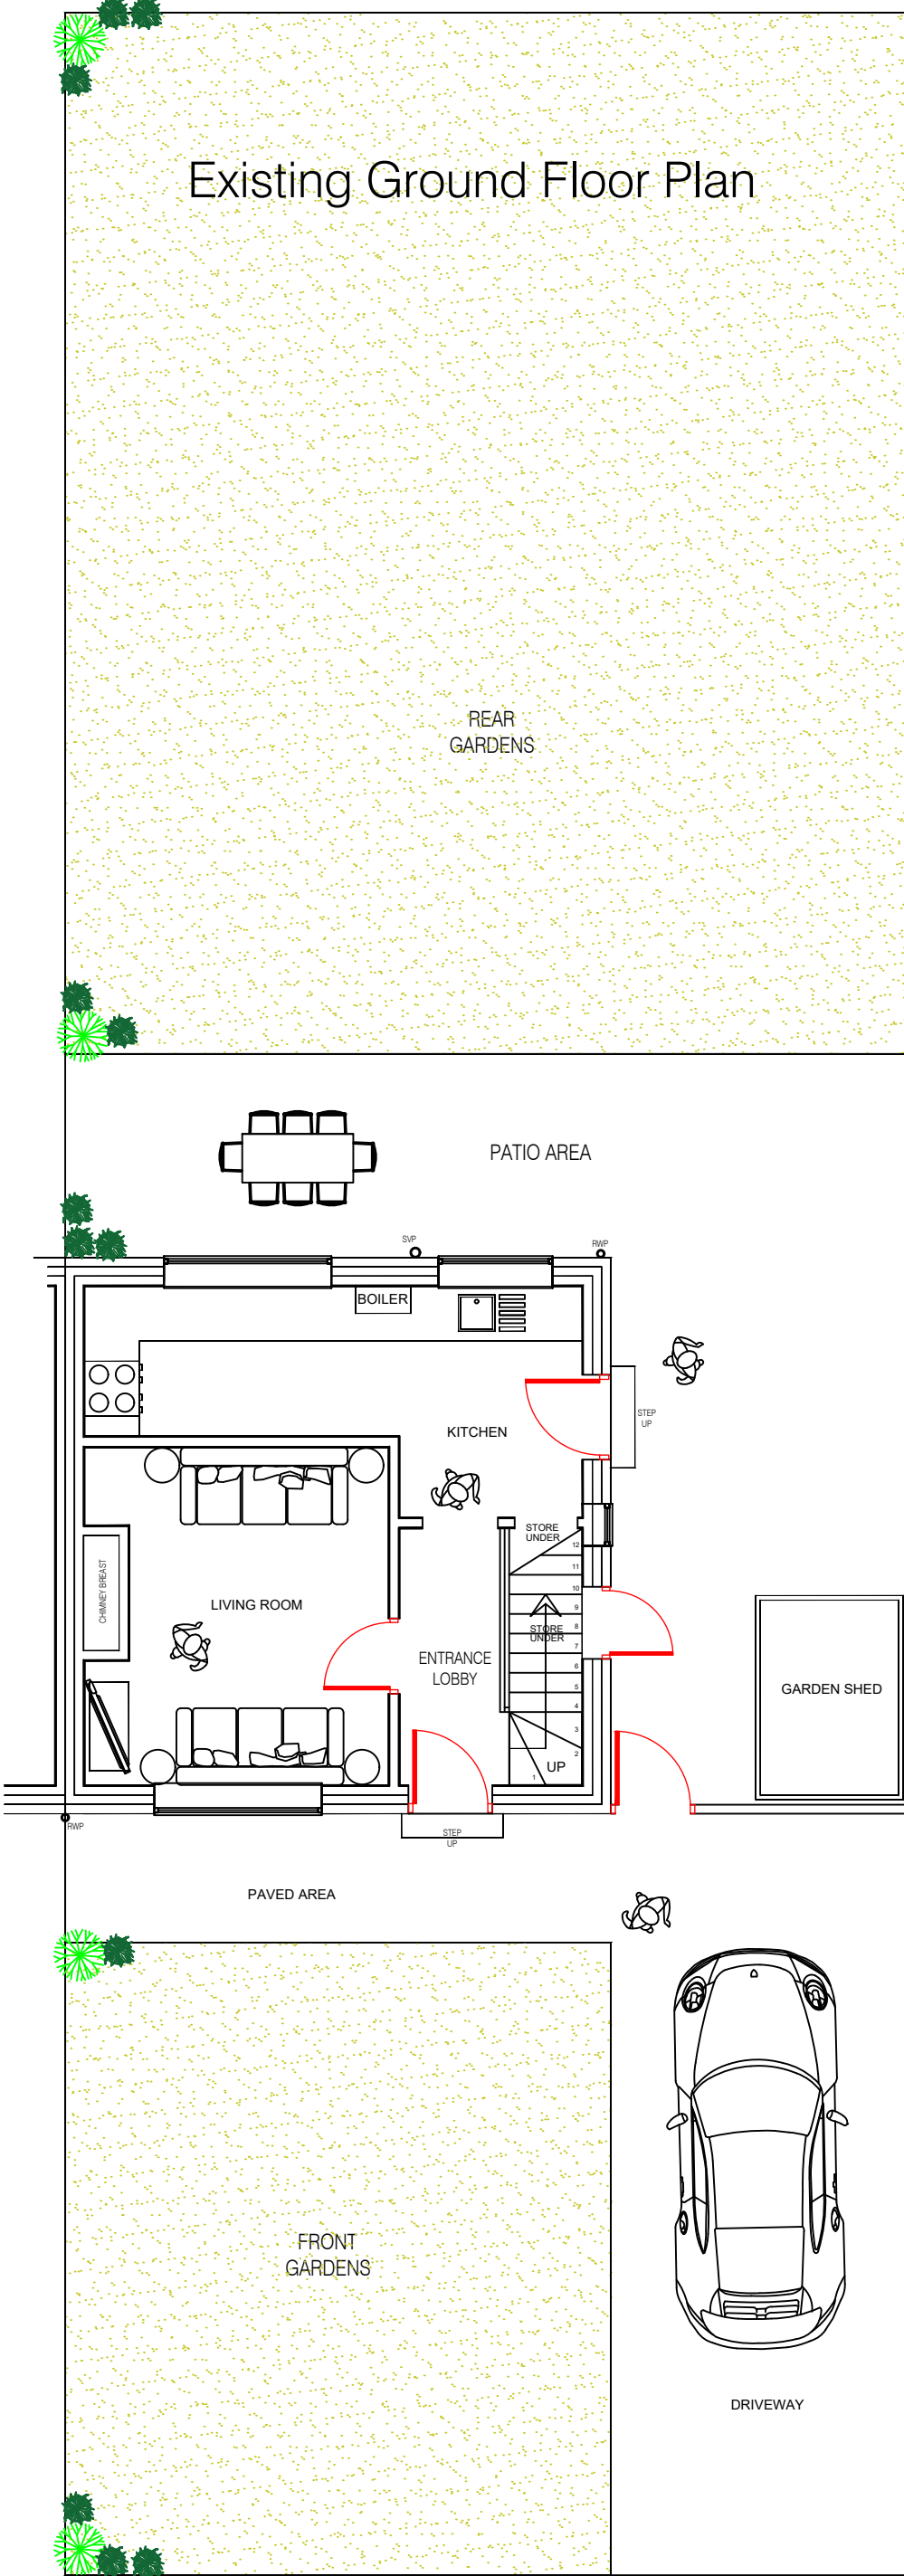

Existing First Floor Plan

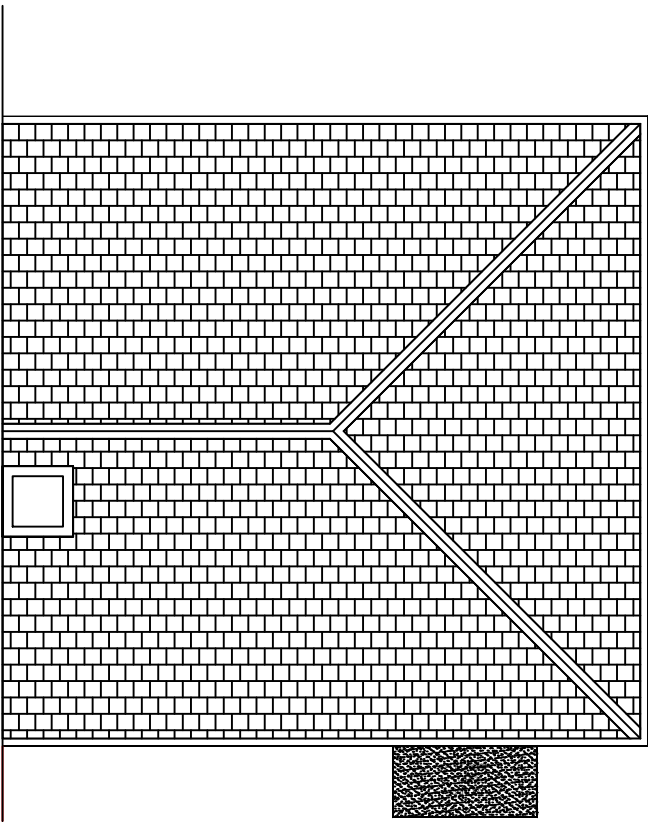

Existing Roof Plan

■ Architectural design			
■ Planning & Building Regulations			
■ Landscape architecture			
■ 3D Visualisation & model making			
CLIENT			
MISS.NIKKI.SMITH			
16.RIPON.ROAD.EARLSHEATON DEWSBURY.WF12.7LF			
DRAWING OF PROPOSED.HIP.TO.CABLE.EXTENSION REAR.DORMER.&FRONT.VELUX.LOFT.CONVERSION ALONG.WITH.INTERNAL.ALTERATIONS			
EXISTING.PLANS&ELEVS			
drawing no	rev	date	
DWG-002	-	NOV-23	
scale	drawn	checked by	checked date
1:75@.A1	SMT	NS	NOV-23