

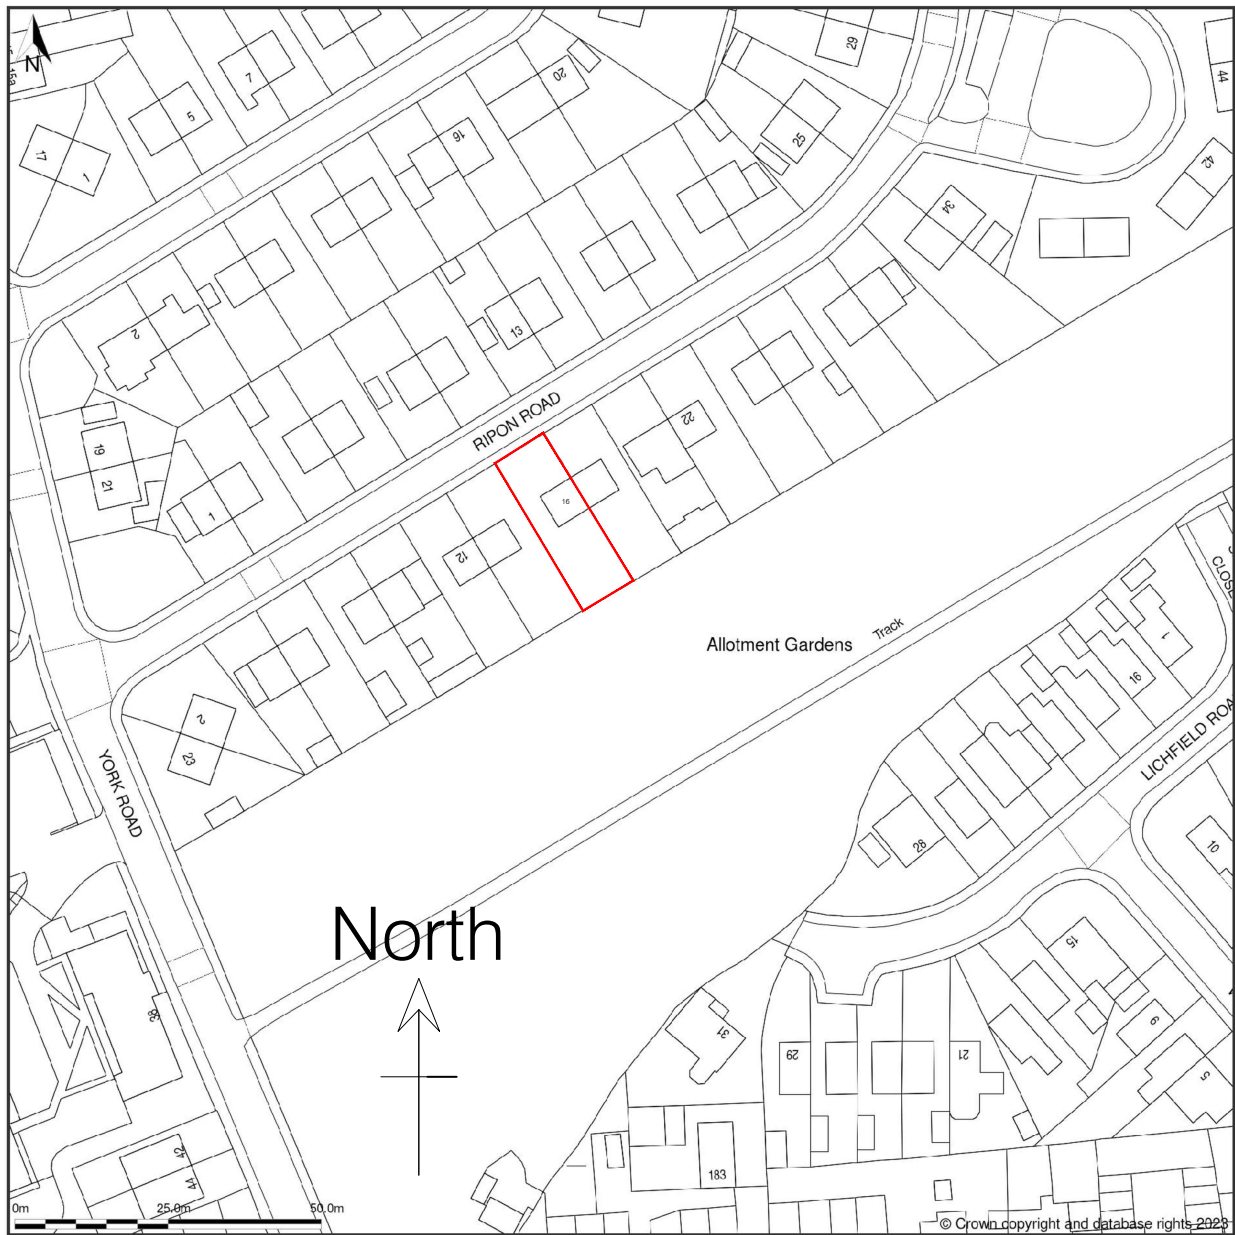
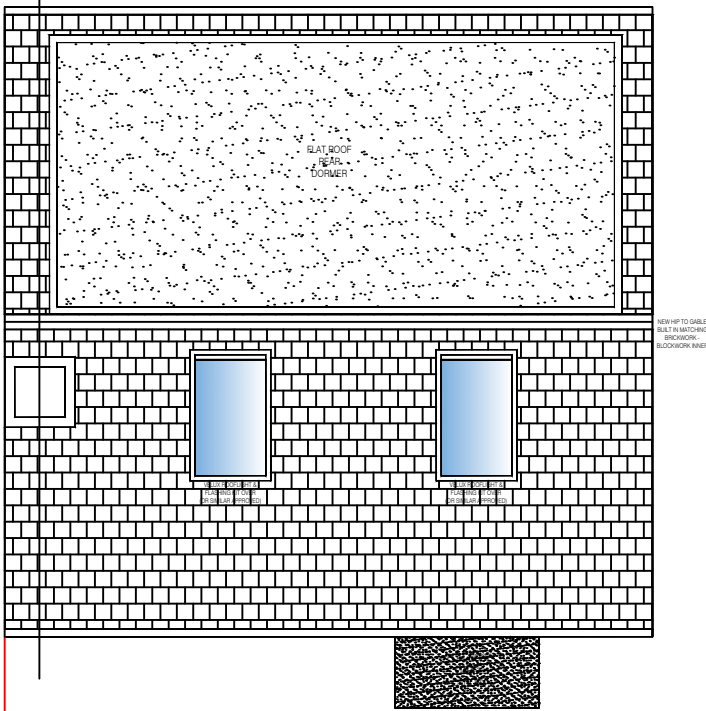



16, Ripon Road, Dewsbury, Kirklees, WF12 7LF

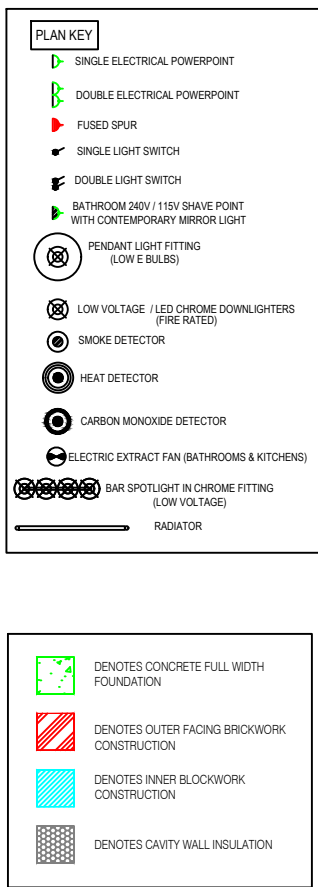


Site location plan
@1:1250 scale

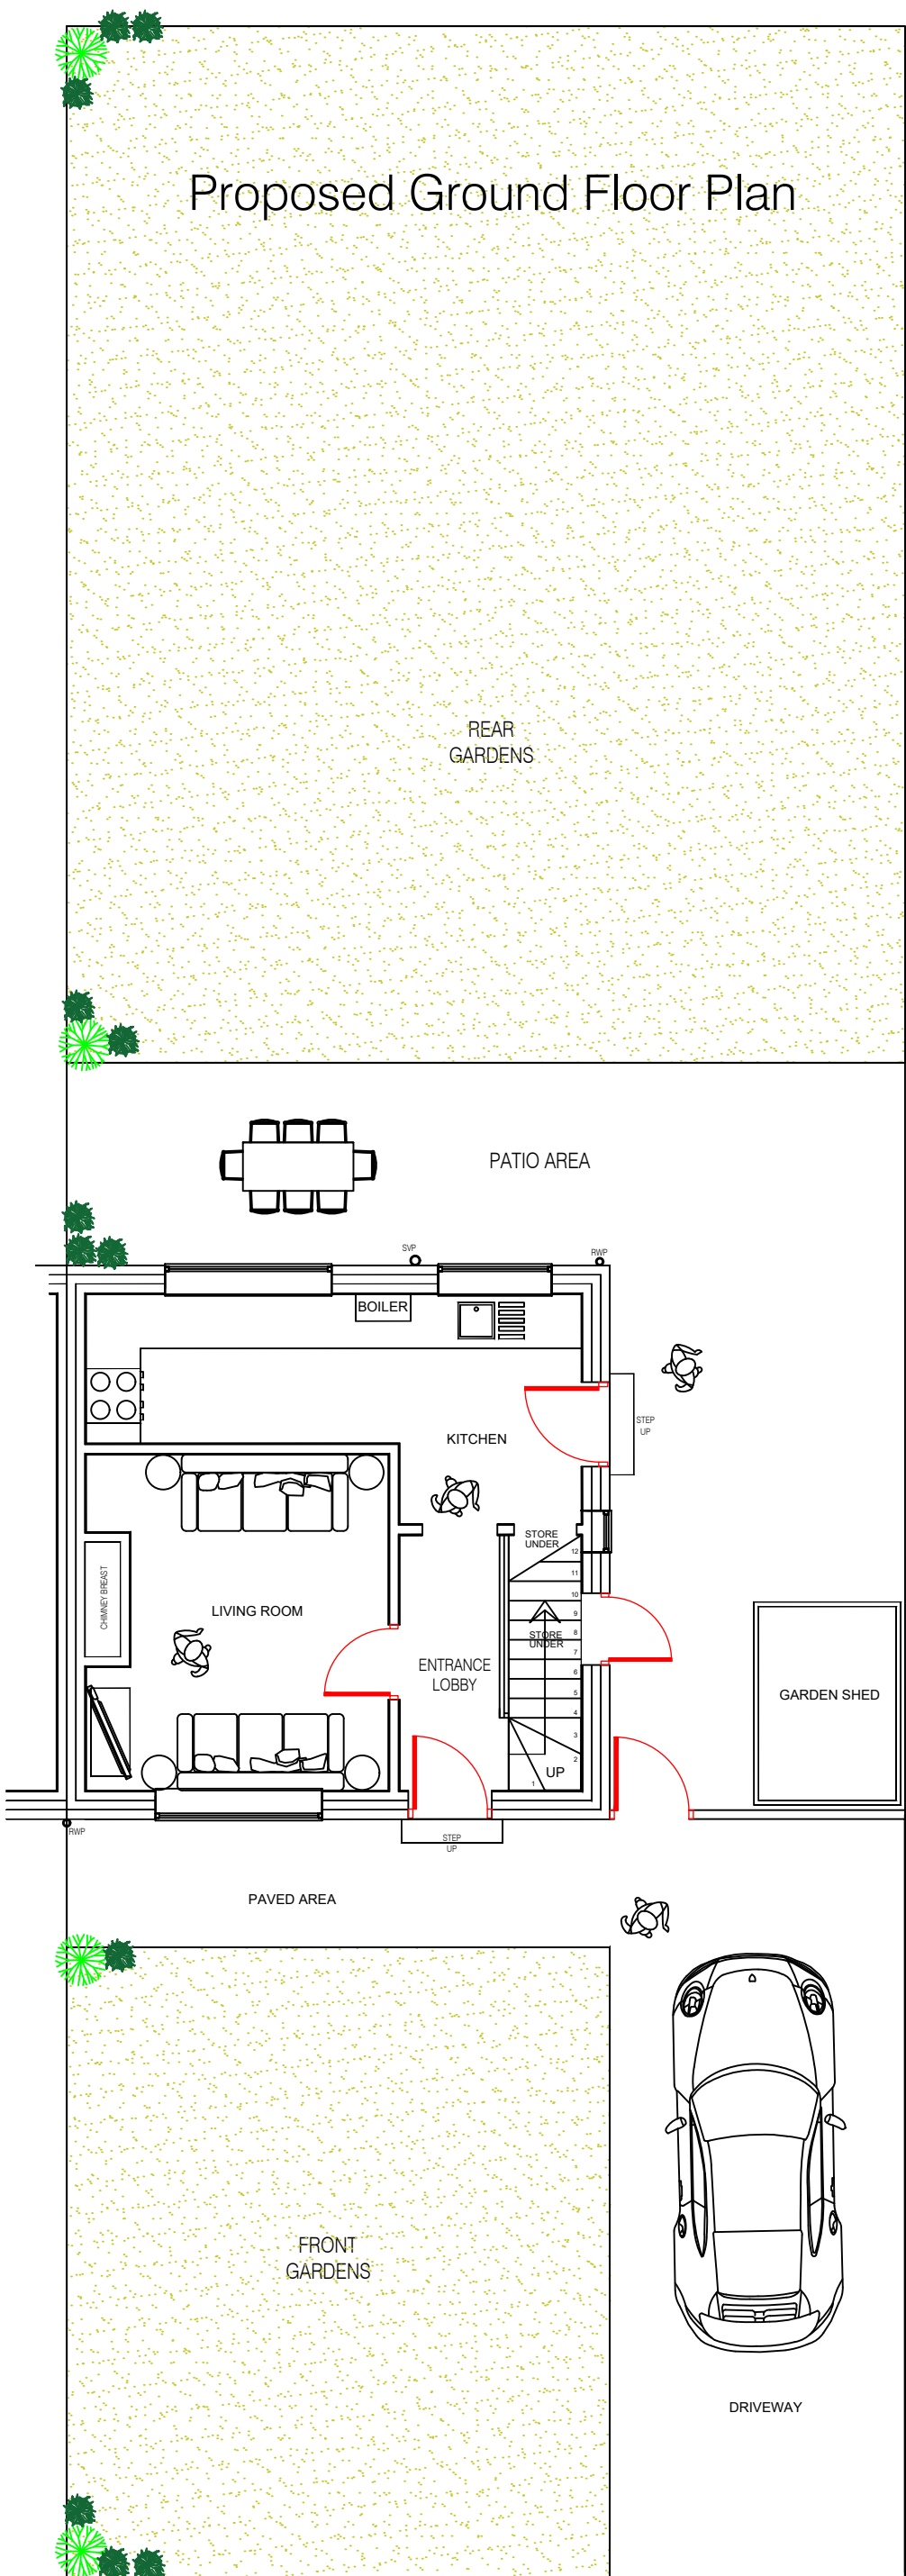


Proposed Roof Plan

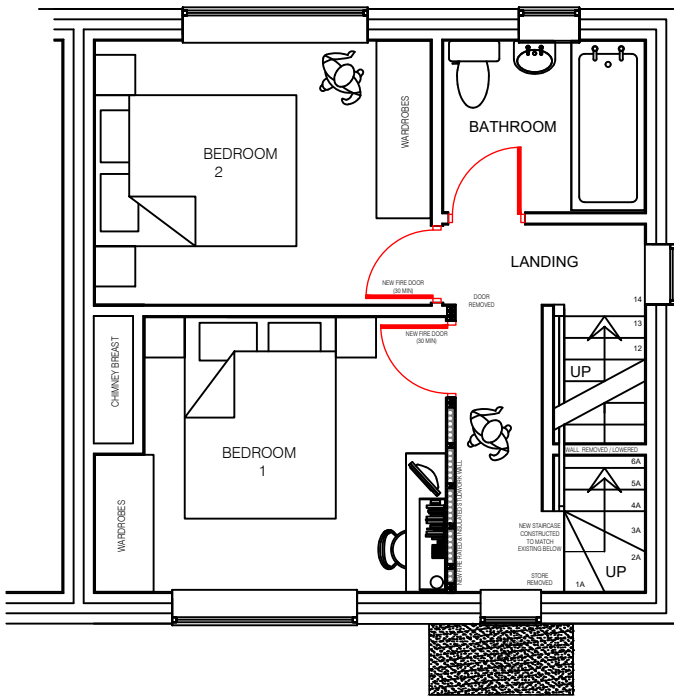

Proposed First Floor Plan

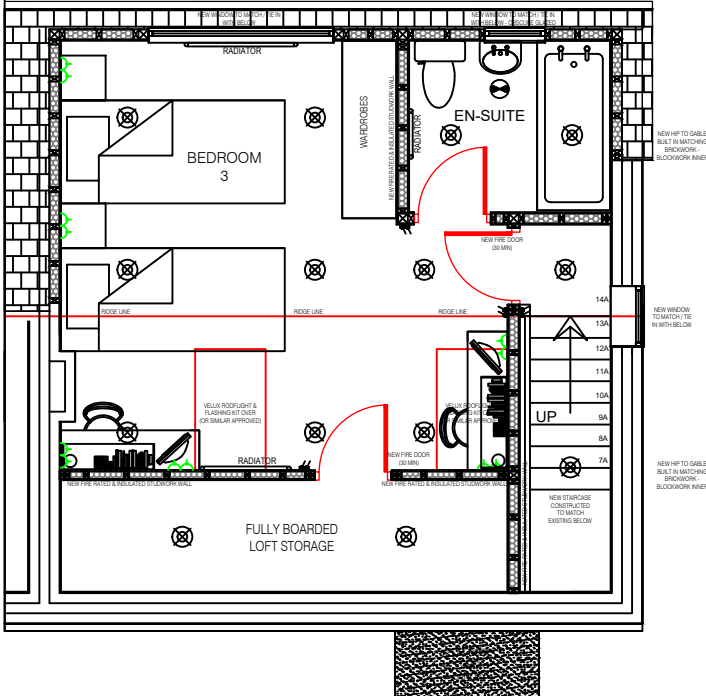

Proposed Part 2nd Floor Plan

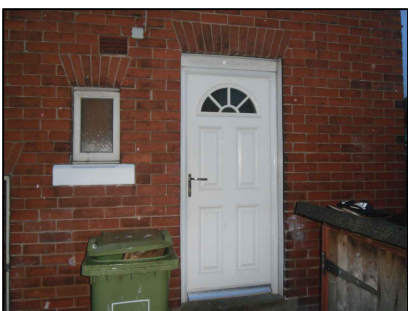

- Architectural design
- Planning & Building Regulations
- Landscape architecture
- 3D Visualisation & model making

CLIENT
MISS.NIKKI.SMITH

16.RIPON.ROAD.EARLSHEATON
DEWSBURY.WF12.7LF

DRAWING OF
PROPOSED.HIP.TO.GABLE.EXTENSION
REAR.DORMER.&FRONT.VELUX.LOFT.CONVERSION
ALONG.WITH.INTERNAL.ALTERATIONS

PROPOSED.PLANS&ELEVS

drawing no	rev	date
DWG-004	-	NOV-23
scale	drawn	checked by
1:75@.A1	SMT	NS
	checked date	
	NOV-23	