



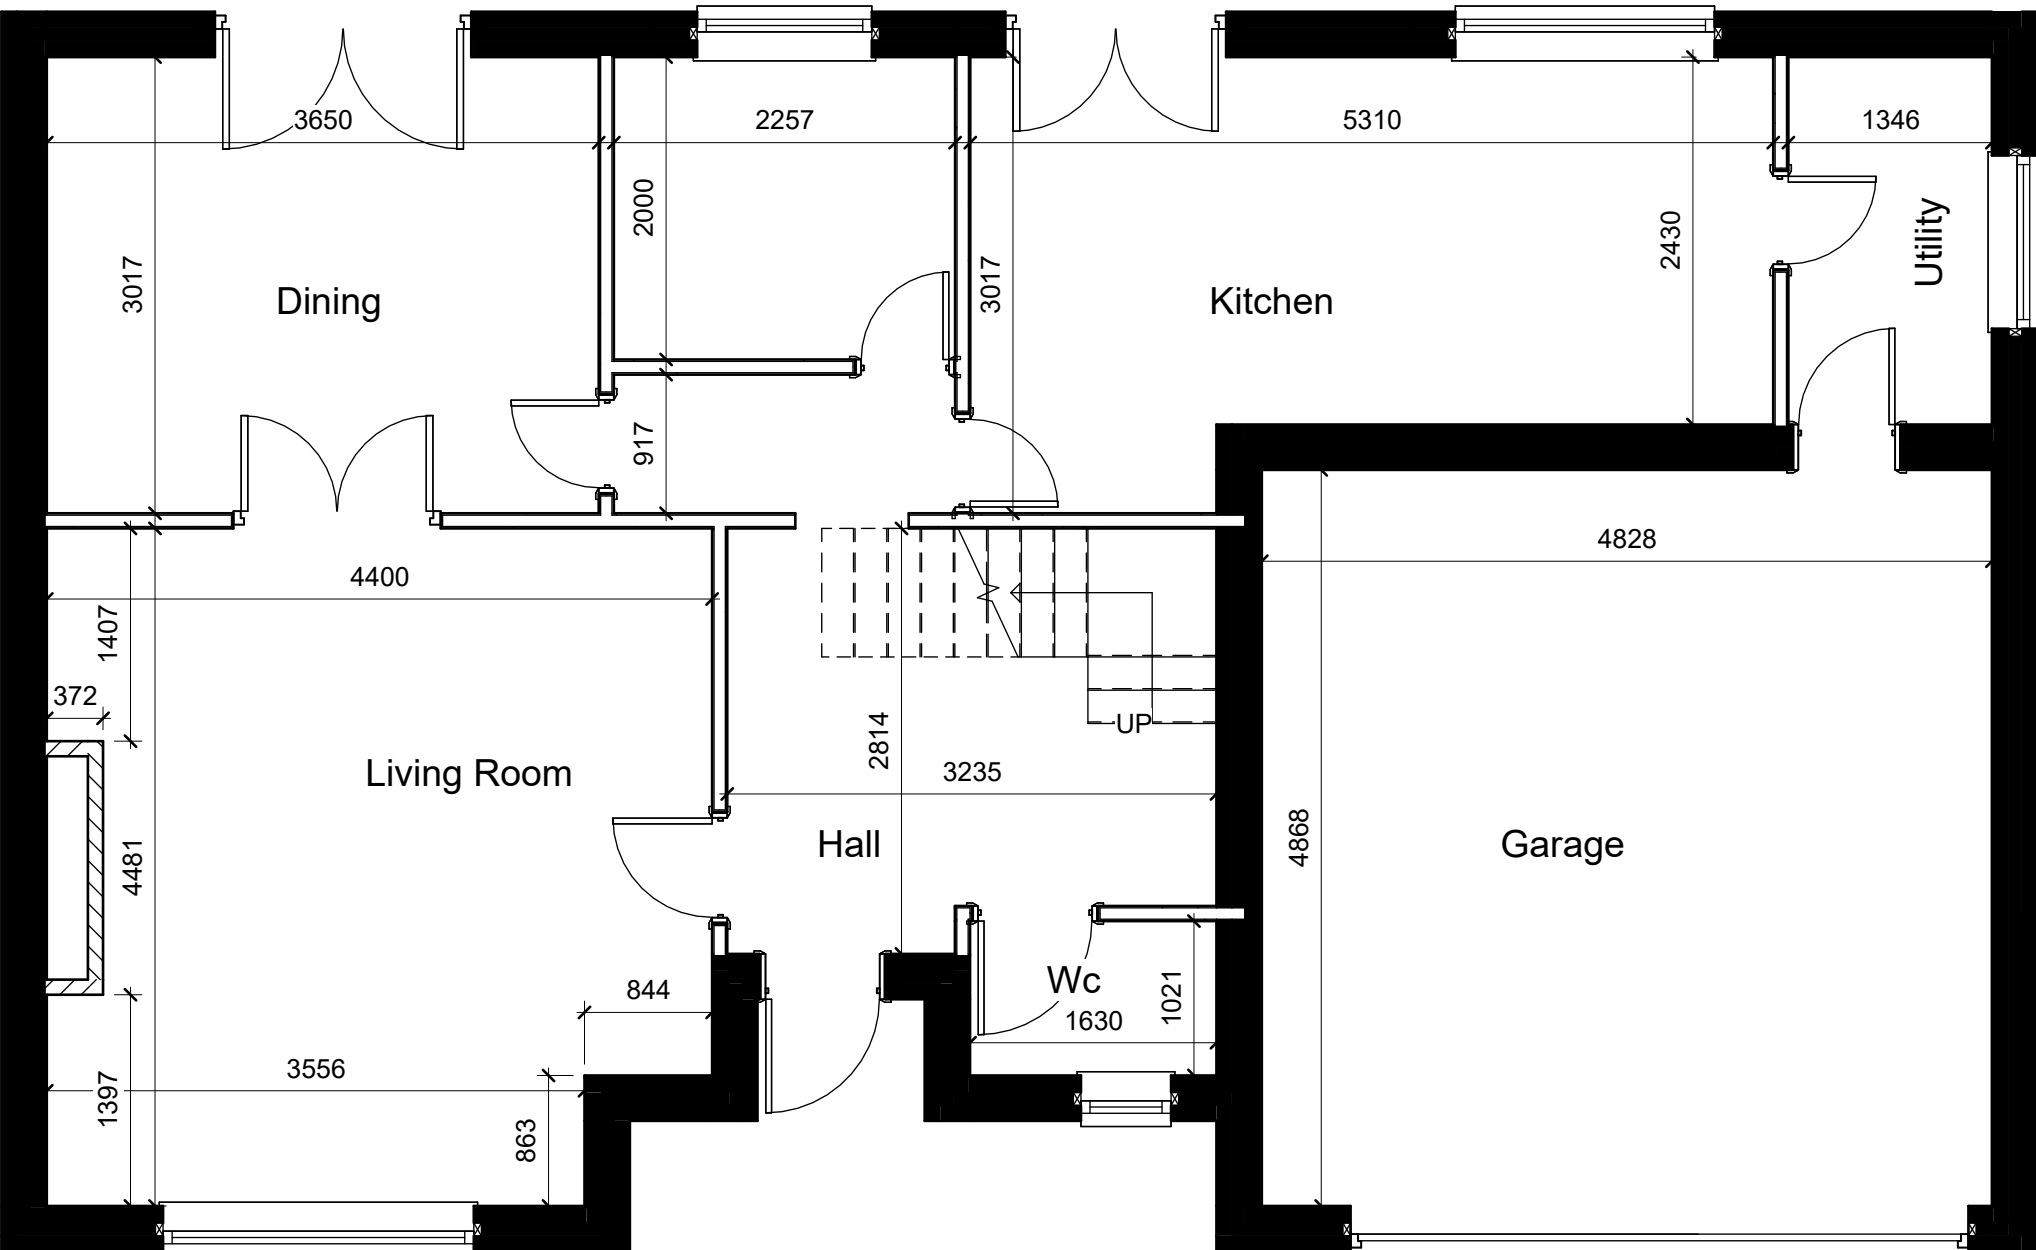


Proposed Ground Floor Plan
1 : 50

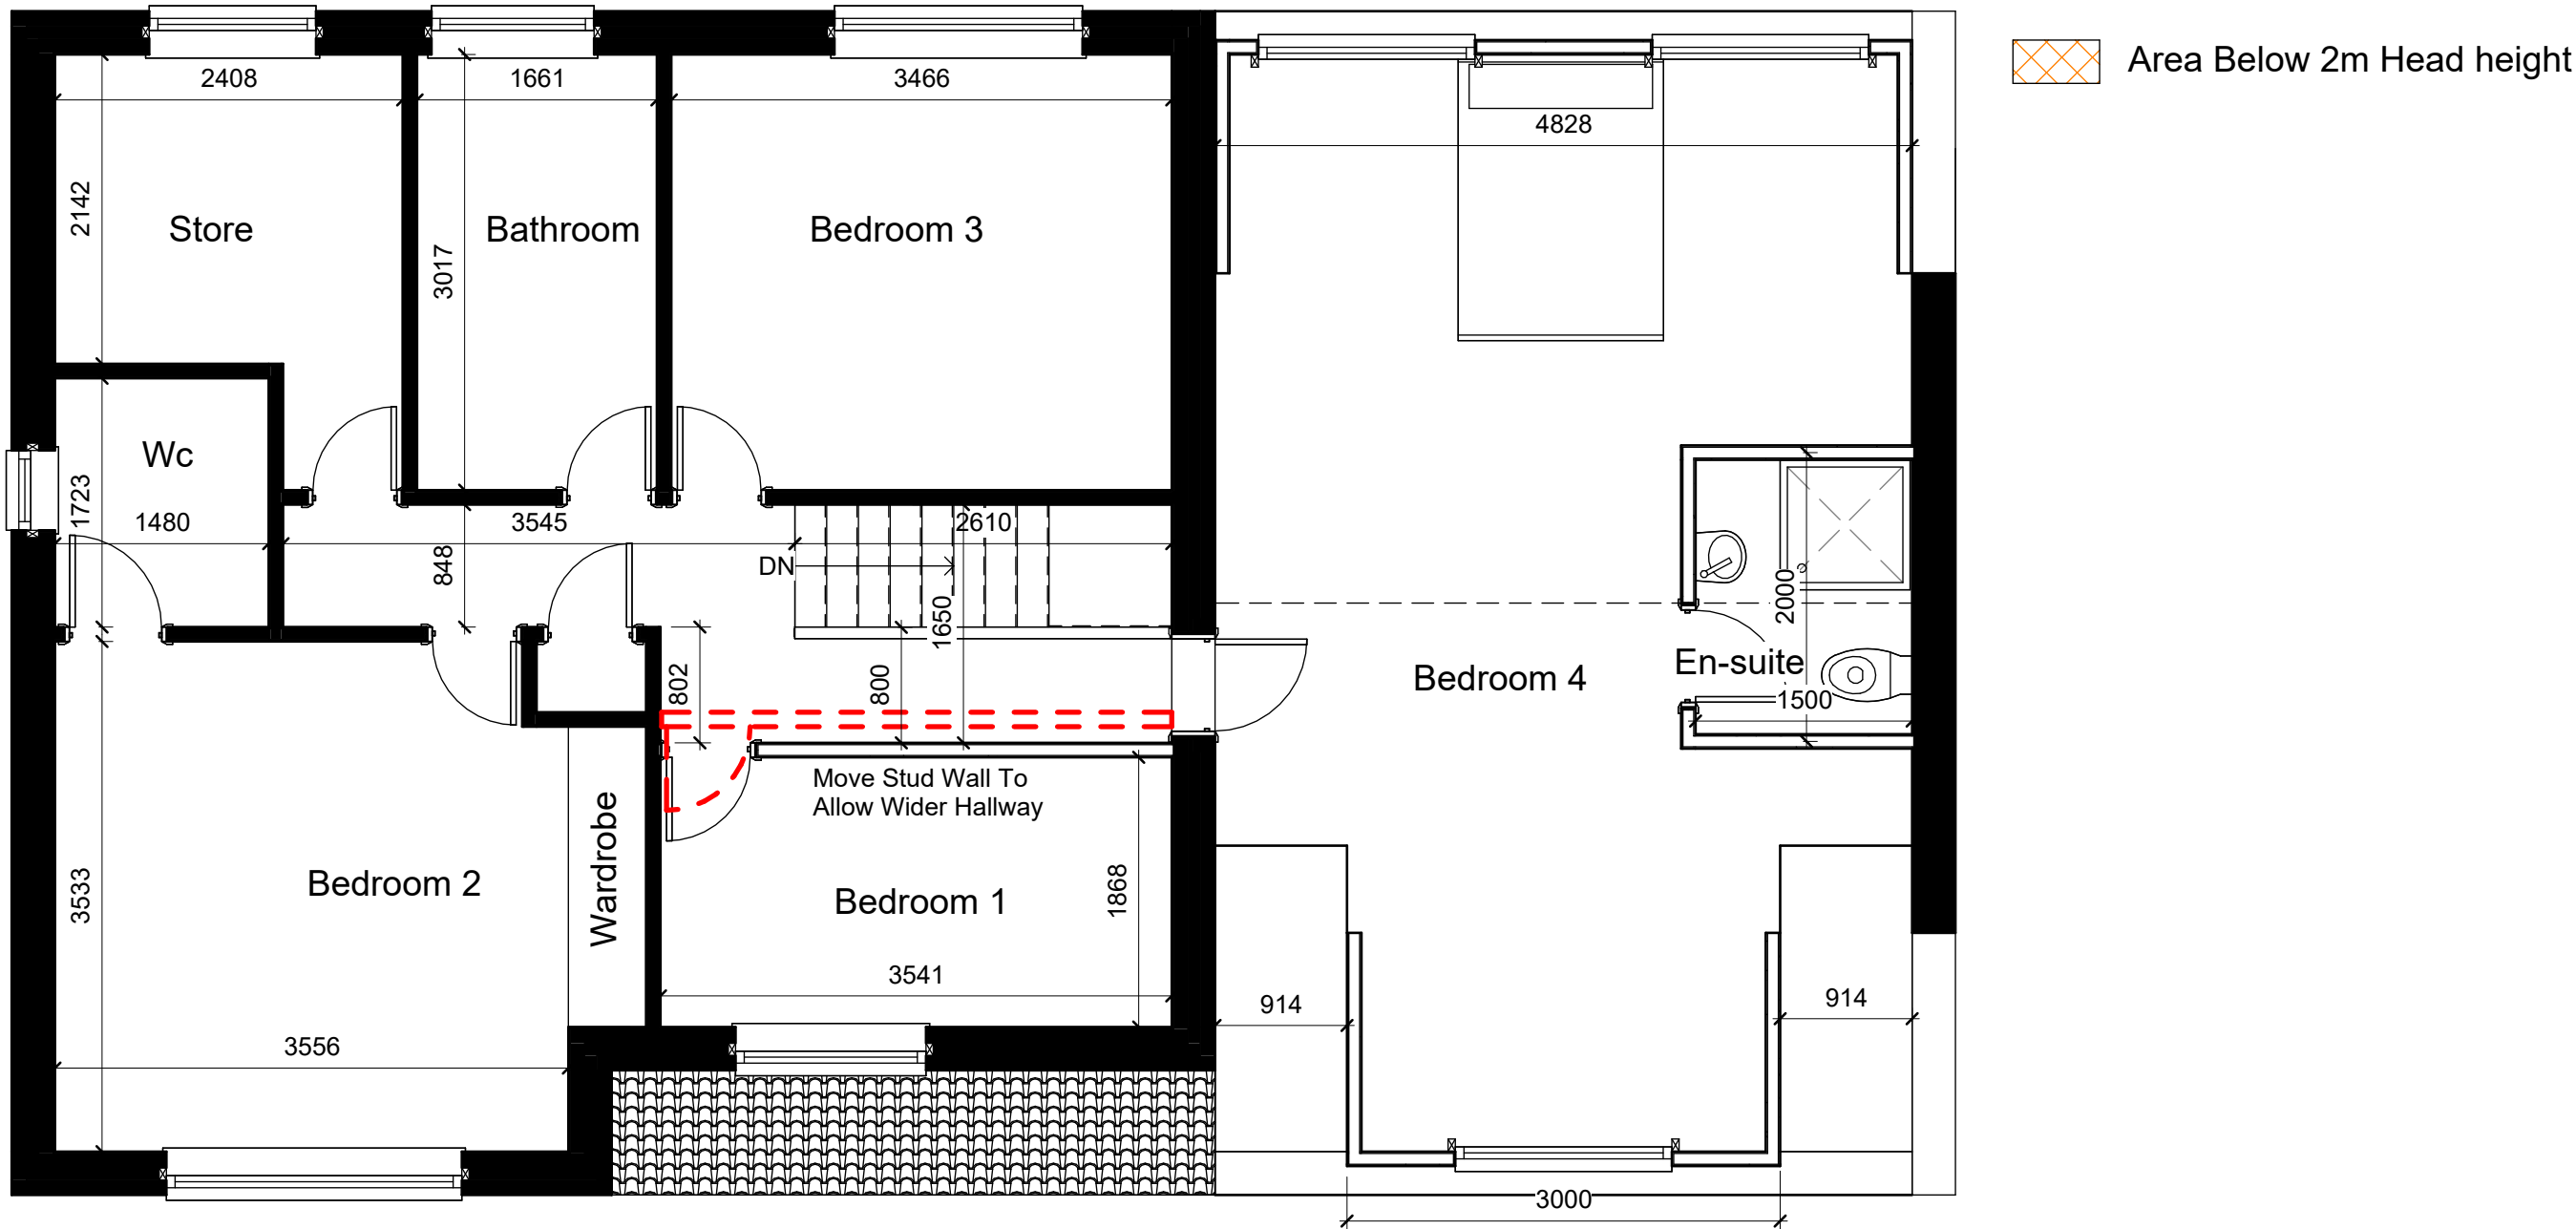

Proposed First Floor Plan
1 : 50



Proposed 3D Front

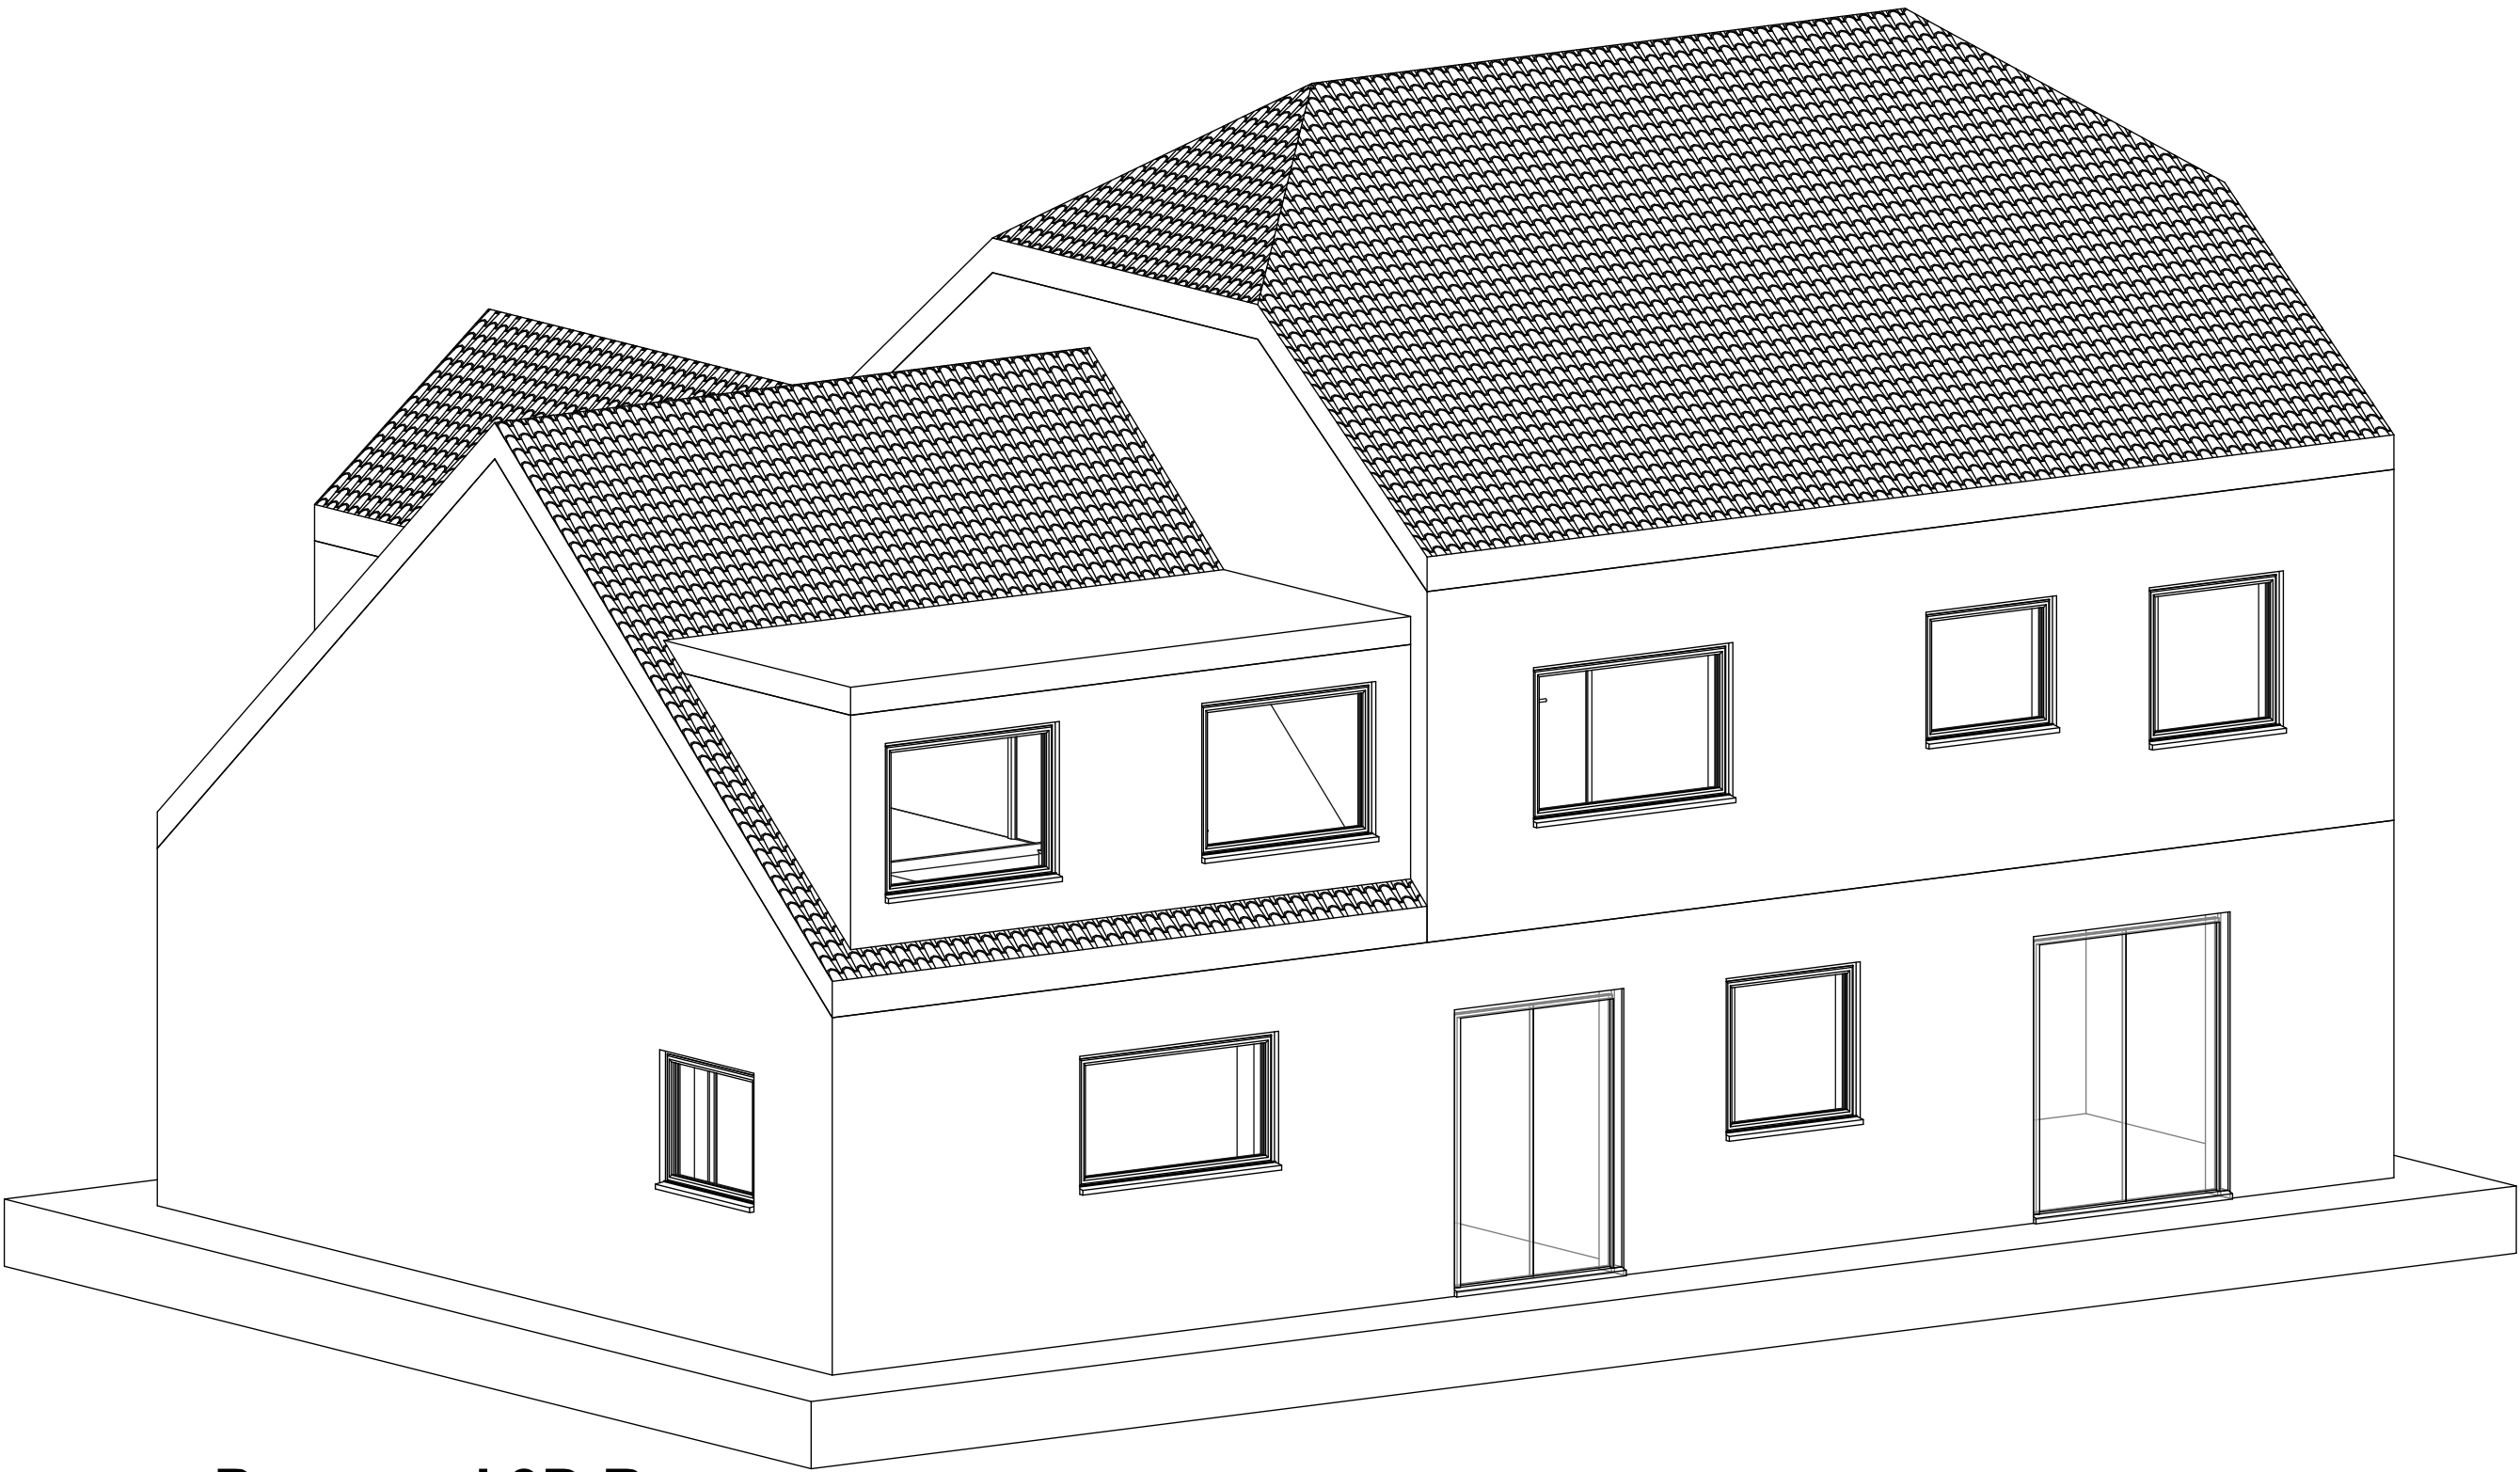

Proposed 3D Rear

Note:
All Dimensions Are Approximate
And TBC On Site By Contractor

TREND
ARCHITECTURE
T: 01484 941051
plan@trendarchitecture.co.uk
www.trendarchitecture.co.uk

Project Name
16 Pembroke Court, Huddersfield, HD4 5NB

Drawing Title:
Proposed Layout-Option 1

Drawing Number: TR-A24-0101-006
Scale: 1 : 50@A1

Date: 25/01/24
Revision: Approver

Drawn By: AM
Checked by: JA

Reason For Issue:
Project Status