






Existing Front Elevation
1 : 50

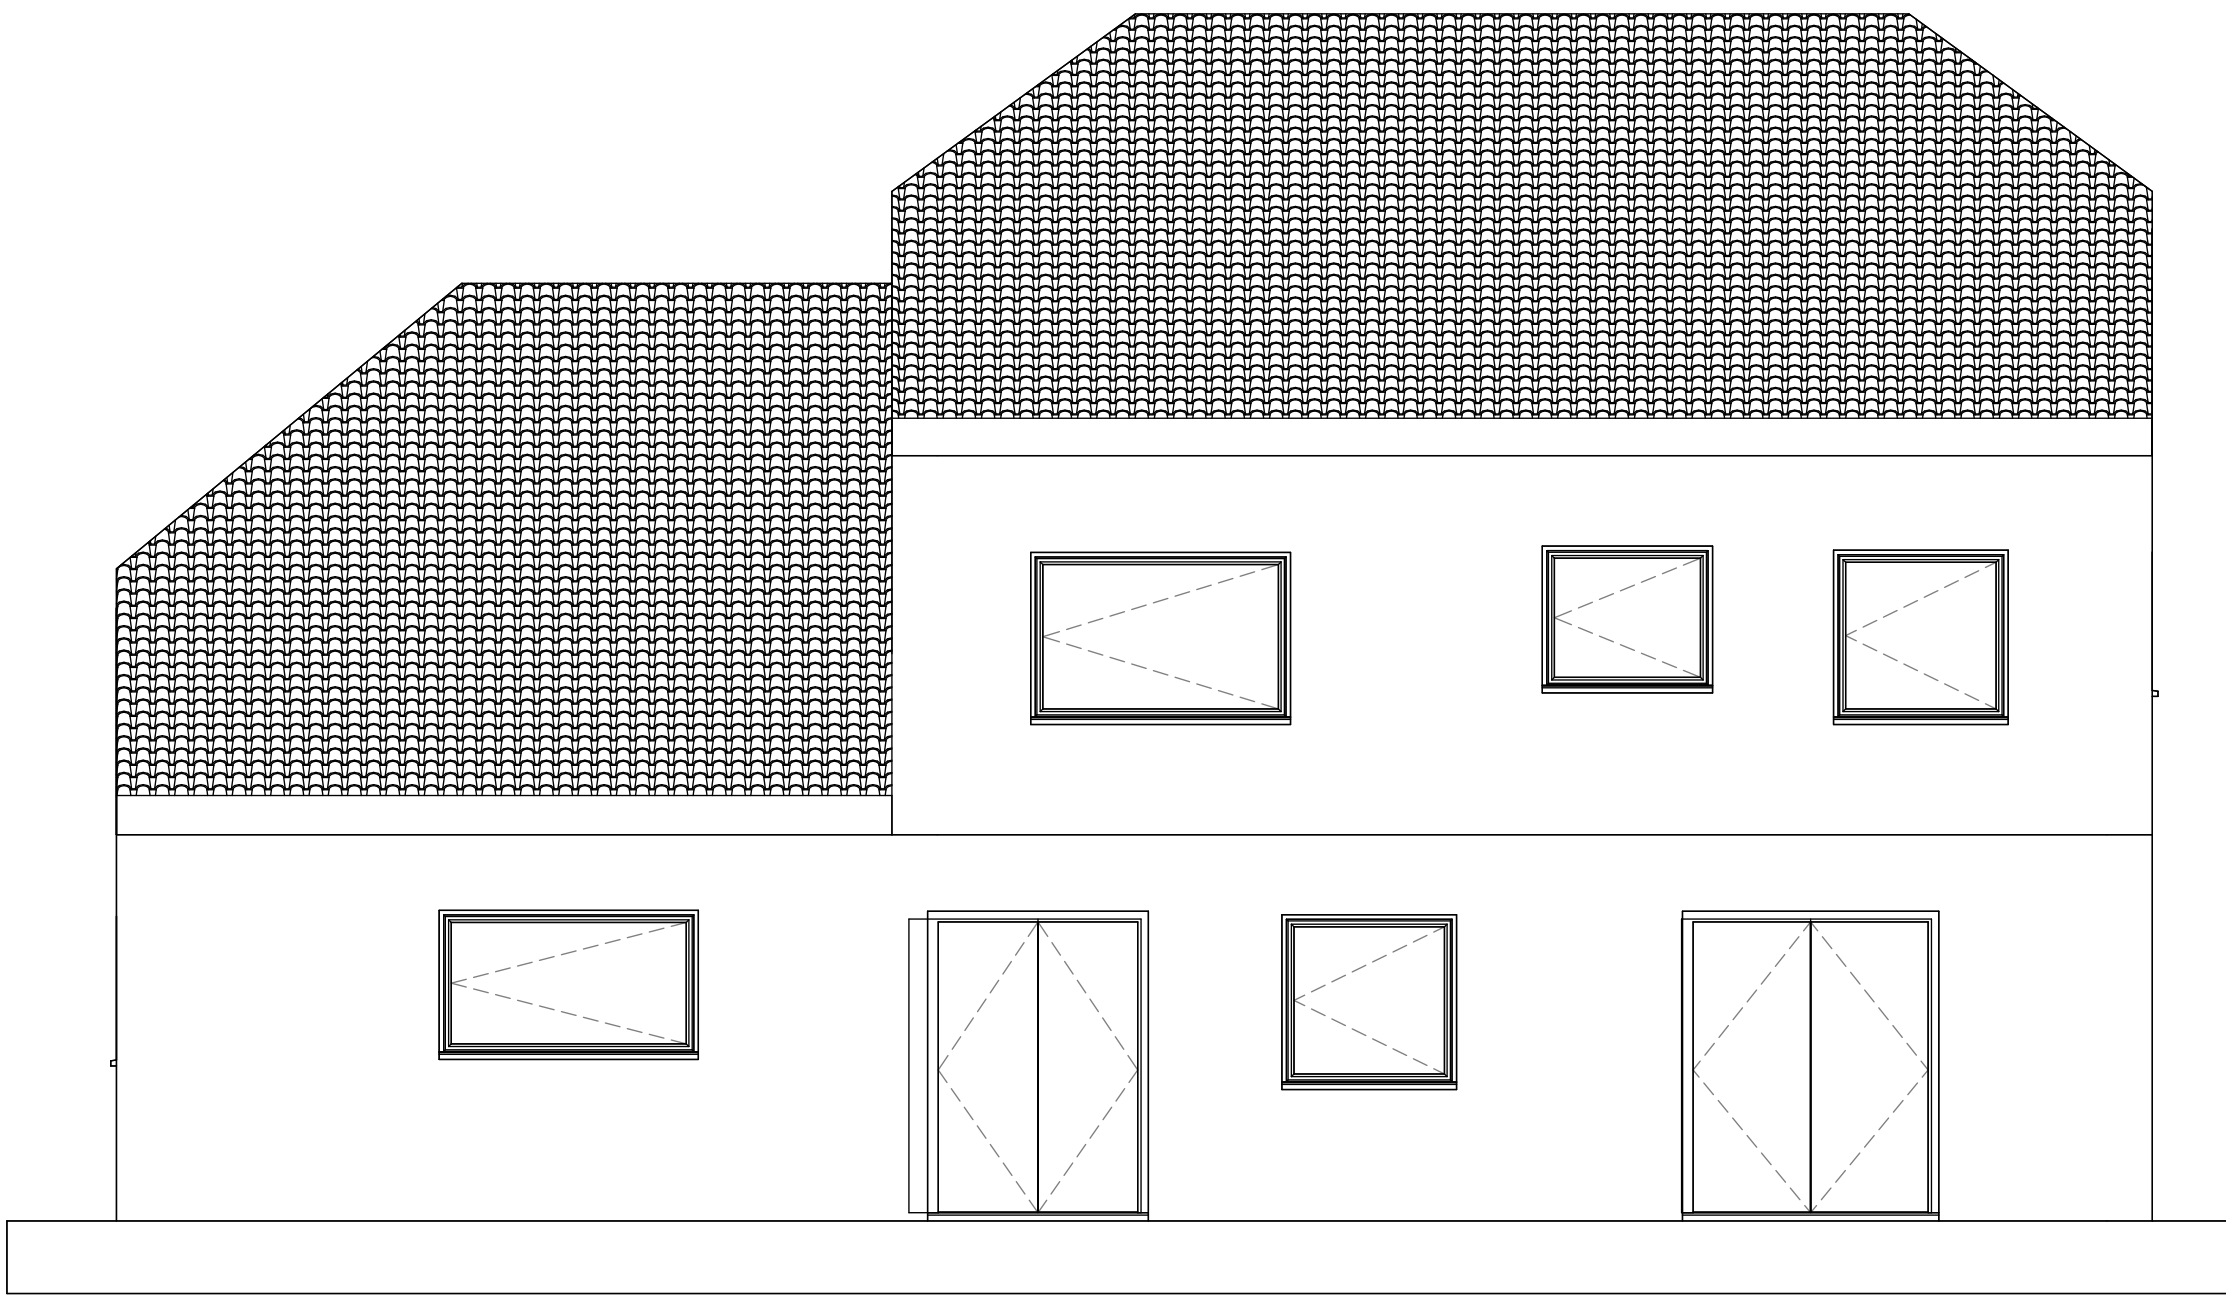

Existing Rear Elevation
1 : 50

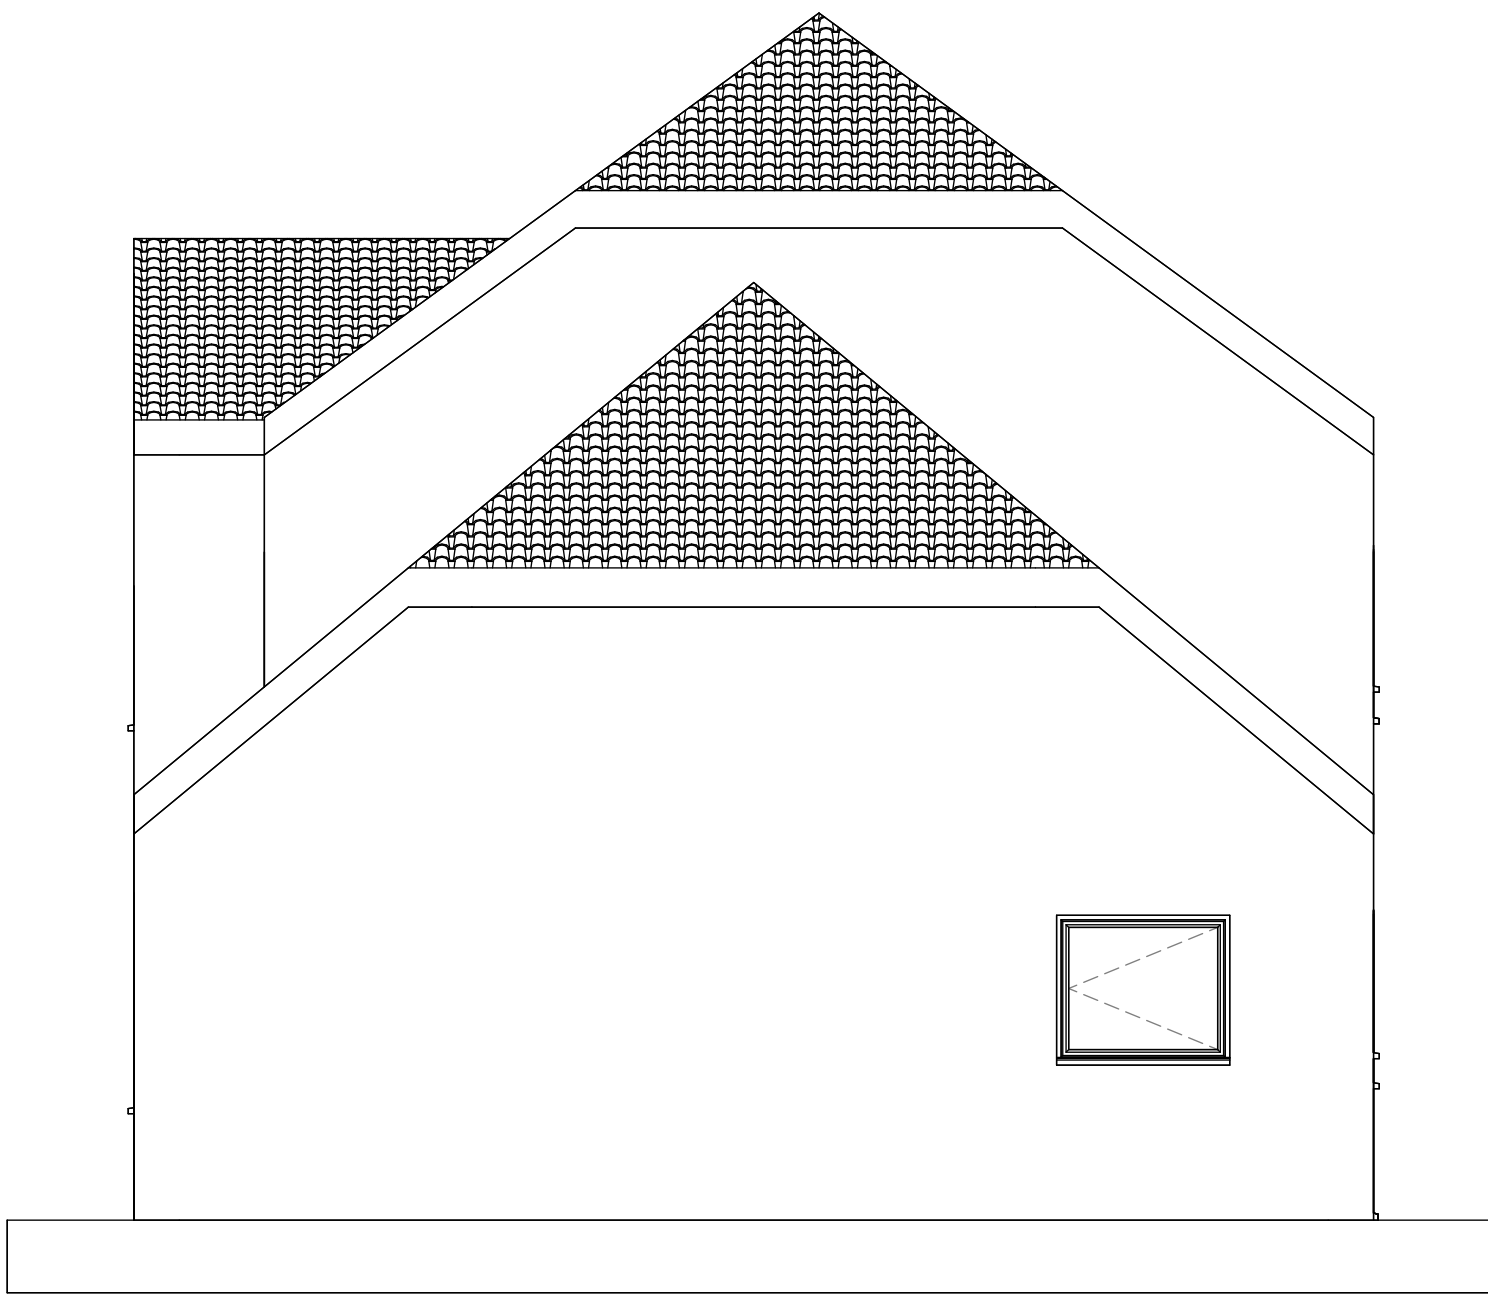

Existing Right Elevation
1 : 50

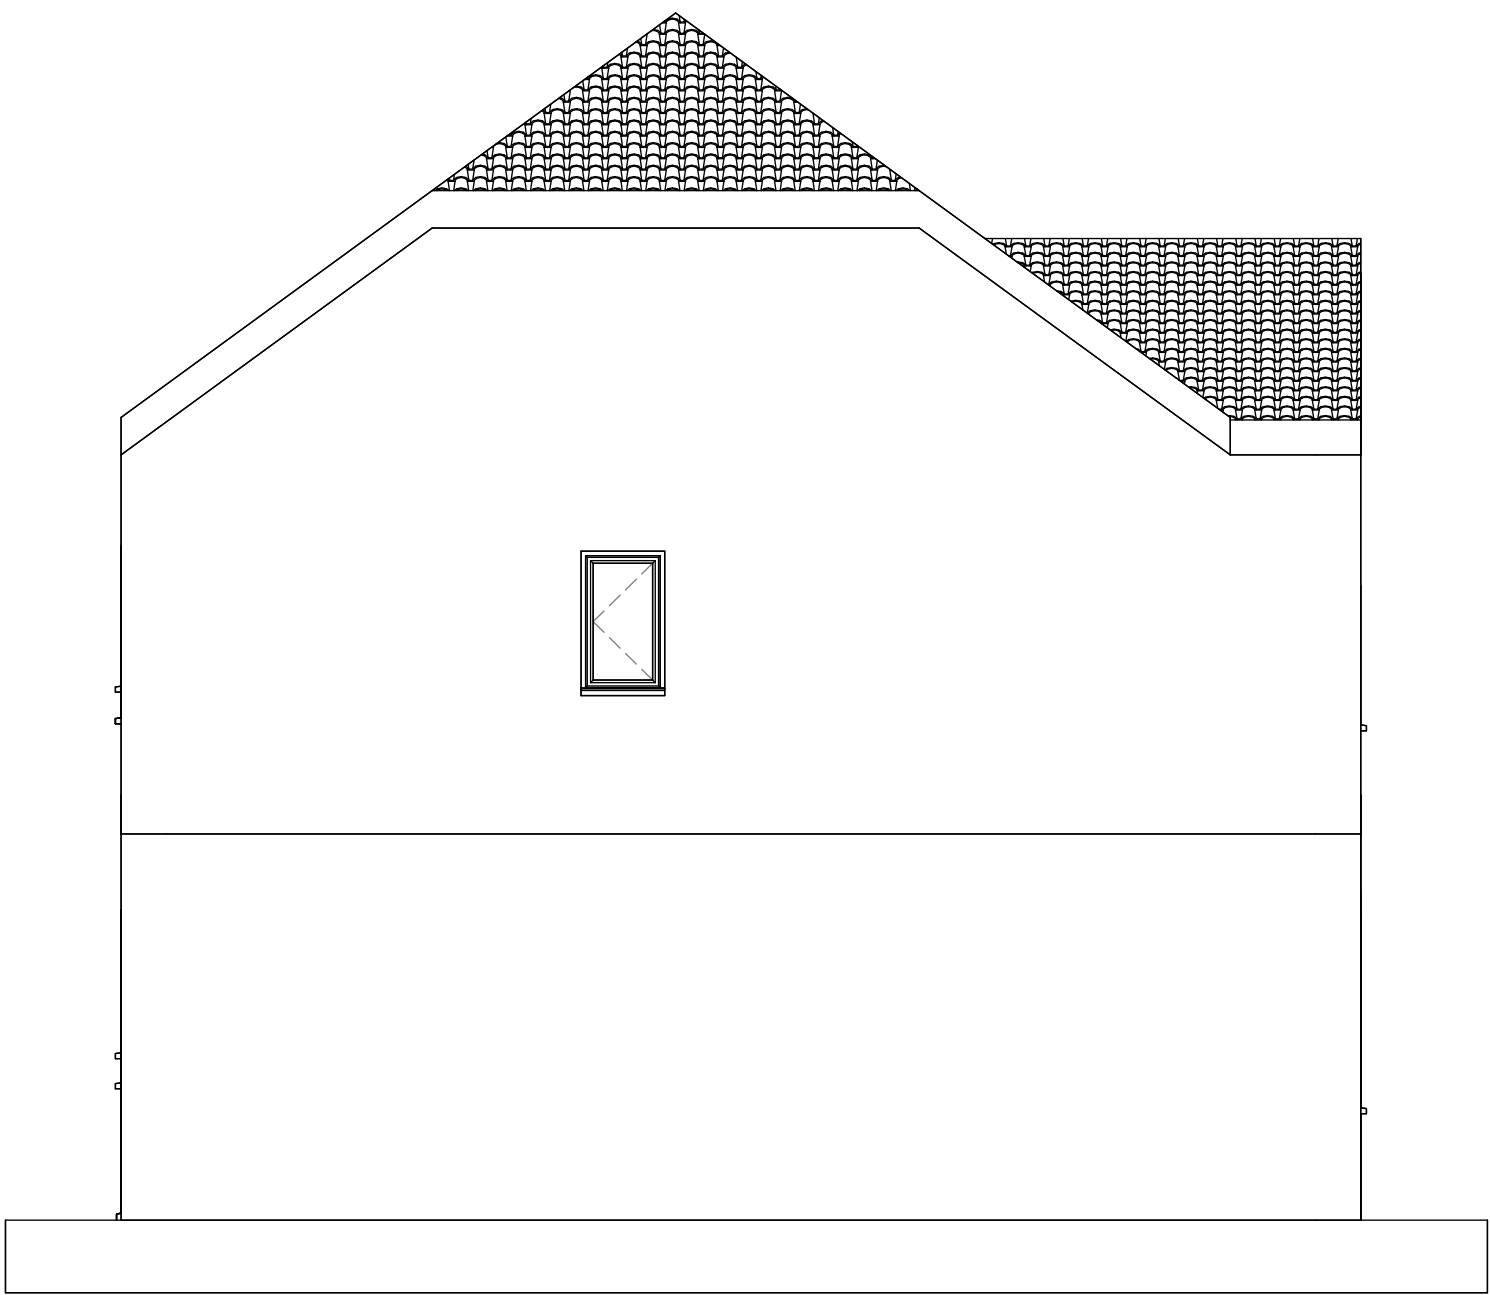

Existing Left Elevation
1 : 50

Note:
All Dimensions Are Approximate
And TBC On Site By Contractor



TREND
ARCHITECTURE
T: 01484 941051
plan@trendarchitecture.co.uk
www.trendarchitecture.co.uk

Project Name
16 Pembroke Court, Huddersfield, HD4 5NB

Drawing Title:
Existing Elevations

Drawing Number: TR-A24-0101-003
Scale: 1 : 50@A1

Date: 25/01/24
Revision: Approver

Drawn By: AM
Checked by: JA

Reason For Issue:
Project Status