




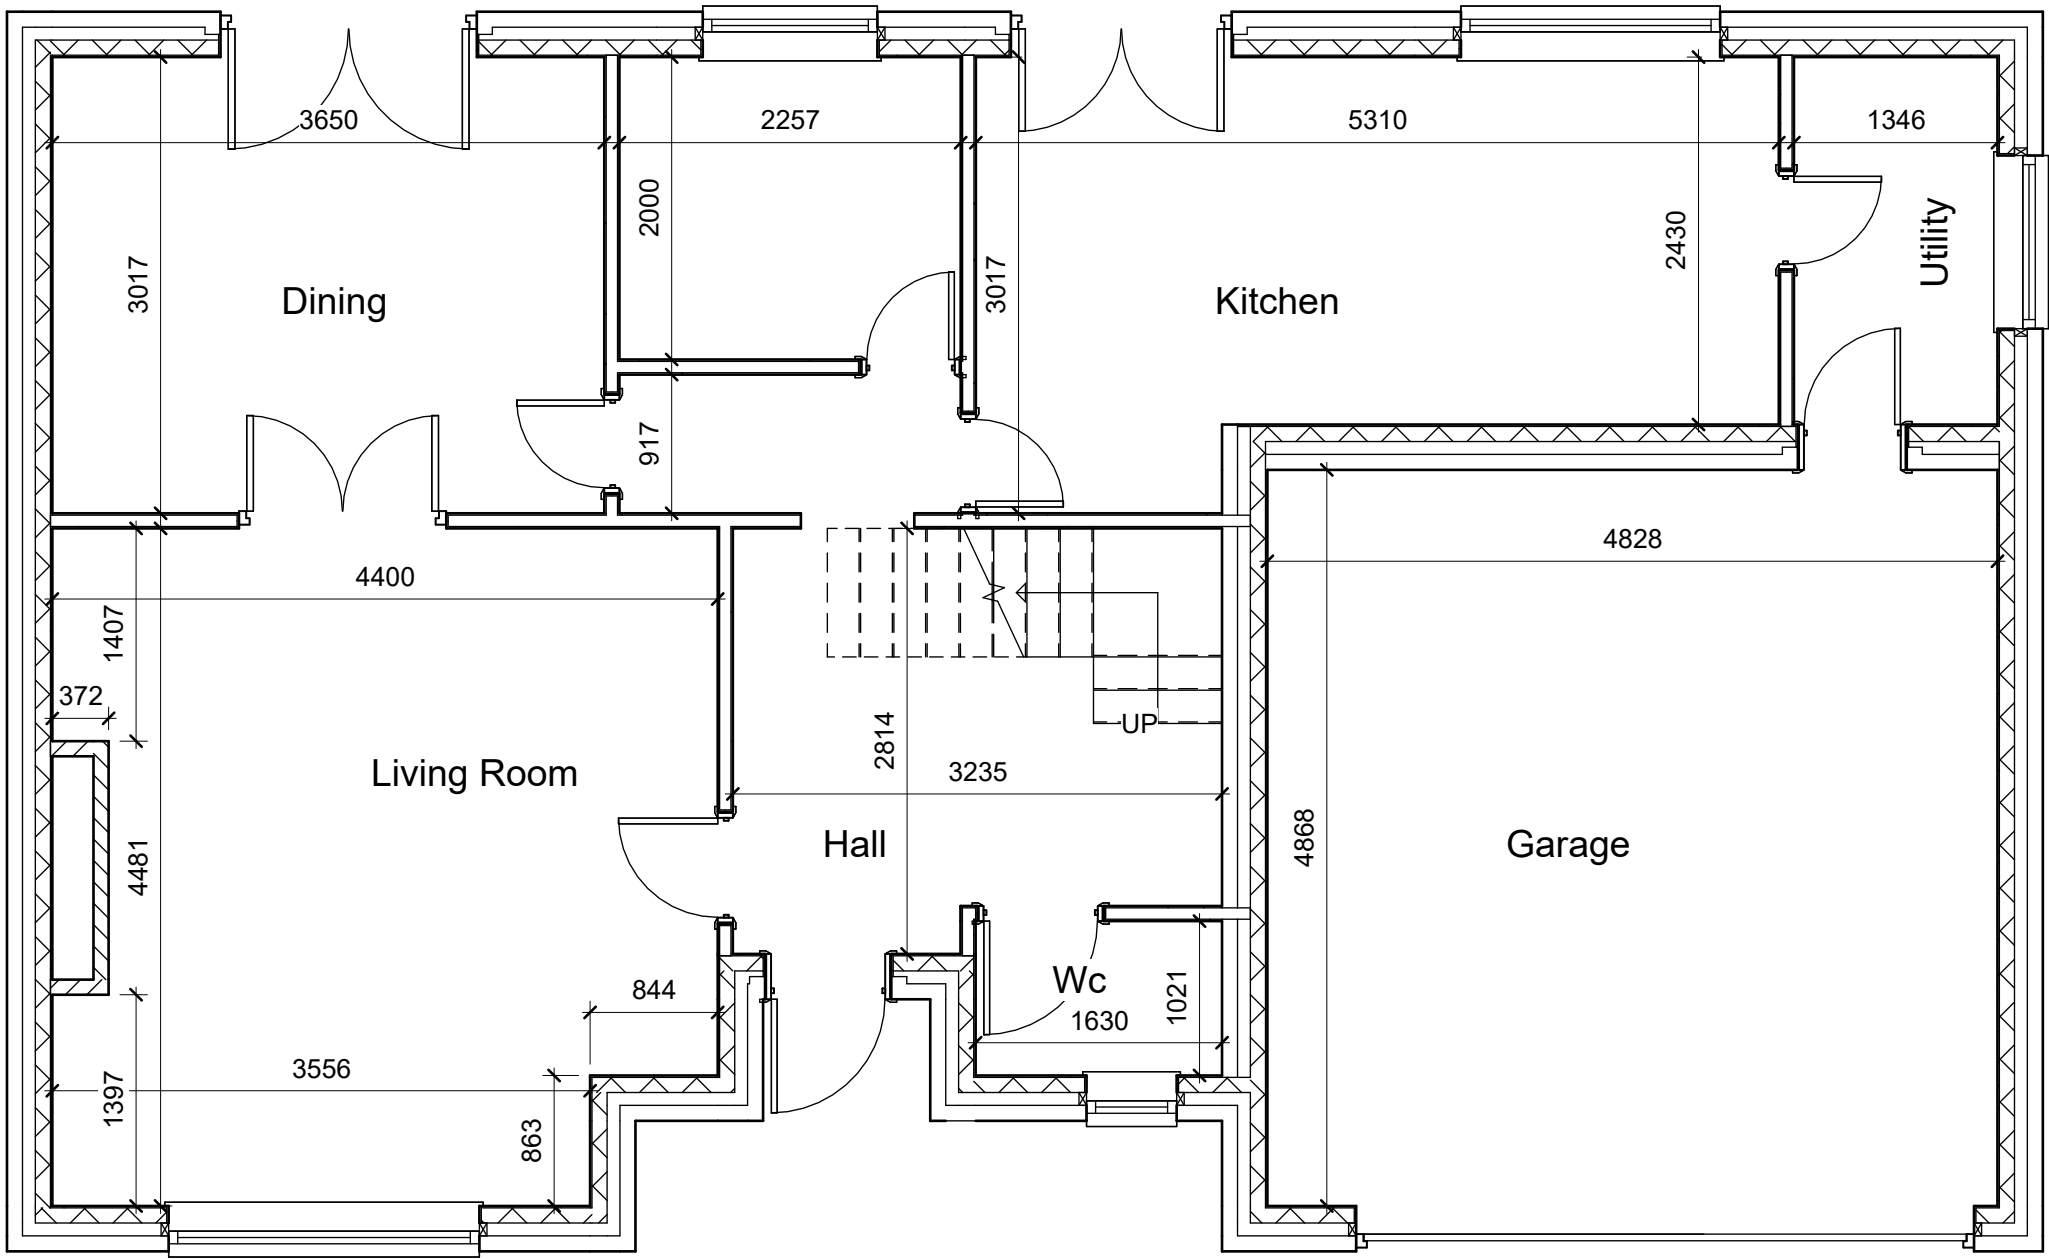

Existing Ground Floor Plan
1 : 50

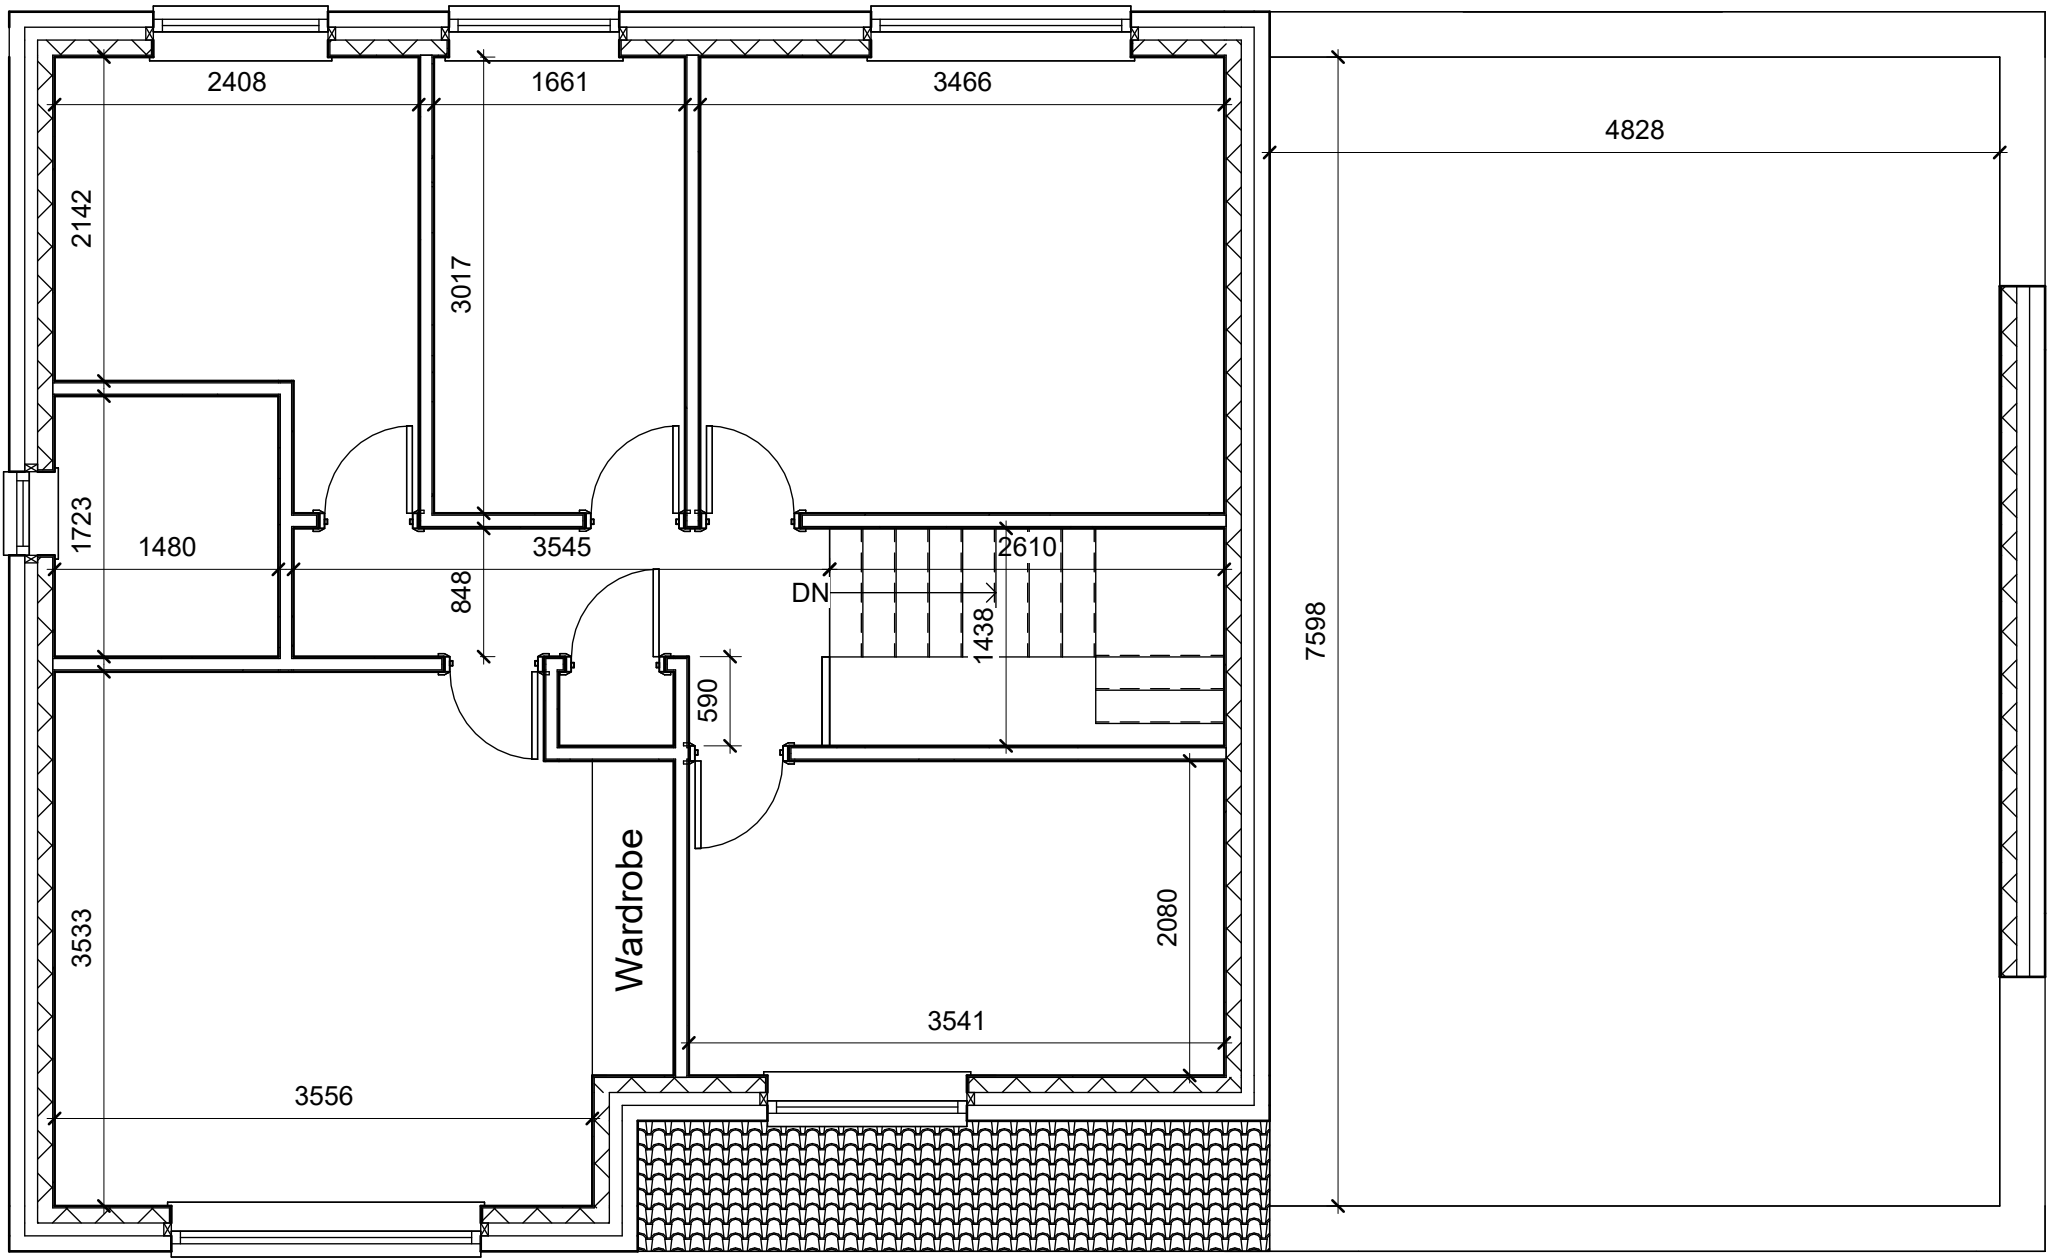

Existing First Floor Plan
1 : 50

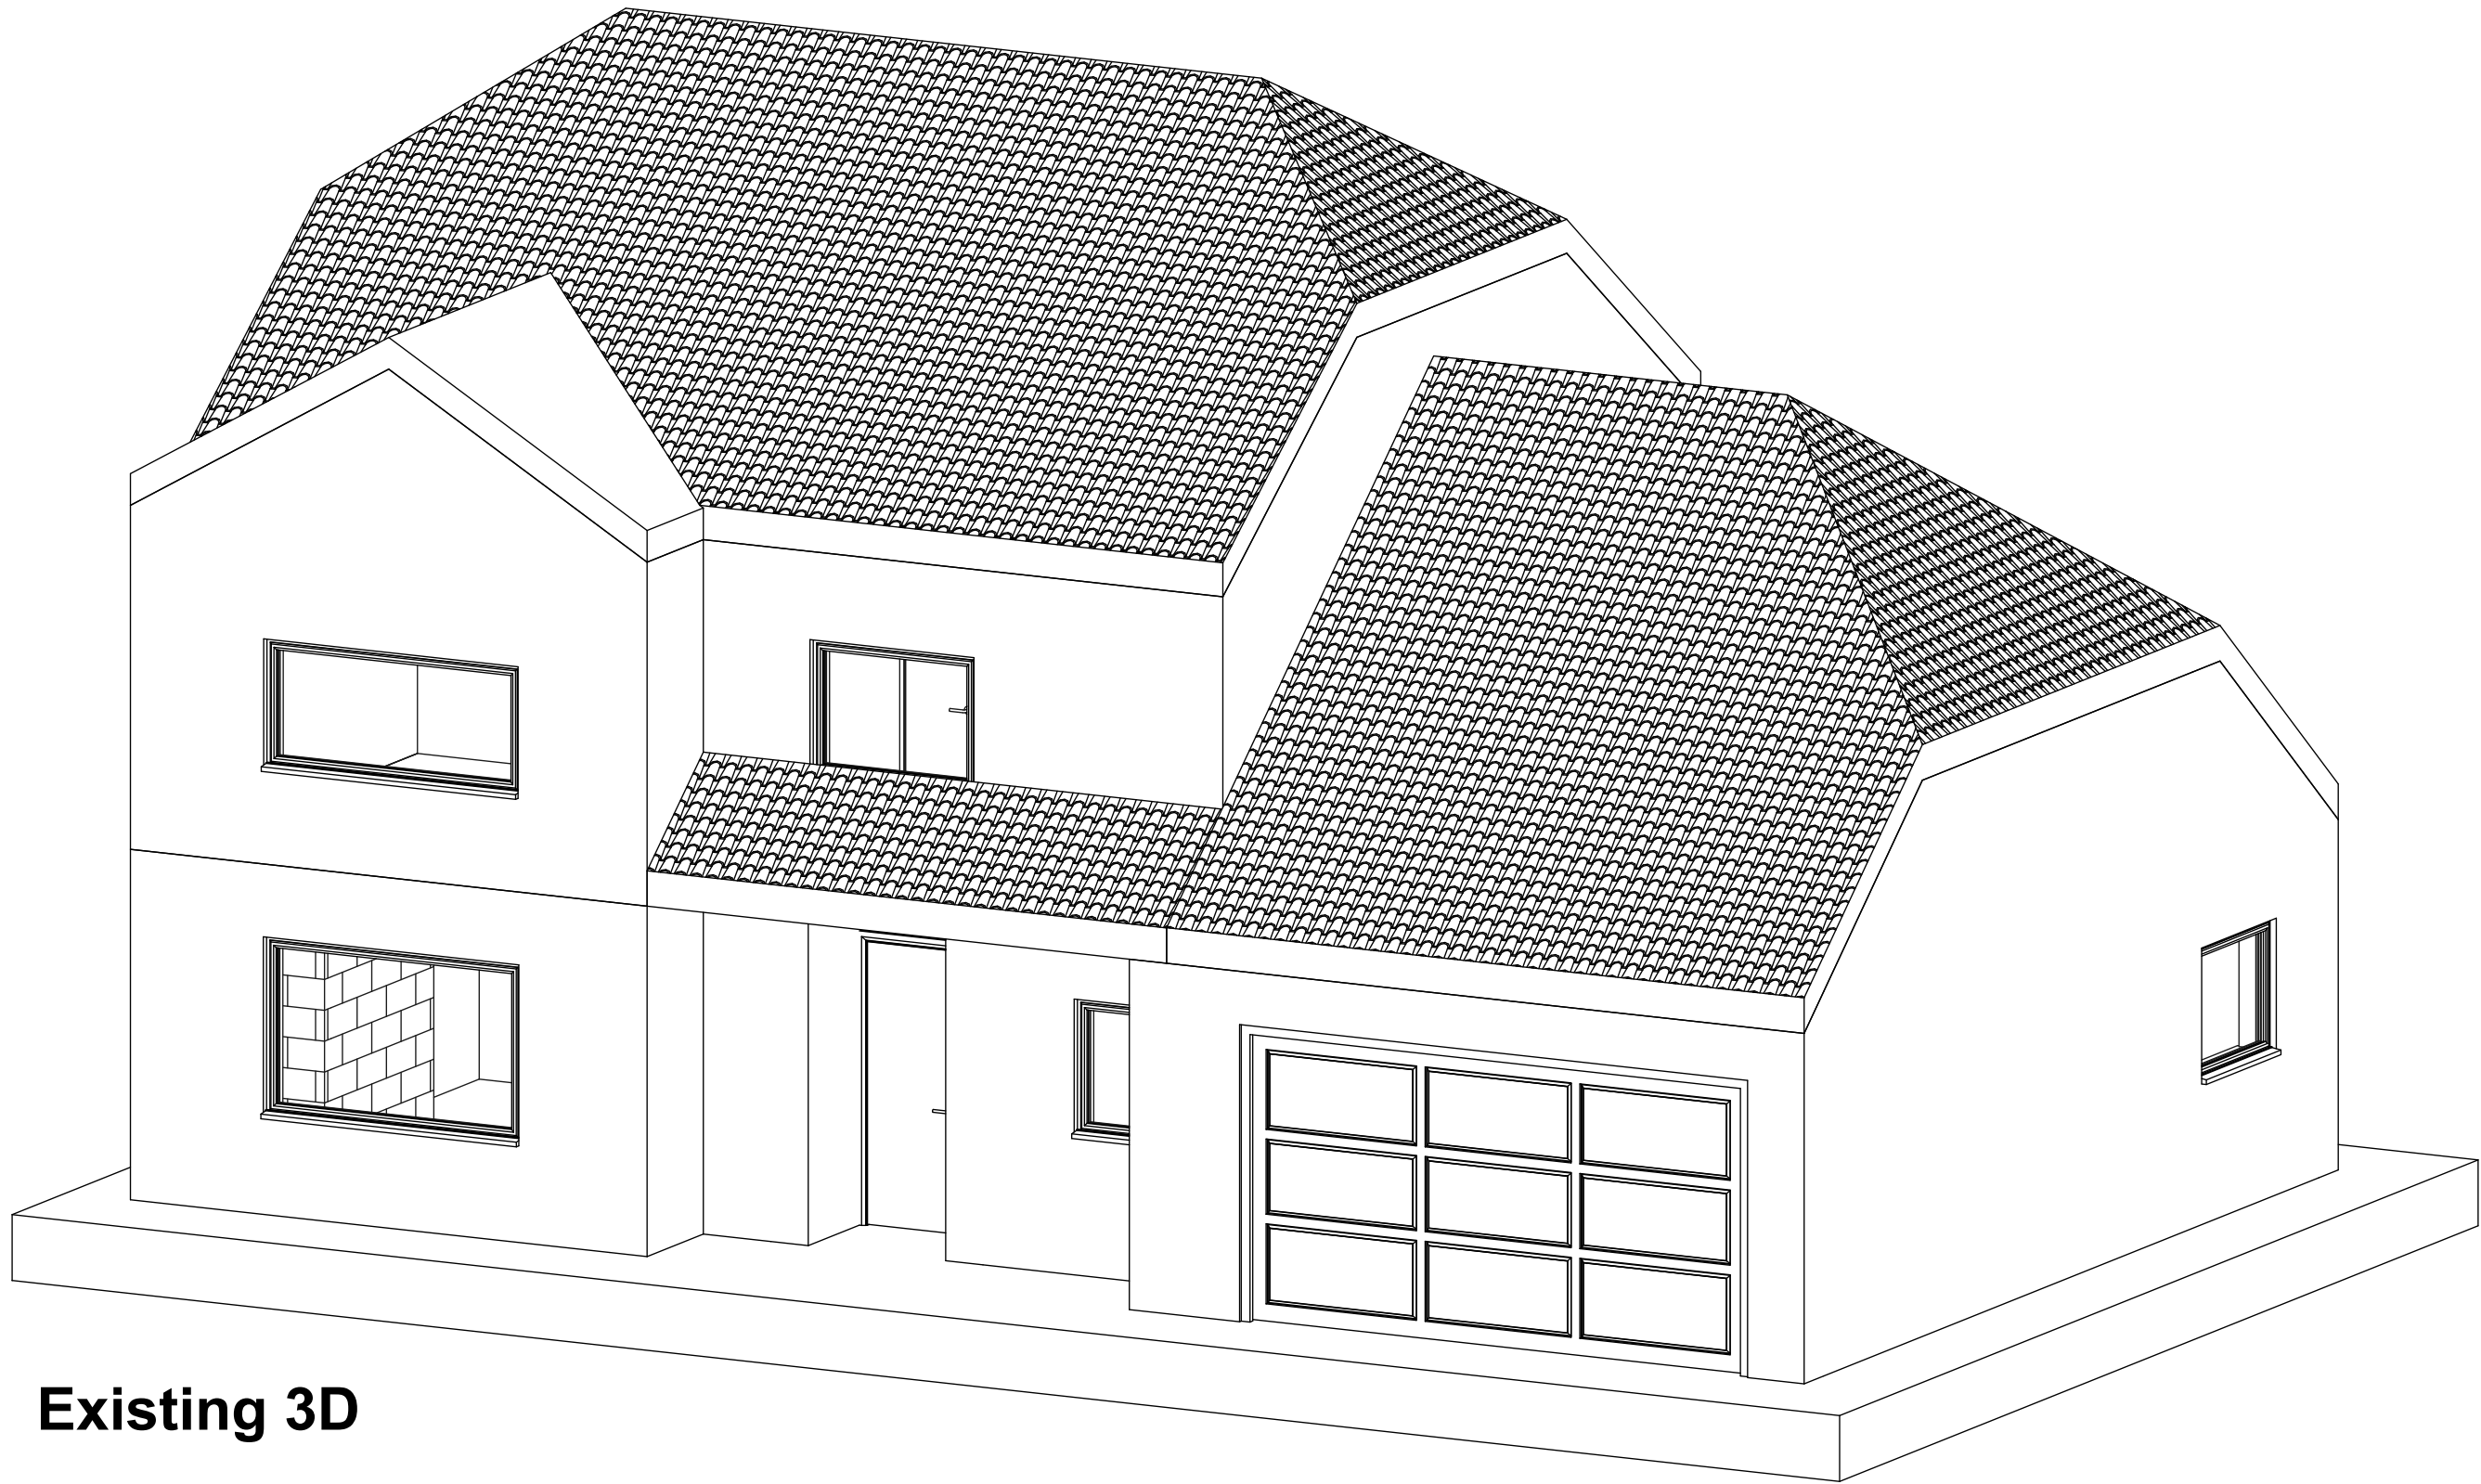

Existing 3D

Note:
All Dimensions Are Approximate
And TBC On Site By Contractor



T: 01484 941051
plan@trendarchitecture.co.uk
www.trendarchitecture.co.uk

Project Name
16 Pembroke Court, Huddersfield, HD4 5NB

Drawing Title:
Existing Layout

Drawing Number: TR-A24-0101-002
Scale: 1 : 50@A1

Date: 25/01/24
Revision: Approver

Drawn By: AM
Checked by: JA

Reason For Issue:
Project Status