




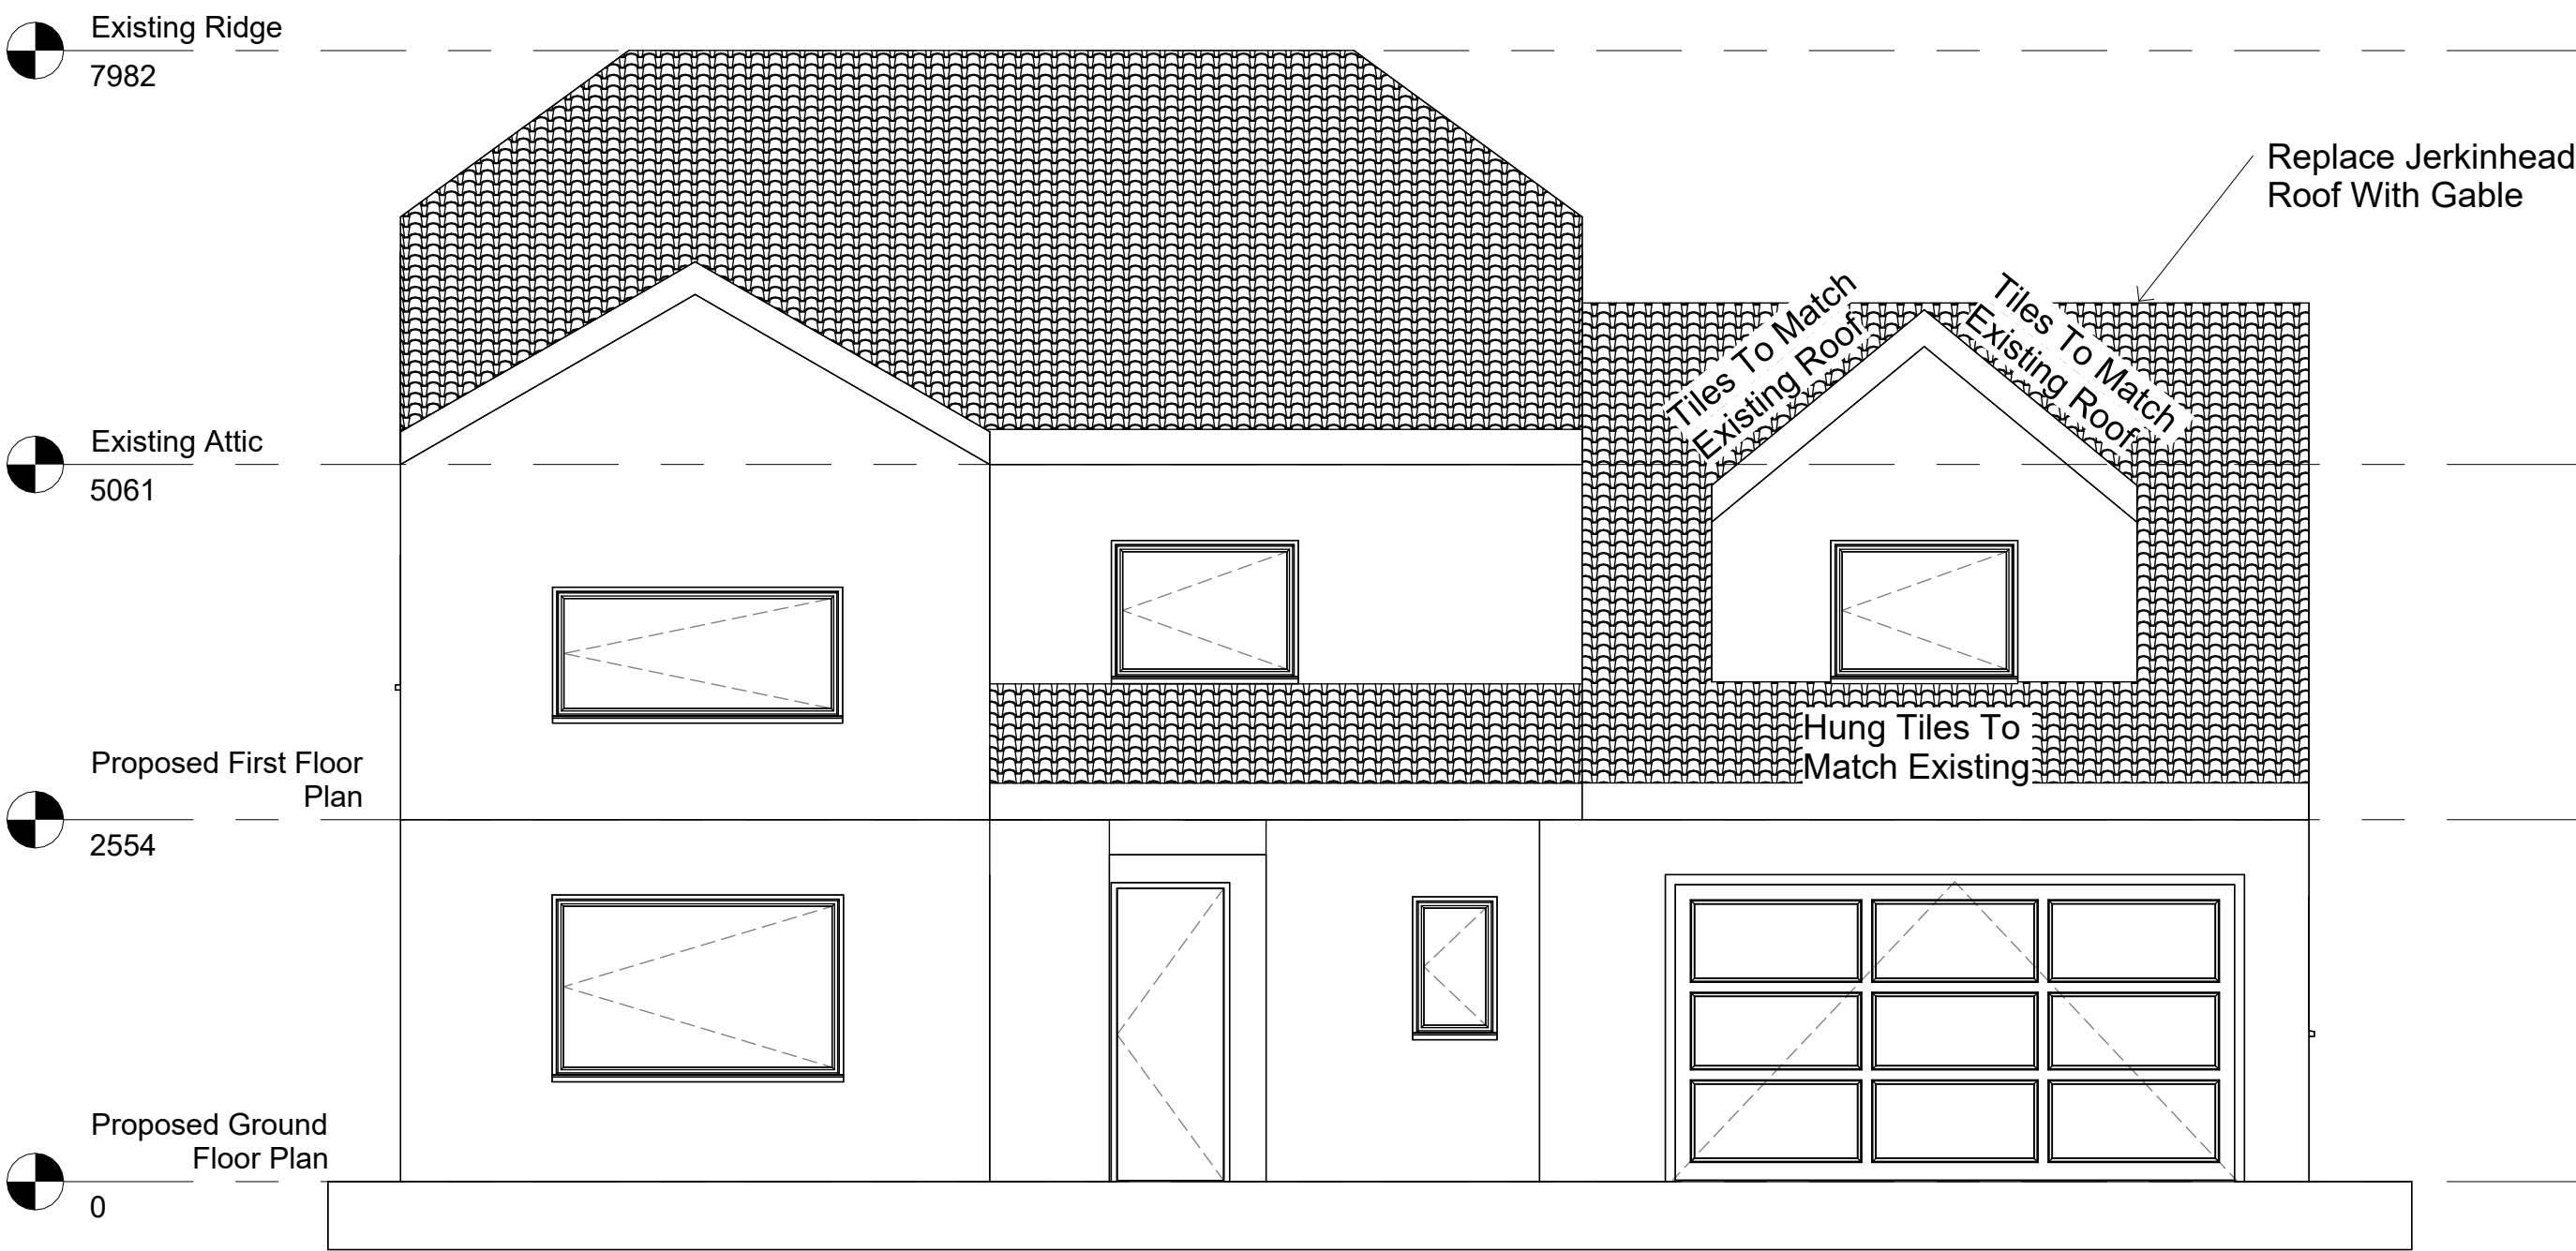


Existing South West Elevation (Front)
1 : 50

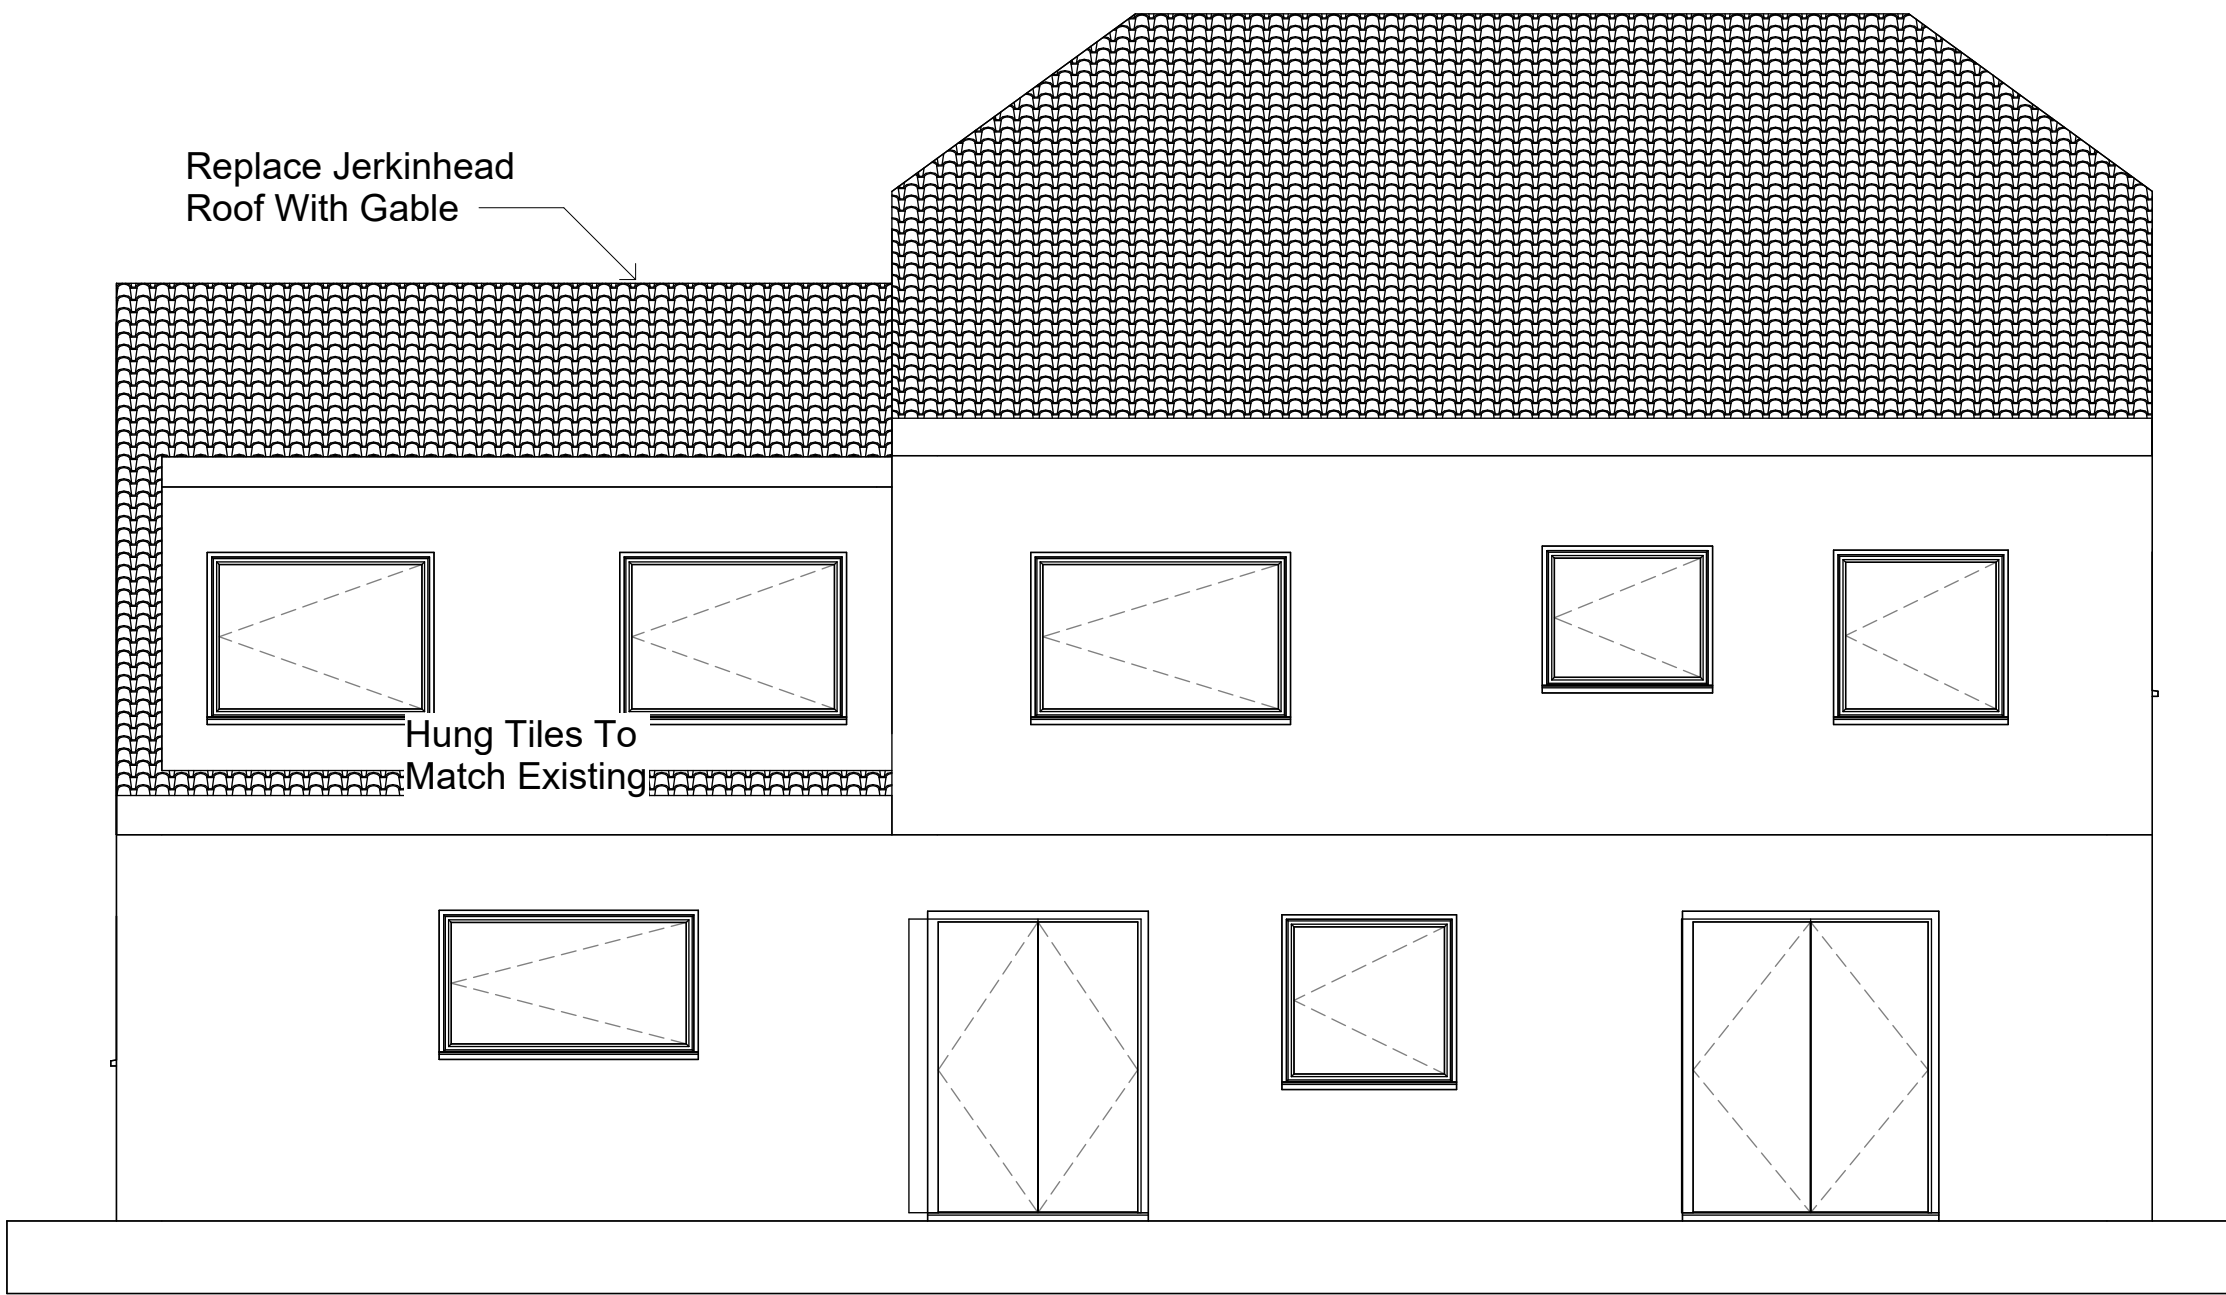

Proposed North East Elevation (Rear)
1 : 50

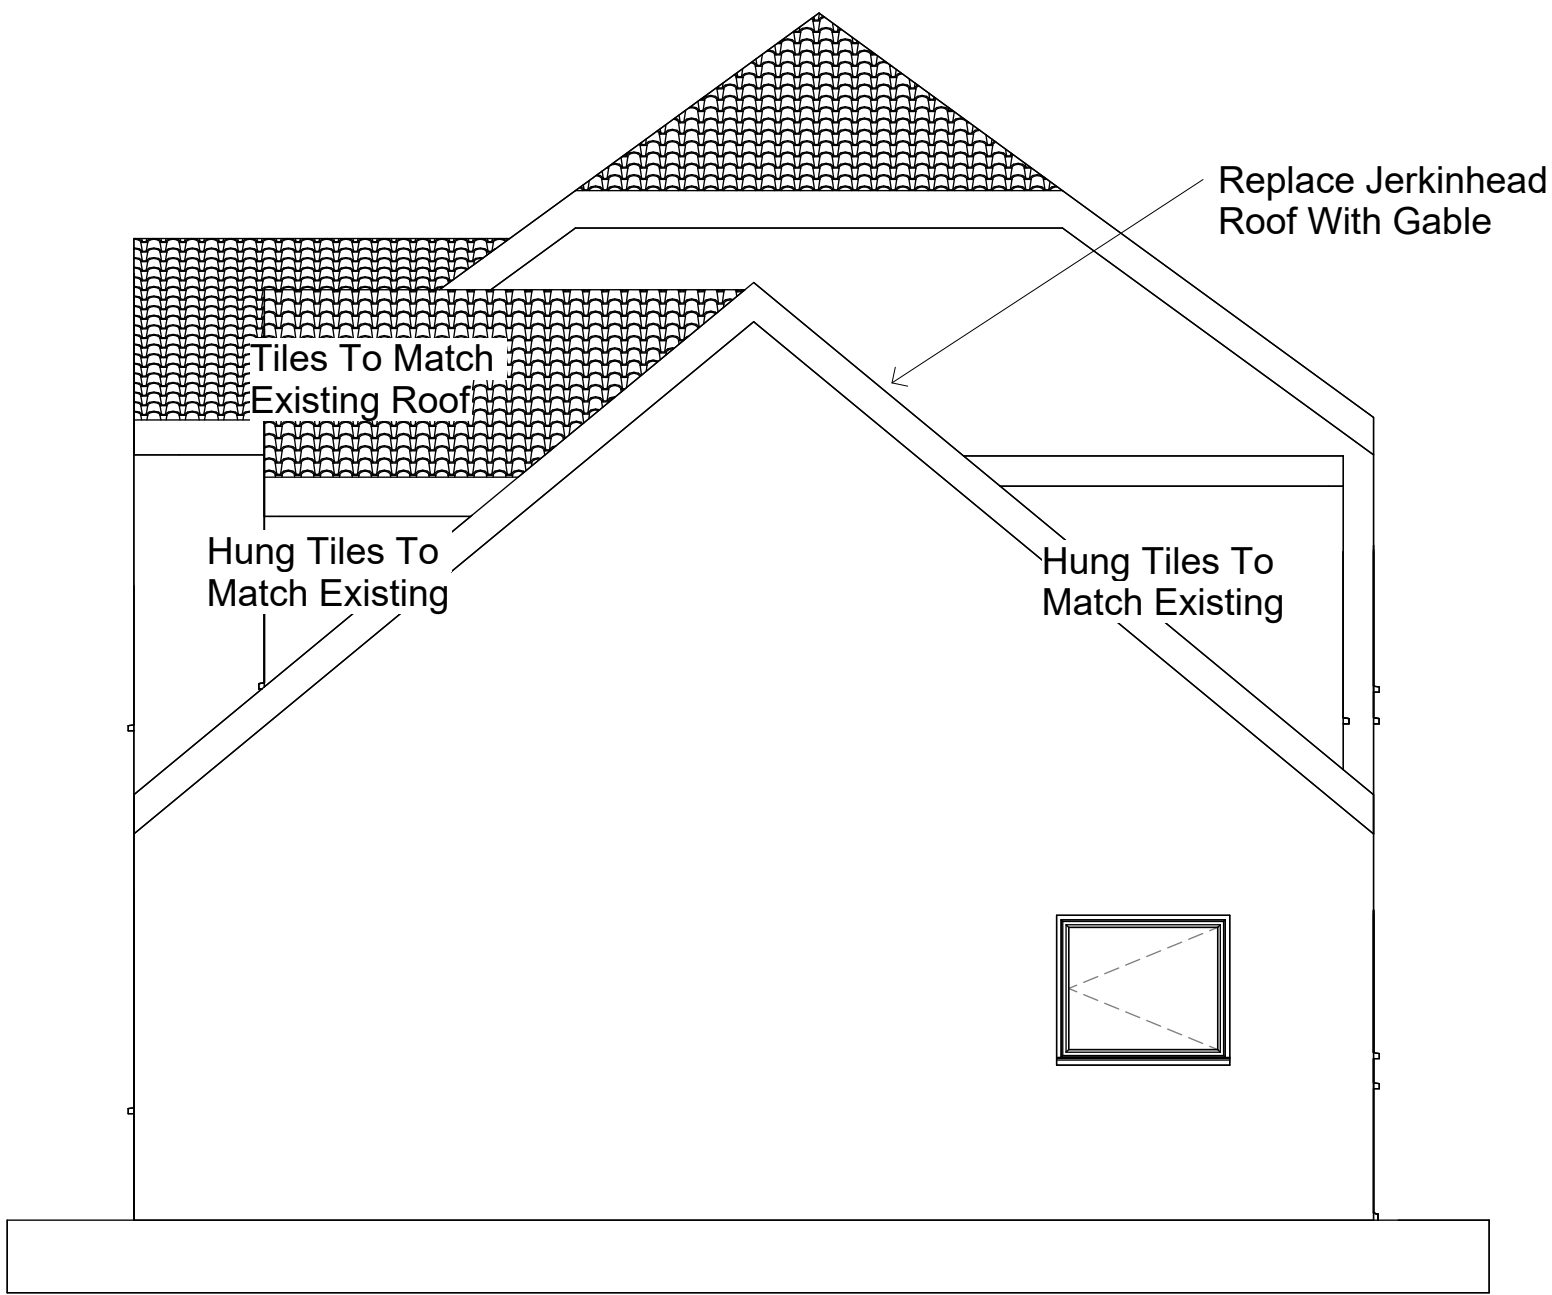

Existing South East Elevation (Right)
1 : 50

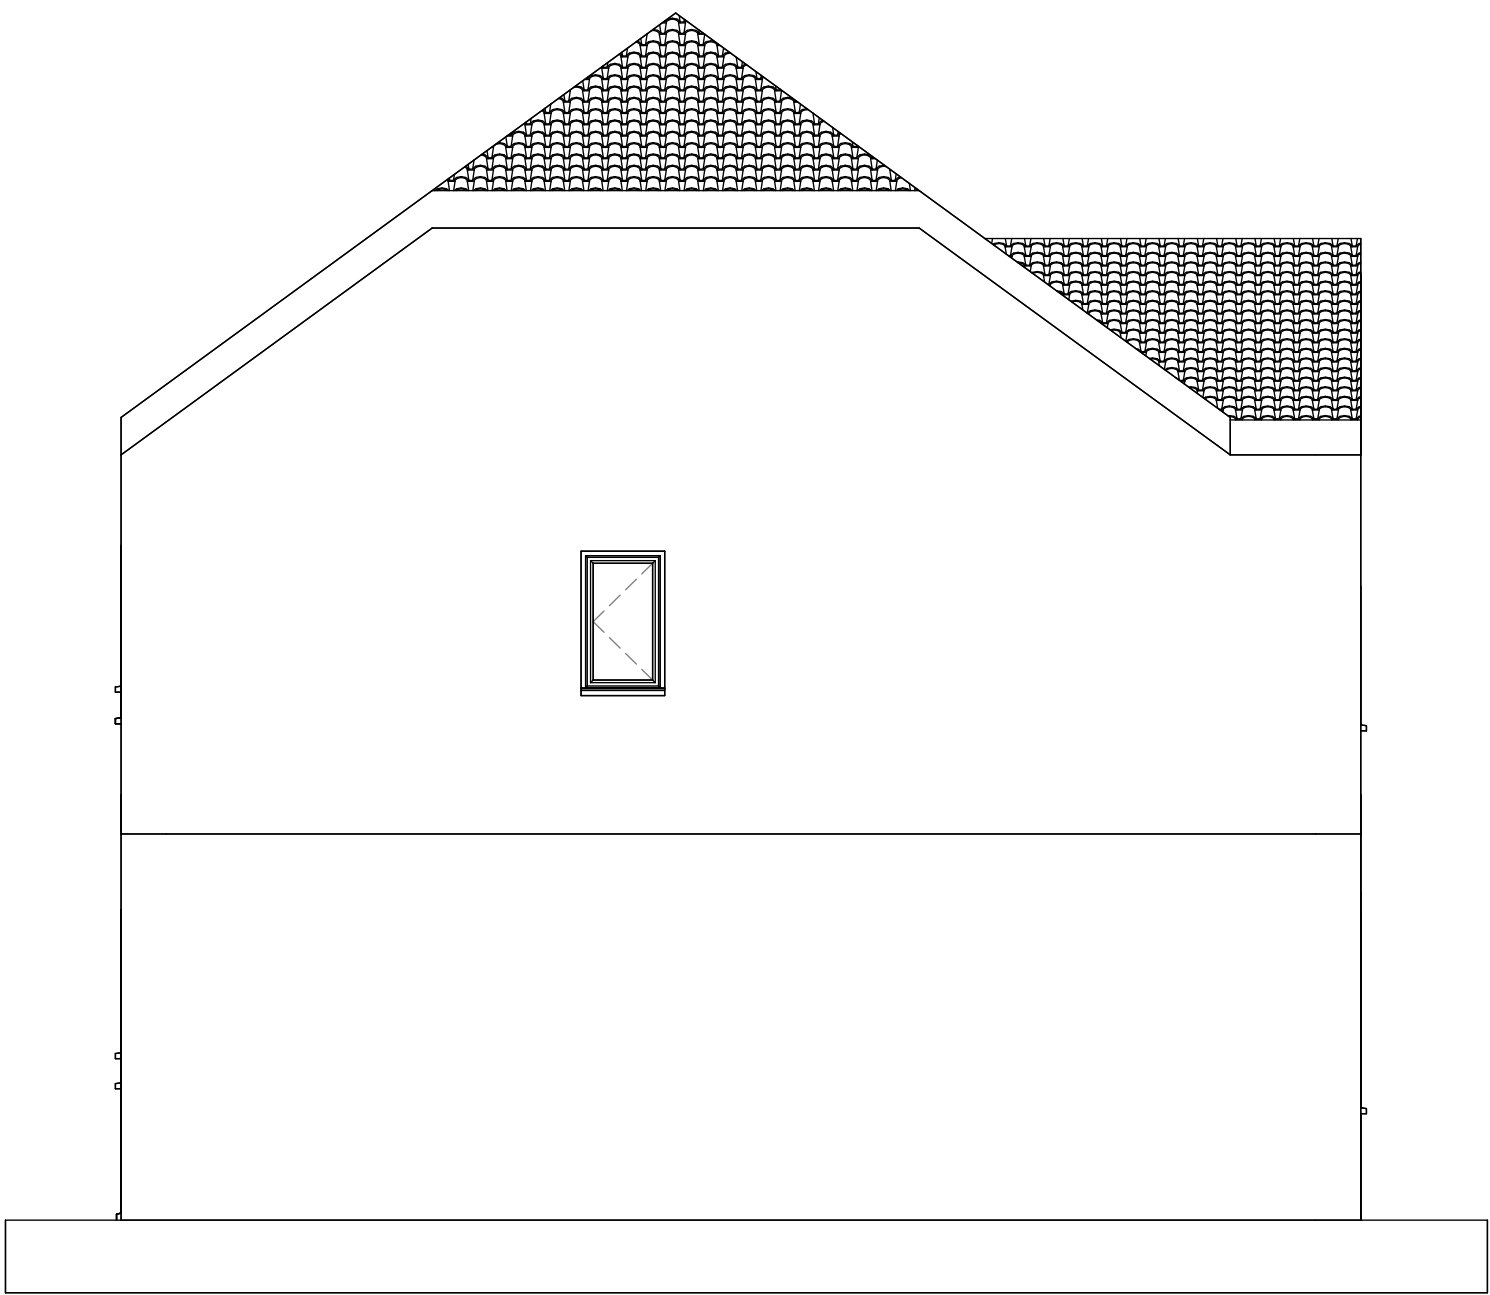

Existing North West Elevation (Left)
1 : 50

Note:
All Dimensions Are Approximate
And TBC On Site By Contractor



Project Name
16 Pembroke Court, Huddersfield, HD4 5NB

Drawing Title:
Proposed Elevations

Drawing Number: TR-A24-0101-007
Scale: 1 : 50@A1

Date: 07/02/24
Revision: A

Drawn By: AM
Checked by: JA

Reason For Issue:
Project Status