



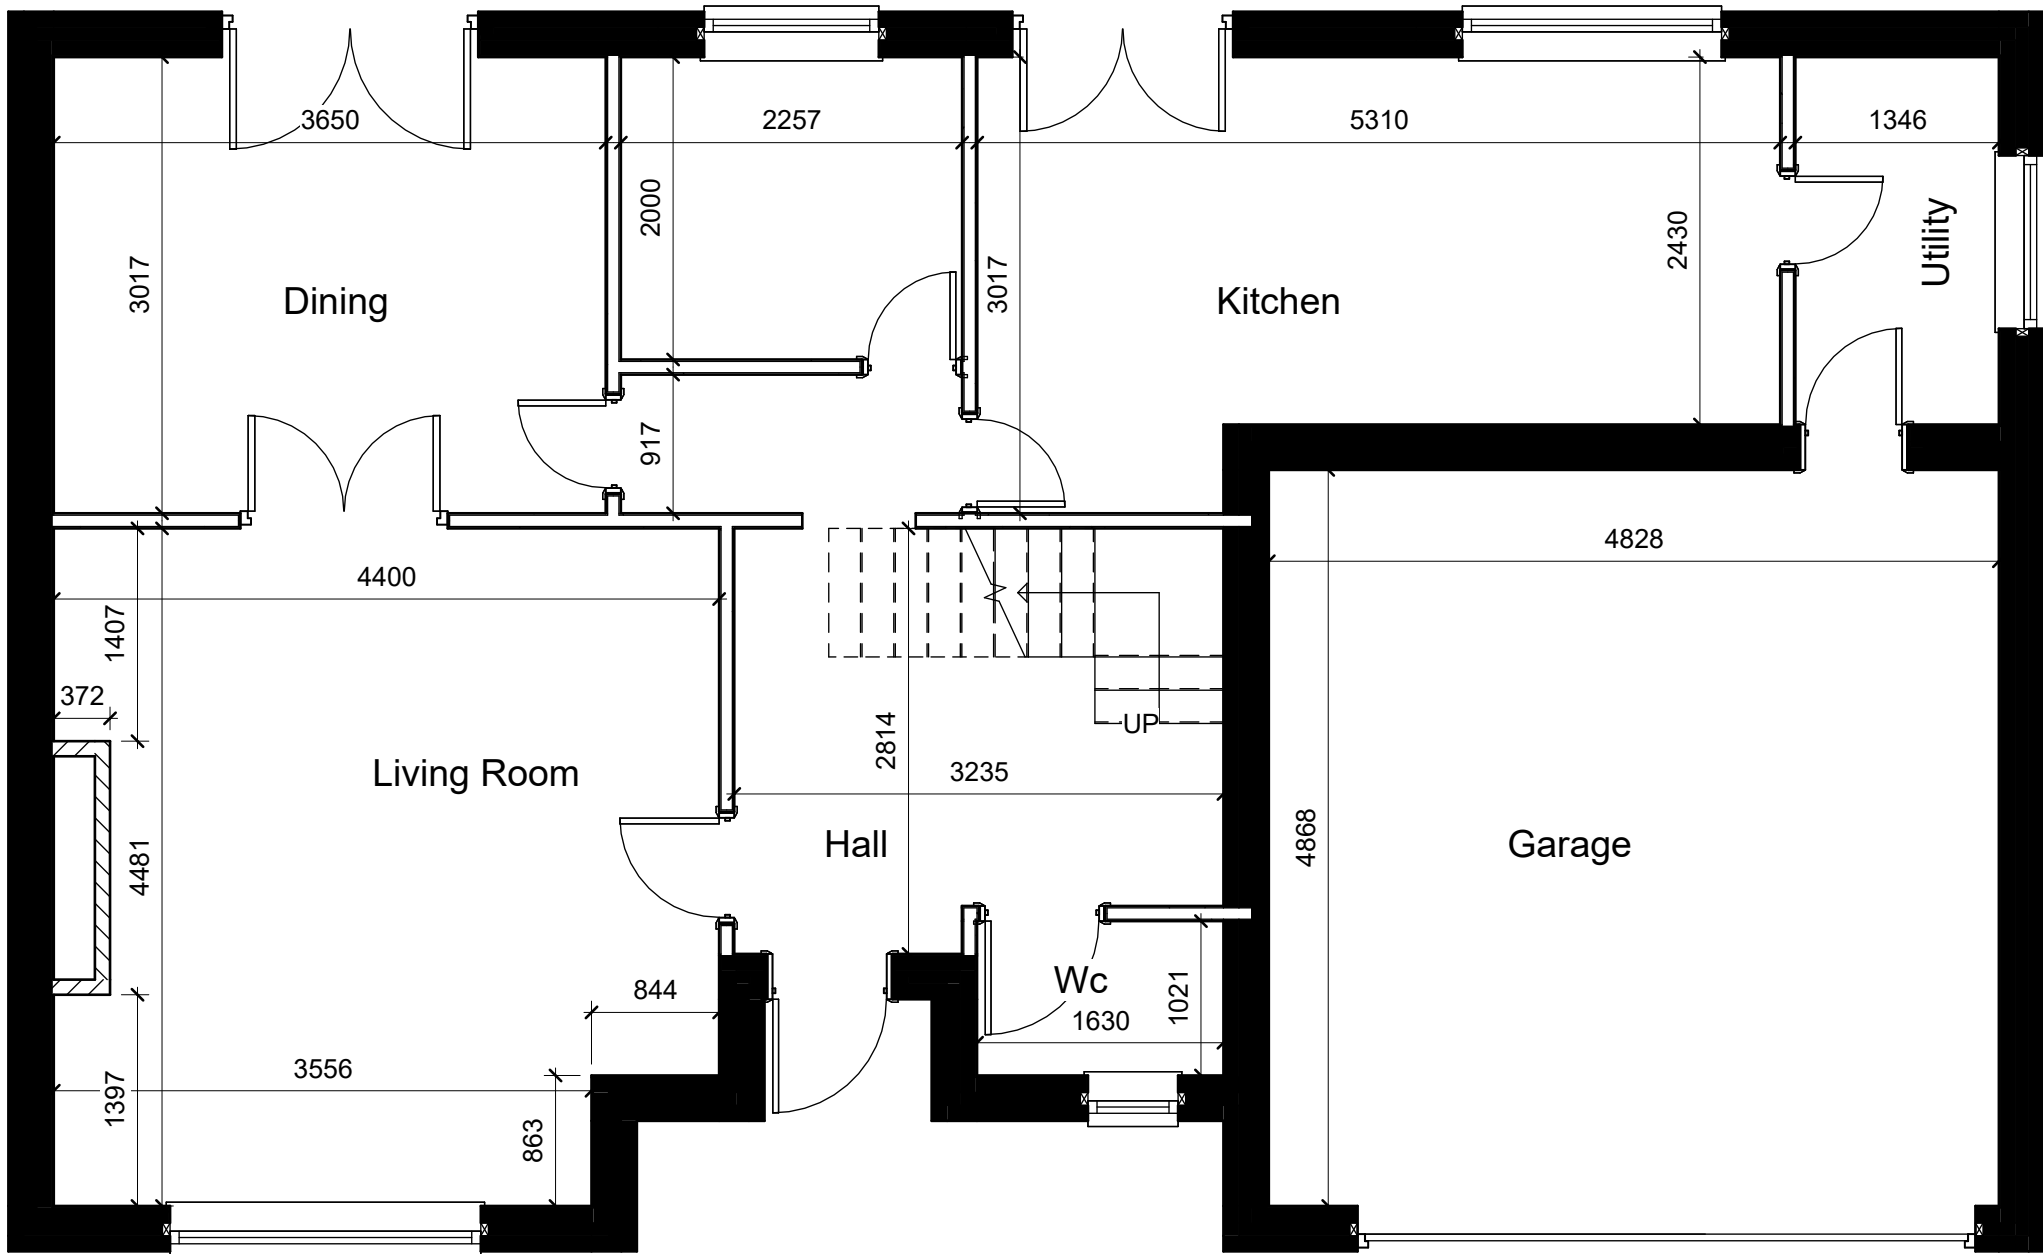


Proposed Ground Floor Plan
1 : 50

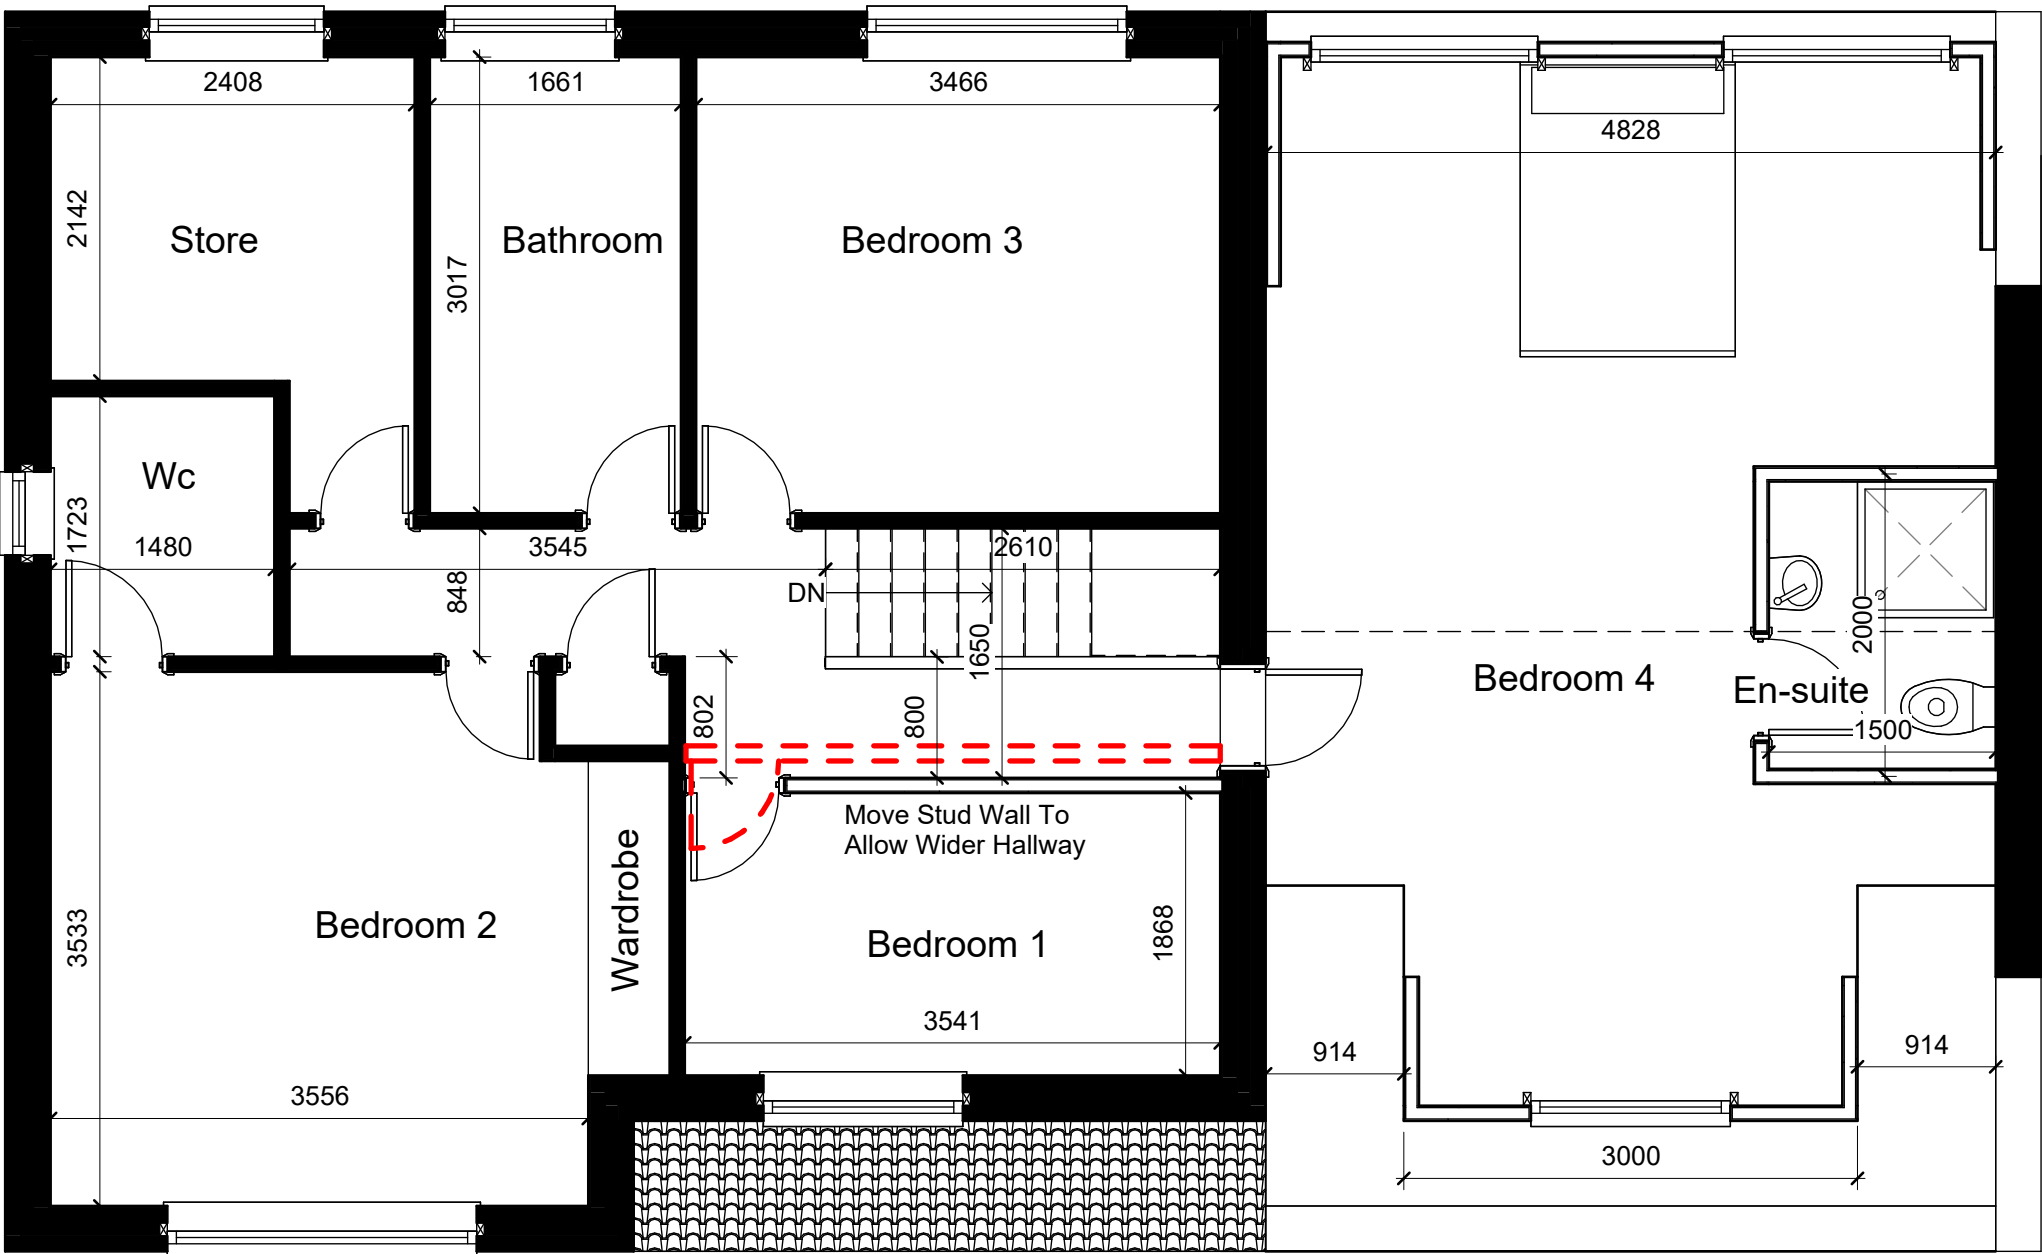

Proposed First Floor Plan
1 : 50



Proposed 3D Front

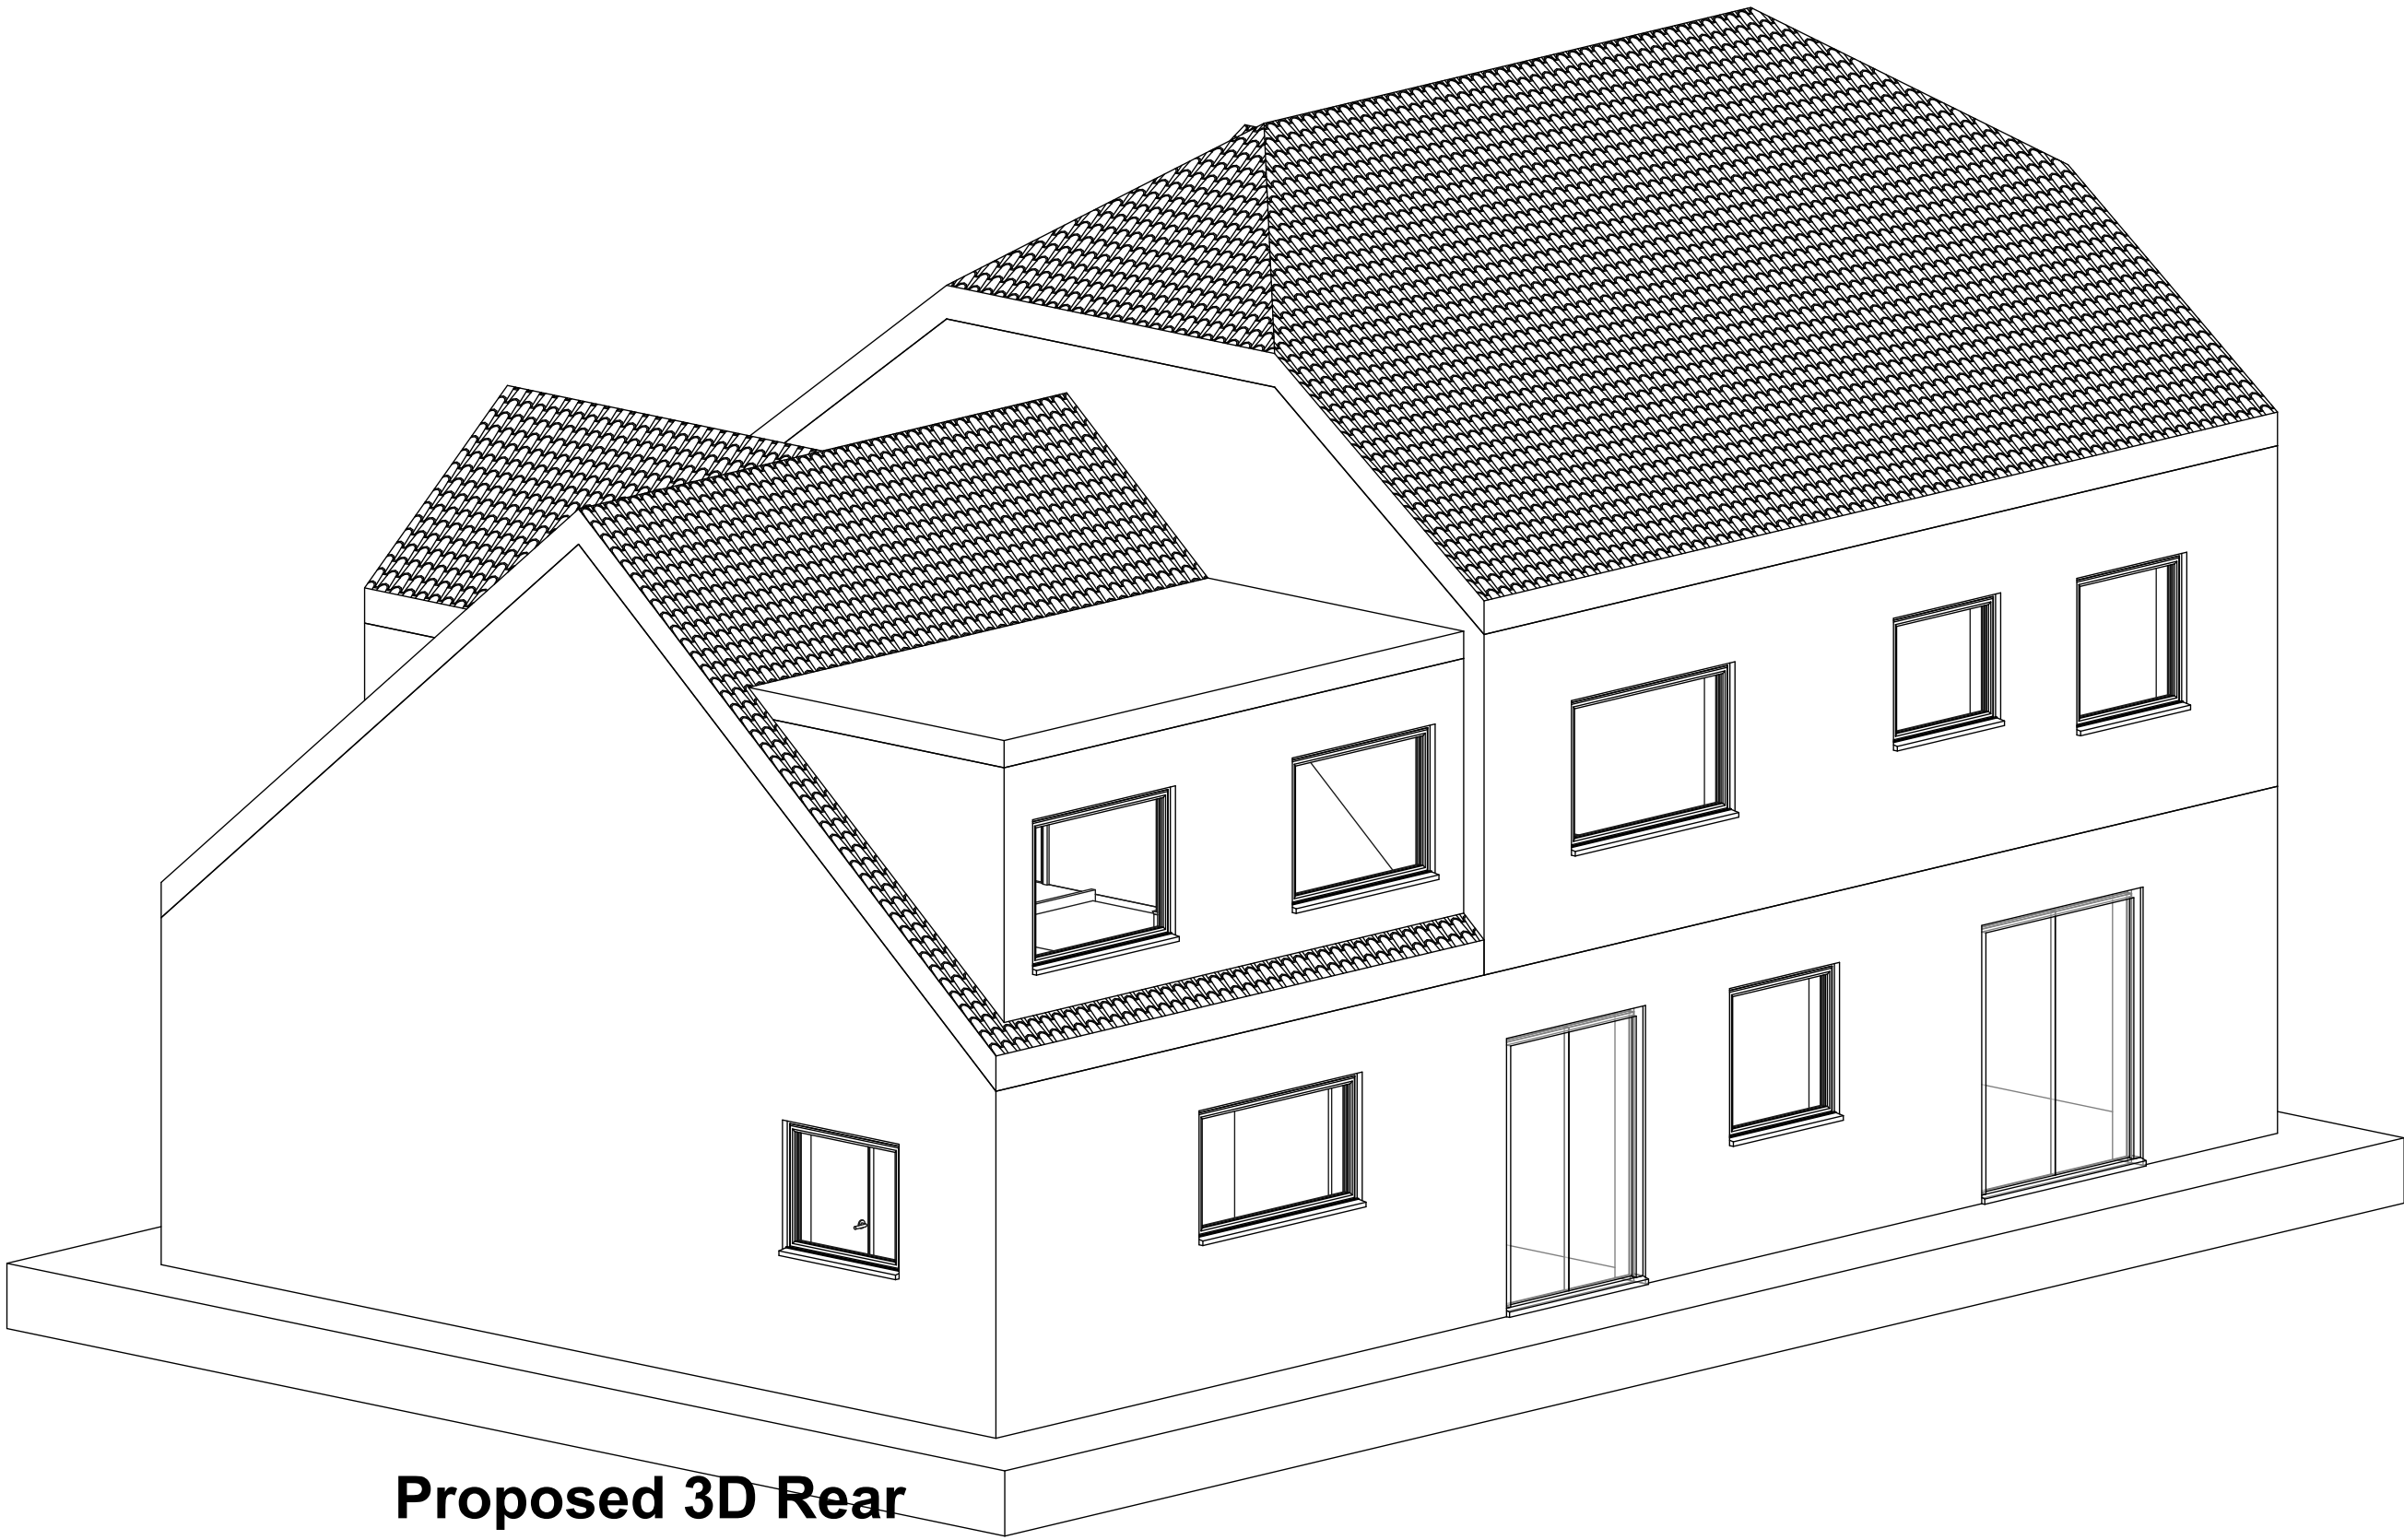

Proposed 3D Rear

Note:
All Dimensions Are Approximate
And TBC On Site By Contractor

 TREND ARCHITECTURE T: 01484 941051 plan@trendarchitecture.co.uk www.trendarchitecture.co.uk	
Project Name 16 Pembroke Court, Huddersfield, HD4 5NB	
Drawing Title: Proposed Layout-Option 1	
Drawing Number: TR-A24-0101-006	Scale: 1 : 50@A1
Date: 07/02/24	Revision: B
Drawn By: AM	Checked by: JA
Reason For Issue: Project Status	