


IF IN ANY DOUBT PLEASE ASK THE ARCHITECT FOR CLARIFICATION.
DO NOT SCALE FROM DRAWING. ALL DIMENSIONS TO BE CHECKED ON SITE
THE COPYRIGHT FOR THESE DRAWINGS REMAINS THE PROPERTY OF THE
ARCHITECT. THEY MUST NOT BE REPRODUCED IN ANY WAY WITHOUT THE
ARCHITECT'S PRIOR WRITTEN CONSENT.

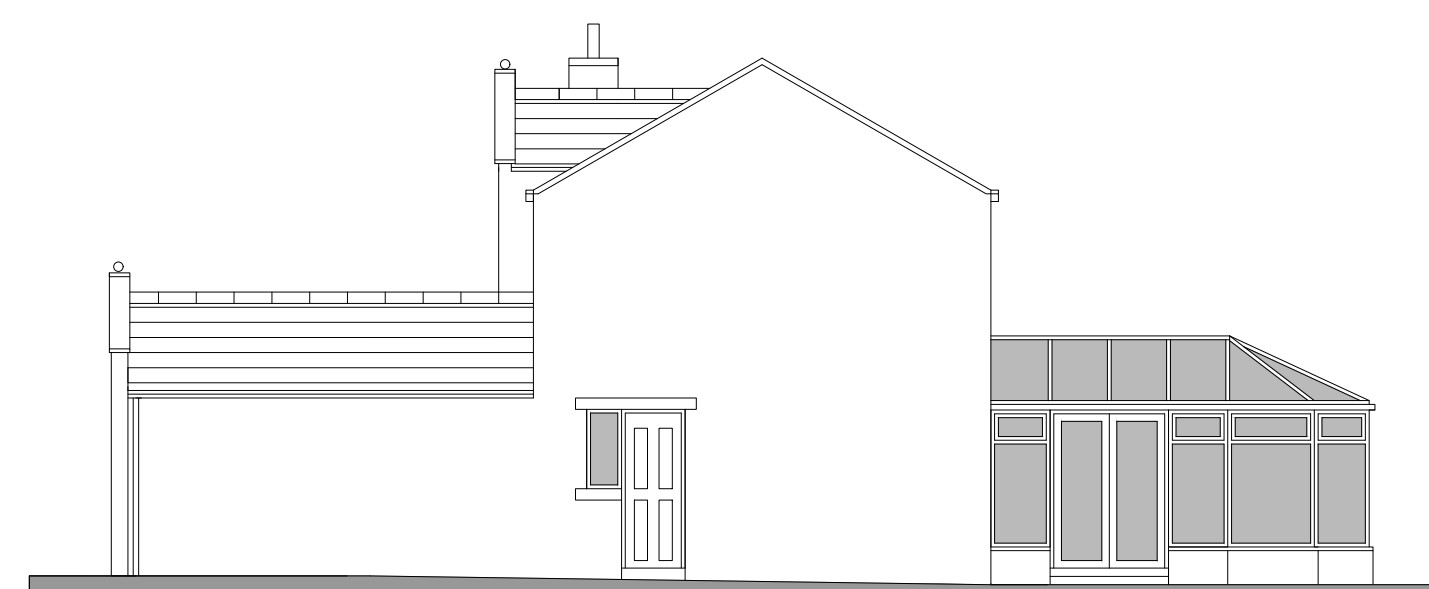

SOUTH EAST ELEVATION




NORTH EAST ELEVATION




NORTH WEST ELEVATION




SOUTH WEST ELEVATION

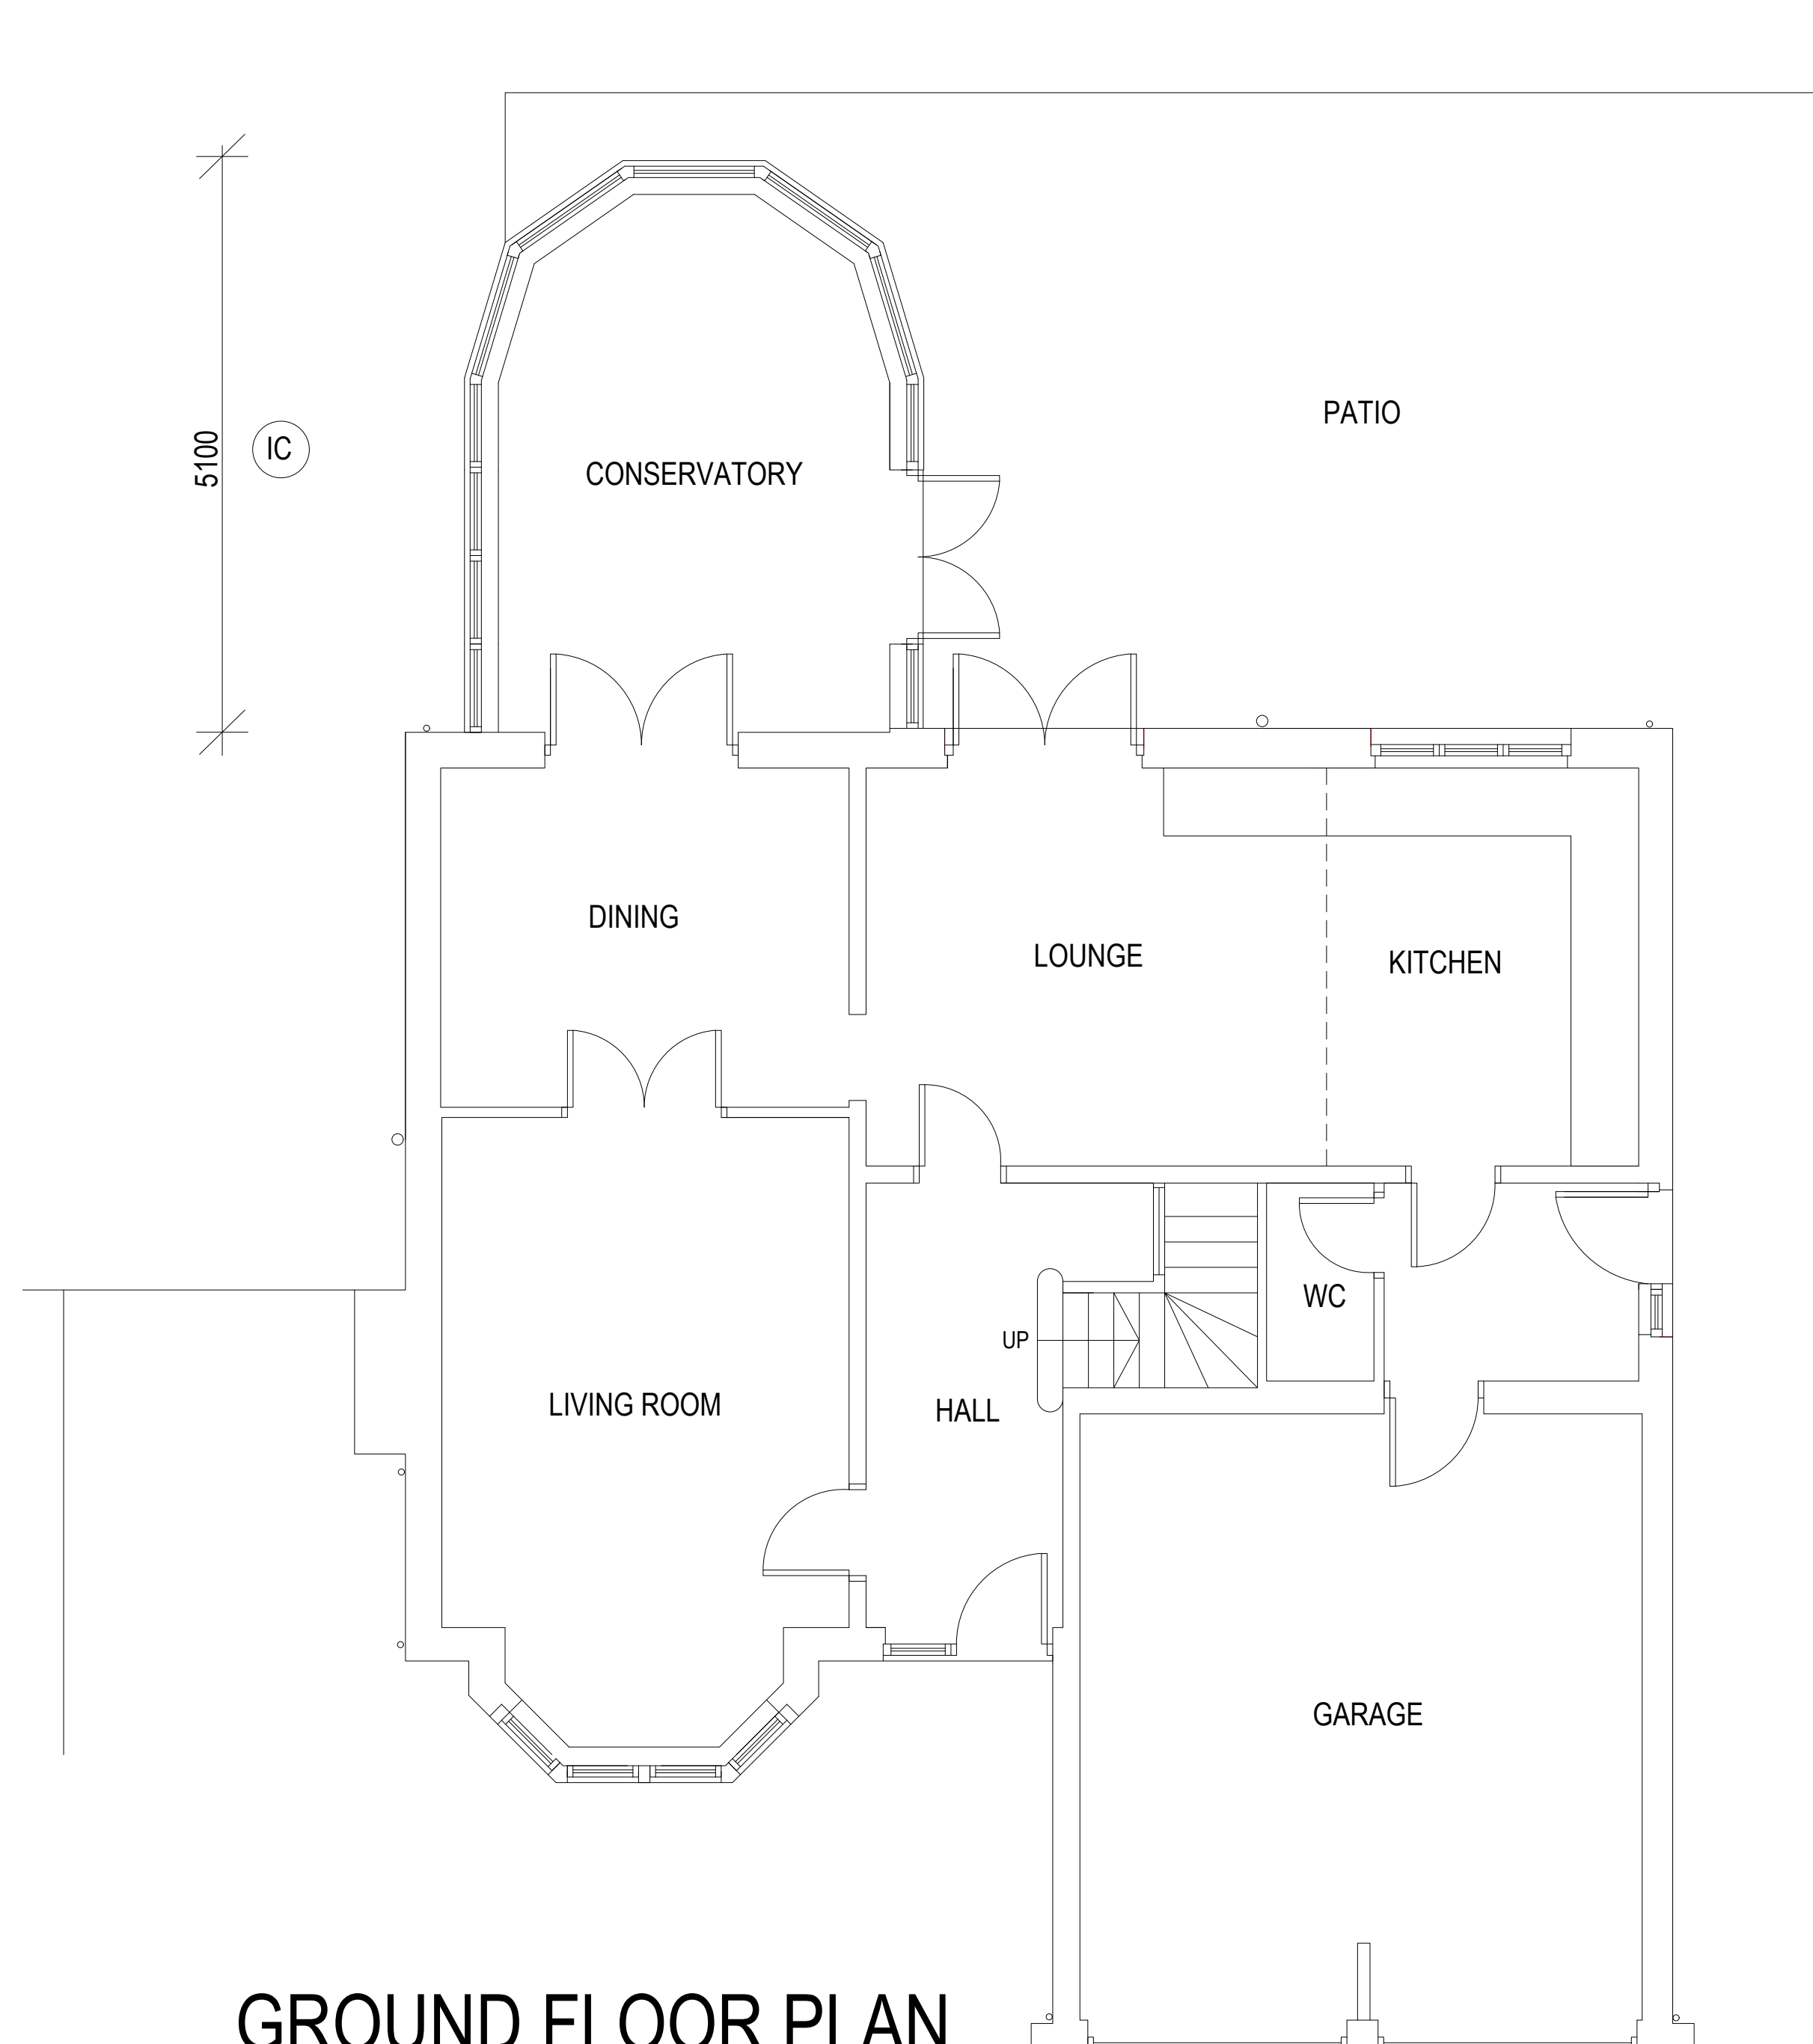

GROUND FLOOR PLAN

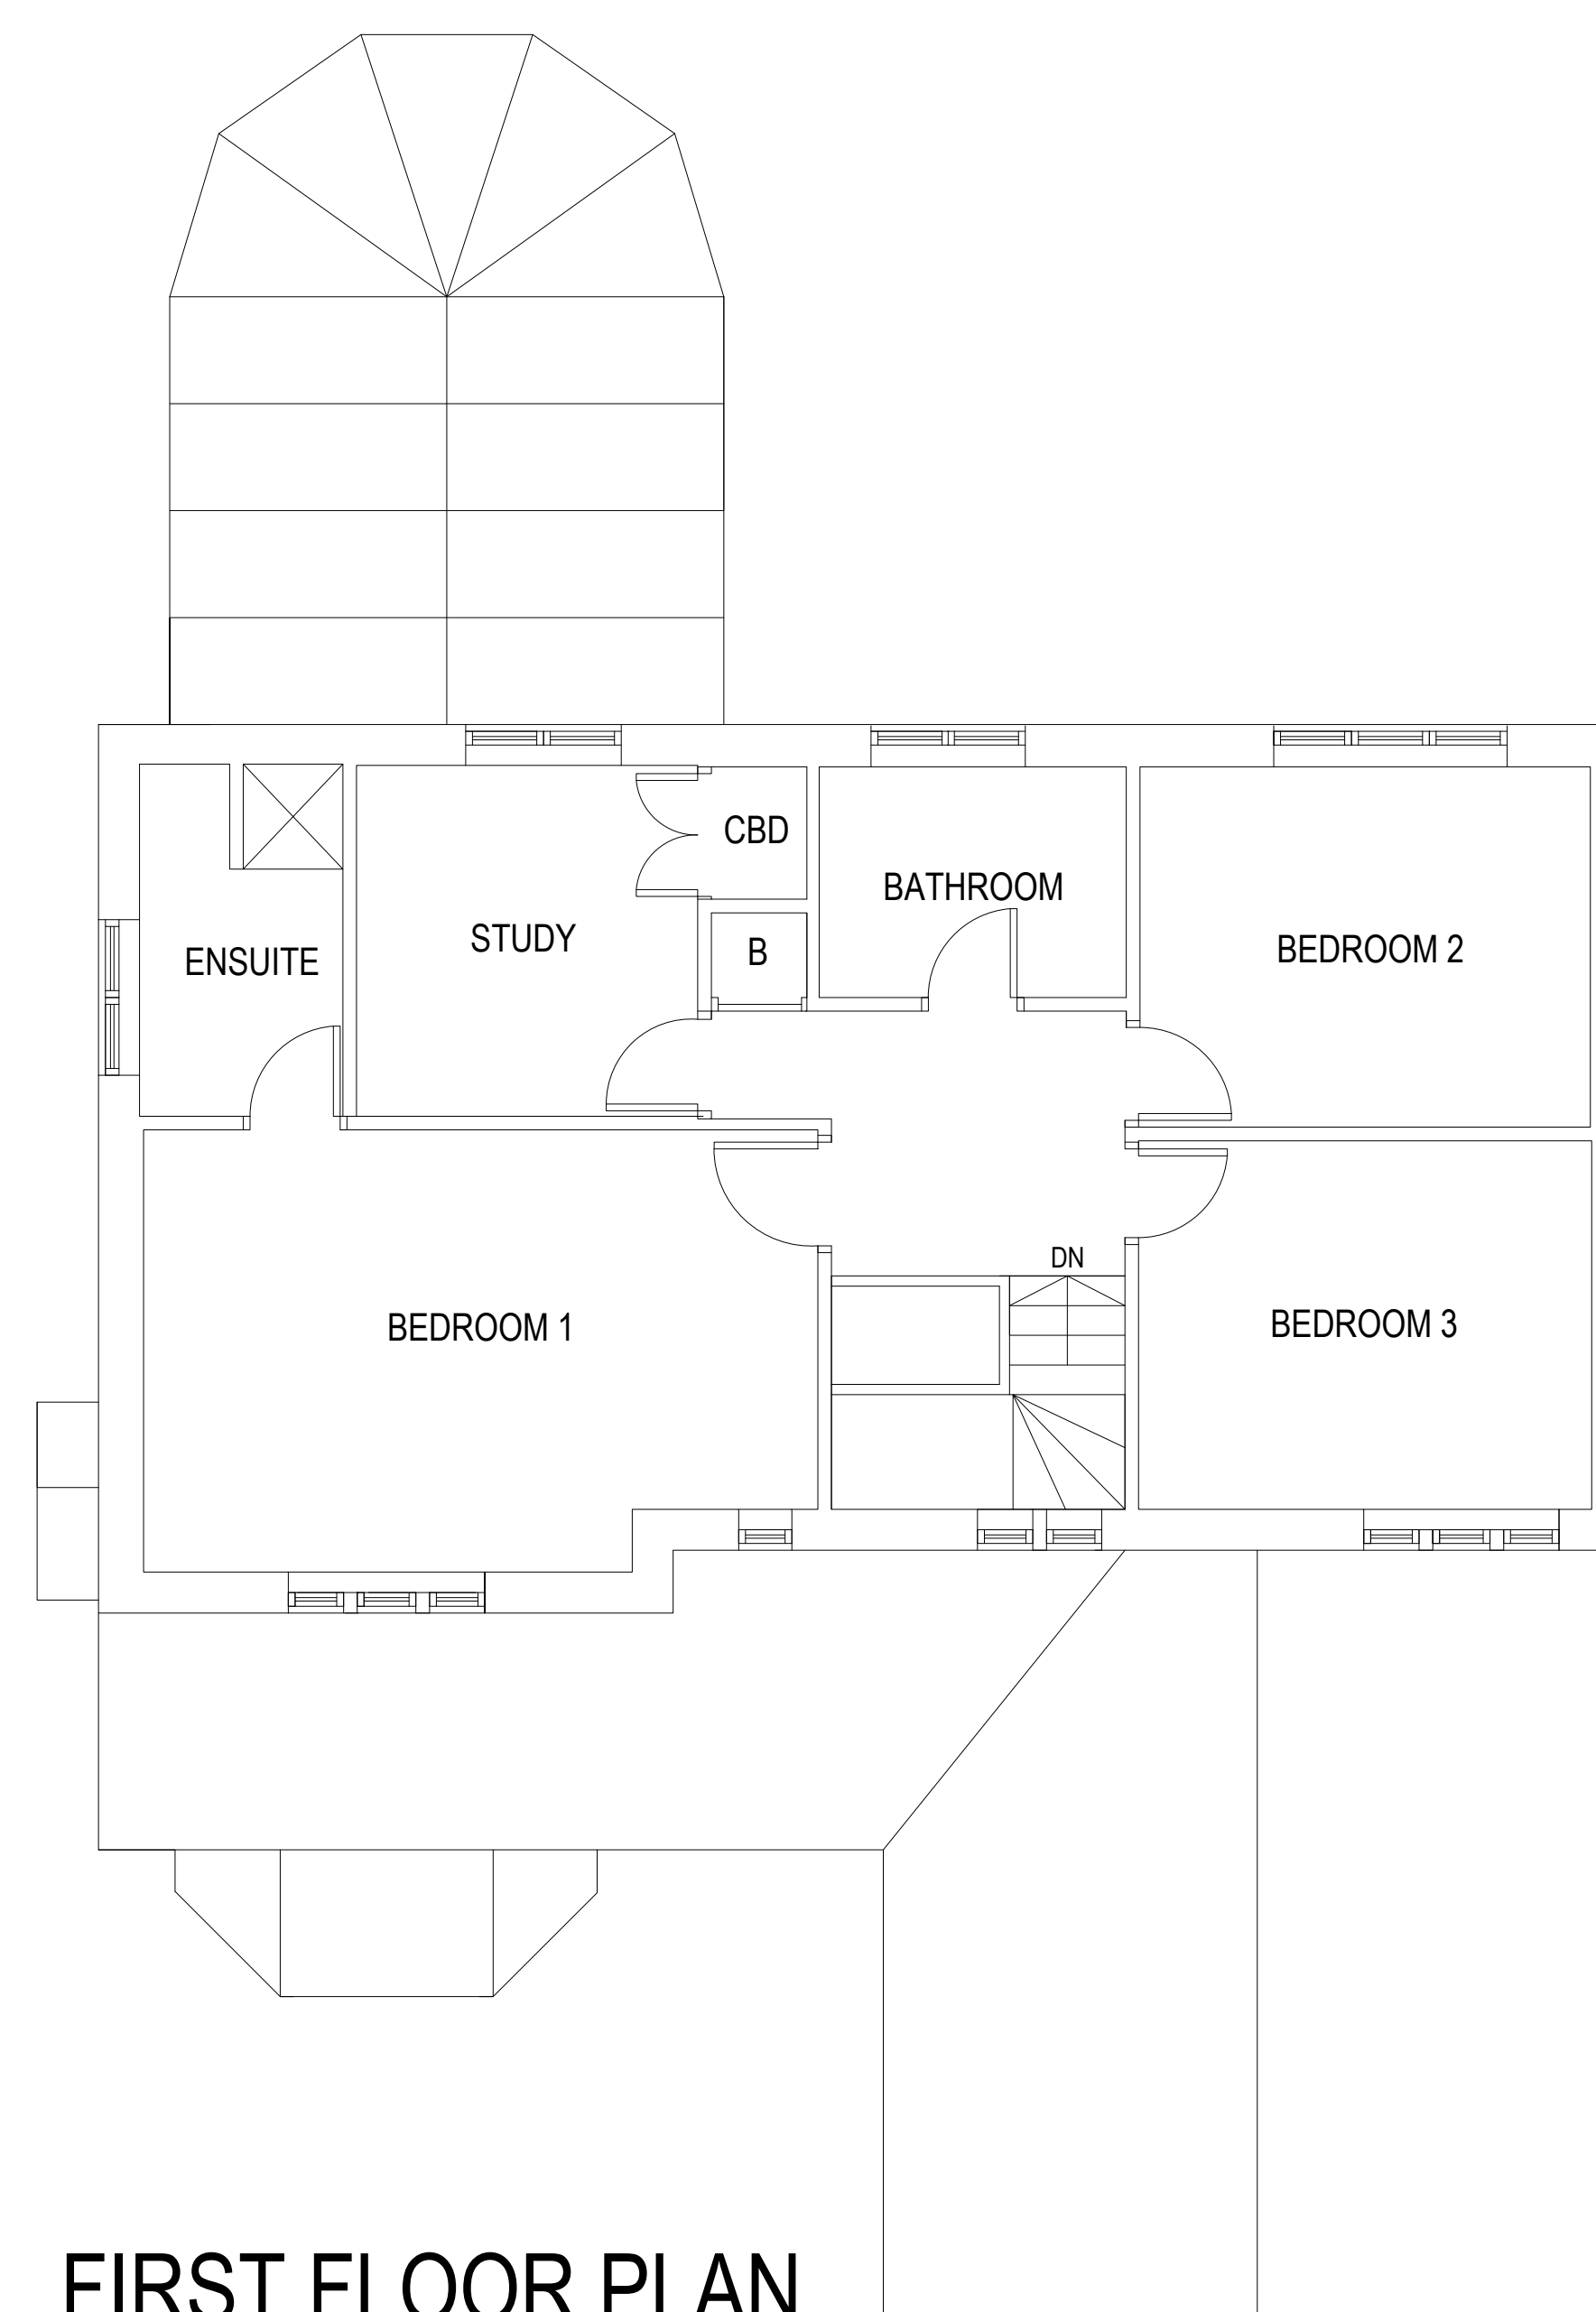

FIRST FLOOR PLAN

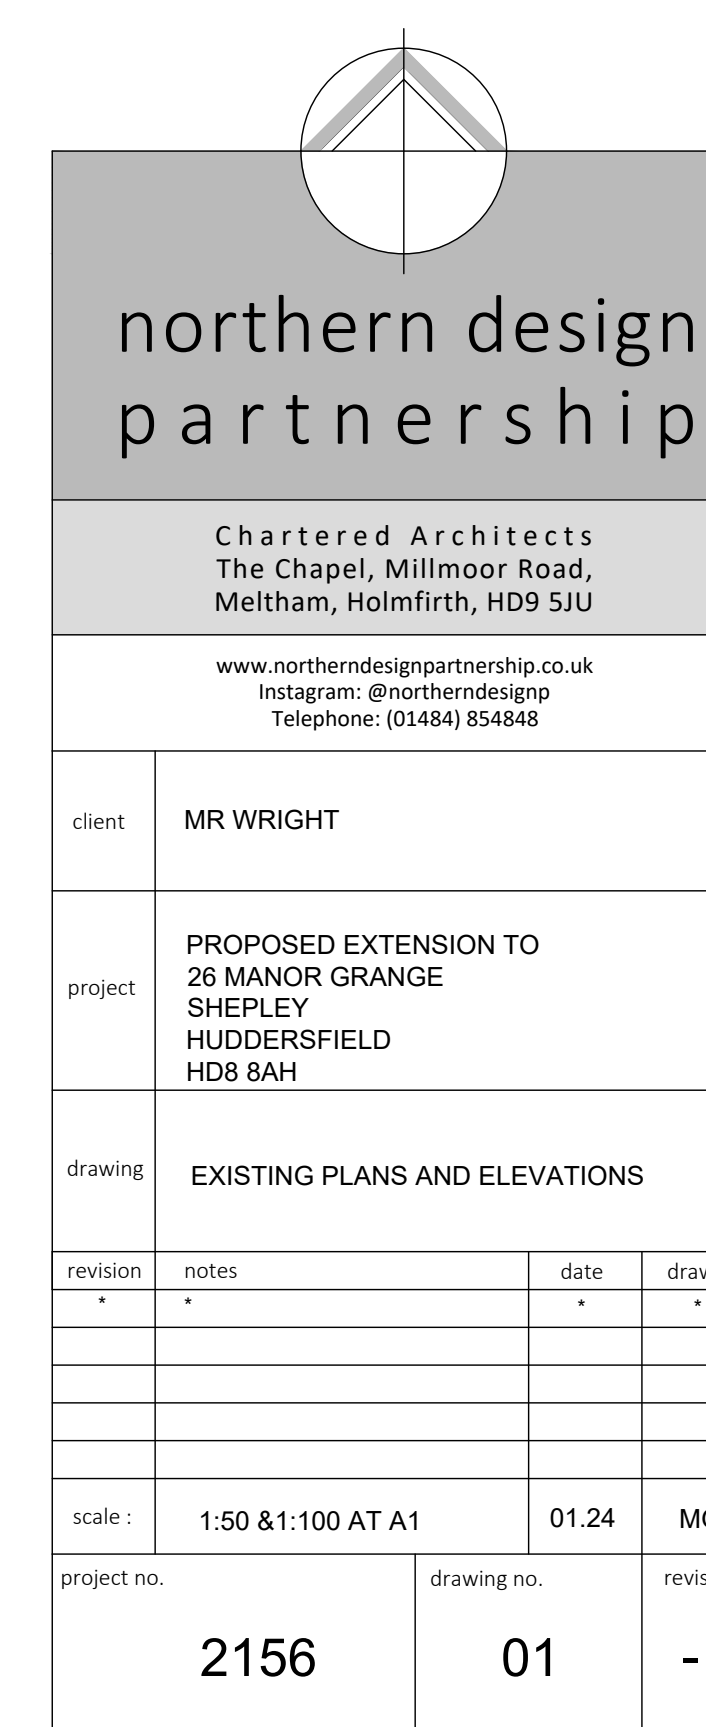

revision	notes	date	drawn
*	*	*	*
scale :	1:50 & 1:100 AT A1	01.24	Mo
project no.		drawing no.	revision
2156		01	-