

IF IN ANY DOUBT PLEASE ASK THE ARCHITECT FOR CLARIFICATION.
DO NOT SCALE FROM DRAWING. ALL DIMENSIONS TO BE CHECKED ON SITE.
THE COPYRIGHT FOR THESE DRAWINGS REMAINS THE PROPERTY OF THE ARCHITECT. THEY MUST NOT BE REPRODUCED IN ANY WAY WITHOUT THE ARCHITECTS PRIOR WRITTEN CONSENT.



SOUTH EAST ELEVATION




NORTH EAST ELEVATION




NORTH WEST ELEVATION




SOUTH WEST ELEVATION

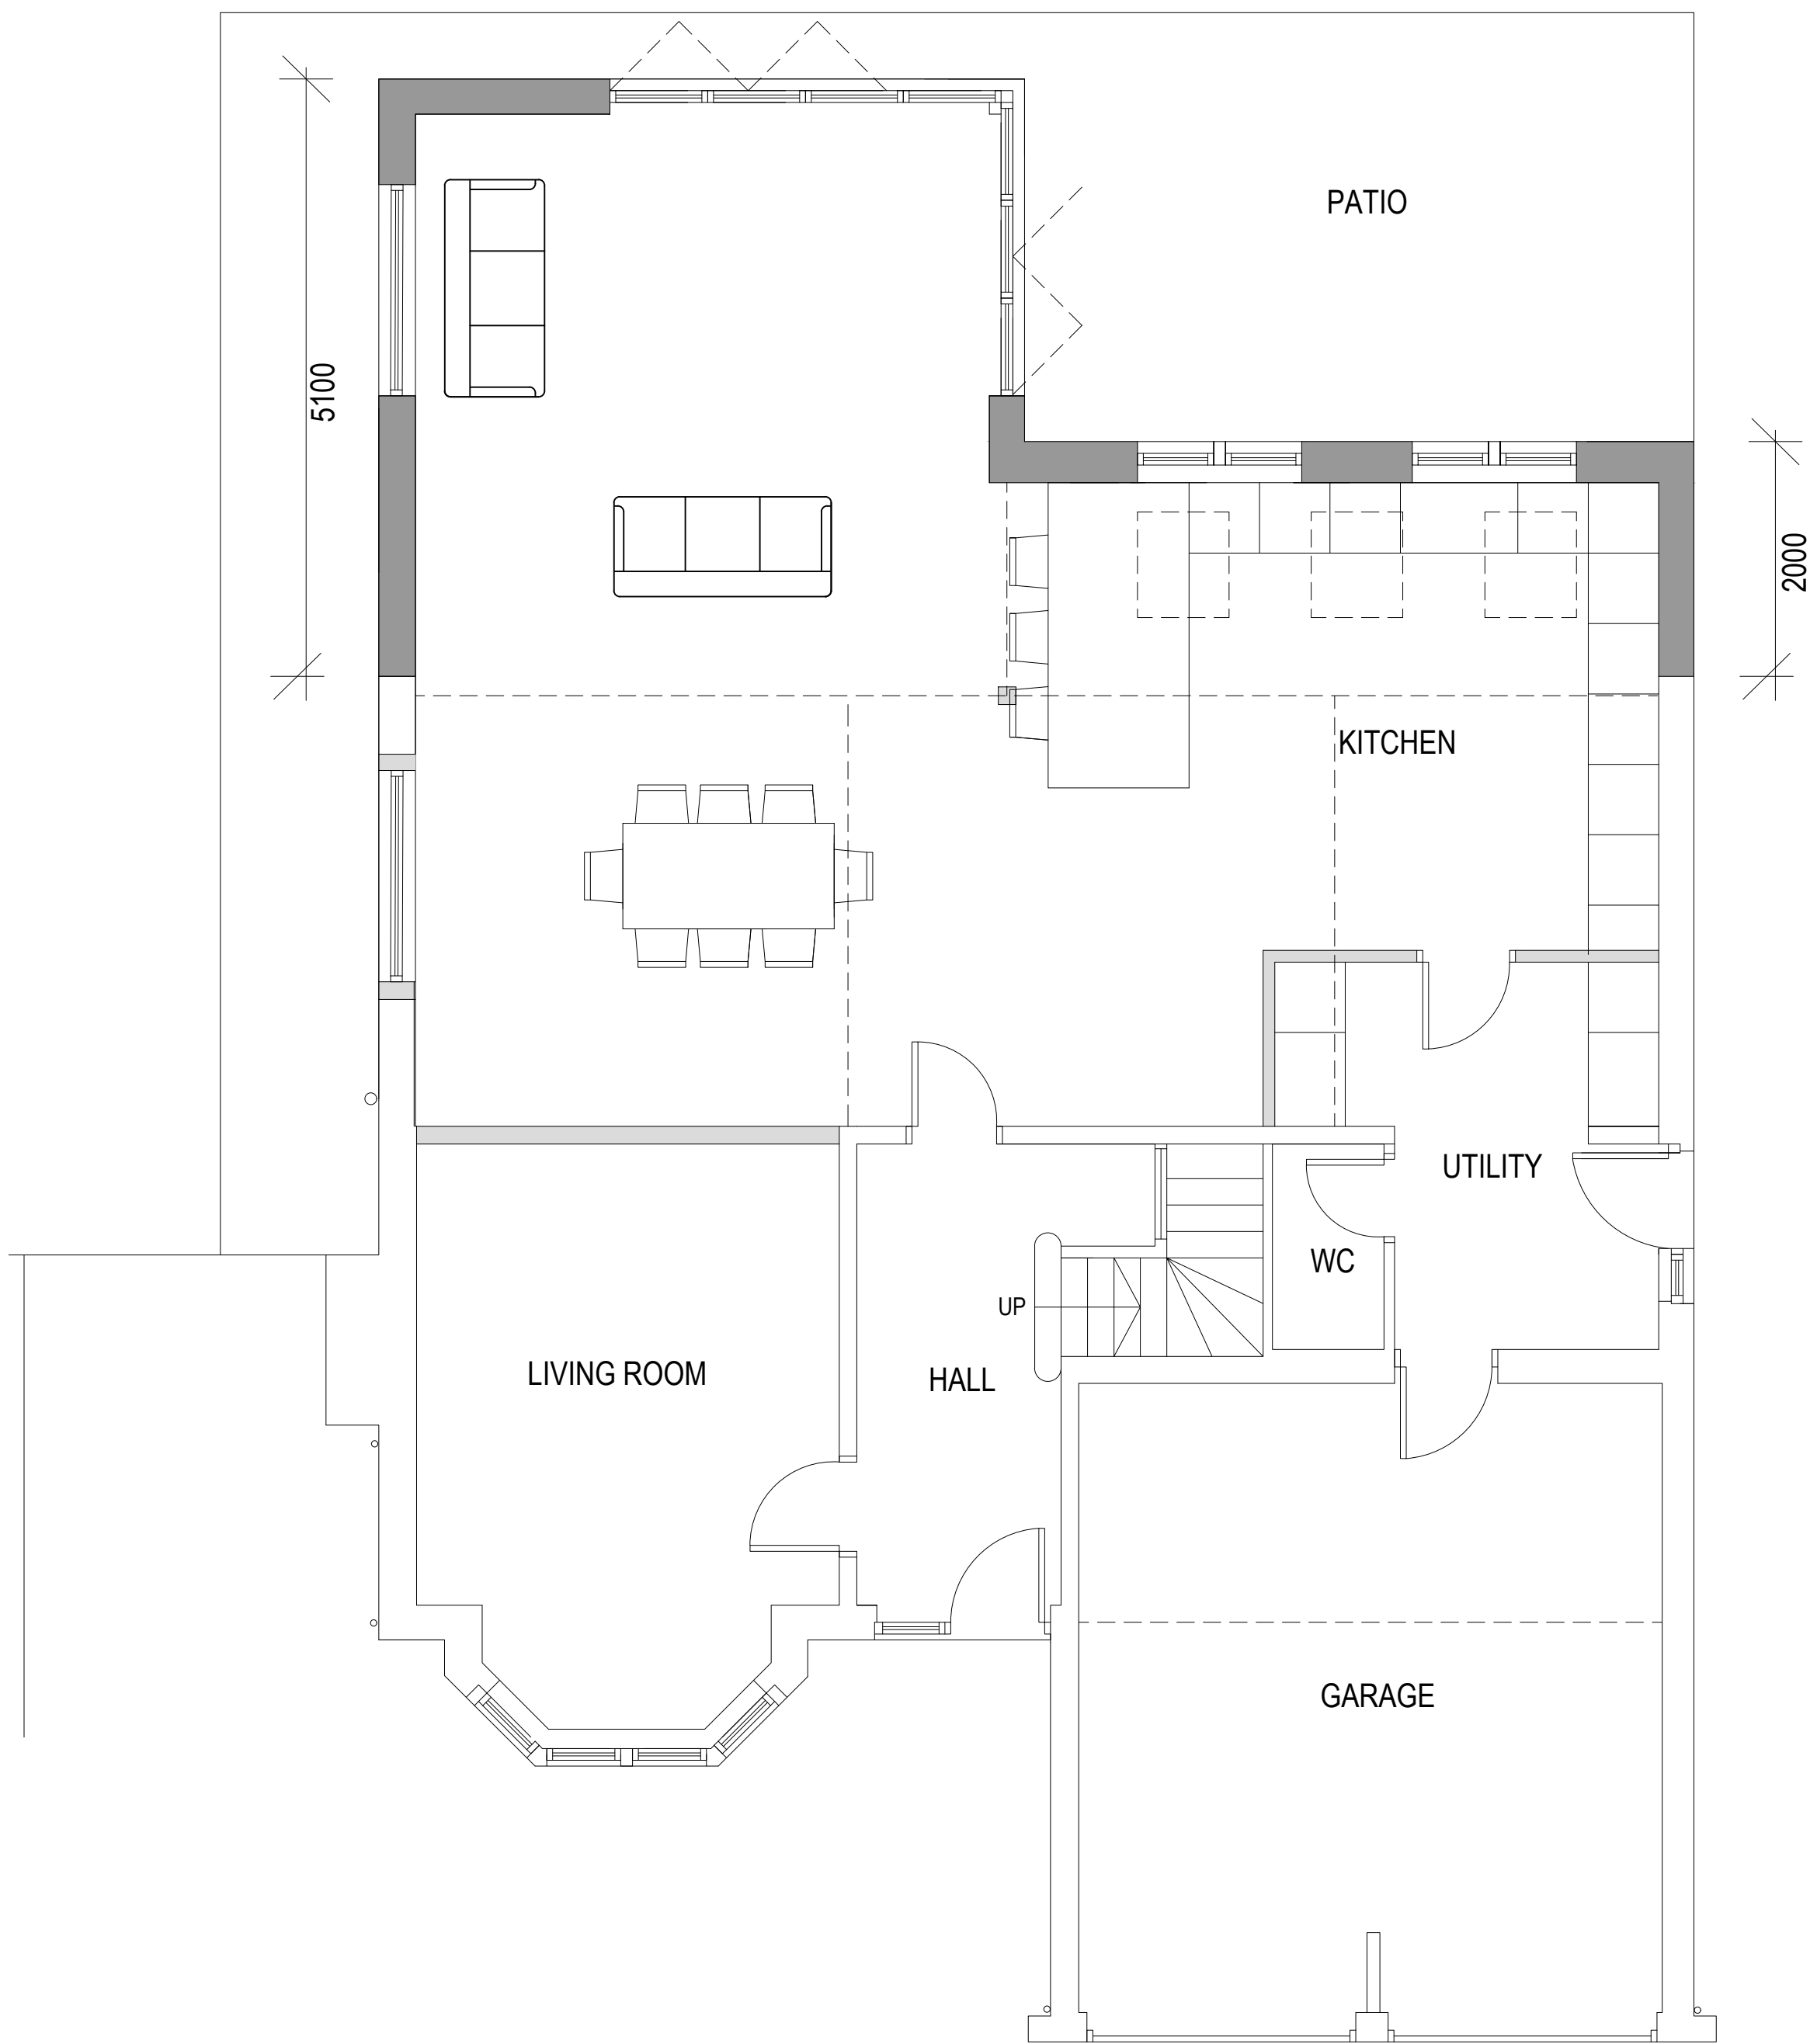

GROUND FLOOR PLAN

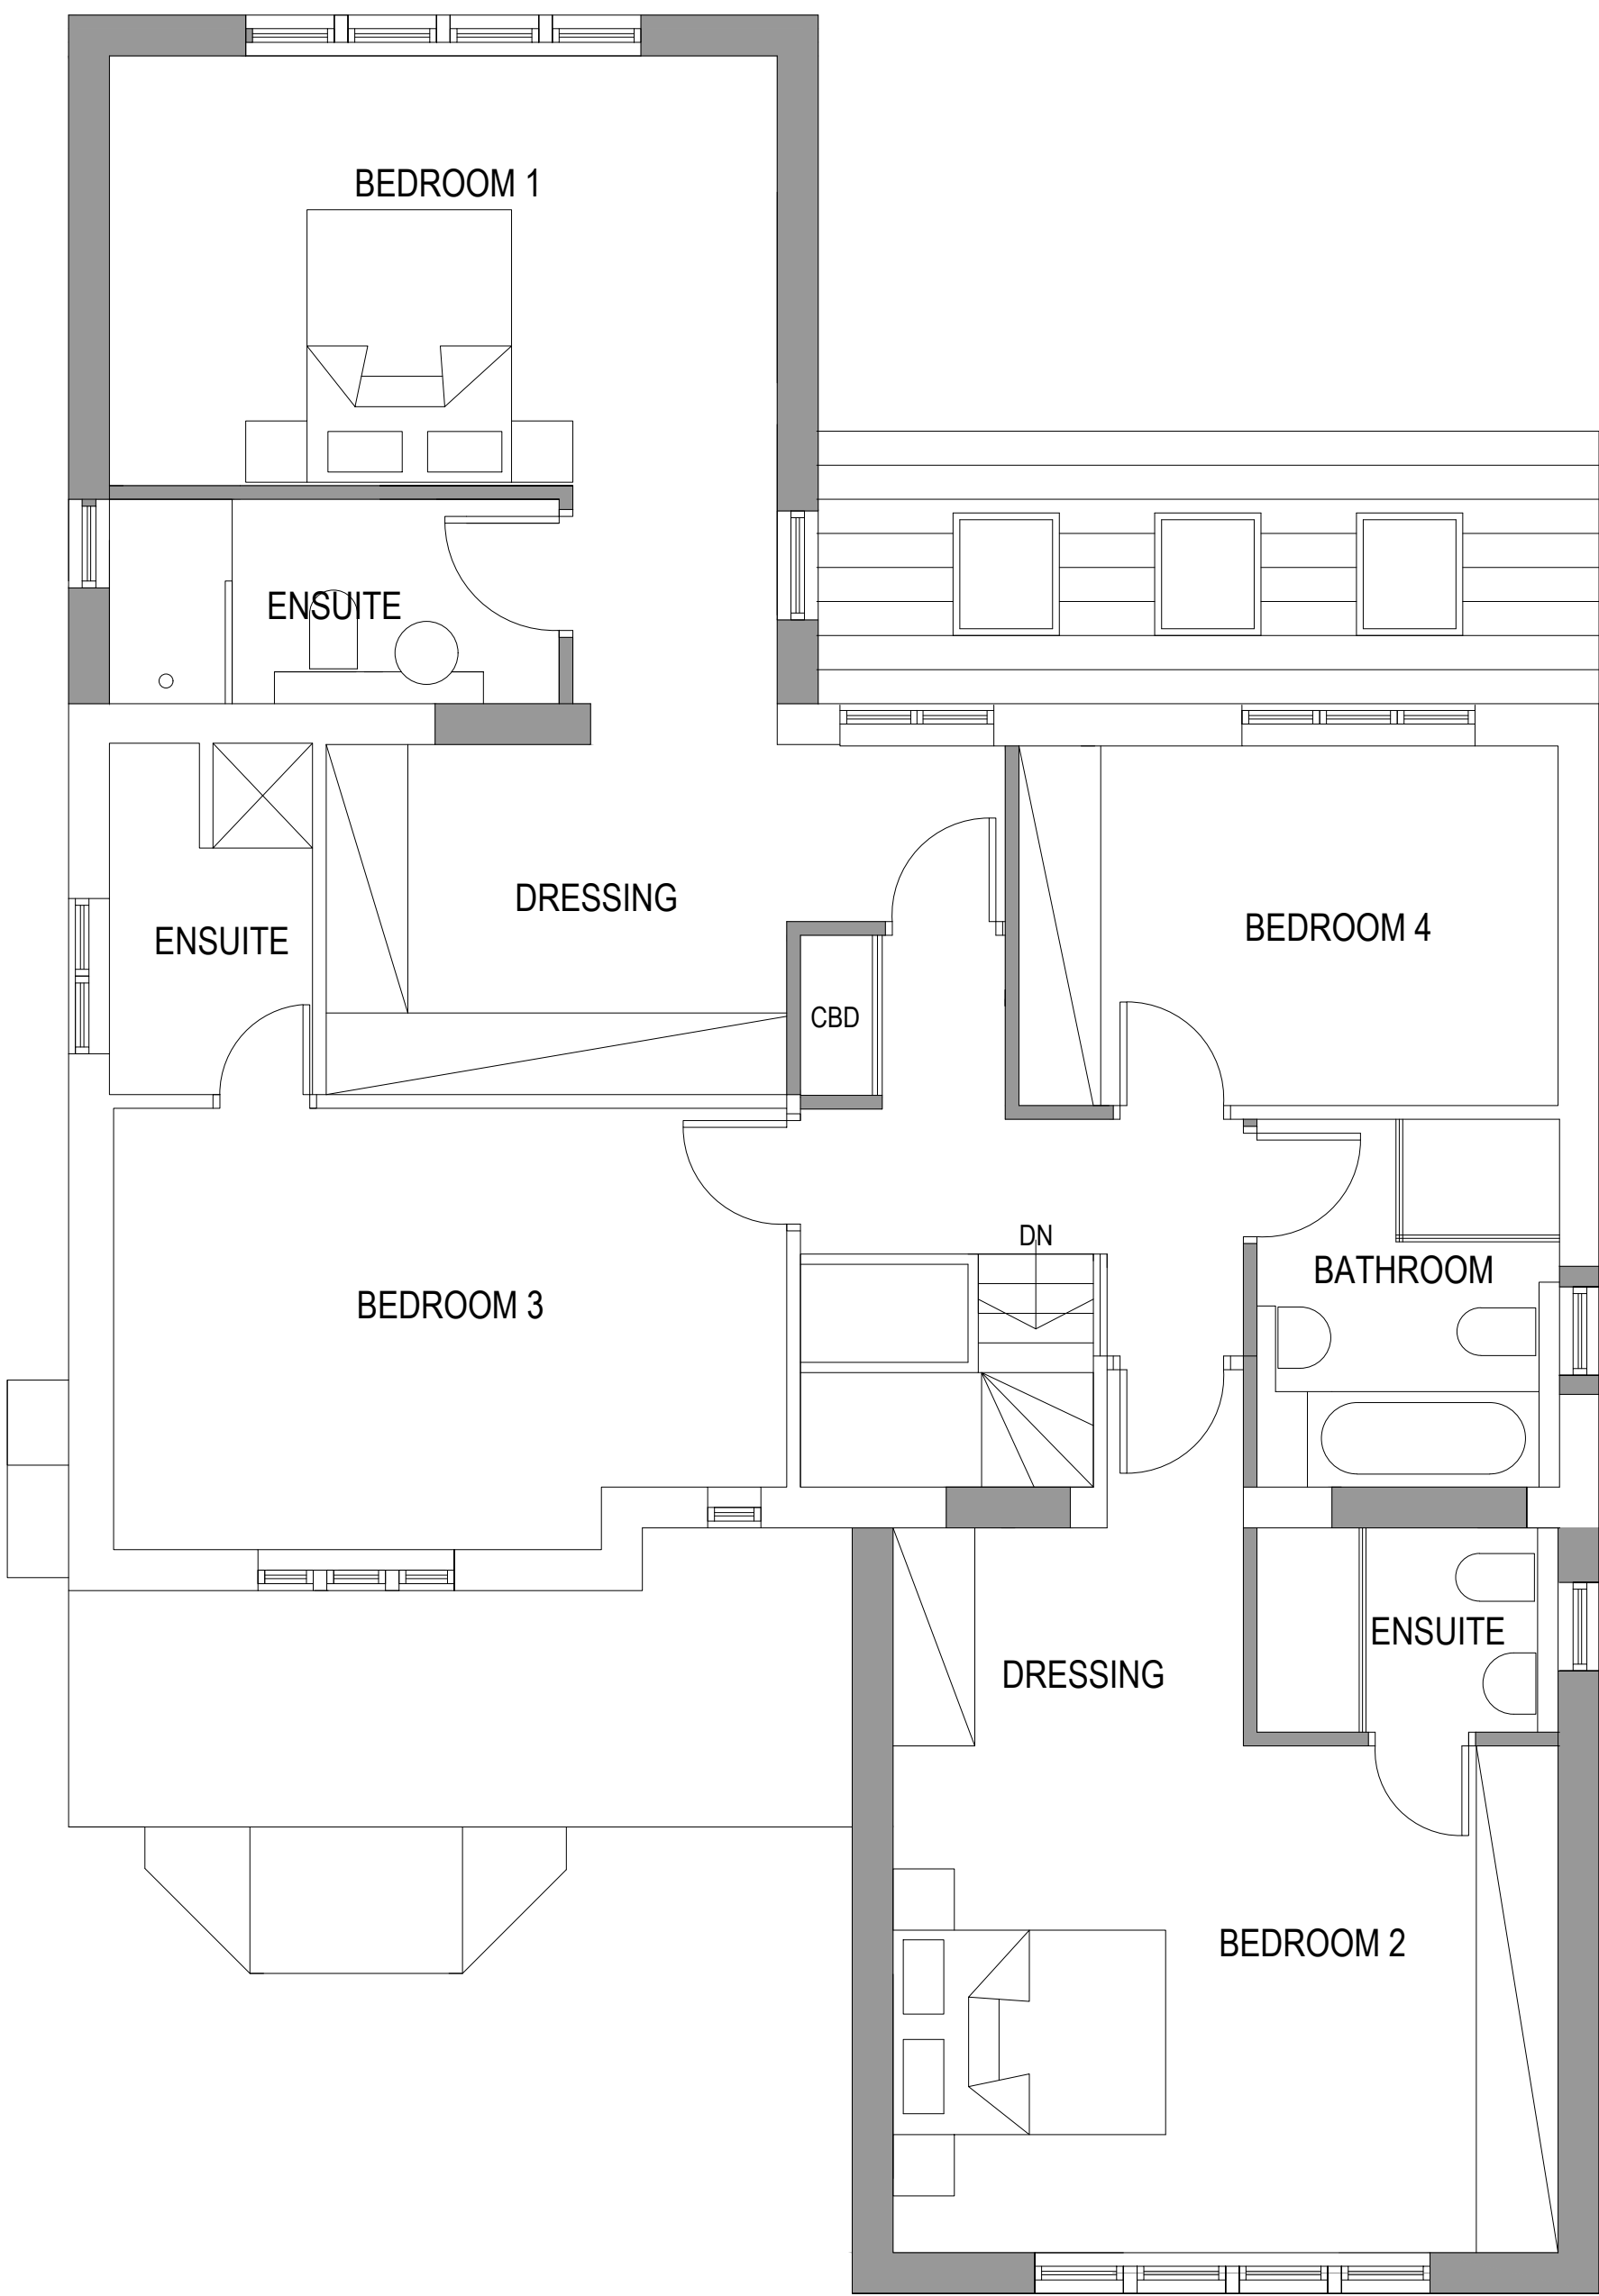

FIRST FLOOR PLAN

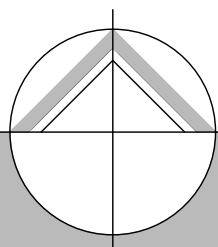

northern design
partnership

Chartered Architects
The Chapel, Millmoor Road,
Meltham, Holmfirth, HD9 5JU

www.northerndesignpartnership.co.uk
Instagram: @northerndesignp
Telephone: (01484) 854848

client	MR WRIGHT		
project	PROPOSED EXTENSION TO 26 MANOR GRANGE SHEPLEY HUDDERSFIELD HD8 8AH		
drawing	PROPOSED PLANS AND ELEVATIONS		
revision	notes	date	drawn
A	PLANNING REVISIONS	03.24	PB
scale :	1:50 & 1:100 AT A1	01.24	MG
project no.	drawing no.	revision	
2156	02	A	