


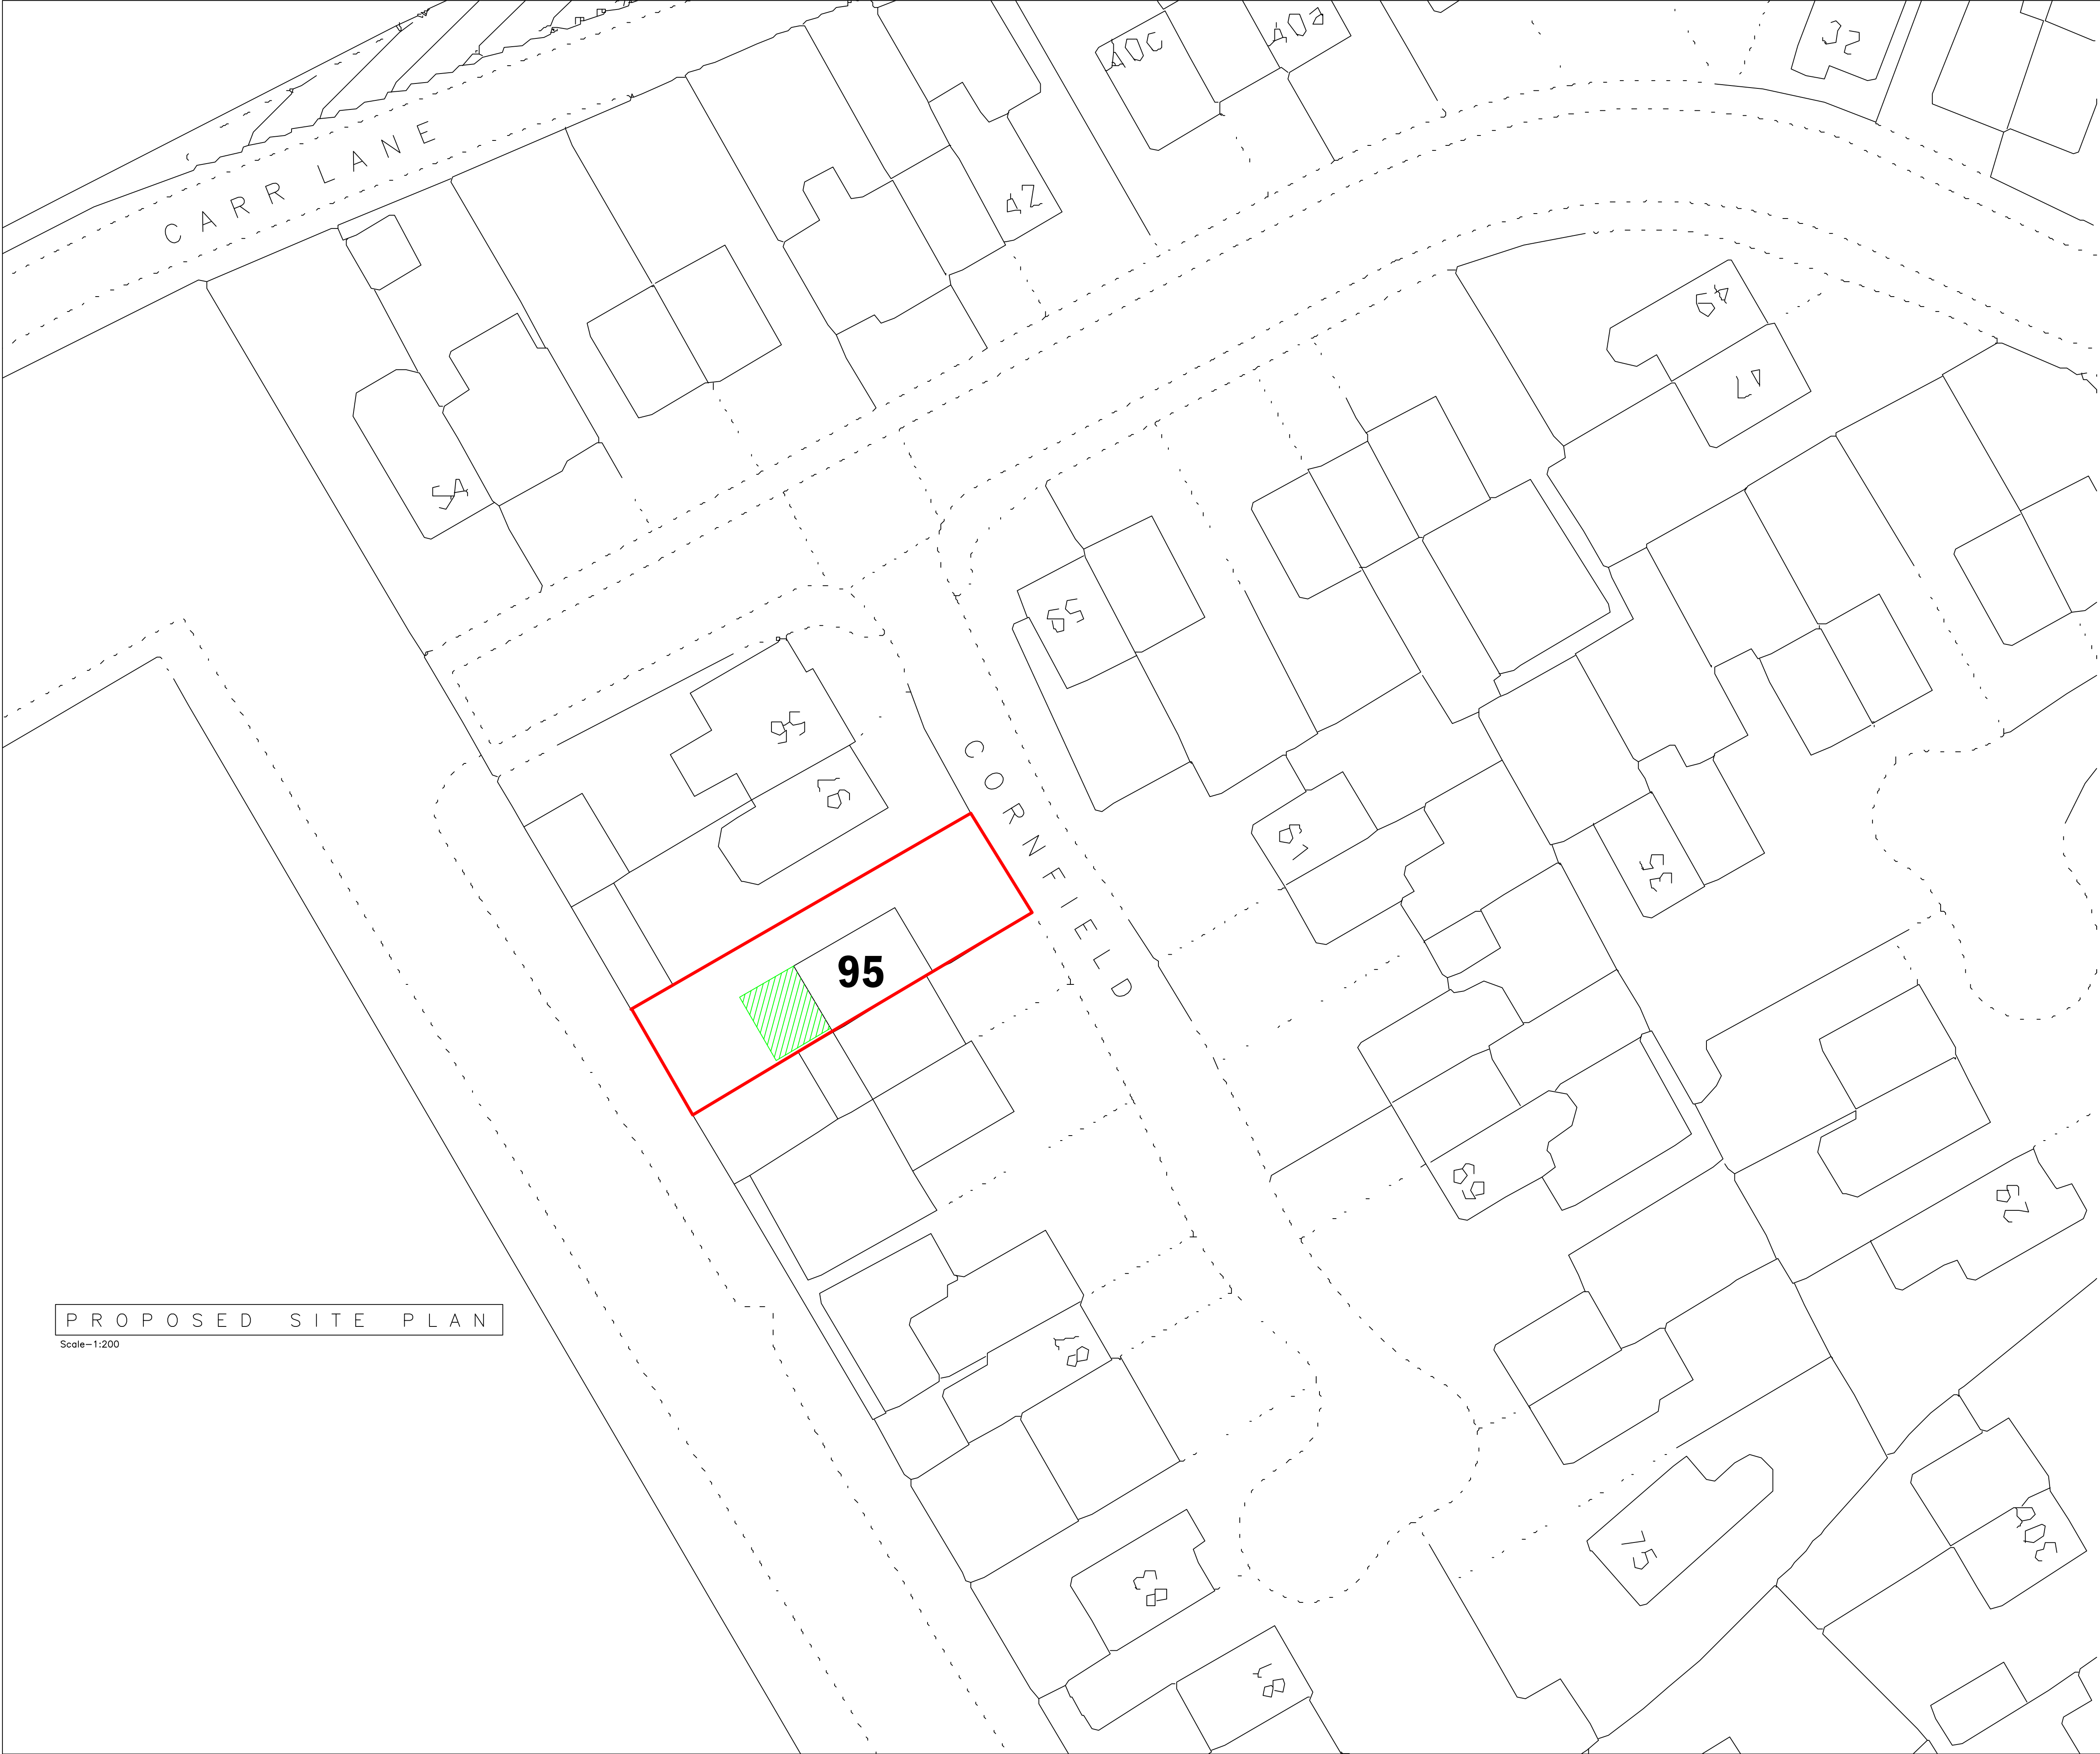


Note;

ALL WORK TO BE CARRIED OUT IN ACCORDANCE WITH THE CURRENT BUILDING REGULATIONS & CODES OF PRACTICE.

ALL DIMENSIONS TO BE CHECKED ON SITE. DO NOT SCALE FROM THIS DRAWING.

ALL WORKS UNDERTAKEN TO THE SATISFACTION OF BUILDING CONTROL INSPECTORS.

 

PROPOSED SITE PLAN

Scale-1:200

P L A N N I N G

Rev:	Revision Note:	Date:
Client:	MRS M. KHAN	
Project:	95 CORNFIELD, DEWSBURY, WF13 3UZ.	
Title:	PROPOSED SITE PLAN	
Scale:	Date:	Drawing No:
1:200@A1	FEB 24	2424-2
		Revision:
		-

KMS CONSULTANTS & ASSOCIATES LTD

M - 07939 545 564 T - 0845 111 0945

E - kmsconsultants@gmail.com