

ARCHITECTURE | PLANNING | DESIGN

Malkin Farm
Brow Lane
Holmfirth
HD9 2RJ
07946872499
paul@paulmatthewsarchitectural.co.uk
www.paulmatthewsarchitectural.co.uk

Company Registration Number: 09898149 – Company
Registered in England and Wales


Project
Erection of Single Storey Side Extension and Internal
Alterations at 2 Bank End Knoll, Thurstonland Bank,
Brockholes, Holmfirth, HD9 7BF
Client

Mr M Jones


Drawing Title/Issue

Existing Floor Plans

scale	date	sheet size	dwg. no.
1:100	06/2022	A2	22/820/03

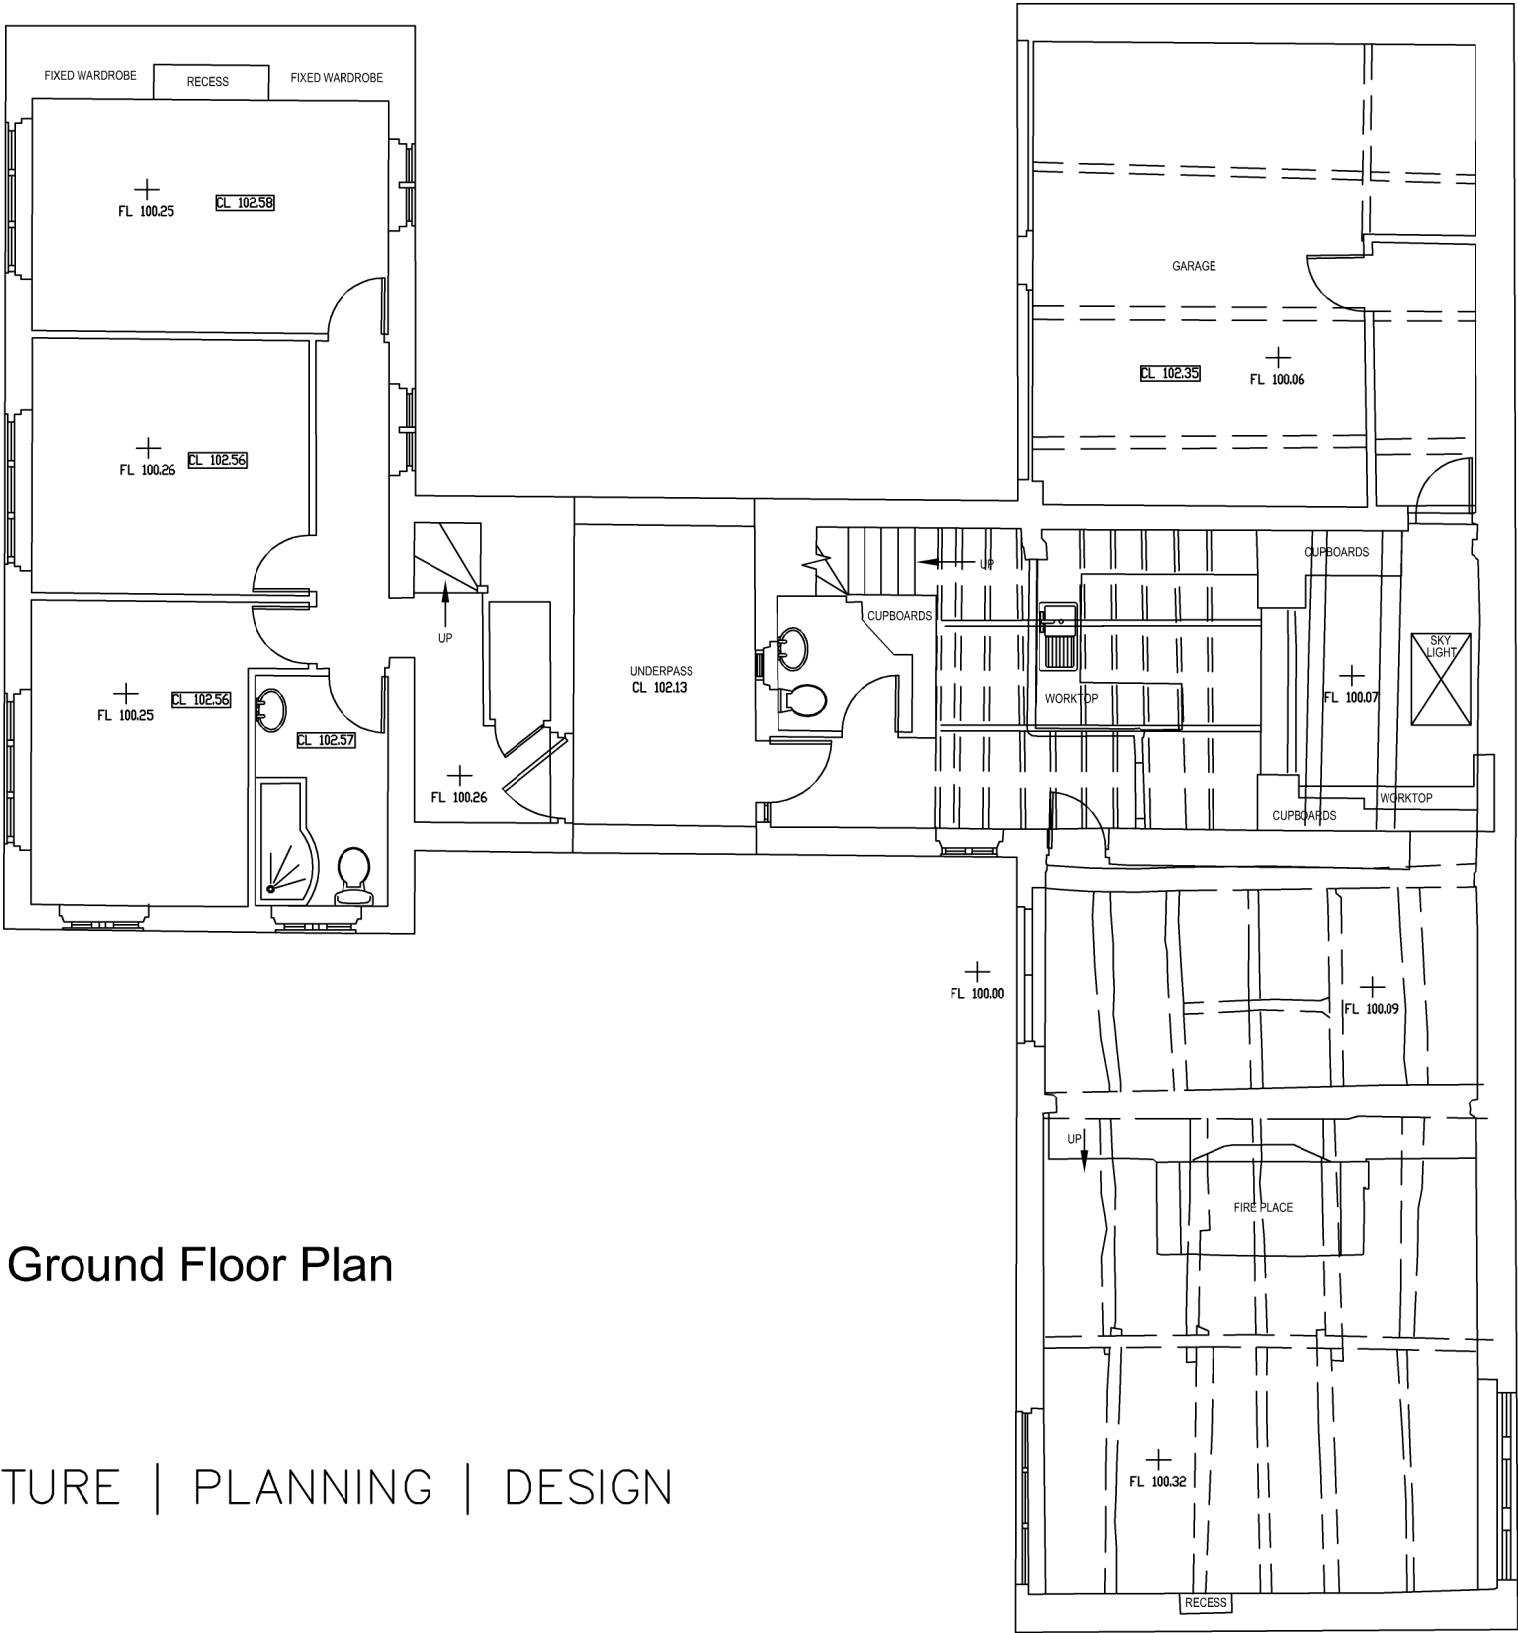

Ground Floor Plan

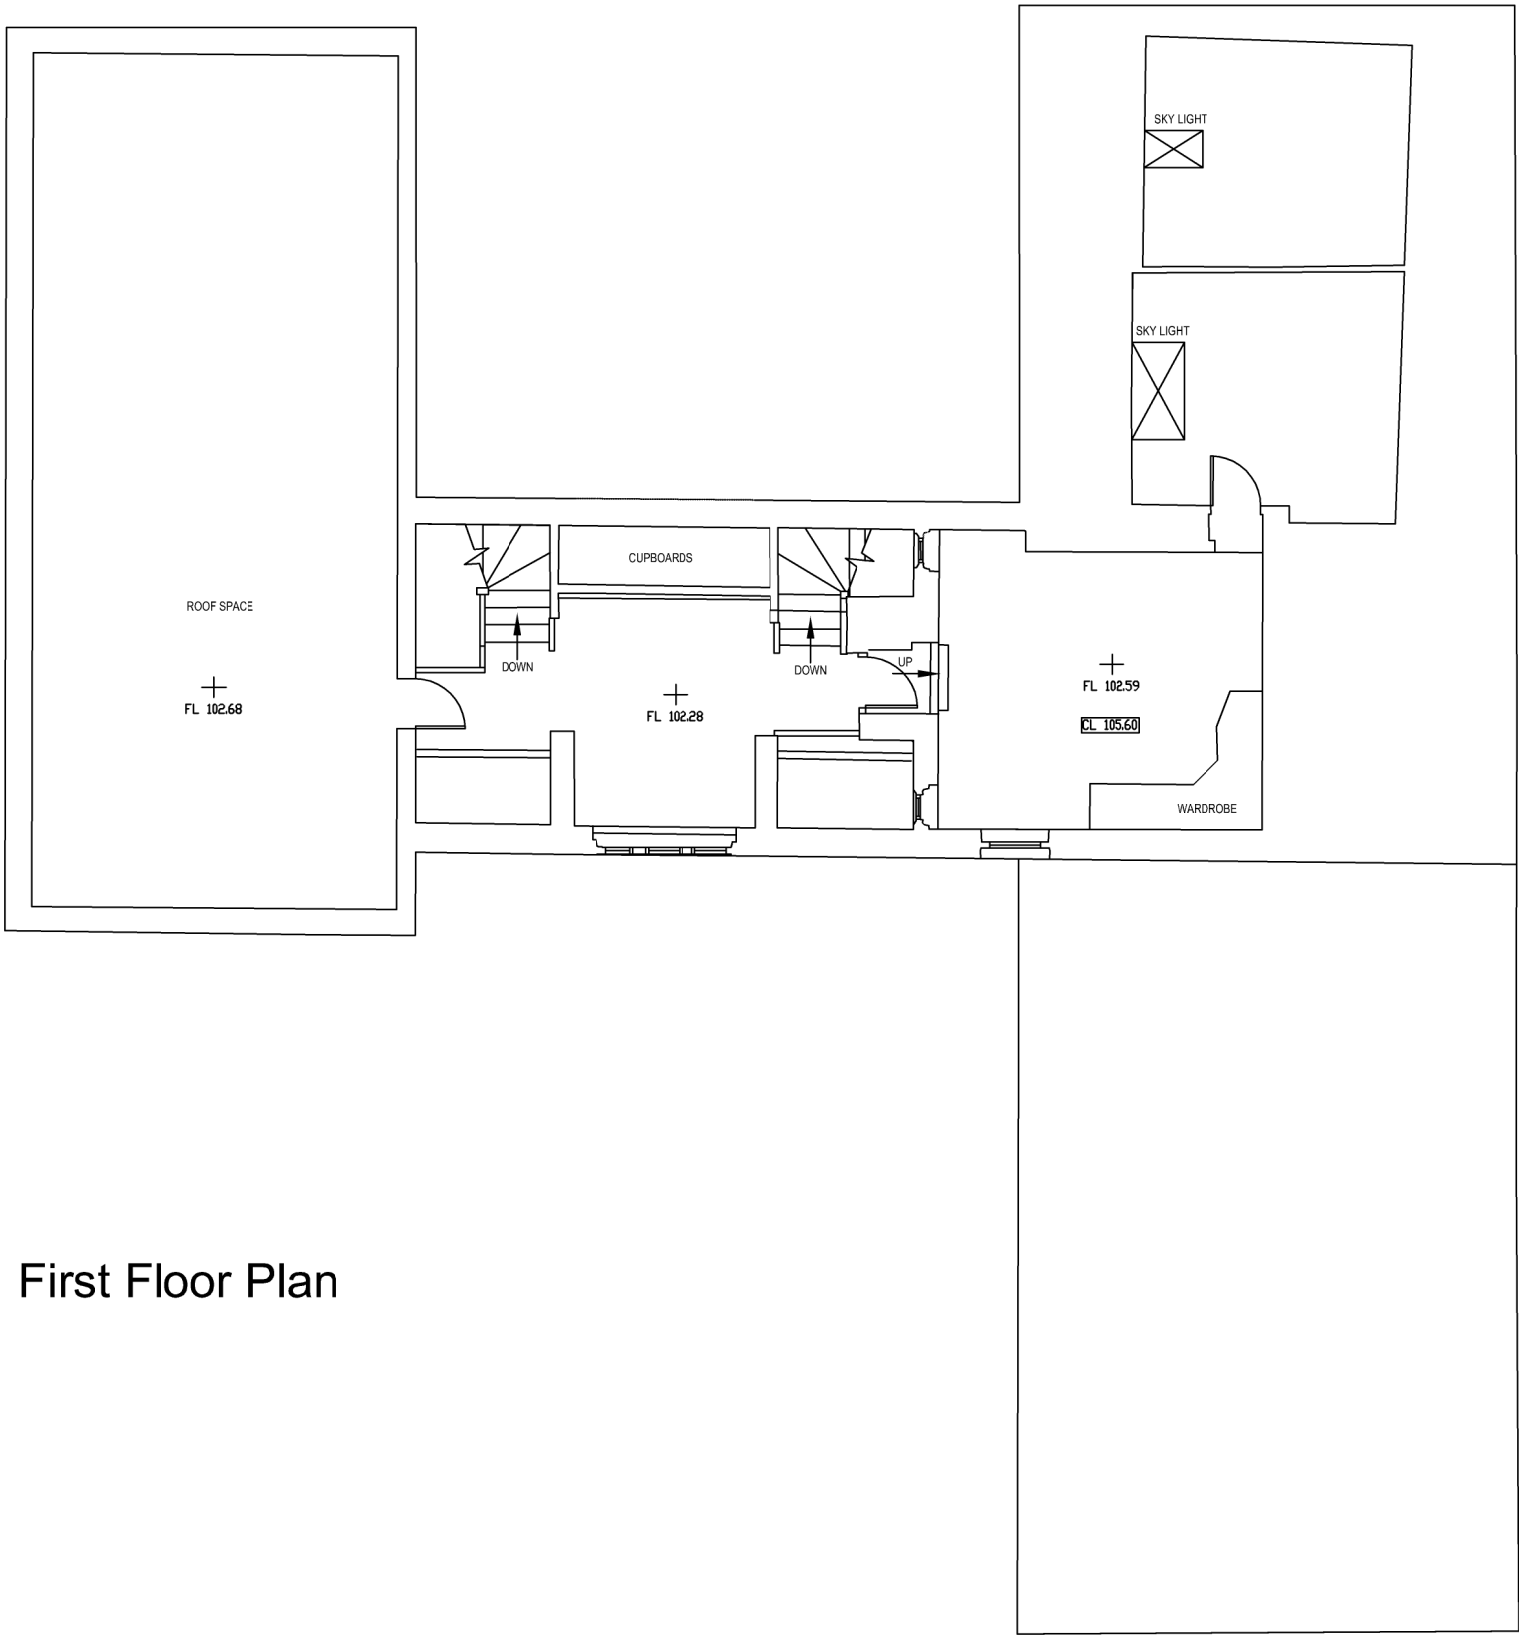

First Floor Plan

