

Ltd

PAUL MATTHEWS ARCHITECTURAL

ARCHITECTURE | PLANNING | DESIGN

Malkin Farm
Brow Lane
Holmfirth
HD9 2RJ
07946872499
paul@paulmatthewsarchitectural.co.uk
www.paulmatthewsarchitectural.co.uk

Company Registration Number: 09898149 – Company
Registered in England and Wales

Do not scale from drawing, use figured
dimensions only.

All dimensions must be checked and verified on
site prior to commencement
of works and architect to be notified of any
discrepancies.

The copyright for these drawings remains the
property of Paul MatthewsArchitectural Ltd.
They must not be reproduced in any way without
prior written consent from the originator (Paul
MatthewsArchitecturalLtd).


Project
Conversion of Garages and Alterations to 2 Bank
End Knoll, Thurstonland Bank, Brockholes,
Holmfirth, HD9 7BF
Client

Mr M Jones


Drawing Title/Issue

Proposed Gate Detail

scale	date	sheet size	dwg. no.
1:20	06/2022	A3	22/820/08

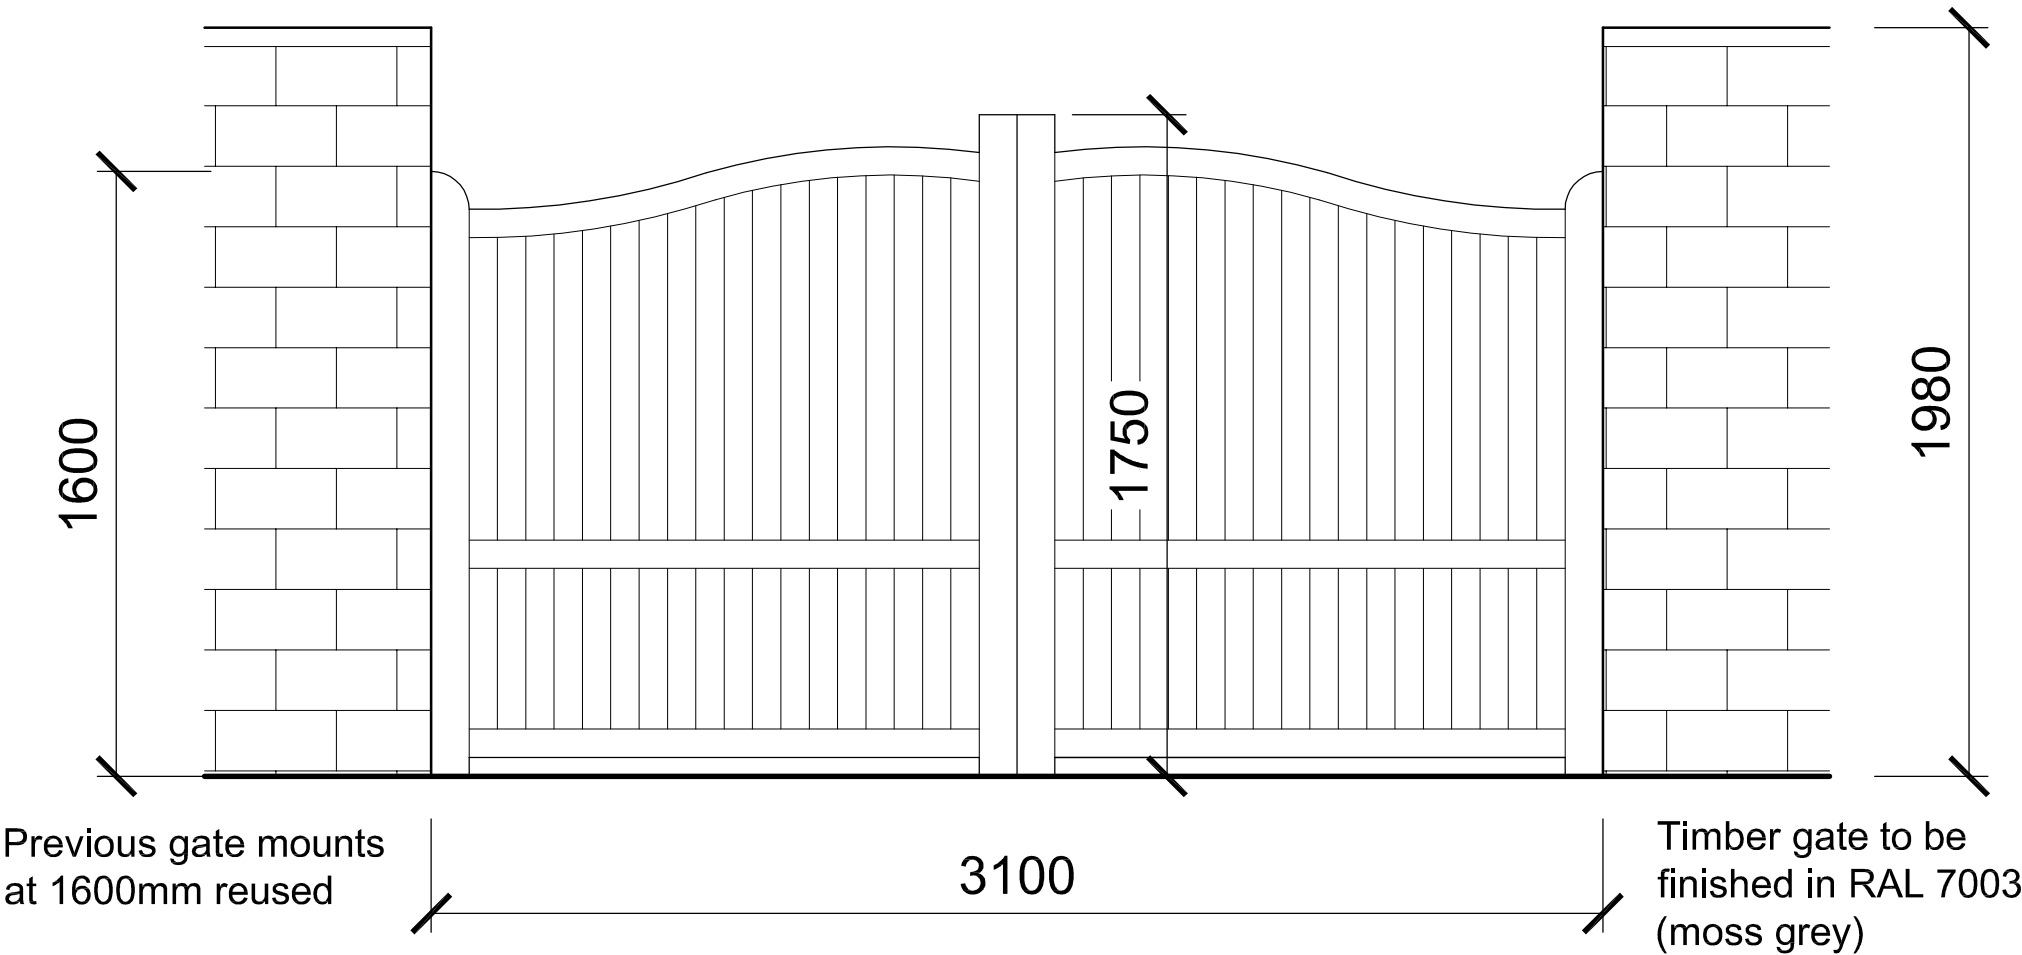

Front Elevation

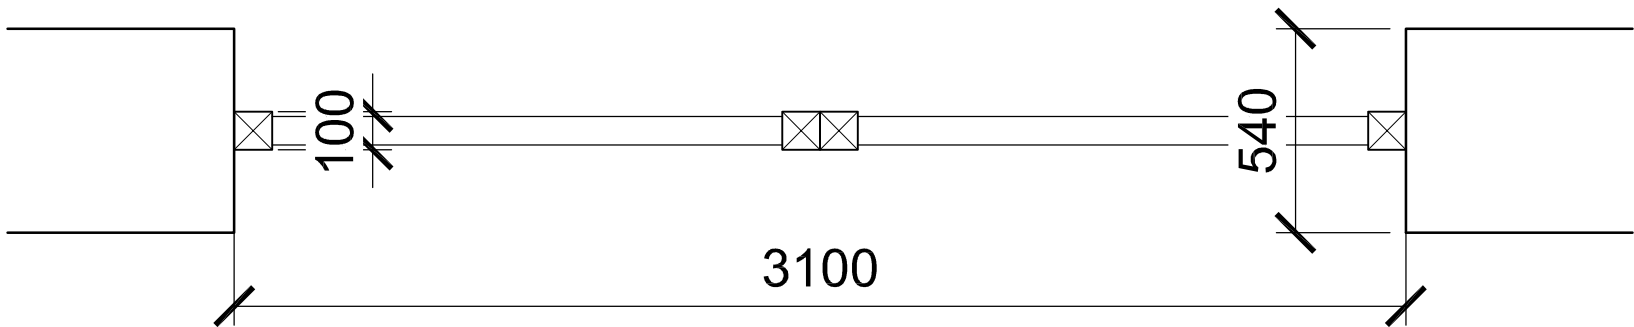

Gate Plan

1:20

