


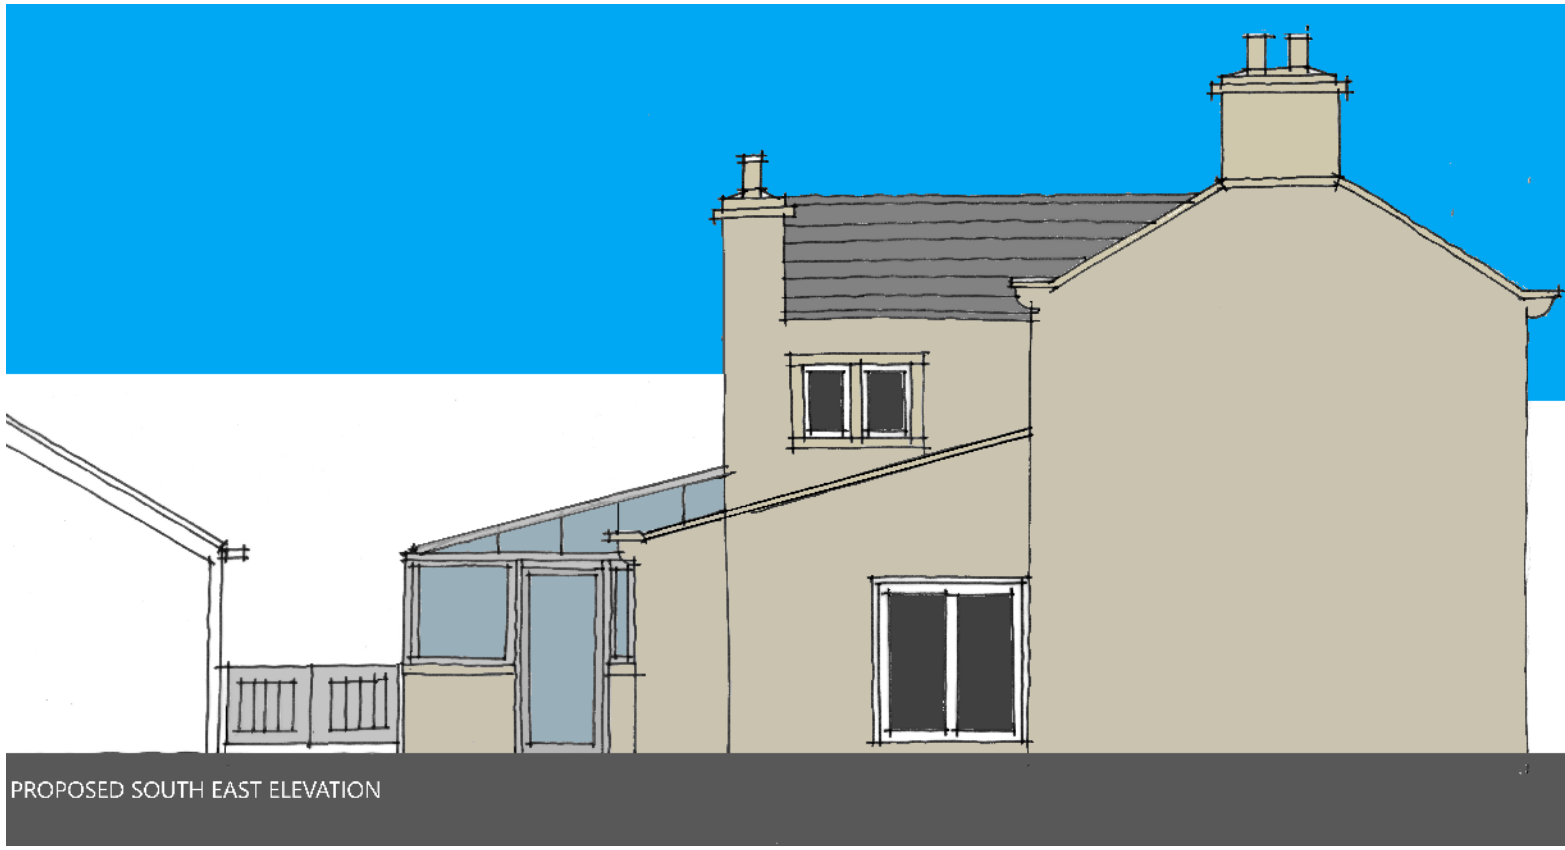


SOUTH EAST ELEVATION - 1:100
PROPOSED




NORTH WEST ELEVATION - 1:100
PROPOSED




SOUTH WEST ELEVATION - 1:100
PROPOSED

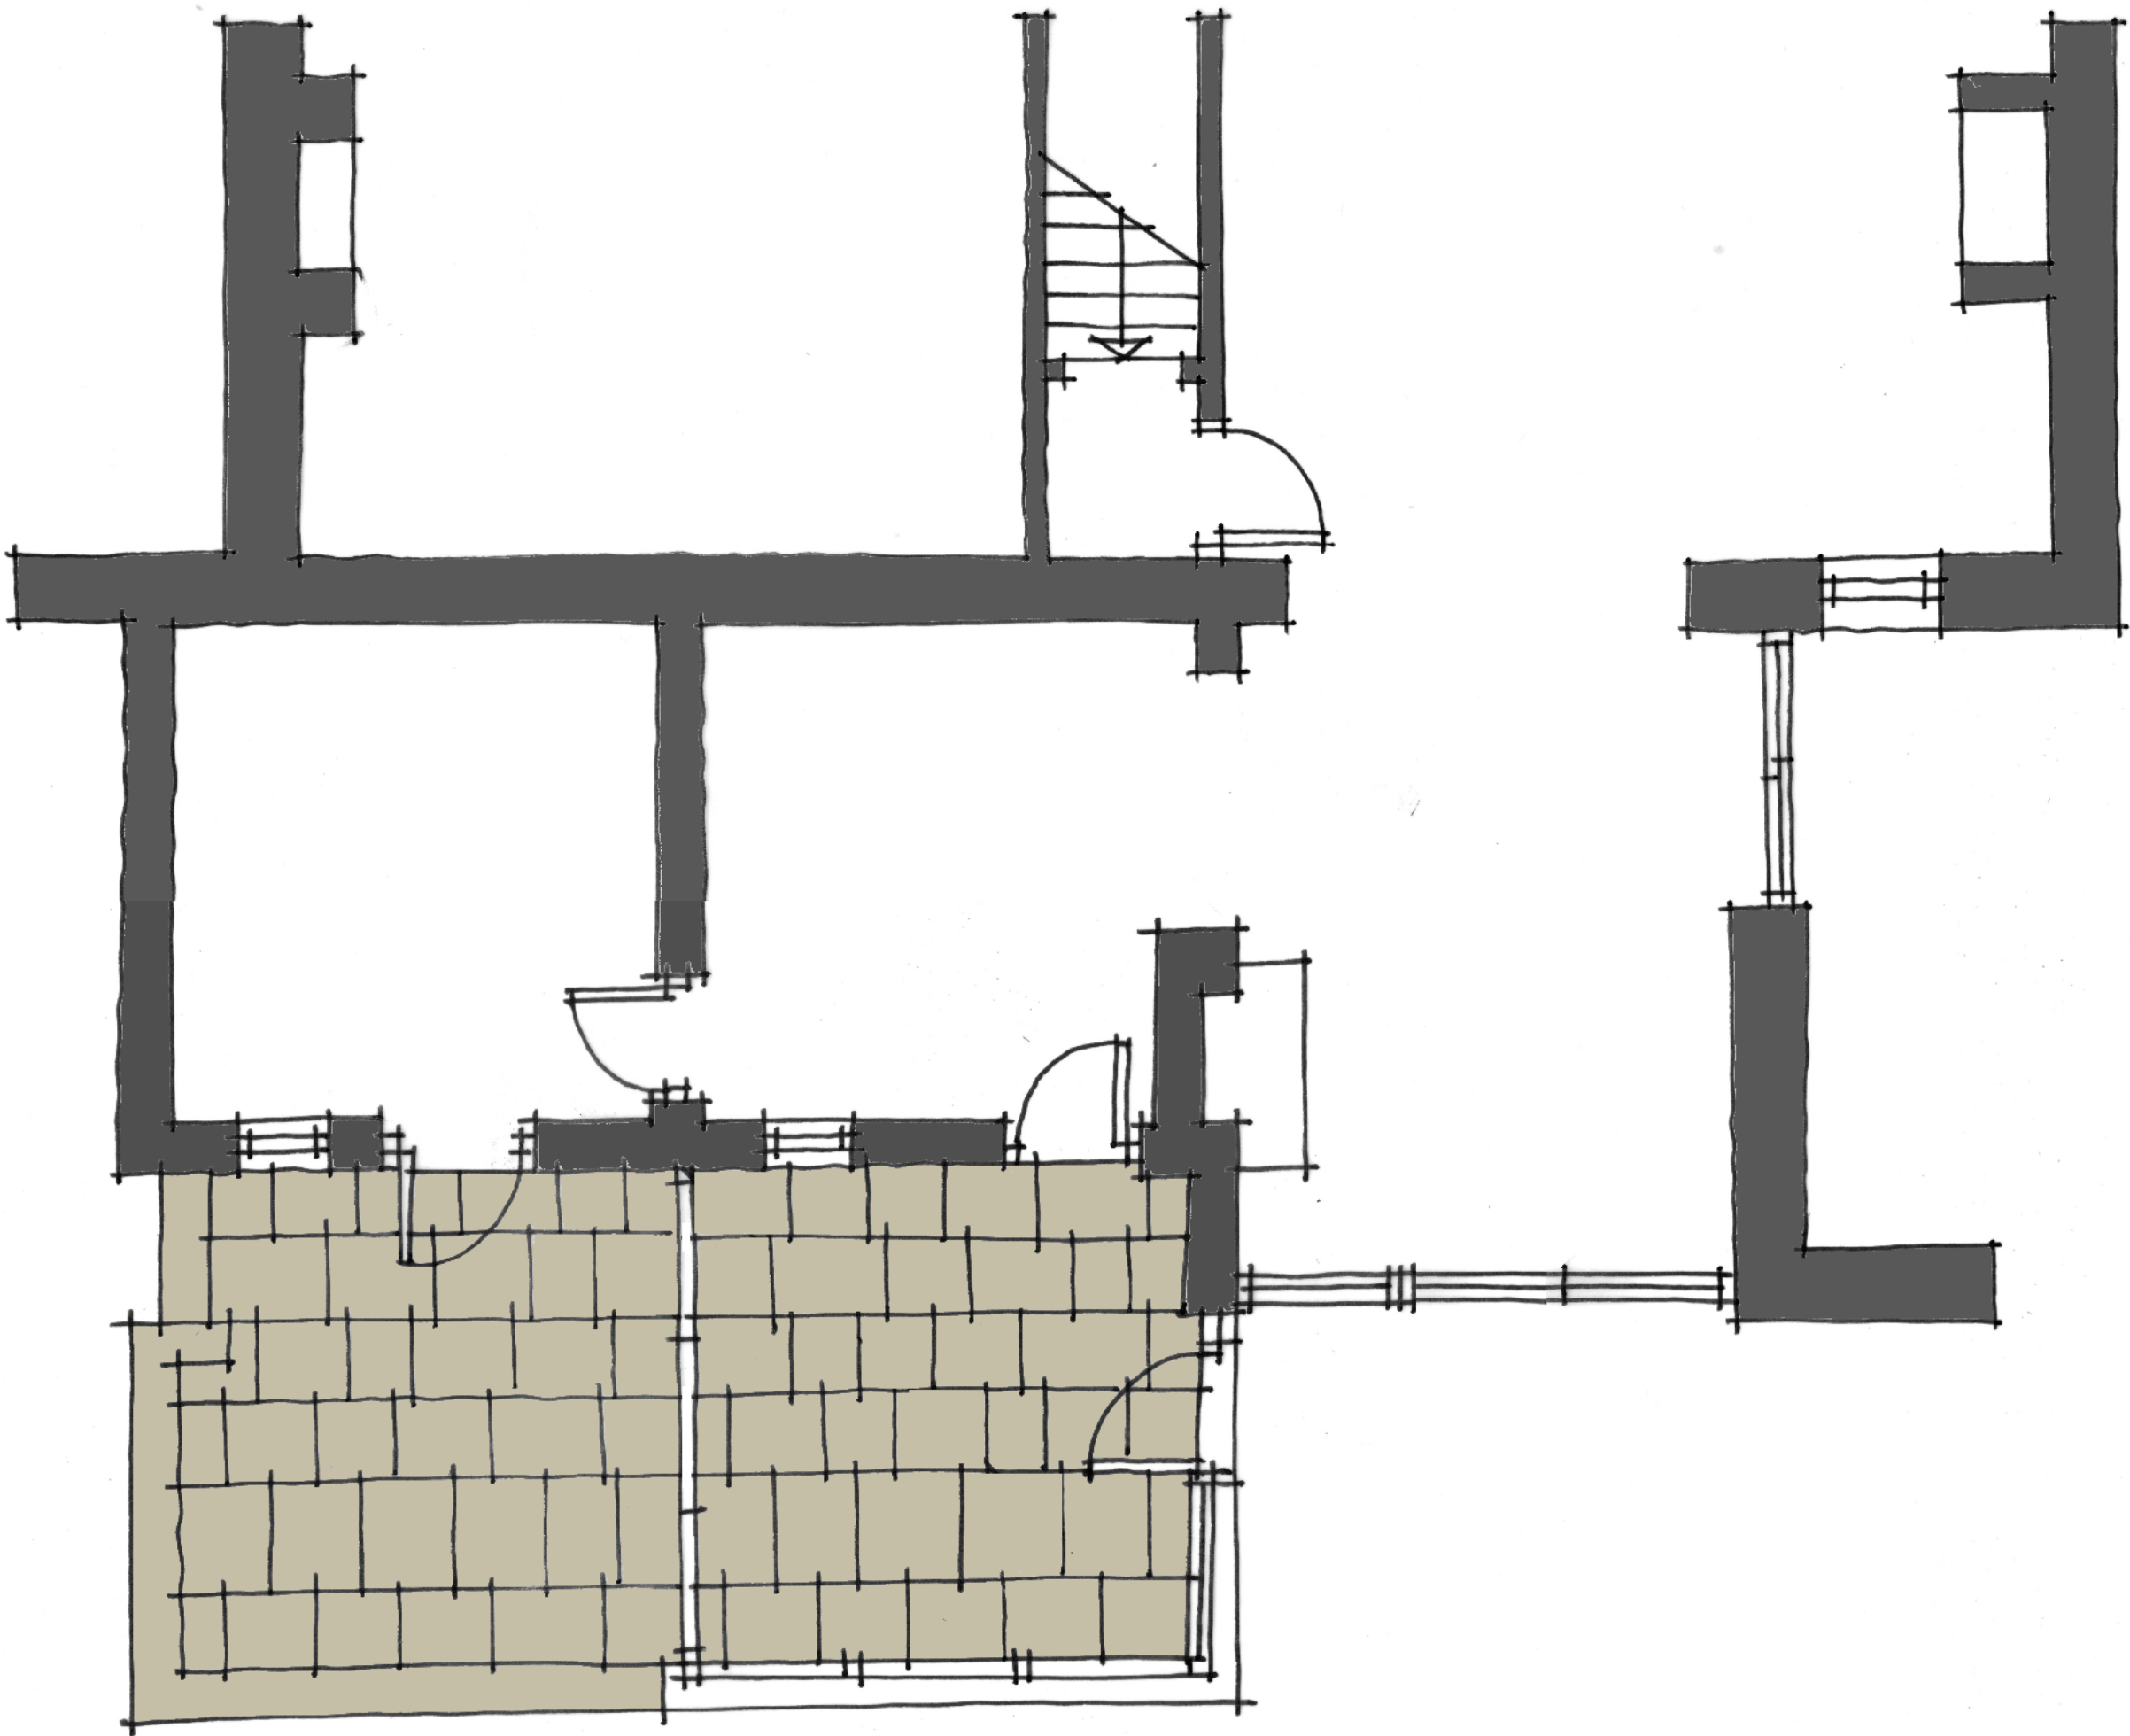


GROUND FLOOR PLAN - 1:50
PROPOSED

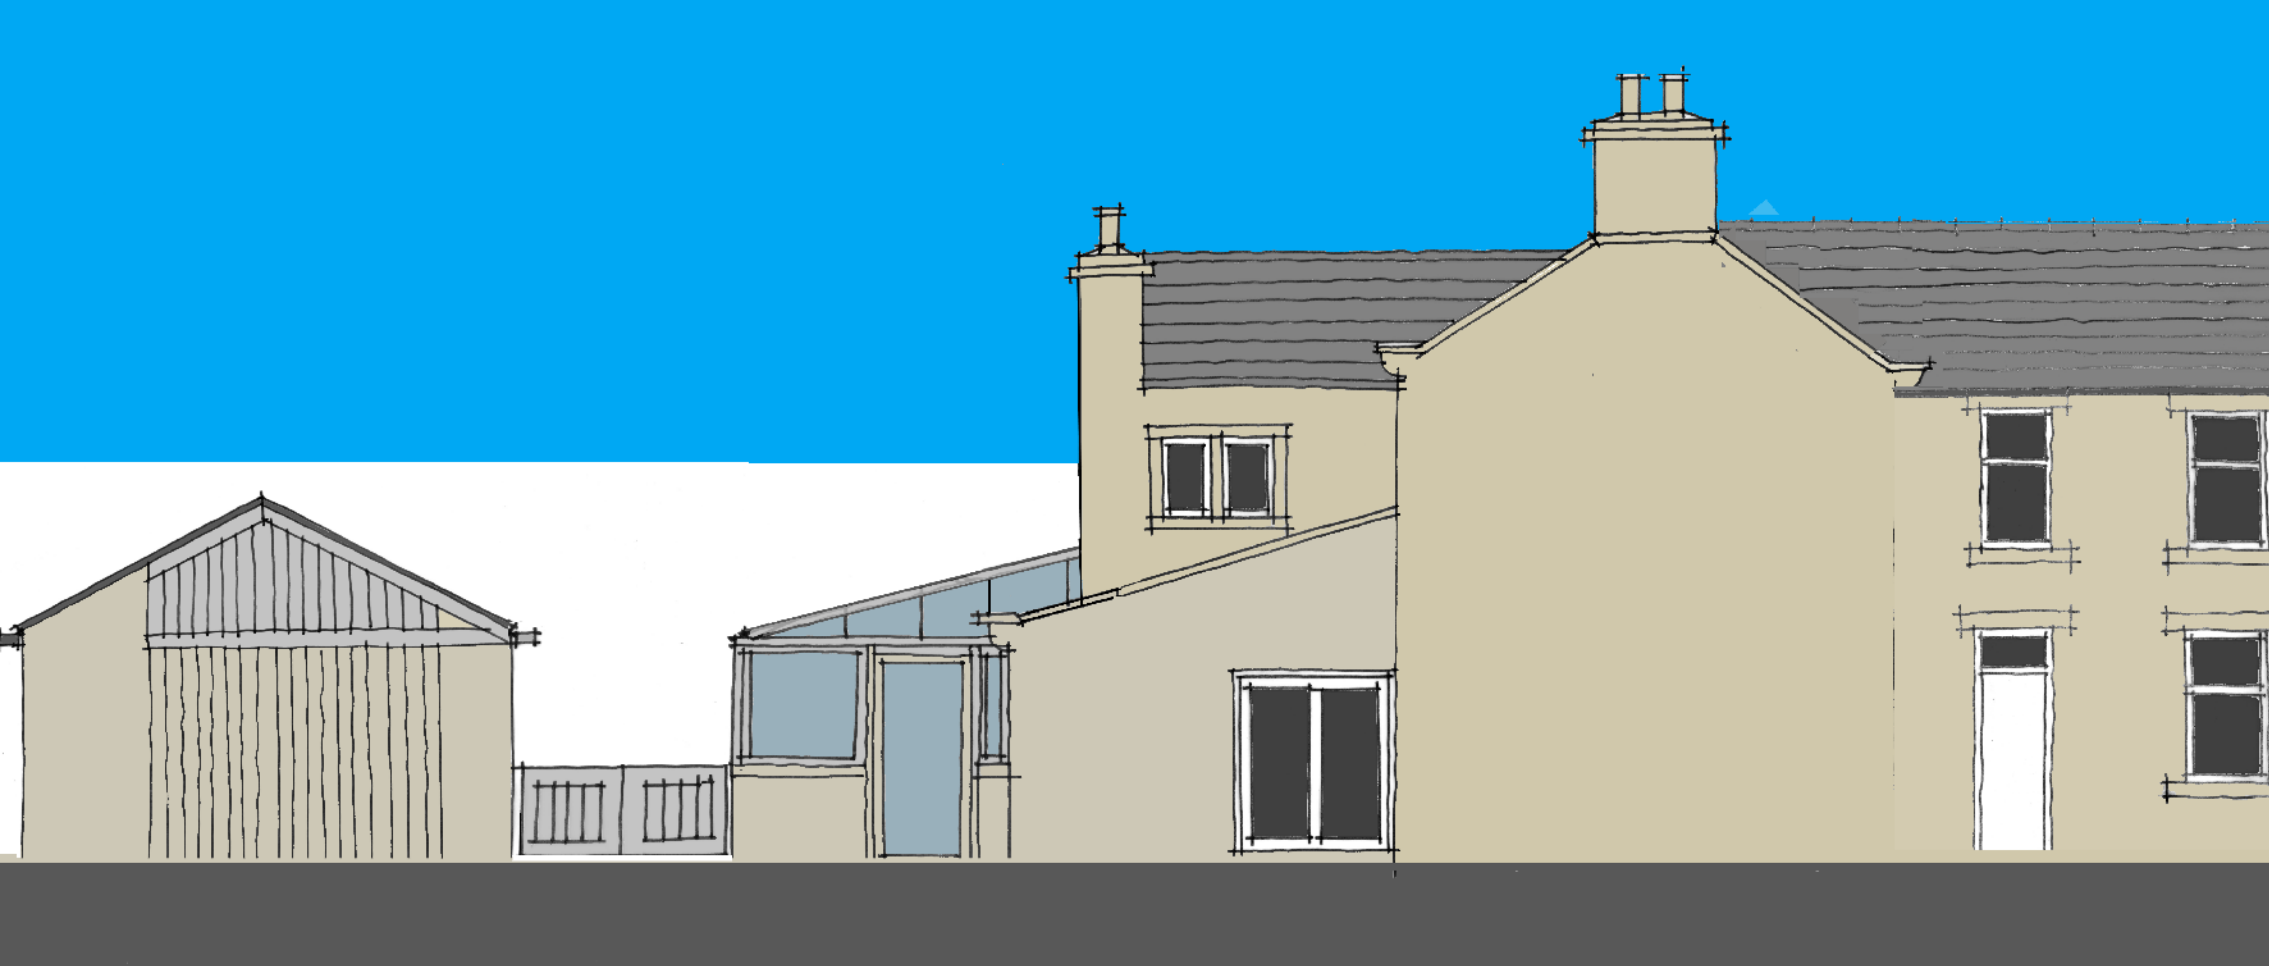


STREET SCENE - 1:100
PROPOSED

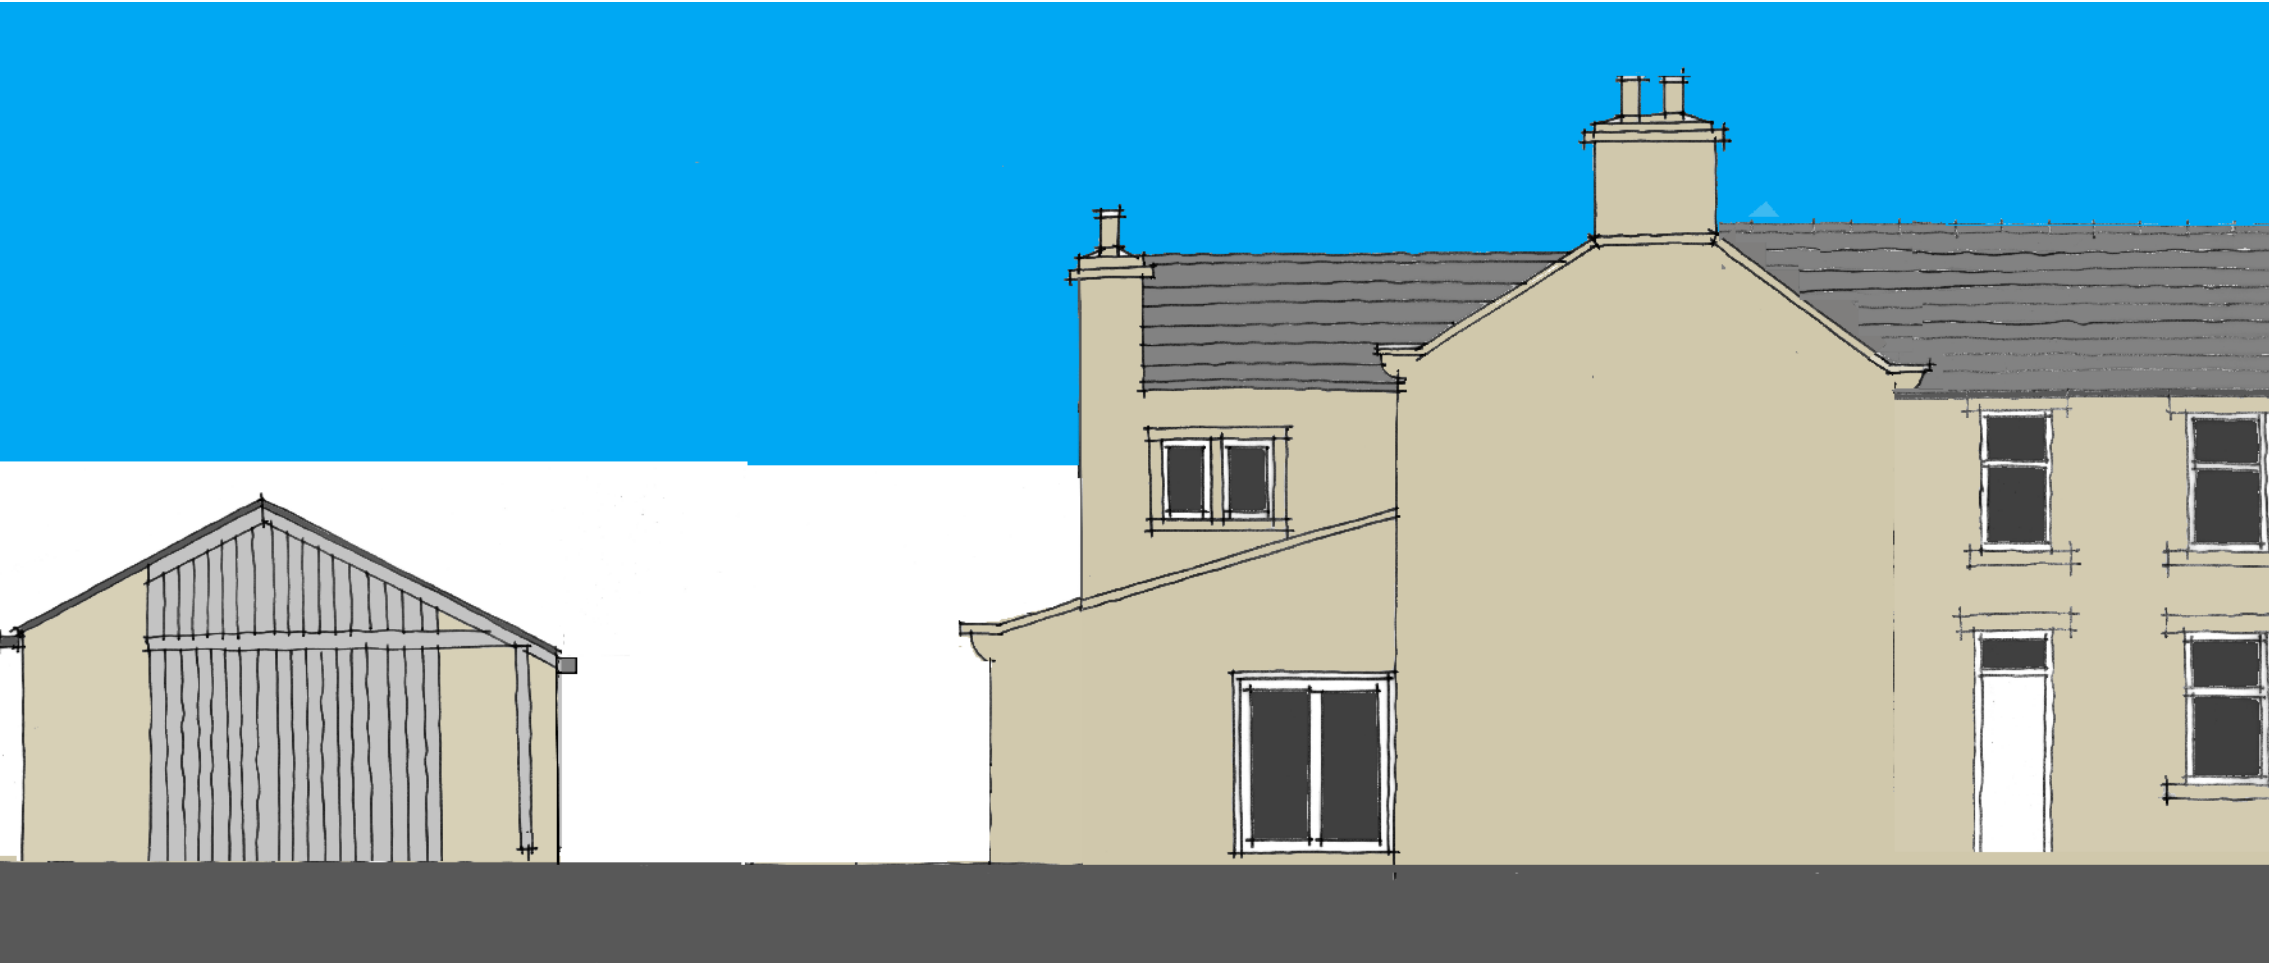

STREET SCENE - 1:100
EXISTING

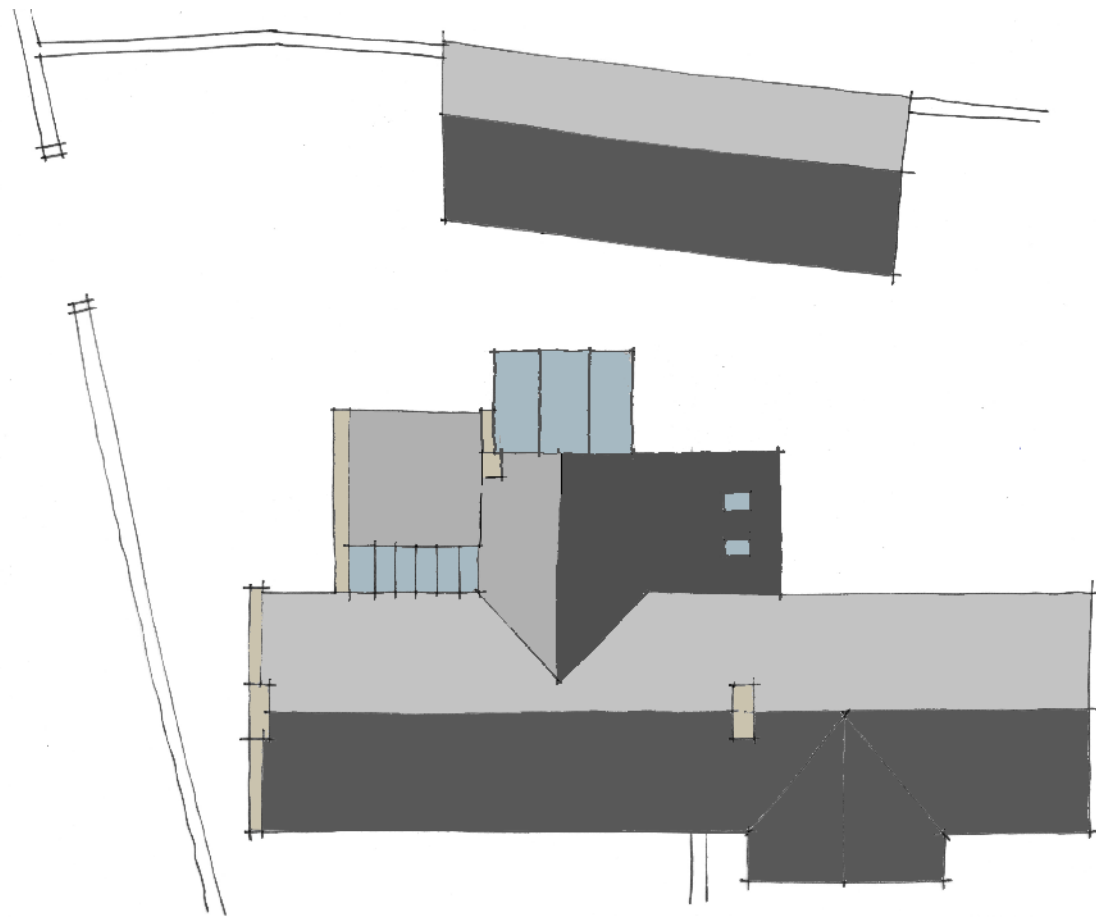

BLOCK PLAN - 1:200
PROPOSED

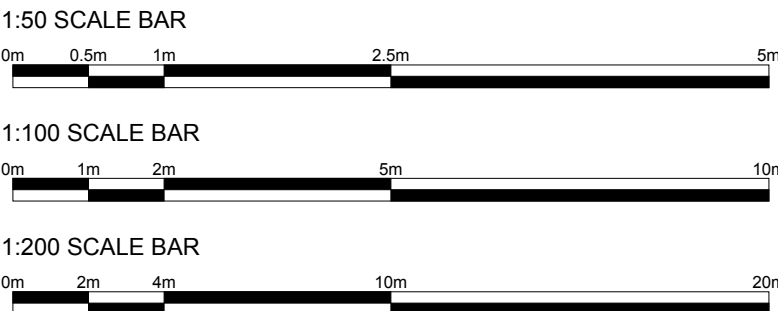

WHP
ARCHITECTURE

CLIENT
MR & MRS HAYNES

PROJECT
UPPER HOUSE, DENBY

DRAWING TITLE
GA DRAWING

JOB NO	DRG NO	REV	SCALE @A1	DATE
WHPR 23/0037	02	A	AS	18.05.23

This drawing is the property and copyright of WHP Residential Ltd, Shepley, Huddersfield
Tel: 01484 602377, Fax: 01484 602322, email: enquiries@waltonhorrold.co.uk
and must not be amended or reproduced without written consent.
Do not scale. Use only figured dimensions, and report any anomalies.