


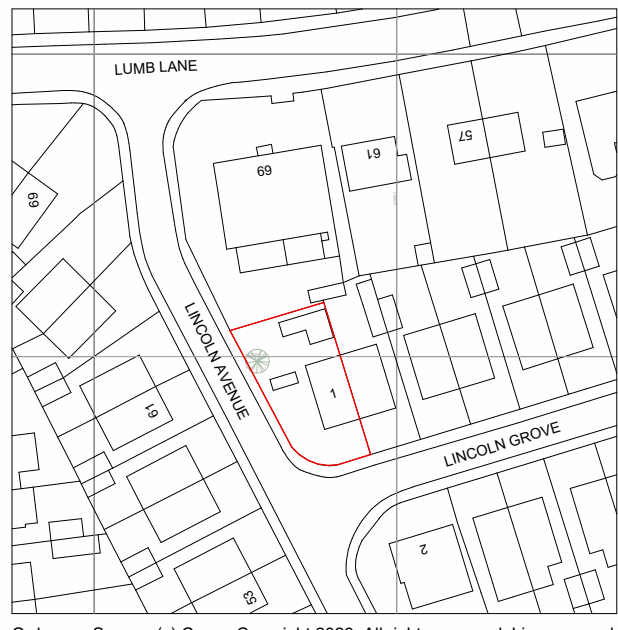


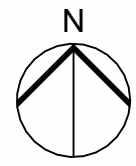

Ordnance Survey, (c) Crown Copyright 2023. All rights reserved. Licence number 100022432

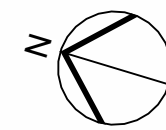

Location Plan
1 : 1250

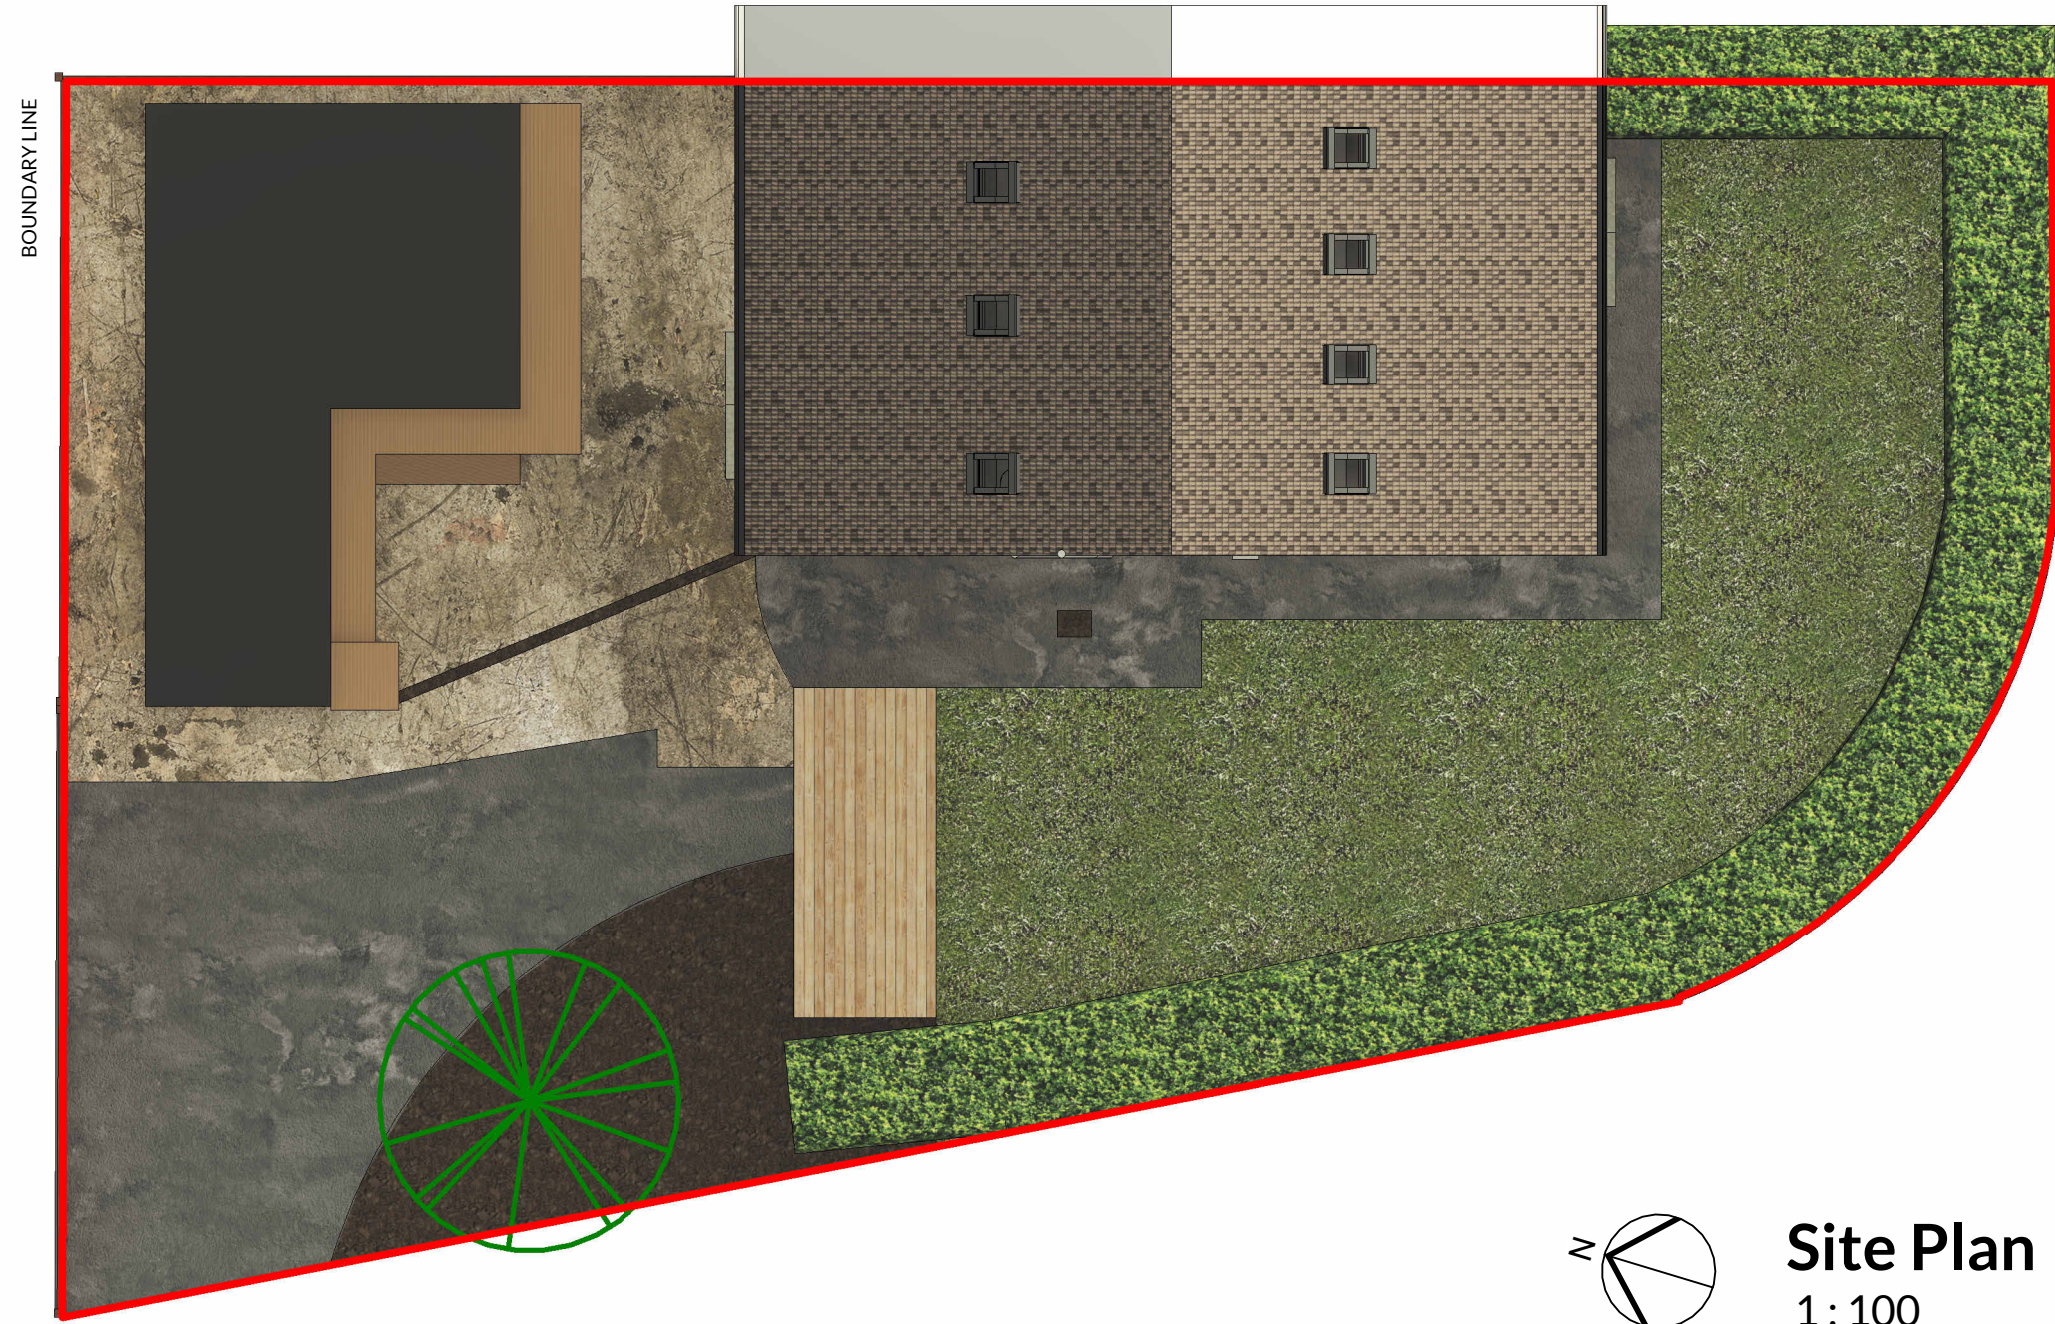



Site Plan
1 : 100



South-West View




North-West View

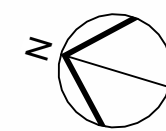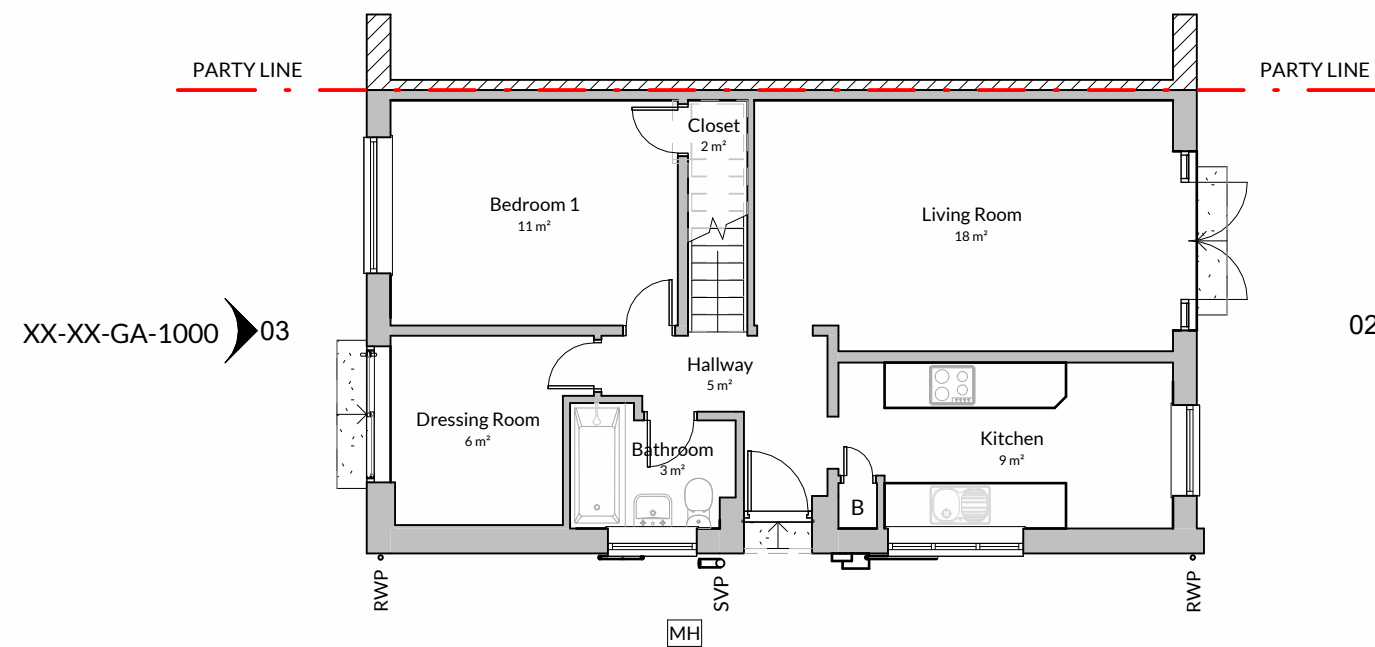


Ground Floor
1 : 100




01
XX-XX-GA-1000

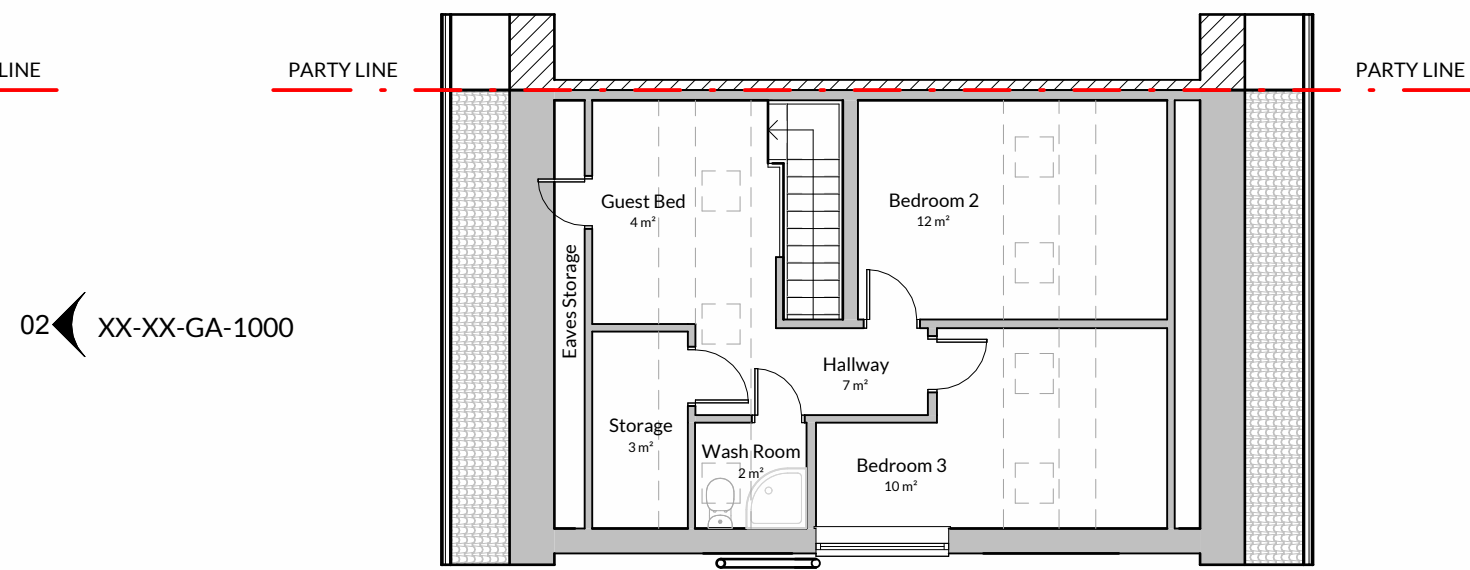

First Floor
1 : 100

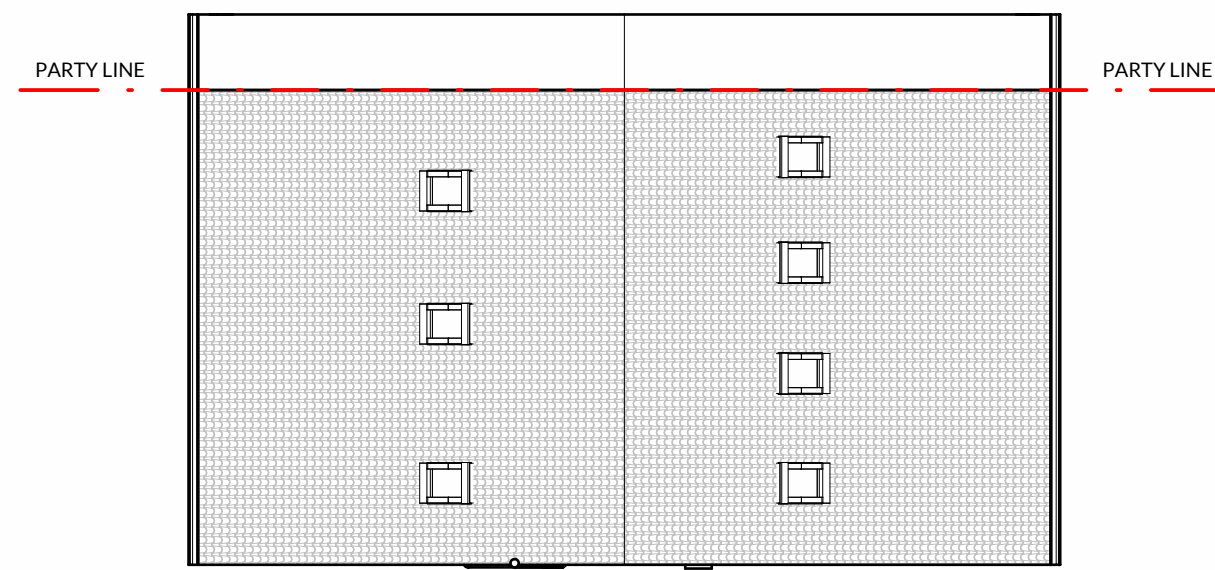


Roof Plan
1 : 100

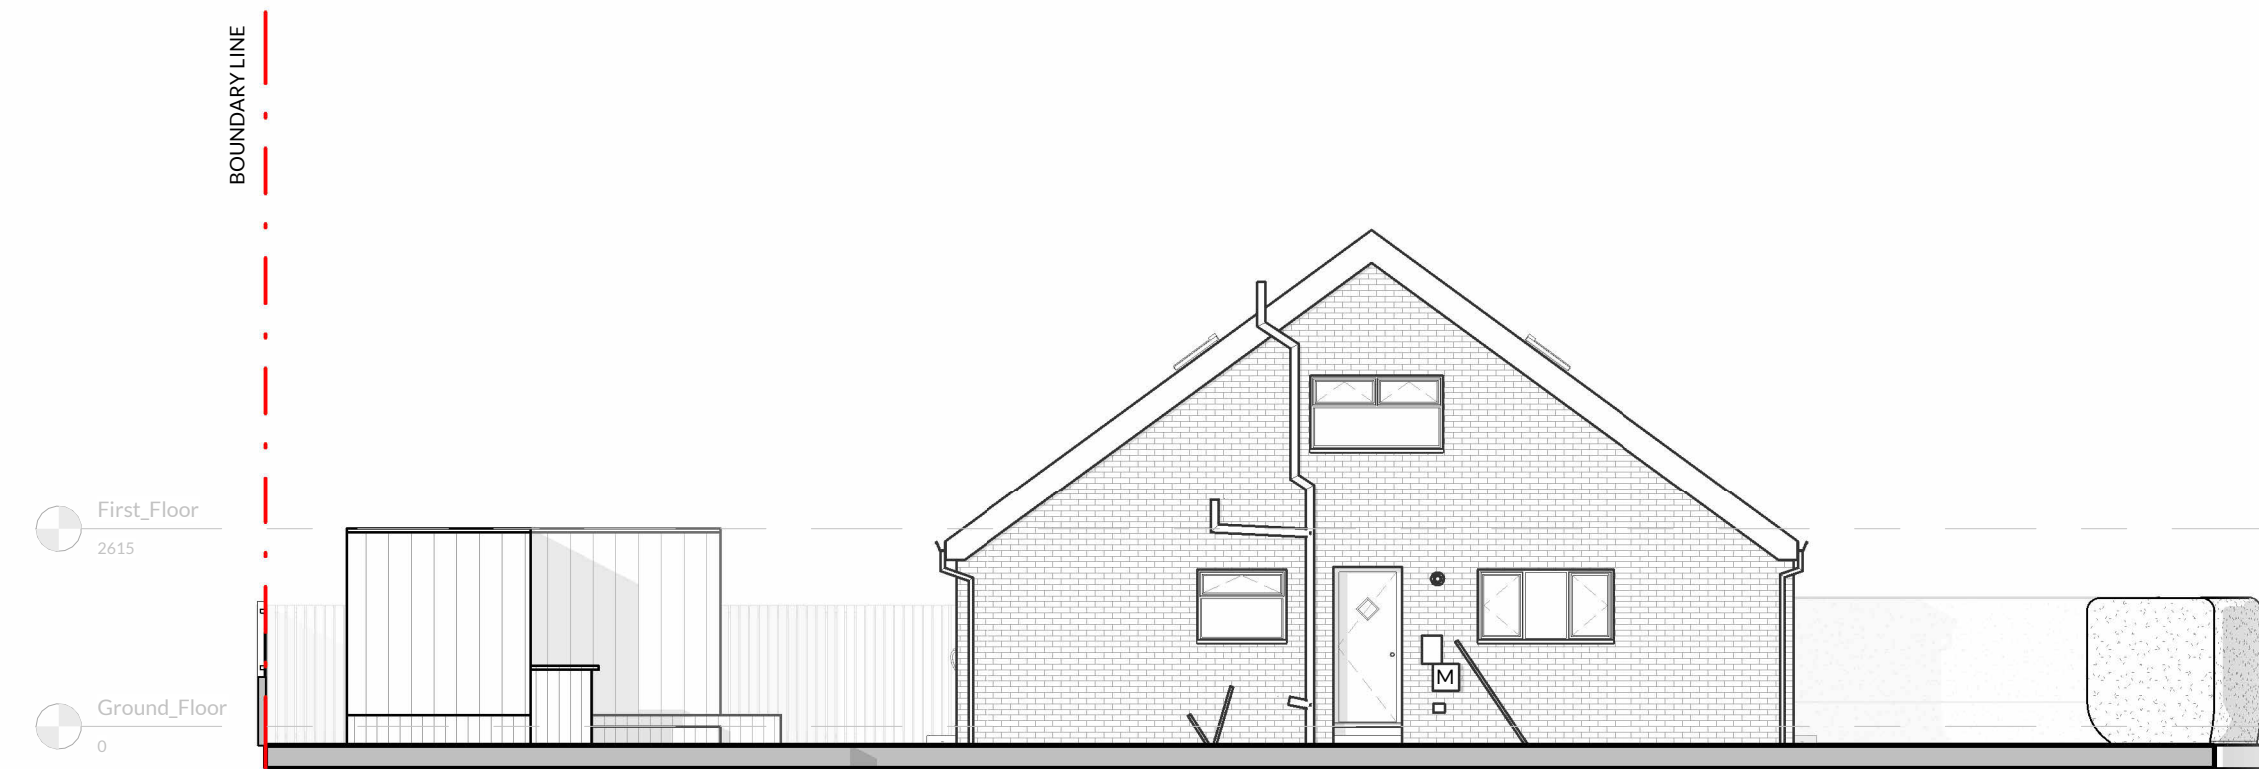

01 - West Elevation (Front)
1 : 100




02 - South Elevation
1 : 100

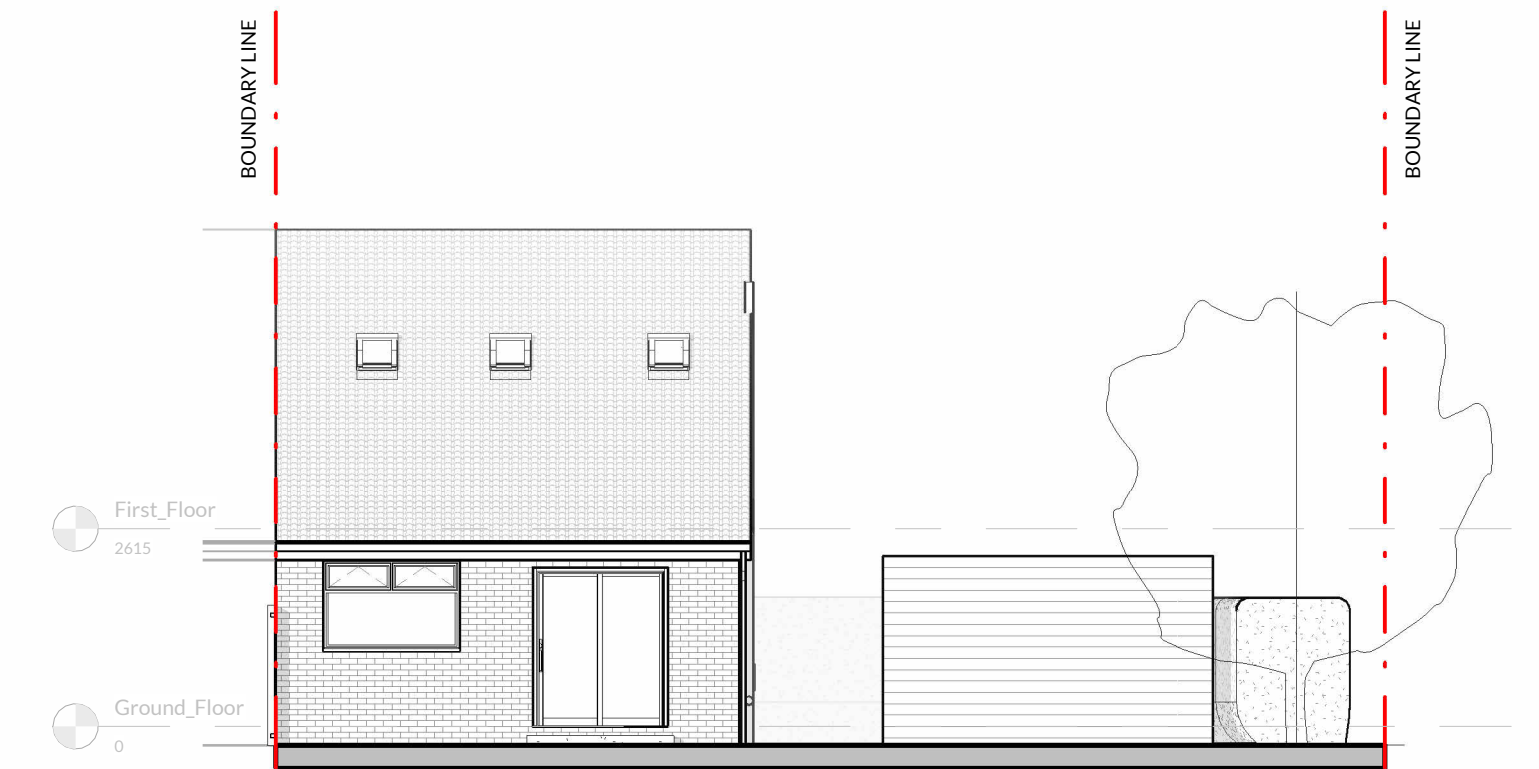

03 - North Elevation
1 : 100

NOTES: NICHOLSON NAIRN ARCHITECTS OWN THE COPYRIGHT OF THIS DESIGN AND DRAWING WHICH MUST NOT BE REPRODUCED IN WHOLE OR PART WITHOUT THE WRITTEN PERMISSION OF NICHOLSON NAIRN ARCHITECTS DISCREPANCIES, AMBIGUITIES AND/OR OMISSIONS BETWEEN THIS DRAWING AND INFORMATION PROVIDED ELSEWHERE MUST BE REPORTED TO THE ARCHITECT BEFORE PROCEEDING DO NOT SCALE - ALL DIMENSIONS TO BE VERIFIED ON SITE	REV	DESCRIPTION	BY	CHECK	DATE
	P01	Initial Issue	KT	GW	30/10/2023

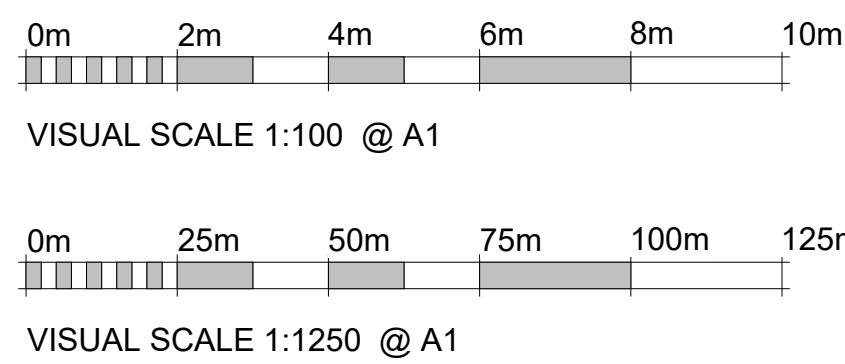

STATUS:	PLANNING	 NORTH EAST STUDIO Gateshead, NE11 0RU 0191 420 3090
PROJECT:	1 Lincoln Grove, Liversedge Kirklees, West Yorkshire, WF15 7NE	
DESCRIPTION:	Ex_Location_Site_Plans_Elevations	 YORKSHIRE STUDIO Otley, LS21 3JP 0194 367 0003
AUTHOR:	SCALE - A1: As indicated	DATE: October 2023
PROJECT NO. 31660	DRAWING NO. XX-XX-GA-1000	REV. P01
		 admin@nicholsonnairn.co.uk
		 www.nicholsonnairn.com



NICHOLSON NAIRN
ARCHITECTS