




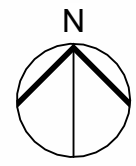

Ordnance Survey, (c) Crown Copyright 2023. All rights reserved. Licence number 100022432

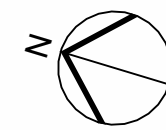


Location Plan
1: 1250

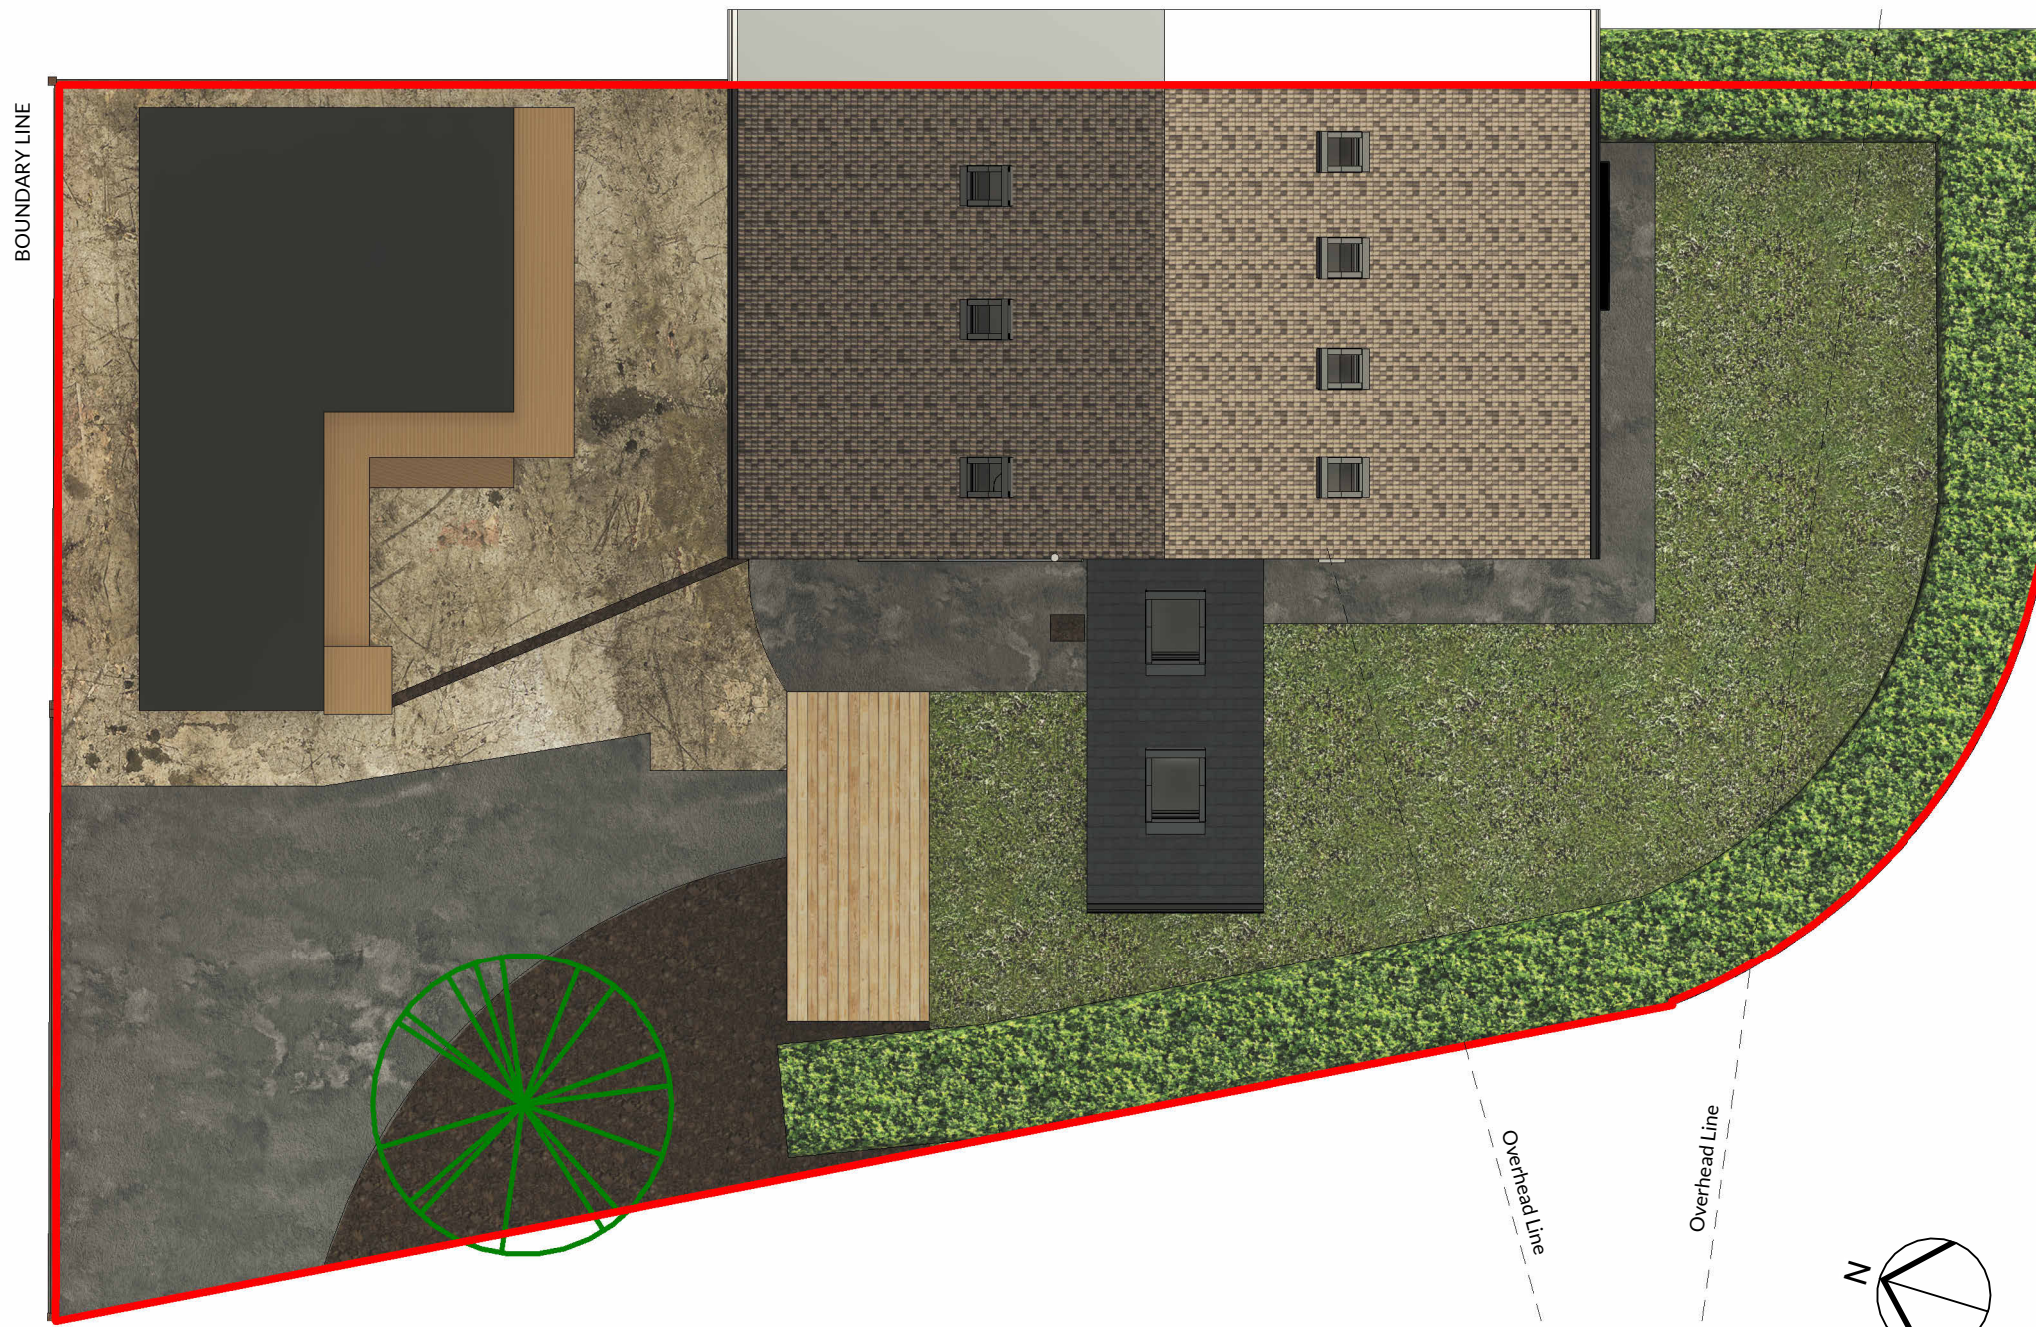


Site Plan
1: 100




South-West View

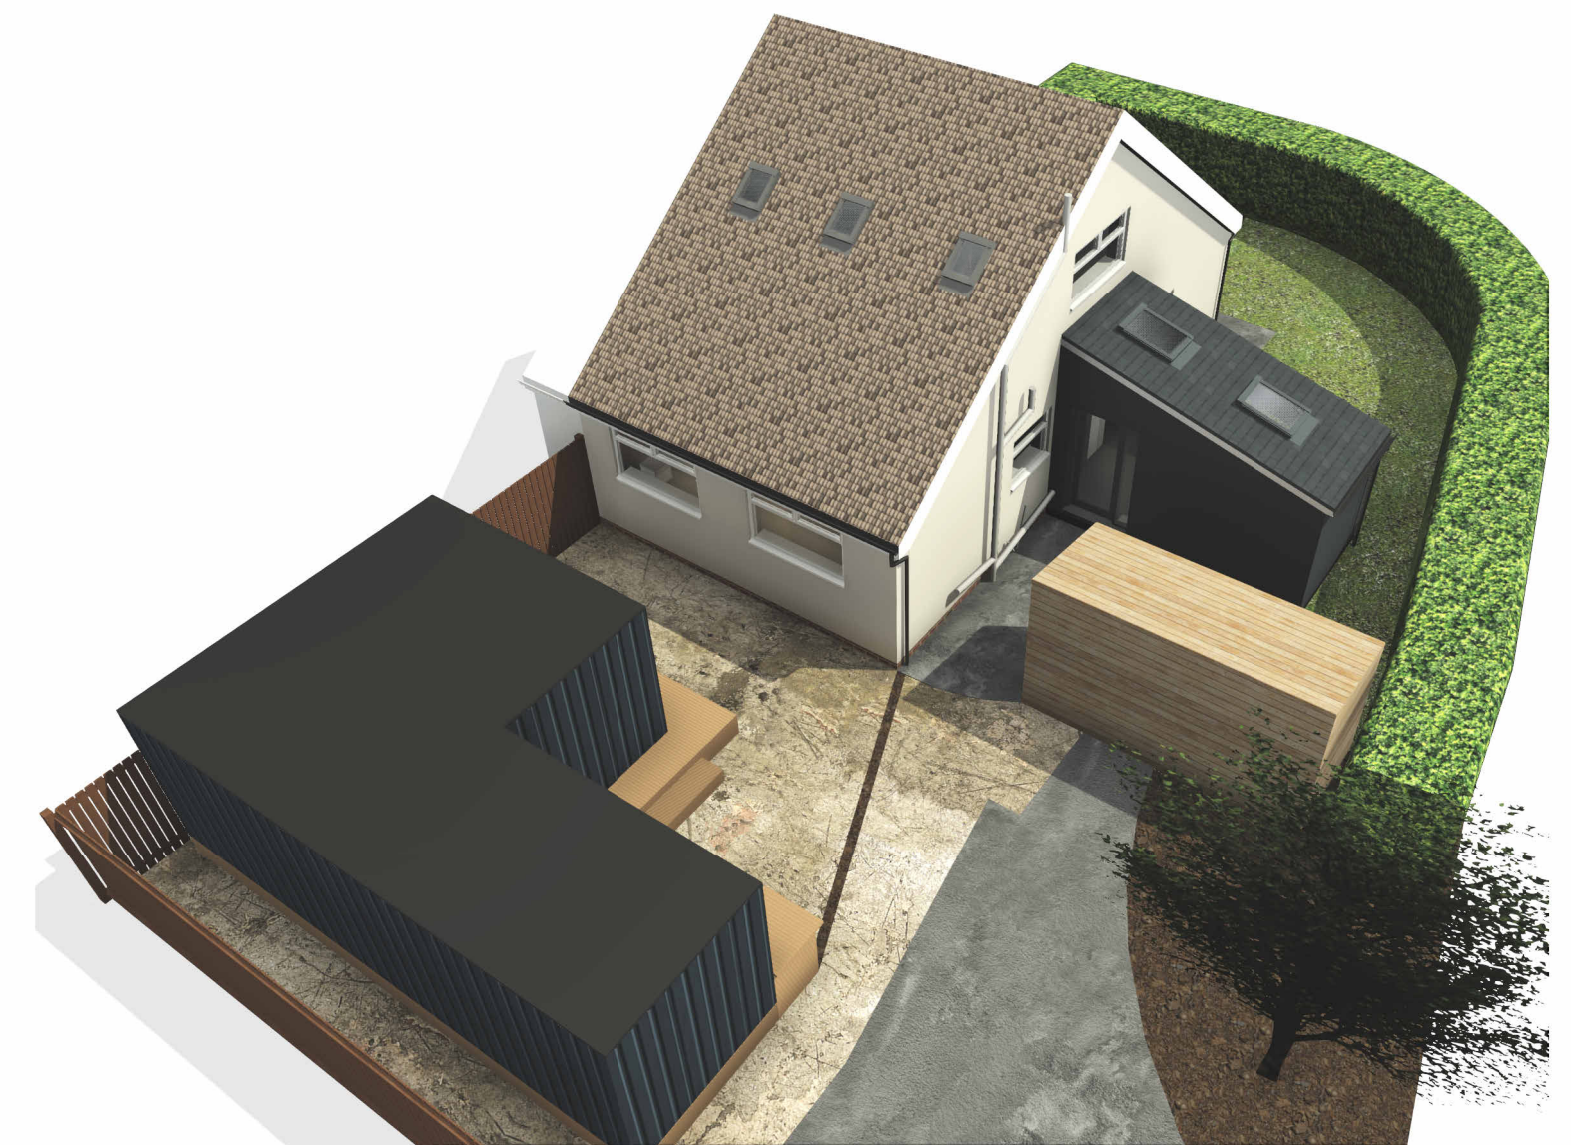


North-West View

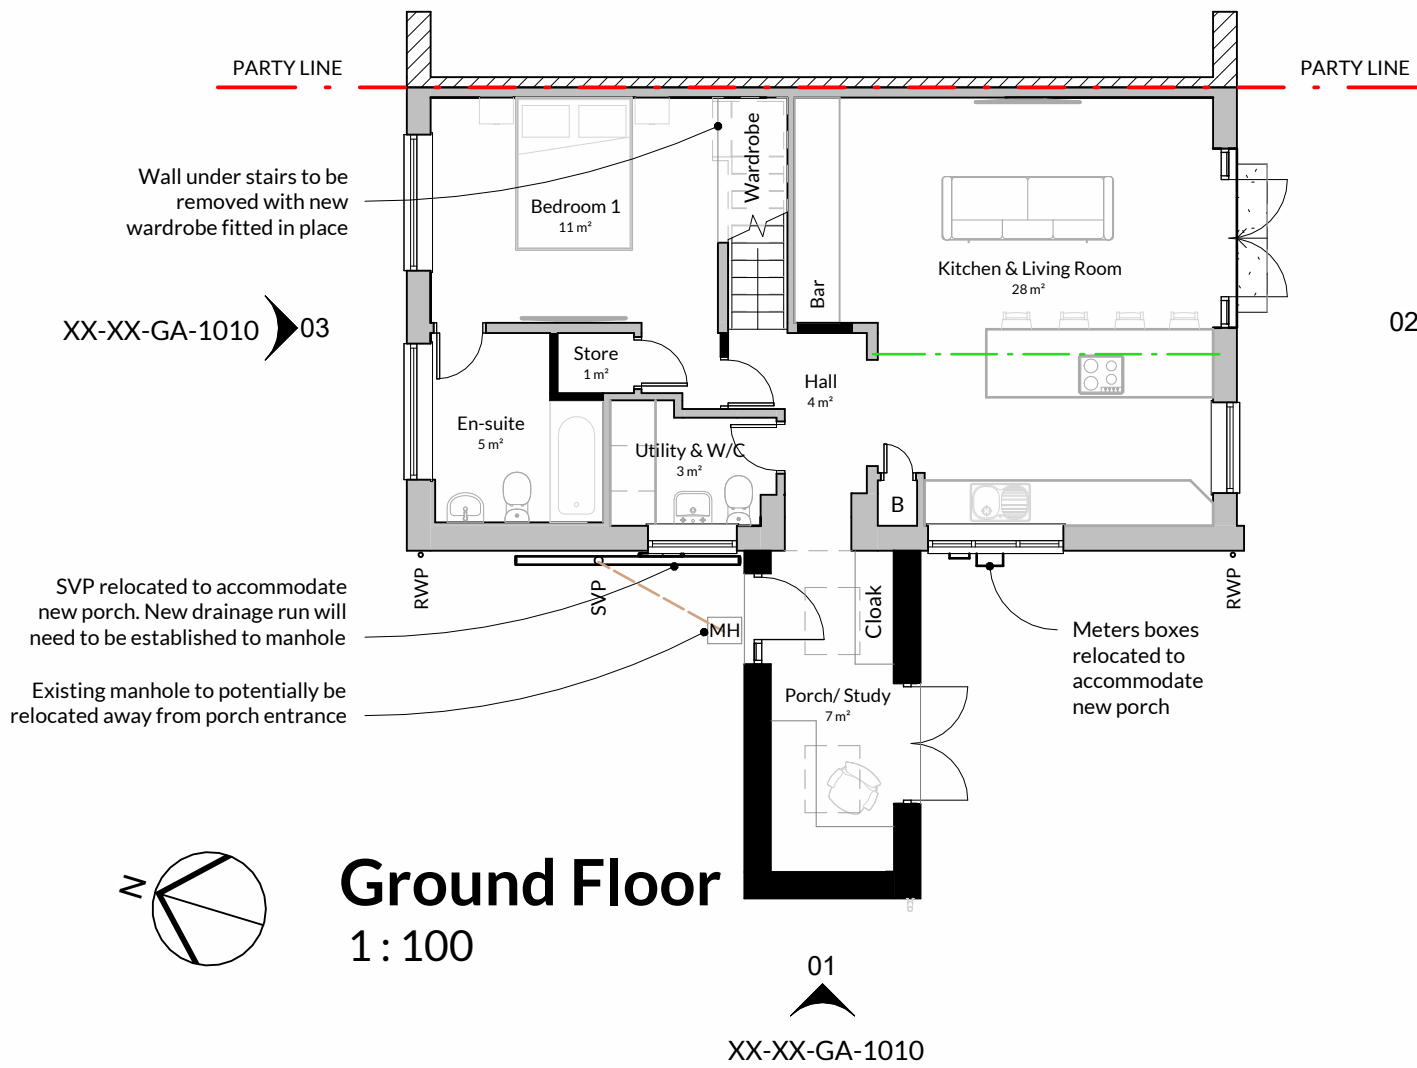


Ground Floor
1: 100

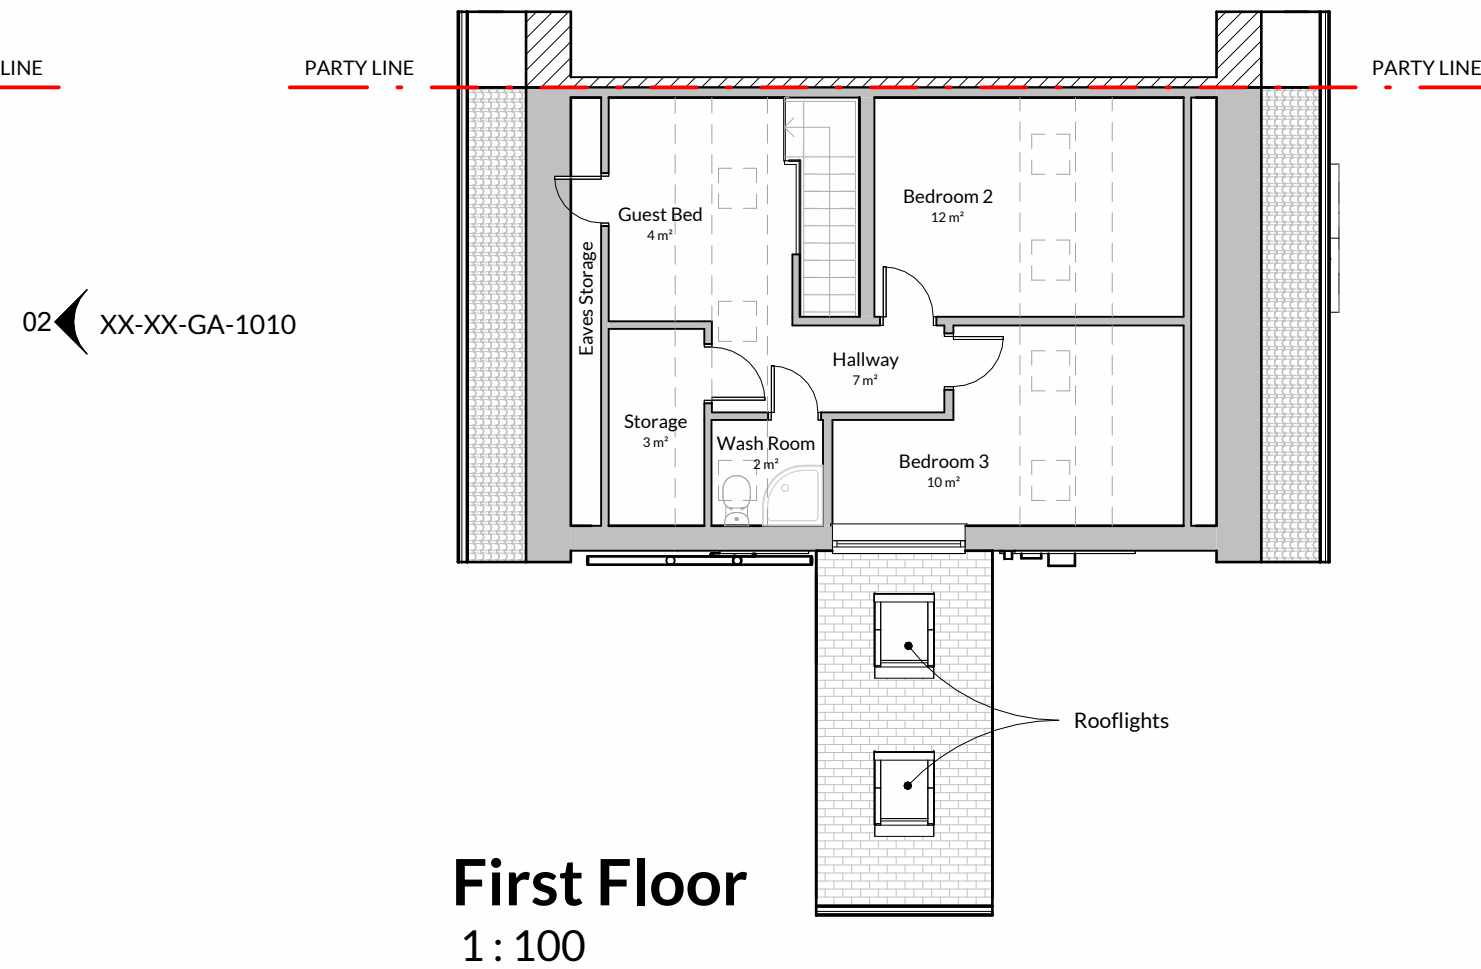


First Floor
1: 100

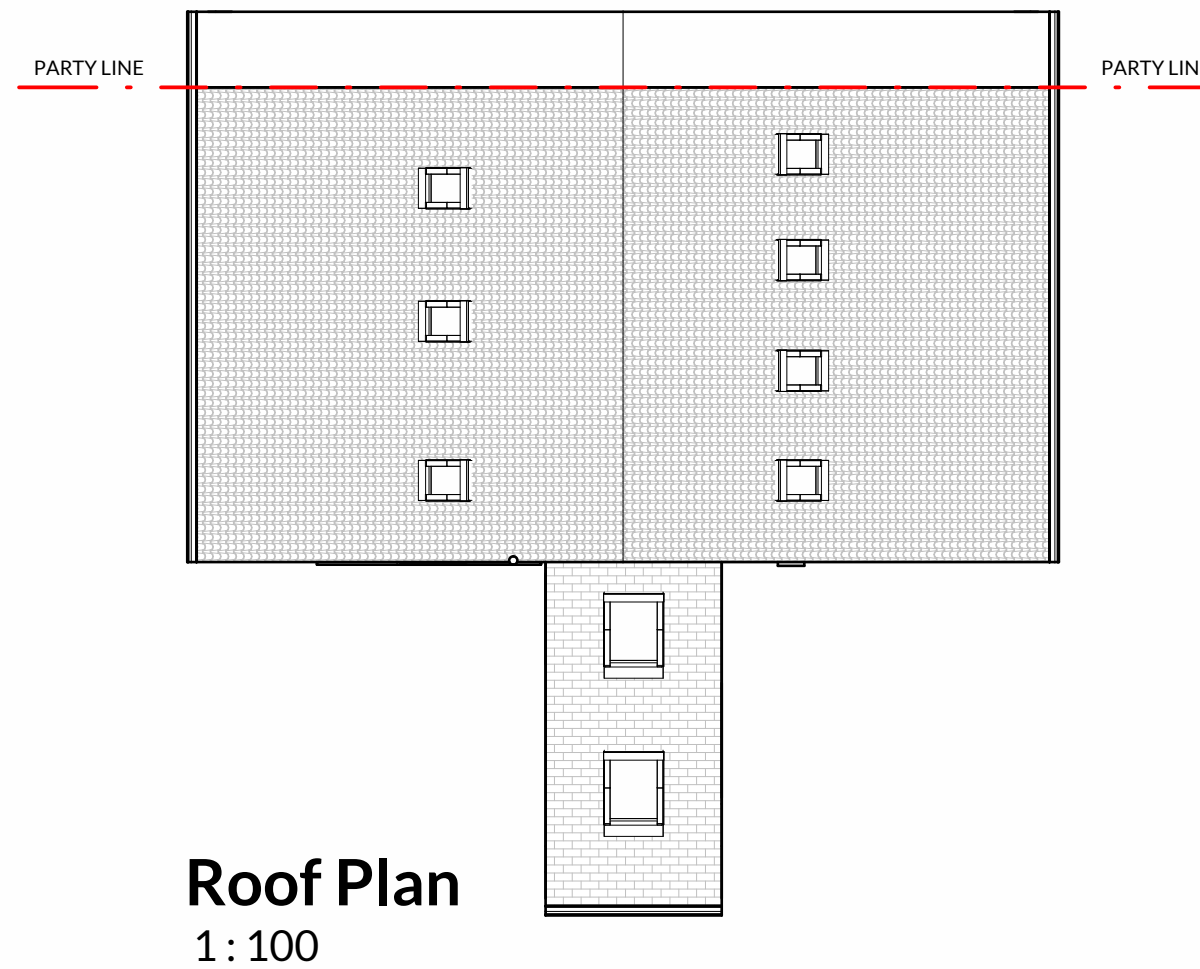


Roof Plan
1: 100

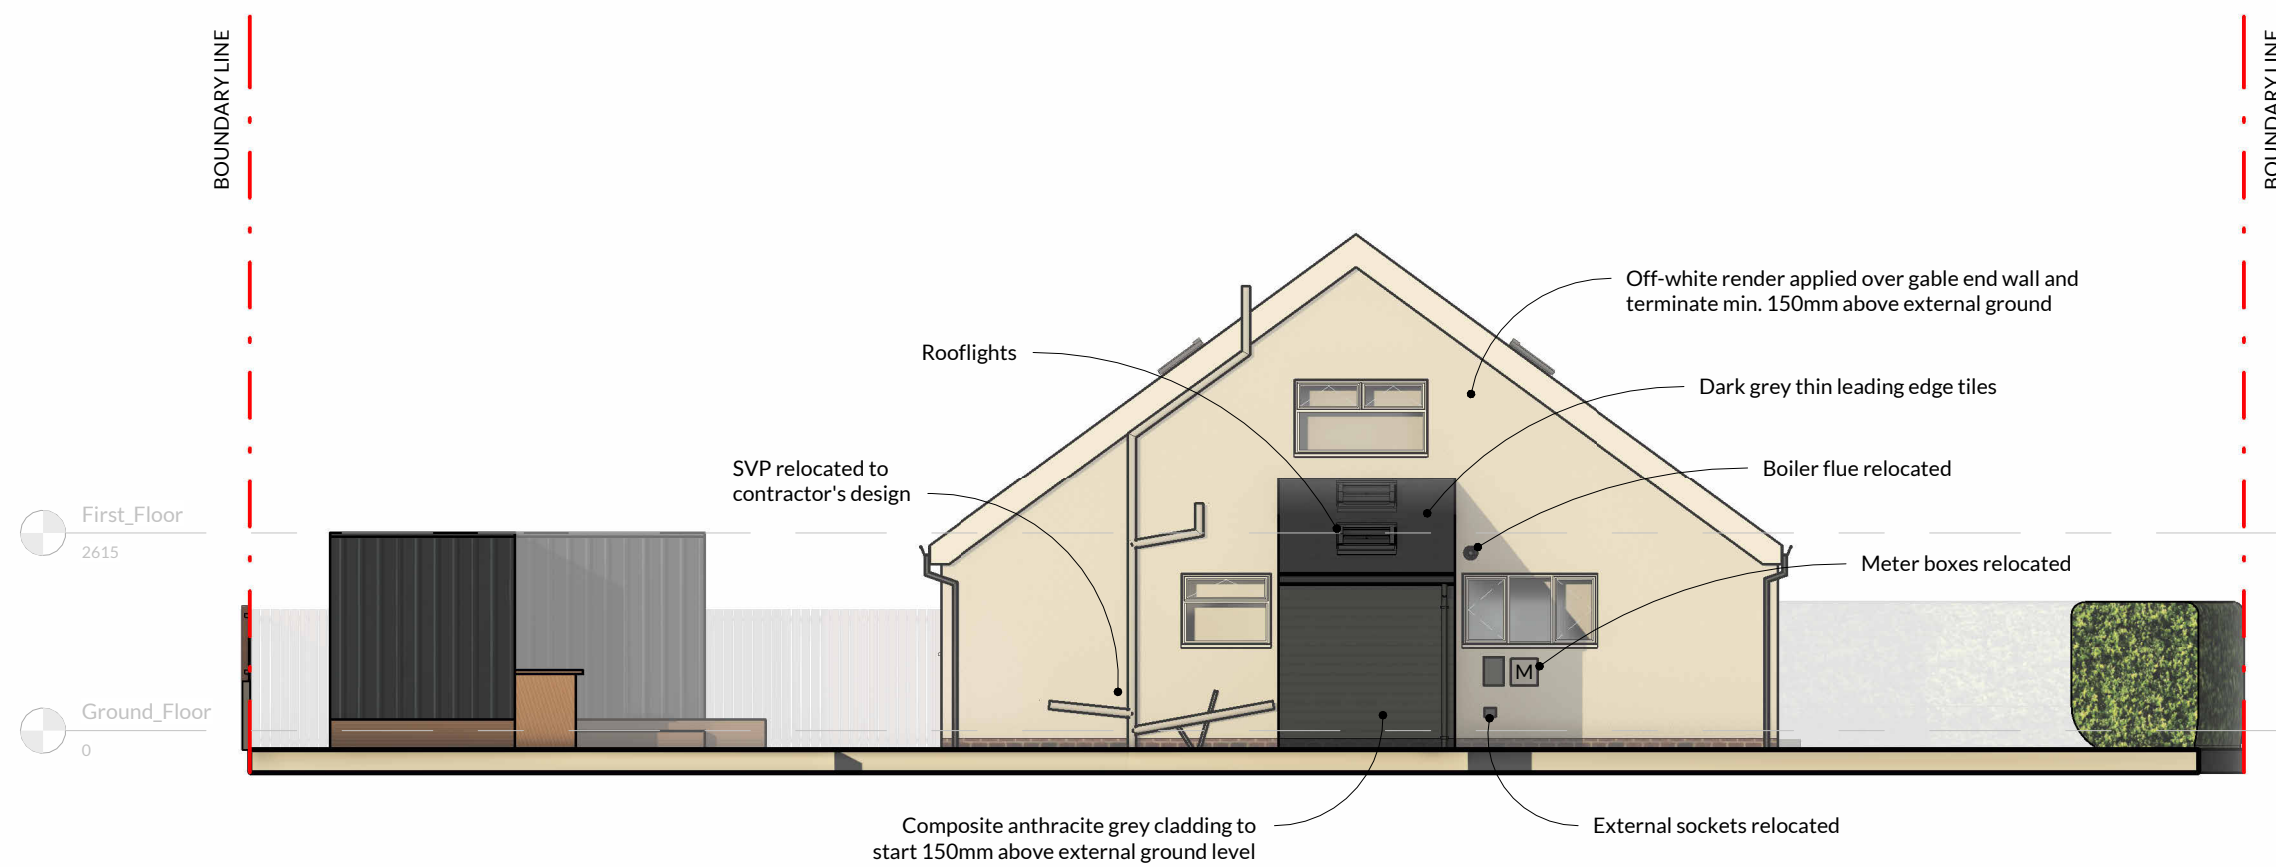

01 - West Elevation (Front)
1: 100

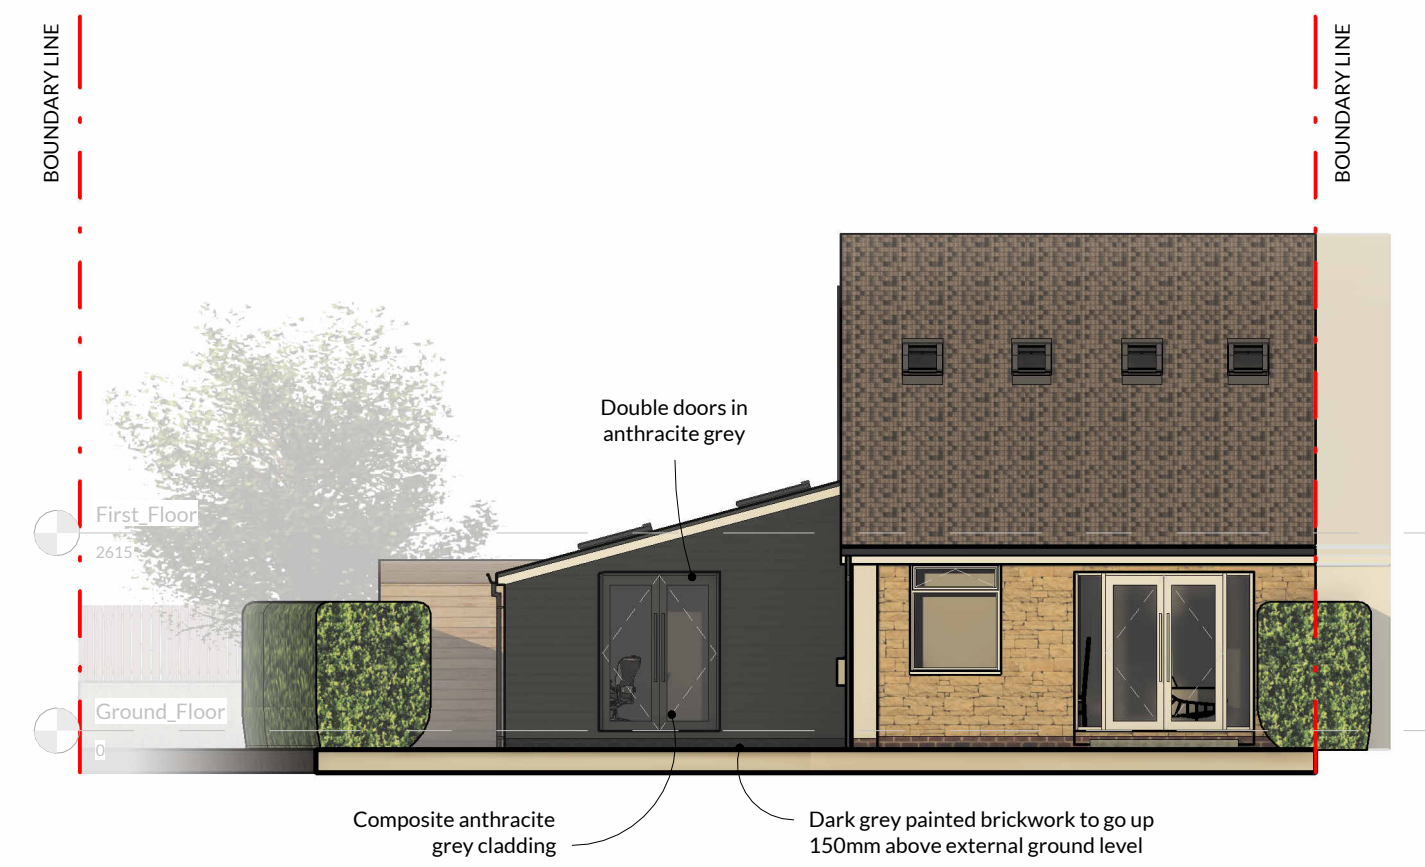

02 - South Elevation
1: 100

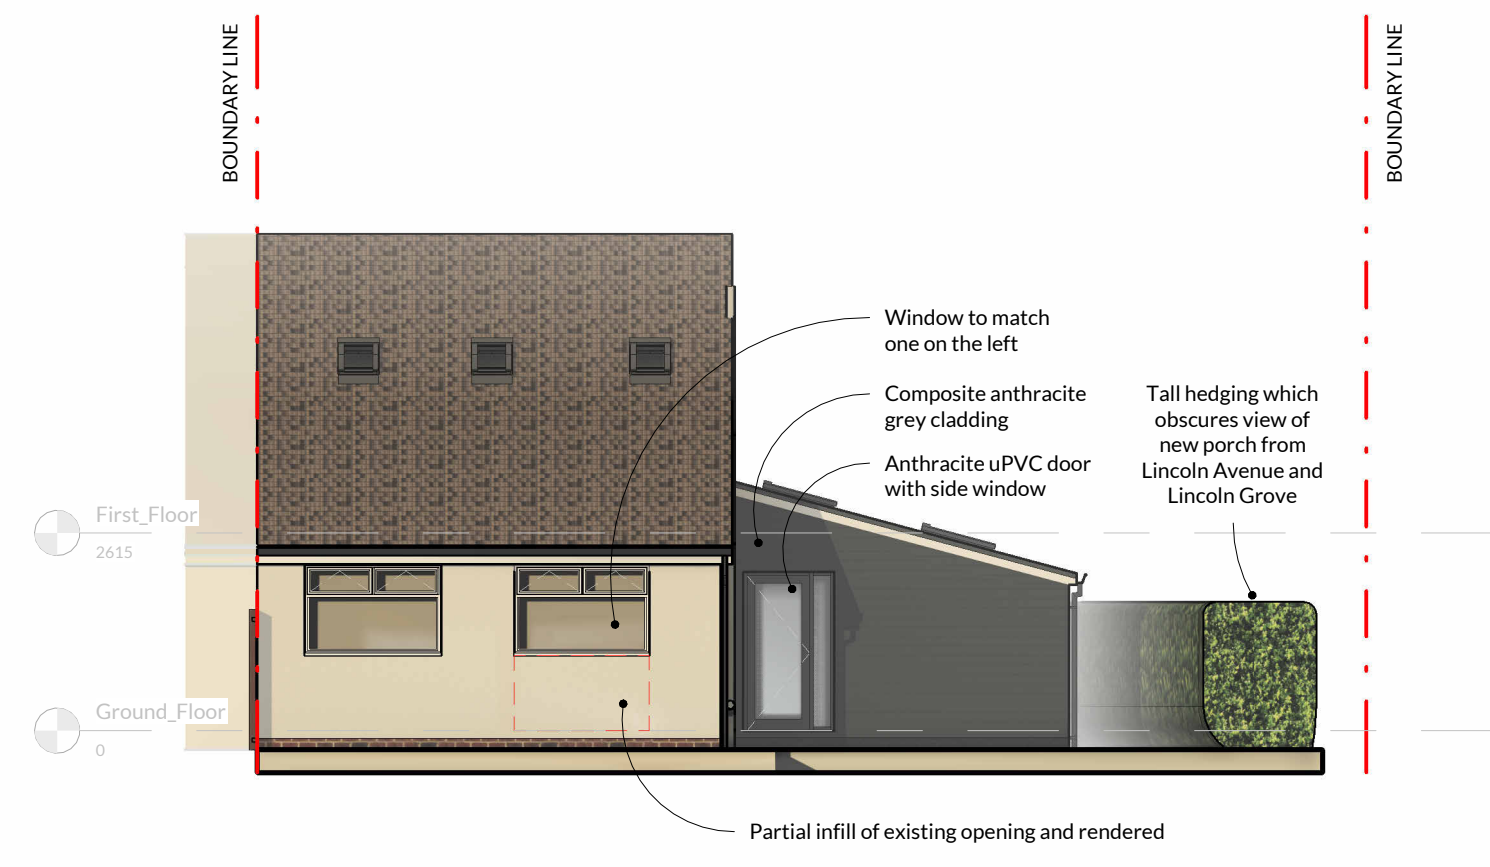

03 - North Elevation
1: 100

NOTES:

NICHOLSON NAIRN ARCHITECTS OWN THE COPYRIGHT OF THIS DESIGN AND DRAWING WHICH MUST NOT BE REPRODUCED IN WHOLE OR PART WITHOUT THE WRITTEN PERMISSION OF NICHOLSON NAIRN ARCHITECTS

DISCREPANCIES, AMBIGUITIES AND/OR OMISSIONS BETWEEN THIS DRAWING AND INFORMATION PROVIDED ELSEWHERE MUST BE REPORTED TO THE ARCHITECT BEFORE PROCEEDING

DO NOT SCALE - ALL DIMENSIONS TO BE VERIFIED ON SITE

REV	DESCRIPTION	BY	CHECK	DATE
P01	Initial Issue	KT	GW	22/11/2023
P02	Provision of rooflight and render to walls	KT	GW	30/11/2023
P03	Anthracite cladding to porch	KT	PP	01/02/2024
P04	Amendment to porch design	KT	GW	23/02/2024
P05	Amendment to porch design as per client's sketch	KT	GW	27/02/2024
P06	Canopy removed	KT	GW	27/02/2024

0m 2m 4m 6m 8m 10m

VISUAL SCALE 1:100 @ A1

0m 25m 50m 75m 100m 125m

VISUAL SCALE 1:1250 @ A1

STATUS:	PLANNING
PROJECT:	1 Lincoln Grove, Liversedge Kirklees, West Yorkshire, WF15 7NE
DESCRIPTION:	Pr_Site_Plan_Elevation_Perspective
AUTHOR:	KT
SCALE - A1:	As indicated
DATE:	November 2023
PROJECT NO.	31660
DRAWING NO.	XX-XX-GA-1010
REV.	P06

NORTH EAST STUDIO Gateshead, NE11 0RU 0191 420 3090
YORKSHIRE STUDIO Otley, LS21 3JP 0194 367 0003
admin@nicholsonnairn.co.uk
www.nicholsonnairn.com

