



NORTH ELEVATION
1:50

EAST ELEVATION
1:50

SOUTH ELEVATION
1:50

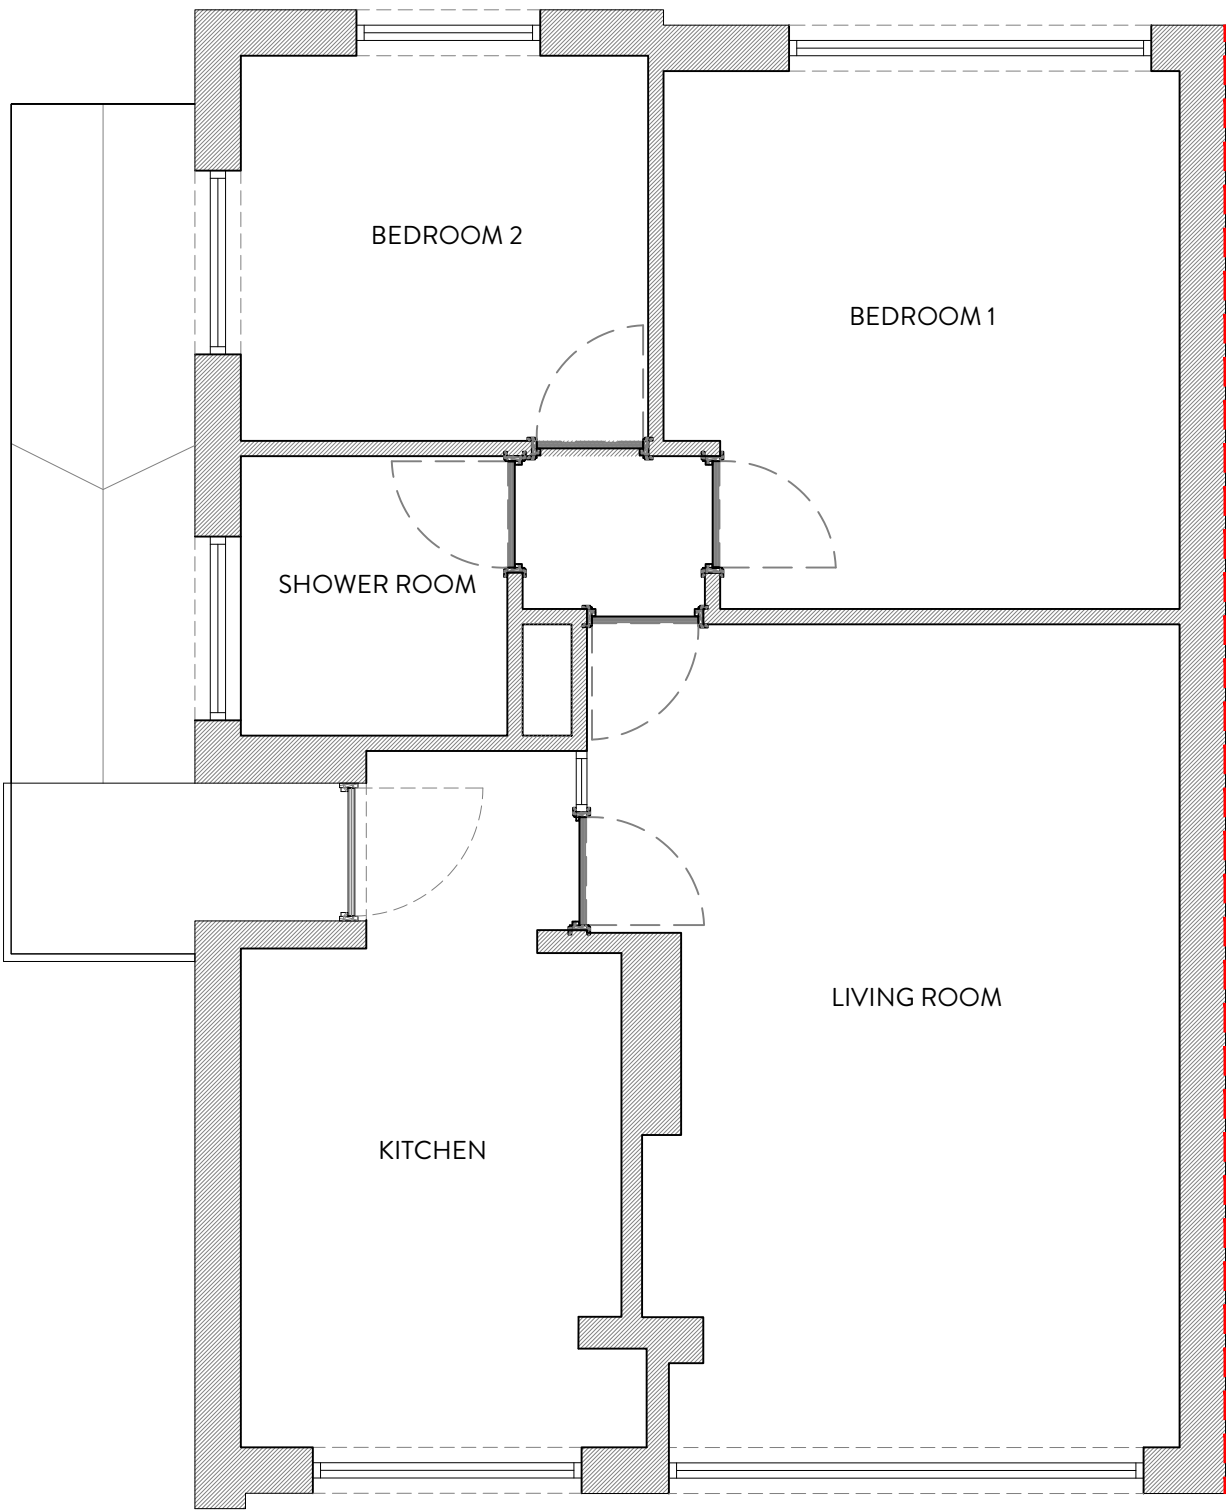

GROUND FLOOR PLAN
1:50

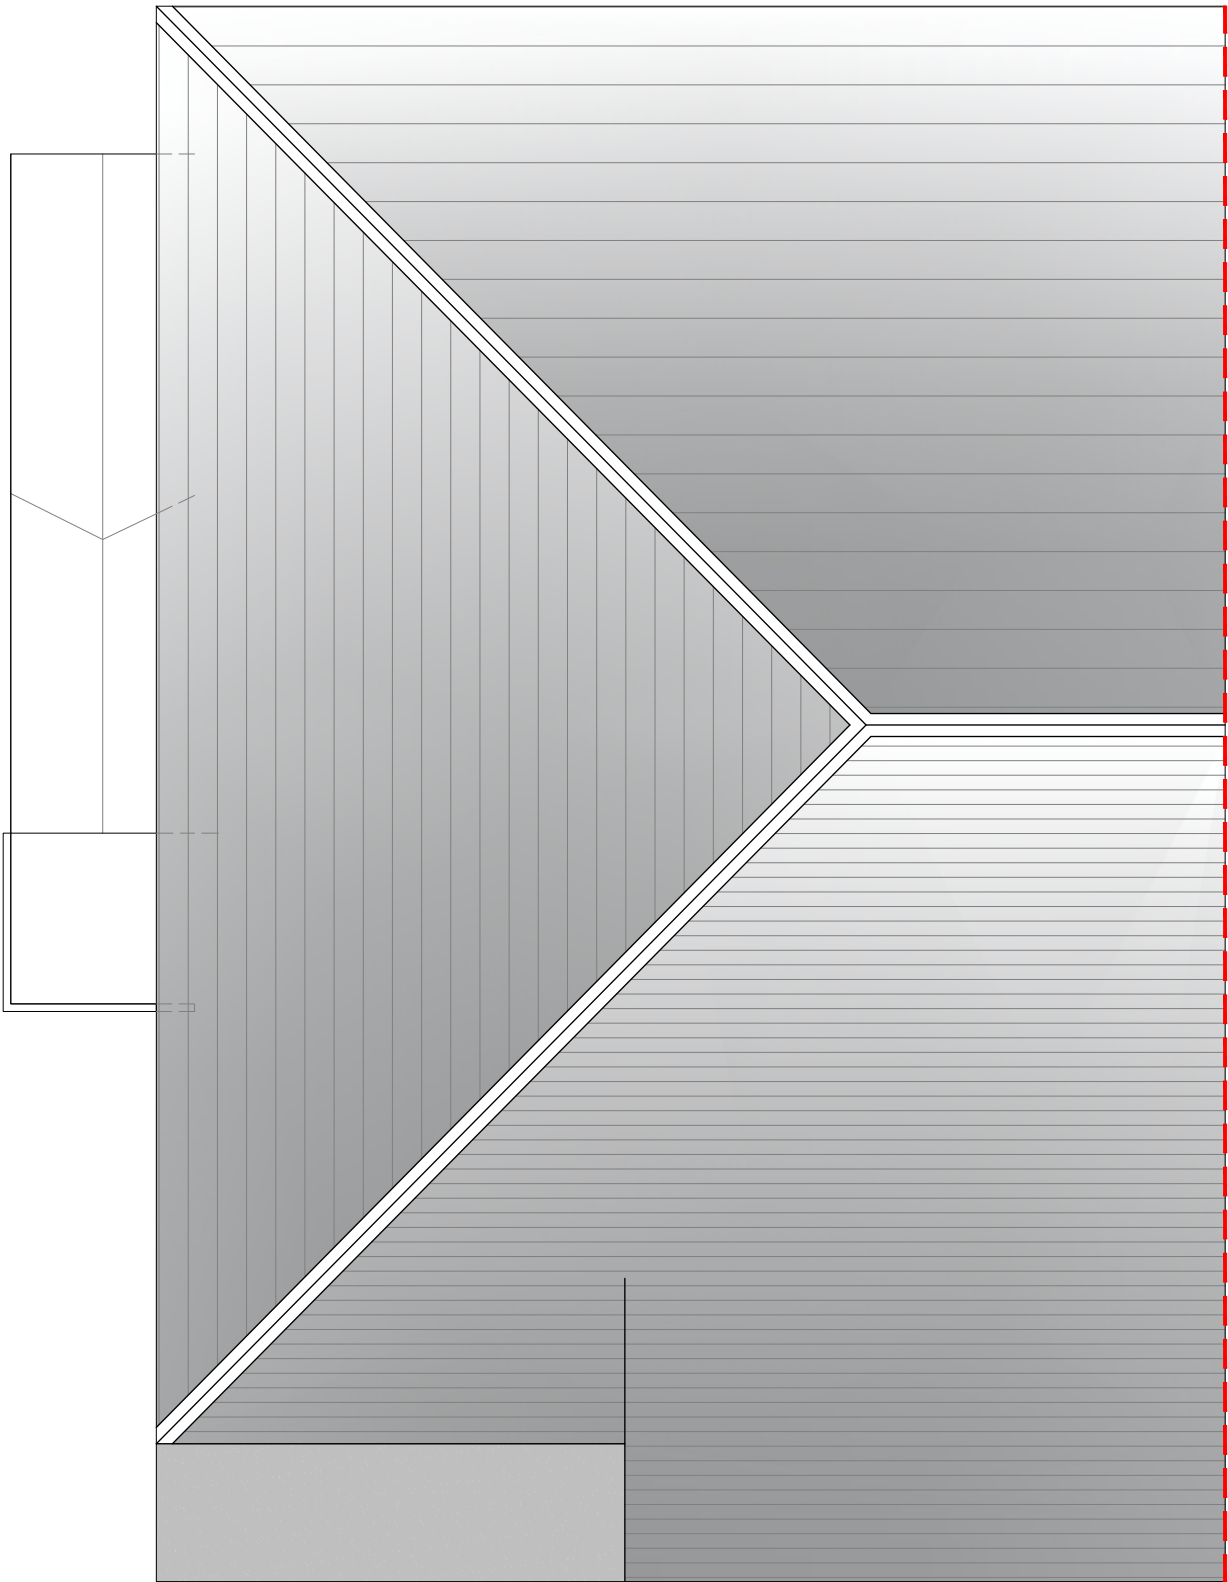

ROOF PLAN
1:50



REVISION	DESCRIPTION	DATE	NOTES
-	-	-	-
-	-	-	-
-	-	-	-
-	-	-	-
-	-	-	-
-	-	-	-
-	-	-	-
-	-	-	-
-	-	-	-

STATUS PLANNING DRAWING		PROJECT TITLE 1 ROBIN ROYD AVENUE			
ORANGE DESIGN STUDIO. ARCHITECTURAL PRACTICE hello@orangedesignstudio.co.uk 59A, Huddersfield Road, Mirfield, WF14 8AA orangedesignstudio.co.uk 01924 650930		DRAWING TITLE EXISTING GA			
		SCALE 1:50	DRAWN EC	CHECKED JH	PROJECT REFERENCE ODS_23-787
		PAPER SIZE A1	DWG NUMBER (EX)001	DATE 28/11/23	REVISION /
		CLIENT BERNIE AND JEAN SMITH			
COPYRIGHT © ORANGE DESIGN STUDIO LIMITED					