


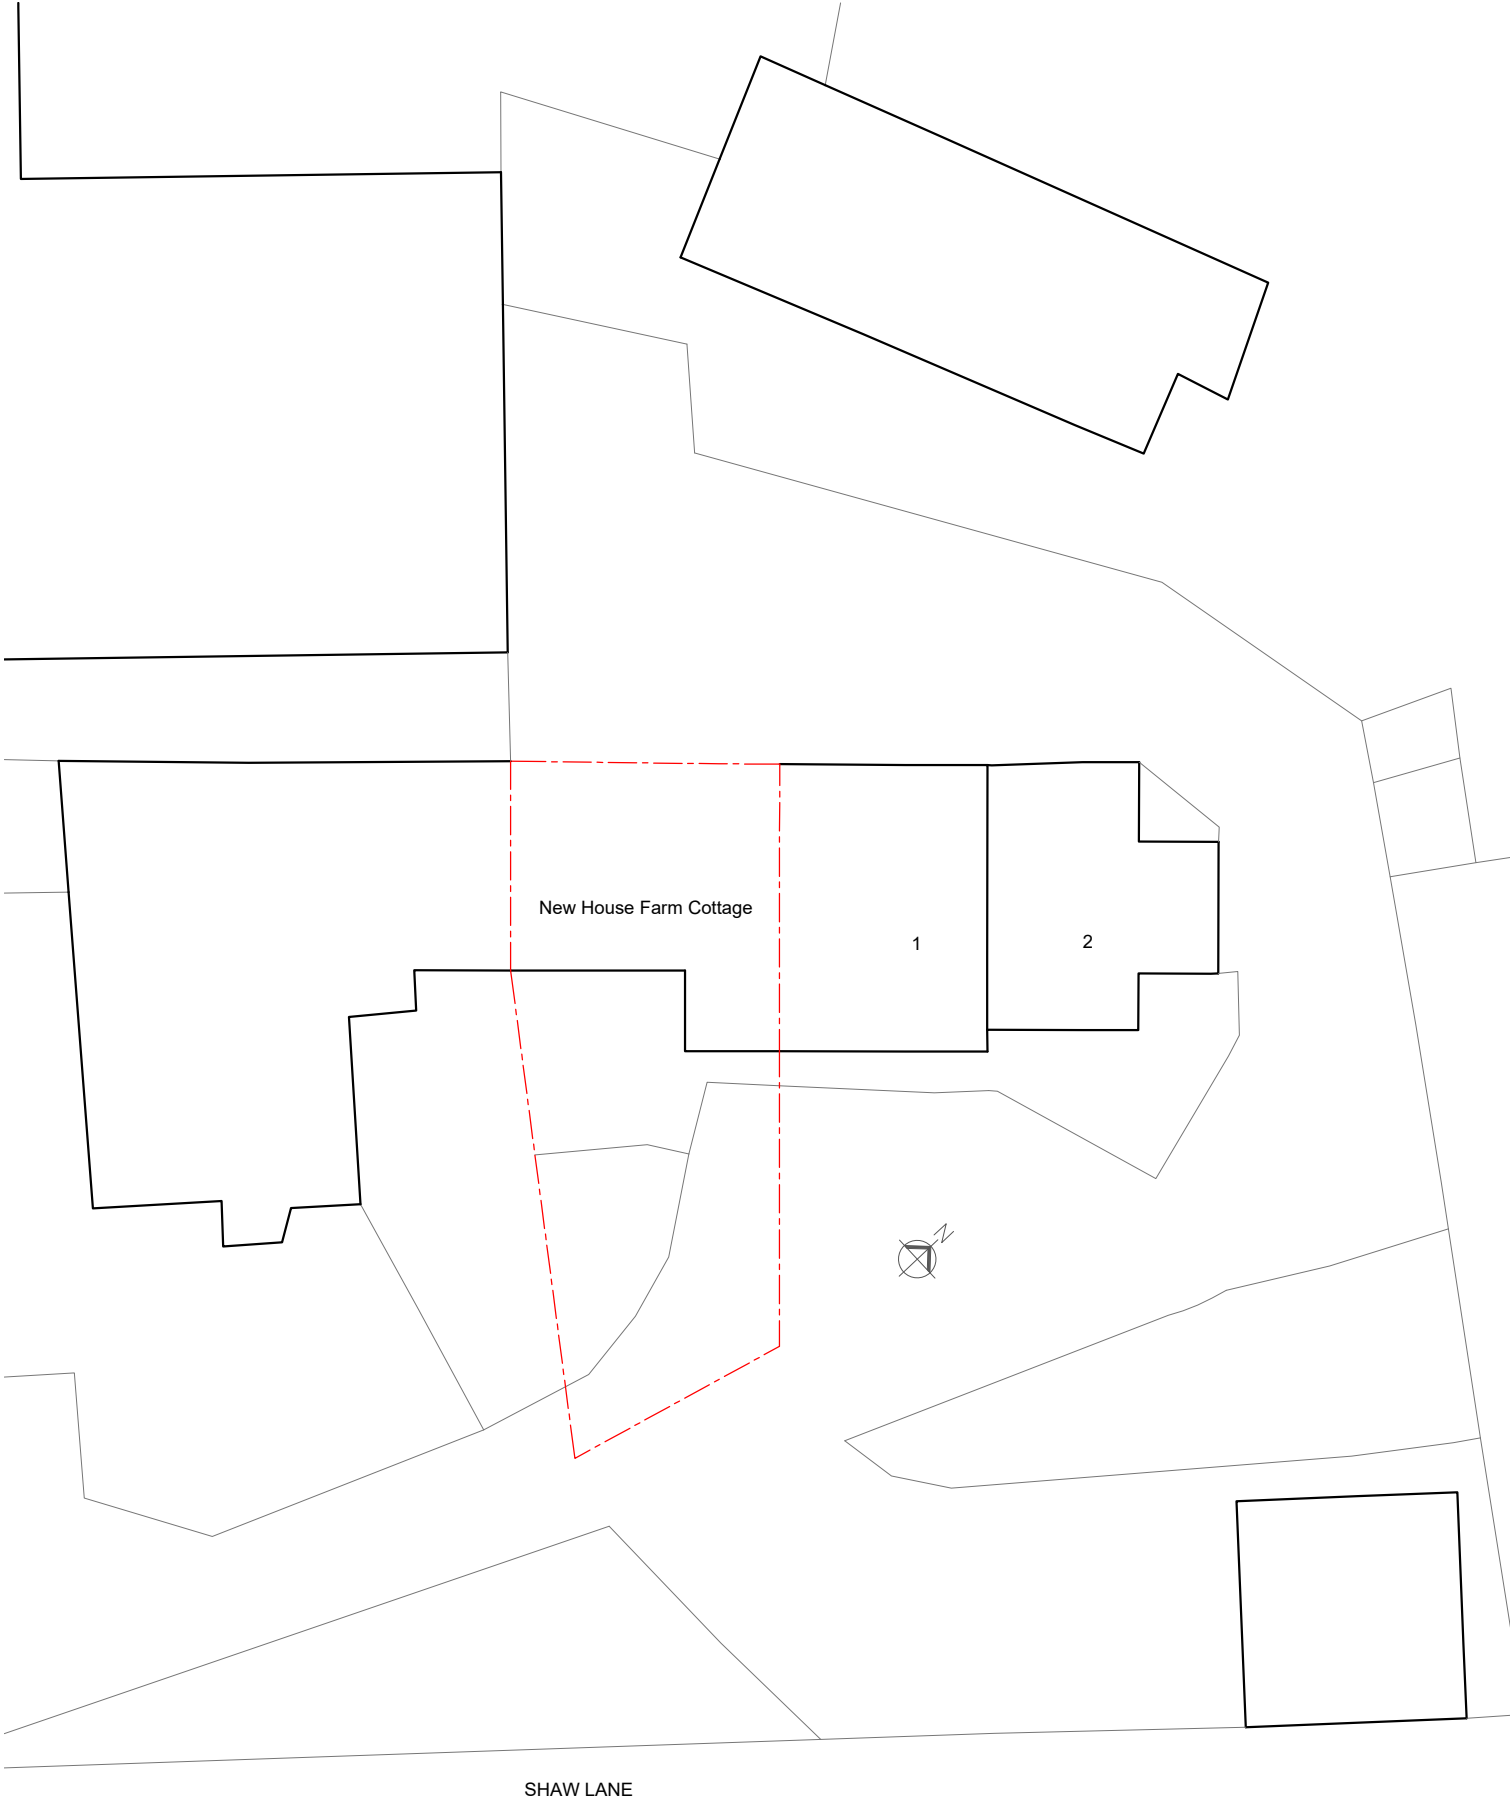

SHAW LANE

Project:	Extension	Title:	Existing Site Plan	Drg No:	Scale:	Date:	Status:	
	New House Farm Cottage, Holmfirth, HD9 2PZ			NHFC01.#	1:200	Jan 2024	Planning	