


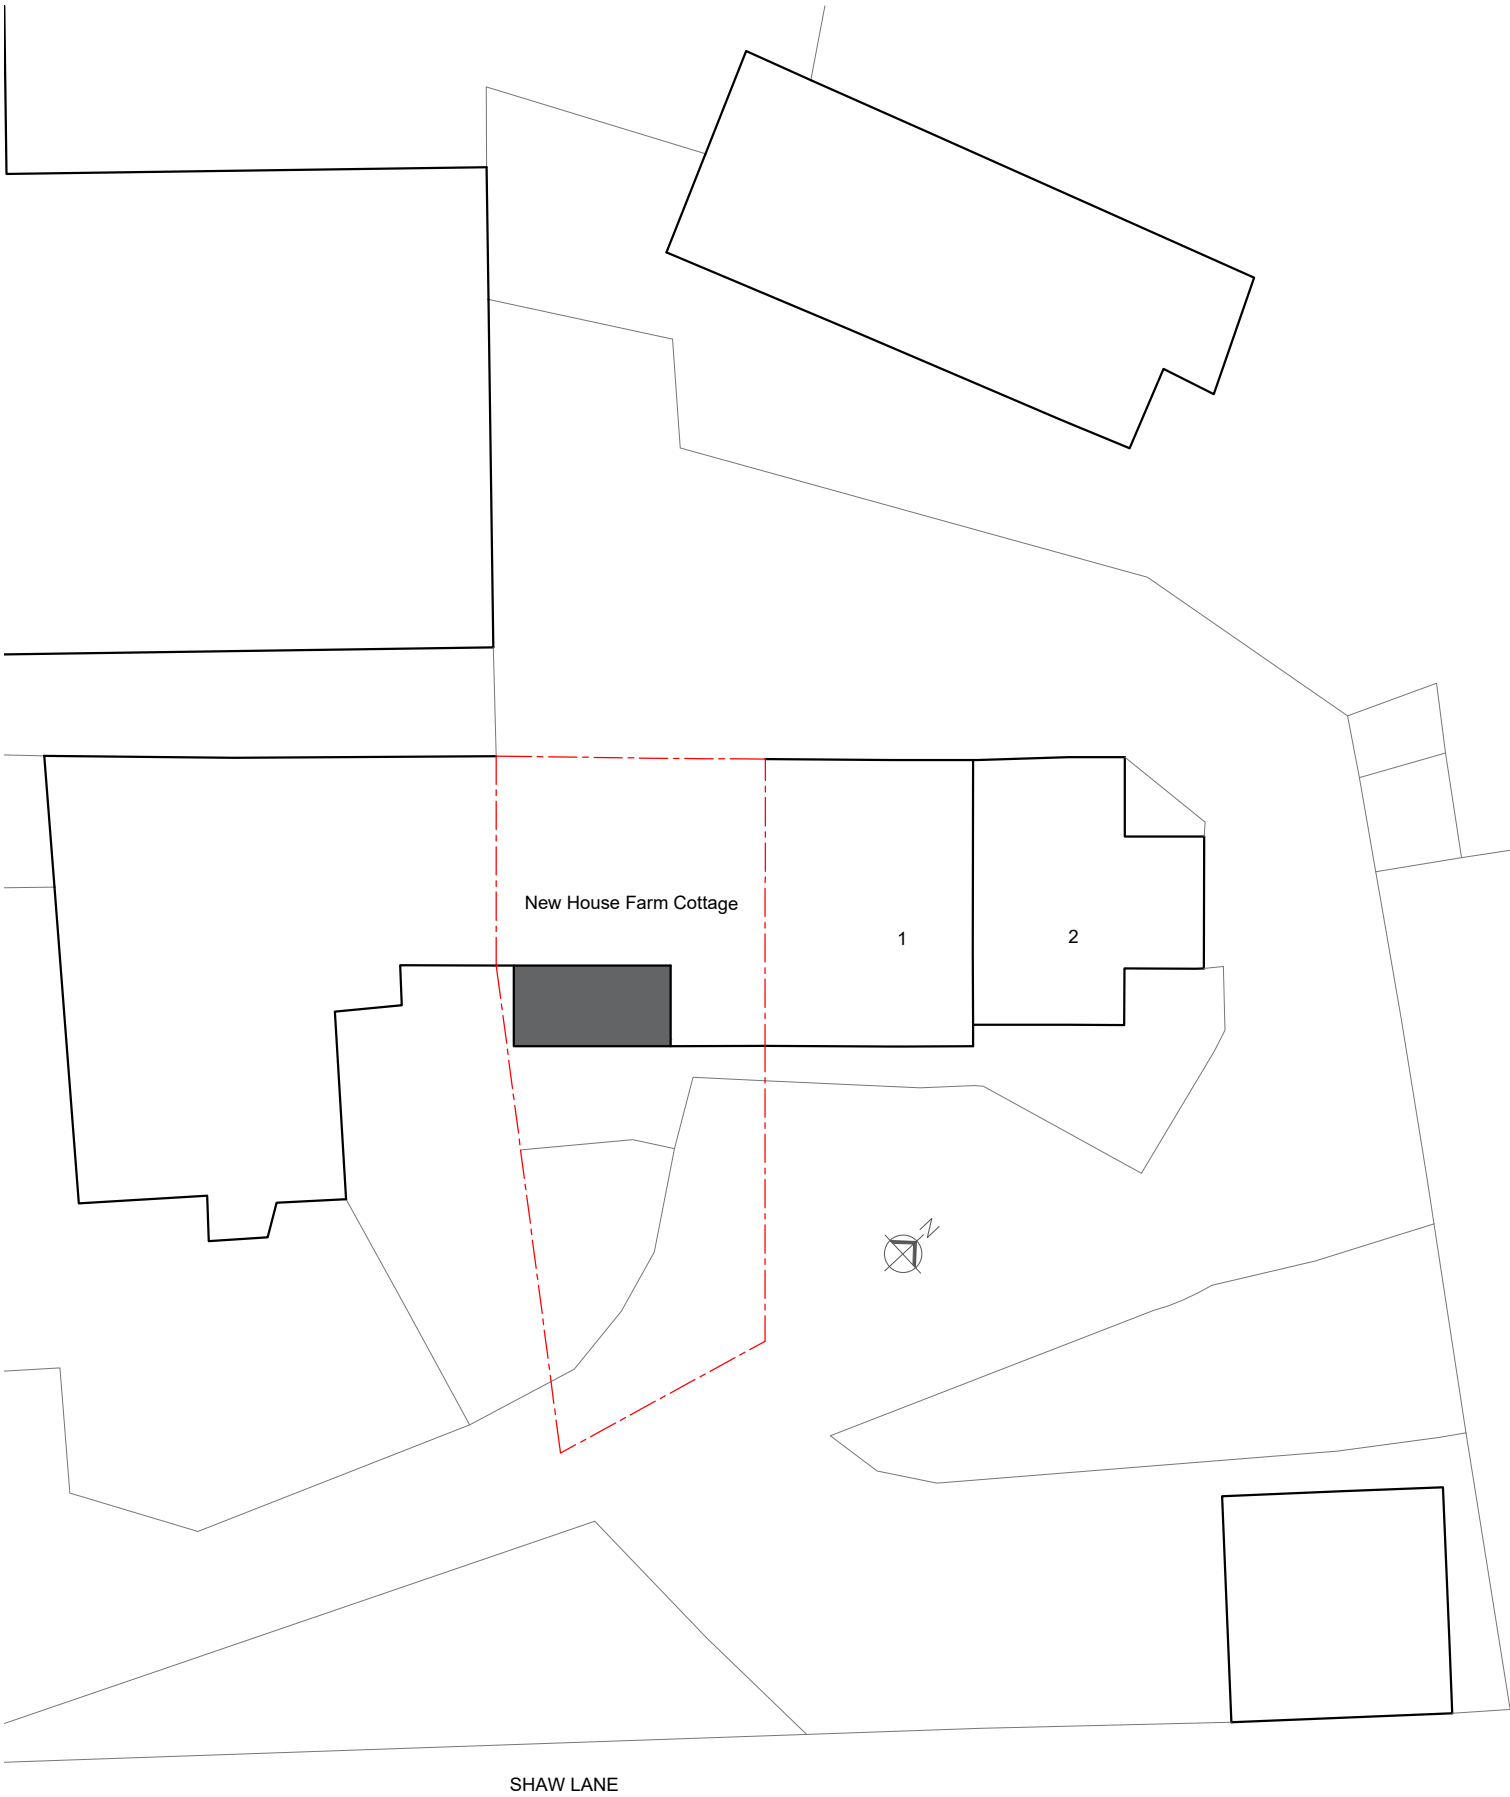

Project: Extension		Title: Proposed Site Plan		Drg No:	Scale:	Date:	Status:	
New House Farm Cottage, Holmfirth, HD9 2PZ				NHFC05.#	1:200	Jan 2024	Planning	