





South East Elevation

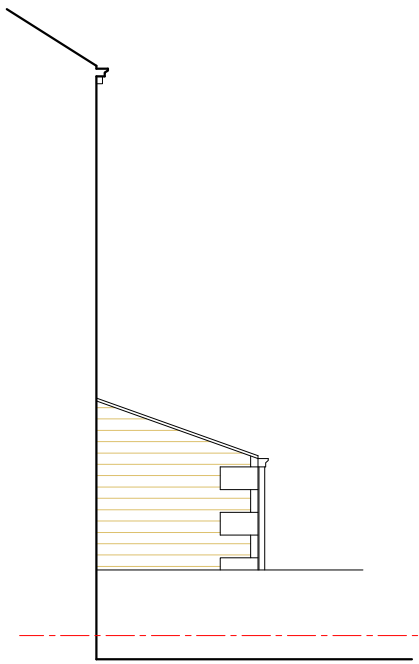

South West Elevation

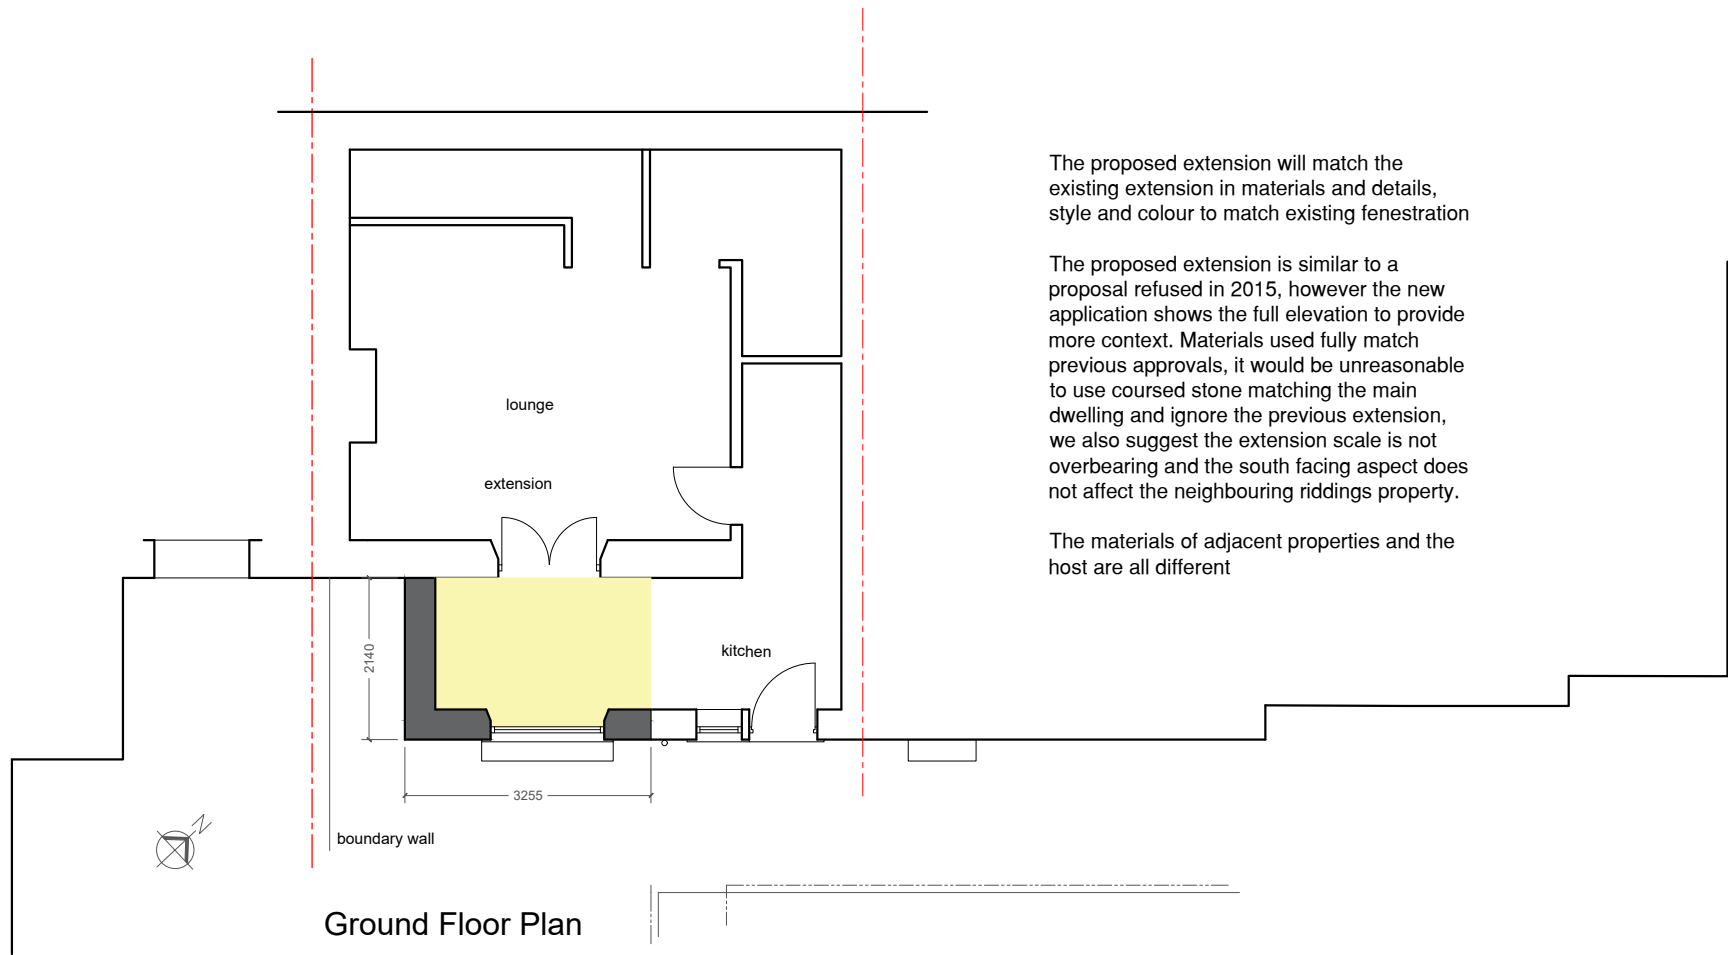

Ground Floor Plan

Project: Extension		Title: Proposed Plans #	A: Extension Width reduced and doors aligned with windows
New House Farm Cottage, Holmfirth, HD9 2PZ			
Drg No: NHFC04.A			
Scale: 1:100			
Date: Jan 2024			
Status: Planning			