


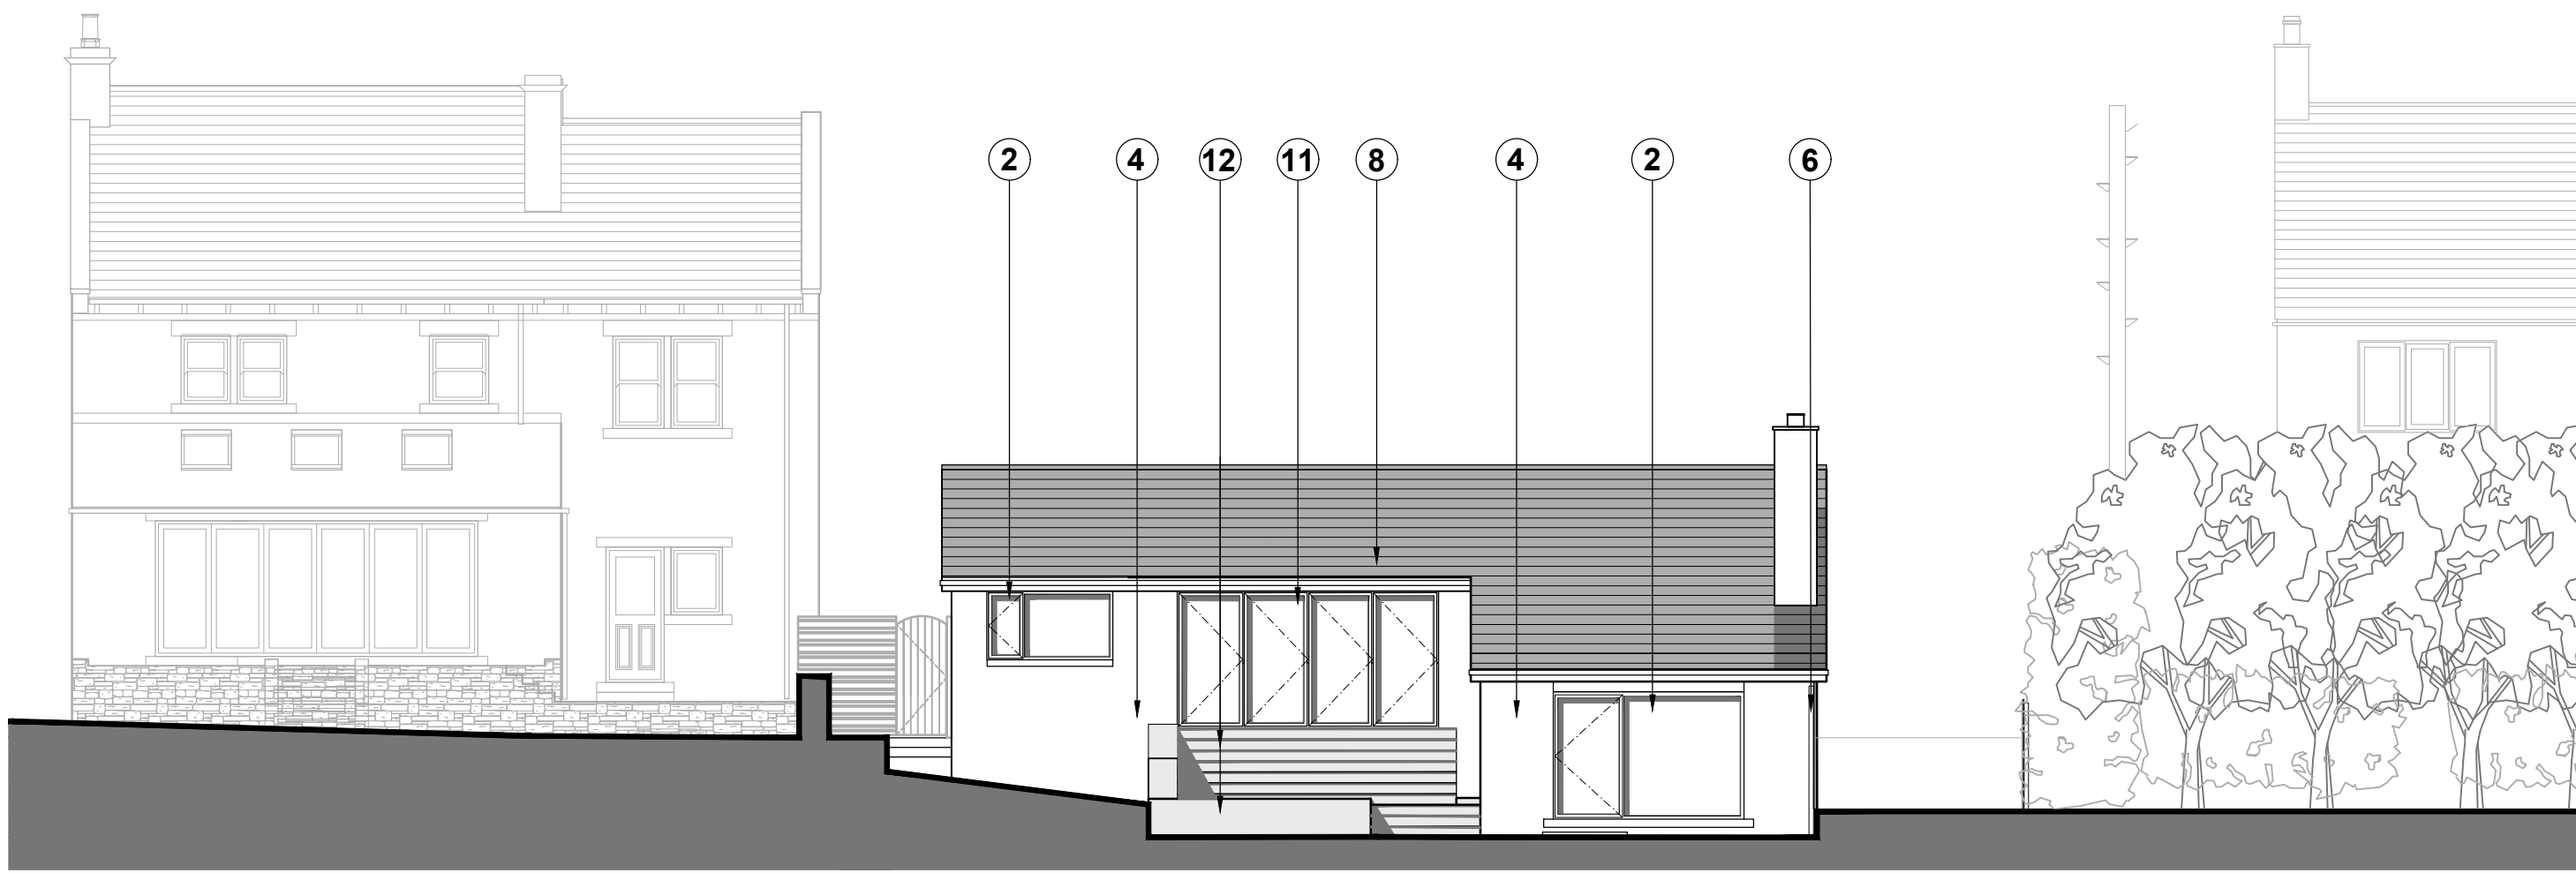


PROPOSED NORTH ELEVATION

SCALE - 1:100




PROPOSED SOUTH ELEVATION

SCALE - 1:100

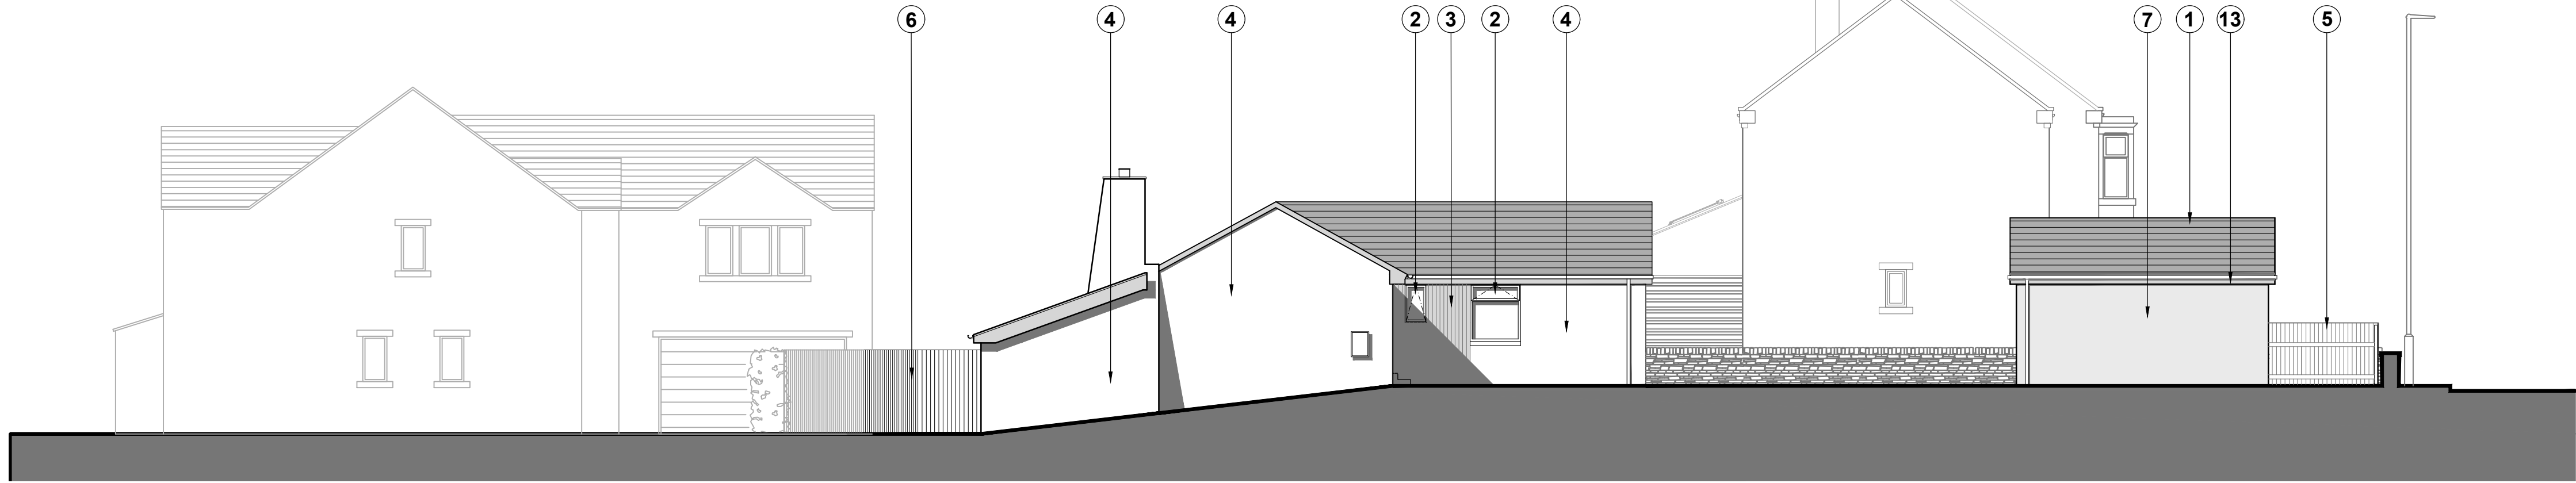


PROPOSED EAST ELEVATION

SCALE - 1:100

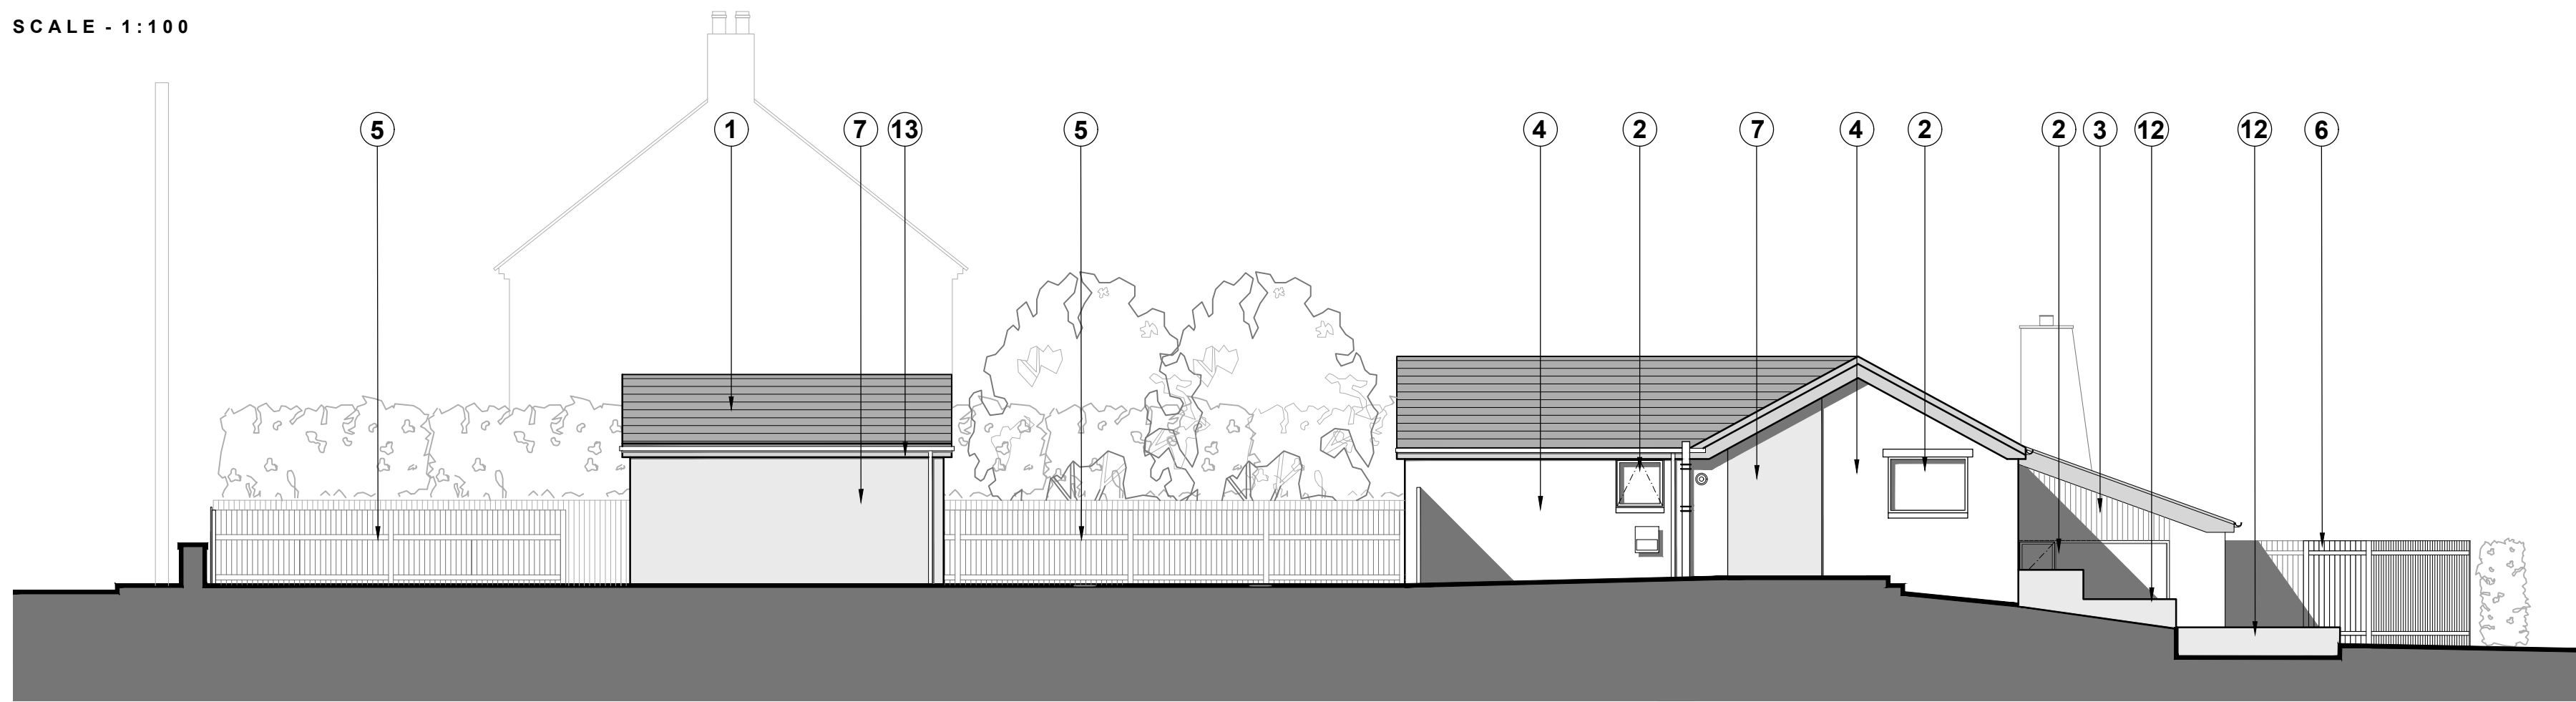


PROPOSED WEST ELEVATION

SCALE - 1:100

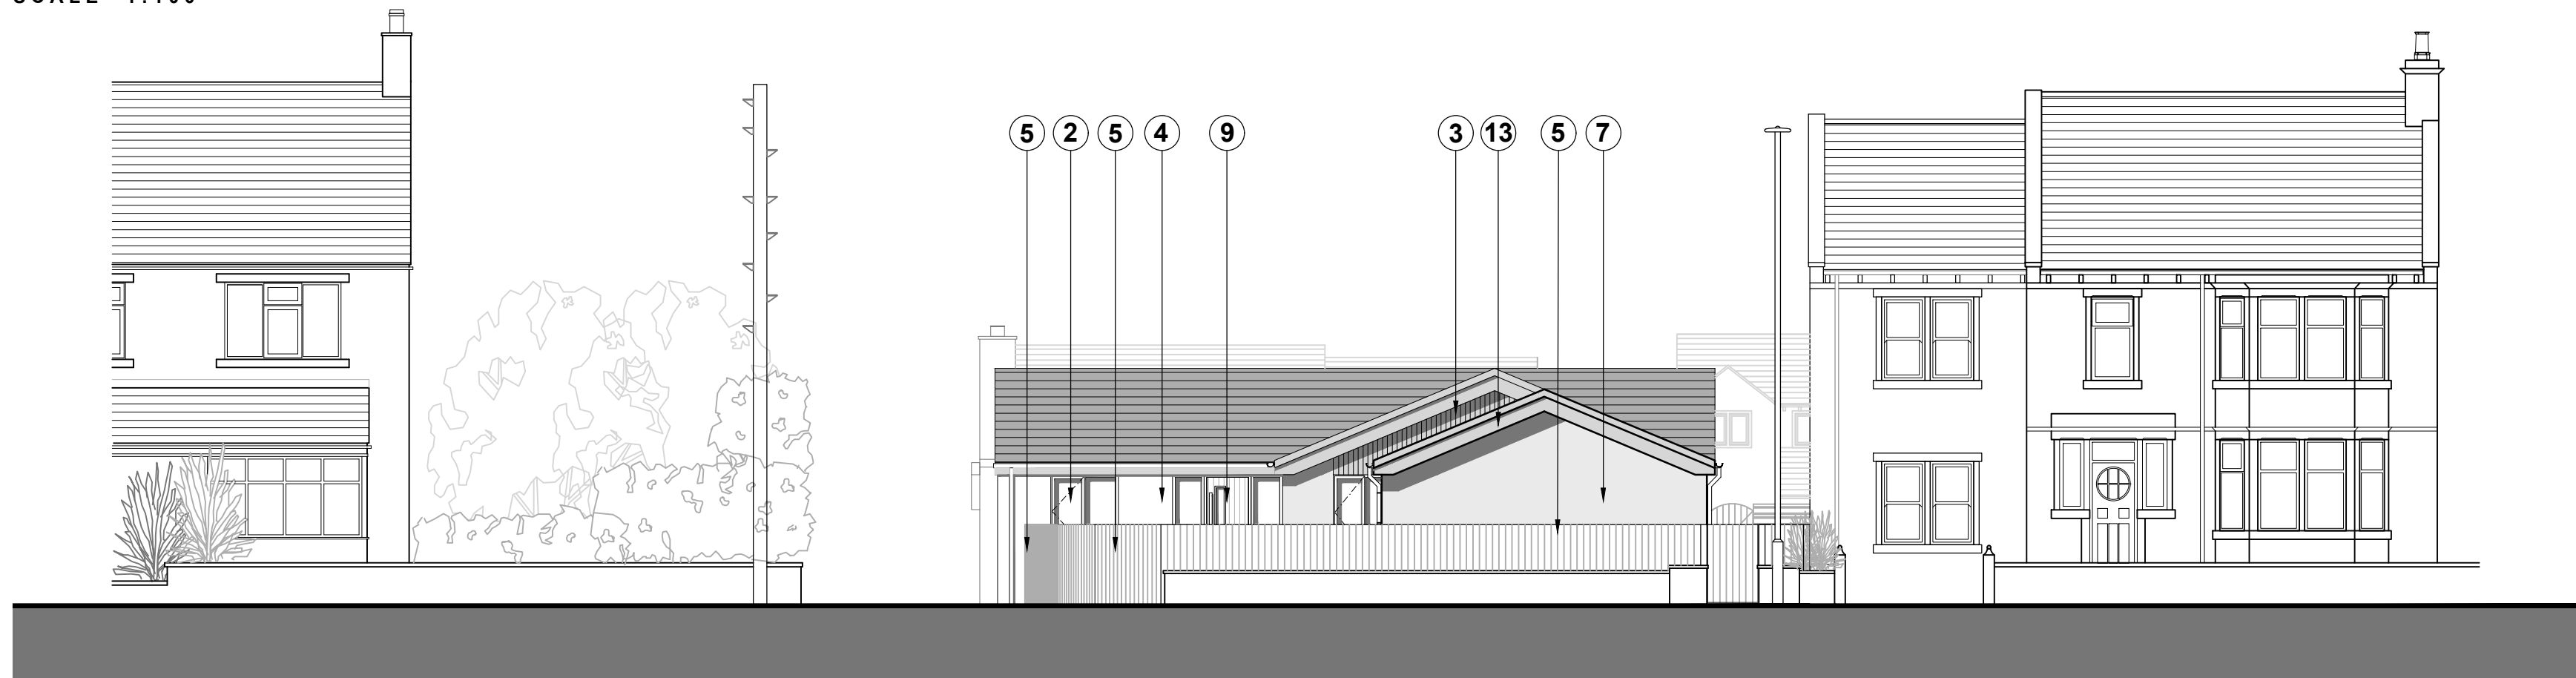


PROPOSED STREET SCENE ELEVATION

SCALE - 1:100

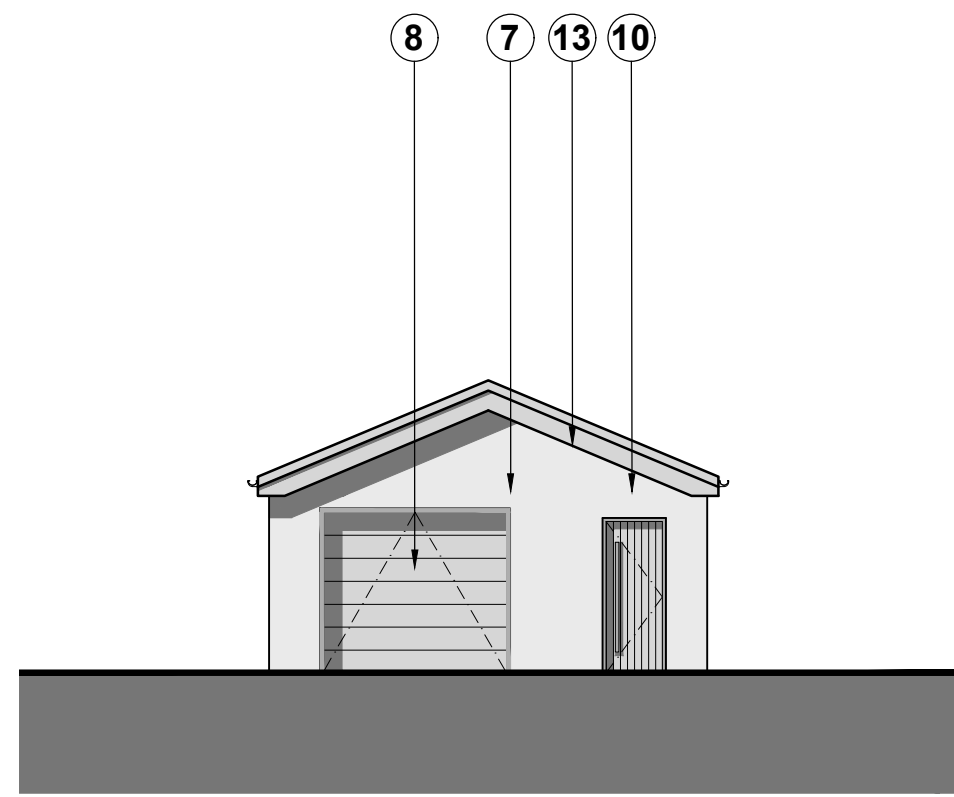


PROPOSED GARAGE SOUTH ELEVATION

SCALE - 1:100

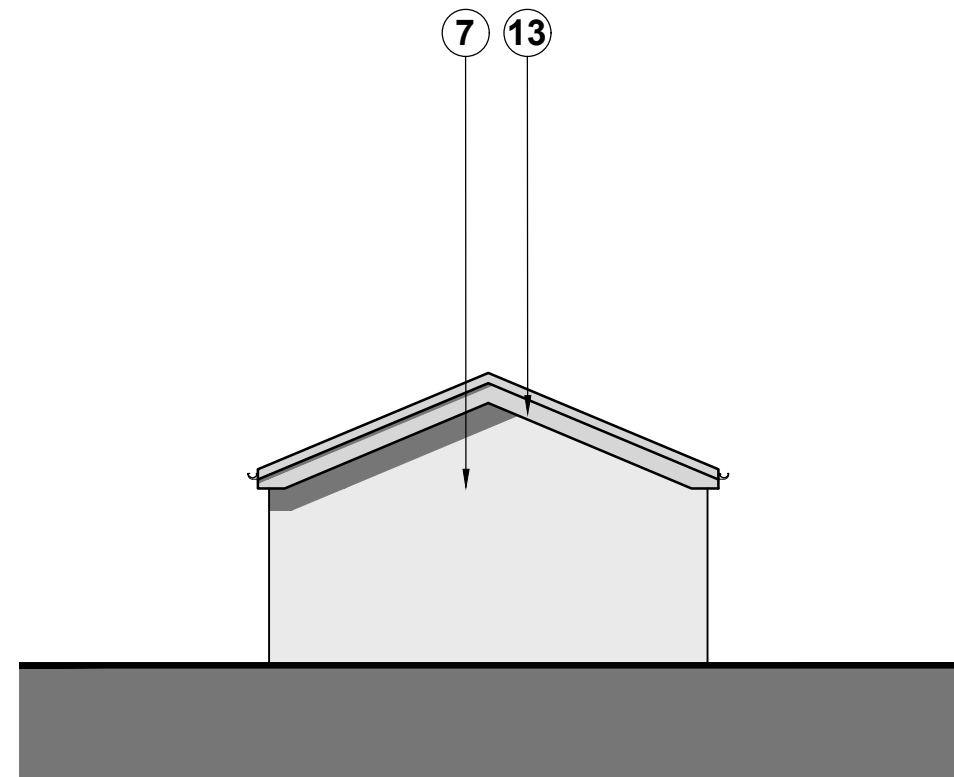

PROPOSED GARAGE NORTH ELEVATION

SCALE - 1:100

 

NOTES:
ALL DIMENSIONS ARE IN MILLIMETRES. DO NOT SCALE. FIGURED DIMENSIONS ONLY TO BE TAKEN FROM THIS DRAWING.

PROPOSED MATERIALS

- 1 PROPOSED CONCRETE ROOF TILES TO MATCH EXISTING
- 2 PROPOSED GREY uPVC DOUBLE GLAZED WINDOWS - COLOUR ANTHRACITE
- 3 PROPOSED GREY PANELLING - COLOUR ANTHRACITE
- 4 EXISTING STONE
- 5 PROPOSED 1500mm HIGH TIMBER PANELLLED FENCE
- 6 PROPOSED 2000mm HIGH TIMBER PANELLLED FENCE
- 7 PROPOSED OFF WHITE RENDER
- 8 PROPOSED GREY GARAGE DOOR - COLOUR ANTHRACITE
- 9 PROPOSED GREY uPVC DOUBLE GLAZED DOOR AND SIDE LIGHTS - COLOUR ANTHRACITE
- 10 PROPOSED GREY uPVC DOOR - COLOUR ANTHRACITE
- 11 PROPOSED GREY BI-FOLD DOOR - COLOUR ANTHRACITE
- 12 PROPOSED TIMBER DECKING AND PLANTERS
- 13 PROPOSED uPVC FASCIA TO MATCH EXISTING

Rev	By	PLANNING	Date
04.01.24	AS SHOWN	A1	MW
2024-01-004	MW	A	

PROJECT

BEN AND ALEX ROEBUCK
105 MARSH LANE
SHEPLEY
HUDDERSFIELD
HD8 8AP

DRAWING TITLE

PROPOSED
ELEVATIONS

PLANNING APPLICATION

DATE

04.01.24

SCALE

AS SHOWN

SIZE

A1

DRAWN

MW

DRAWING NUMBER

2024-01-004

CHECKED

MW

REVISION

A

DRAWING NUMBER

2024-01-004