




NOTES:
ALL DIMENSIONS ARE IN MILLIMETRES. DO NOT
SCALE. FIGURED DIMENSIONS ONLY TO BE
TAKEN FROM THIS DRAWING.

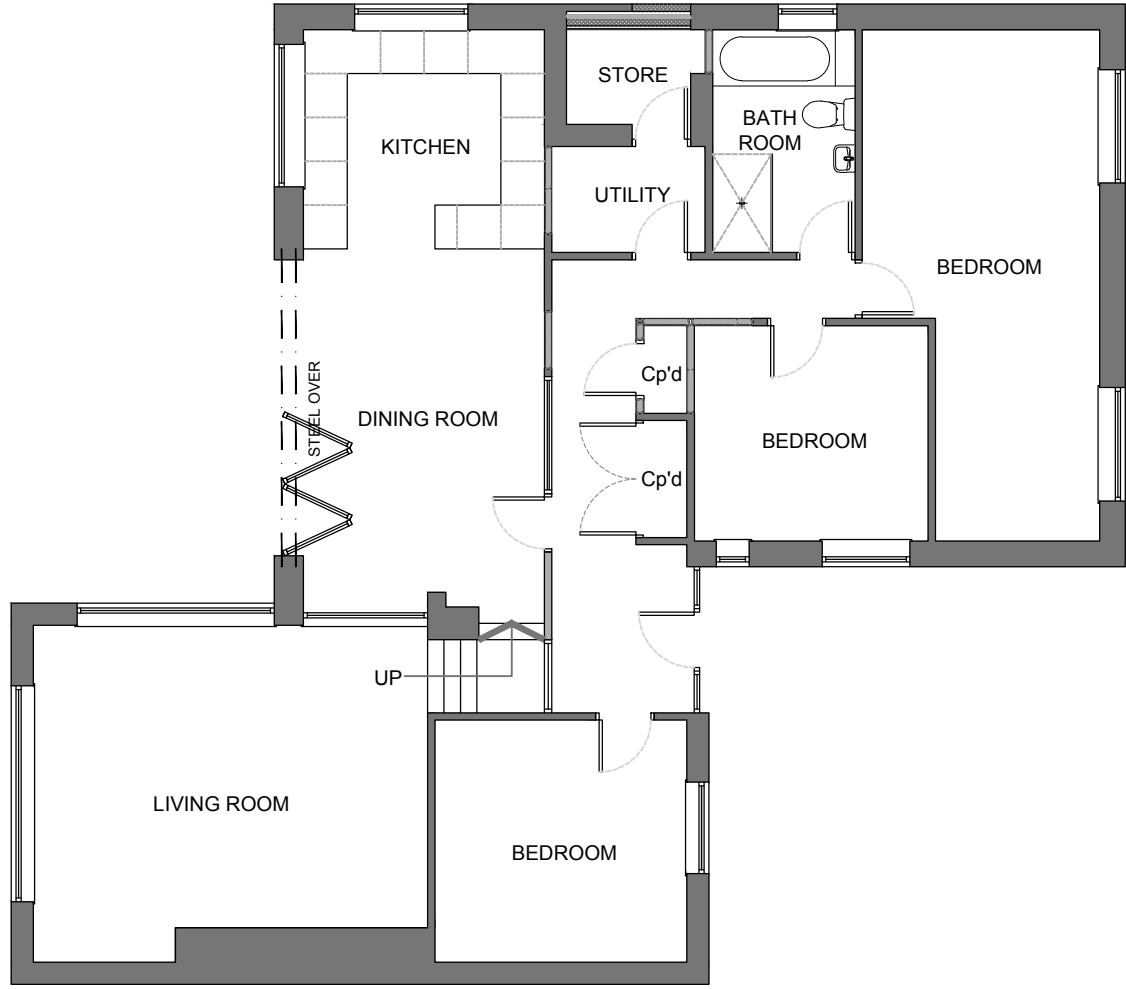


PROPOSED FLOOR PLAN
SCALE - 1:100

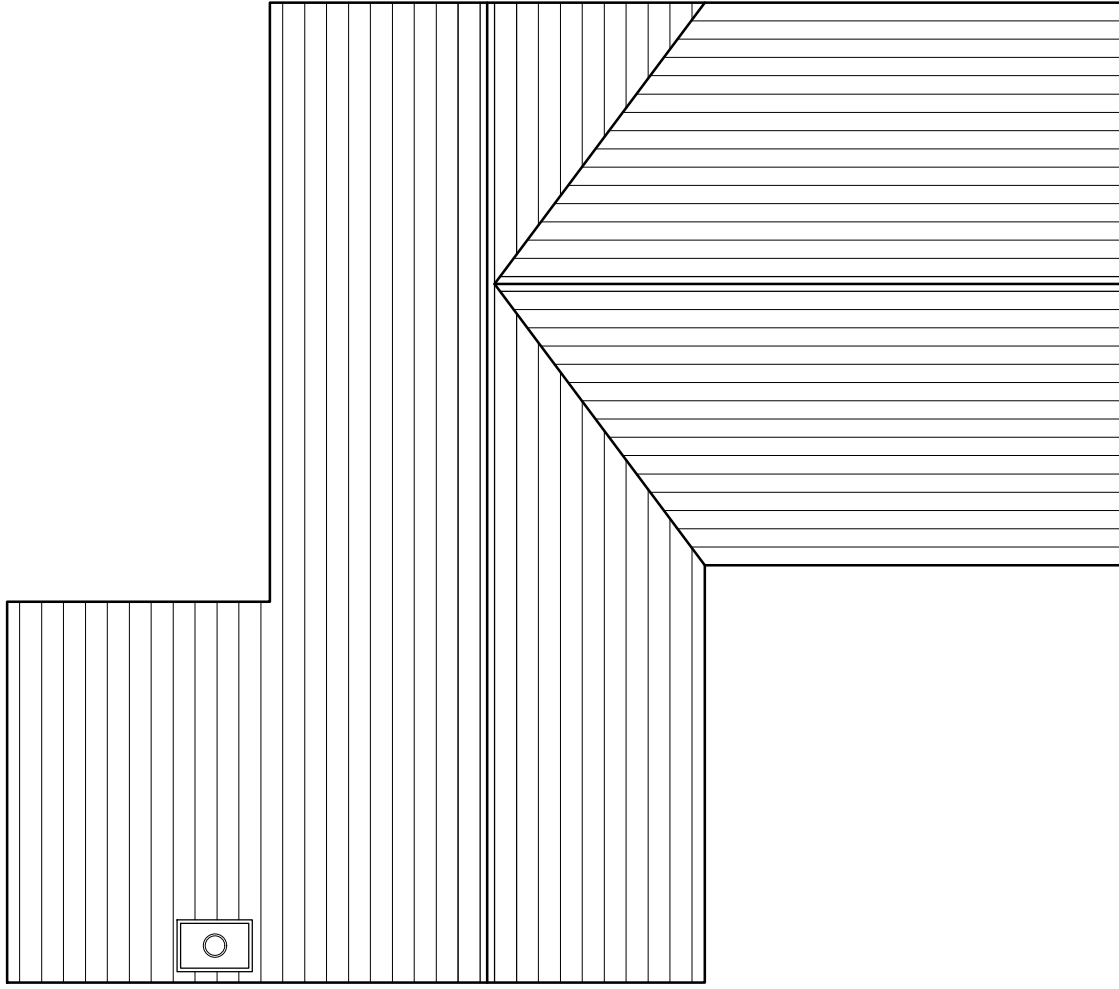

PROPOSED ROOF PLAN
SCALE - 1:100

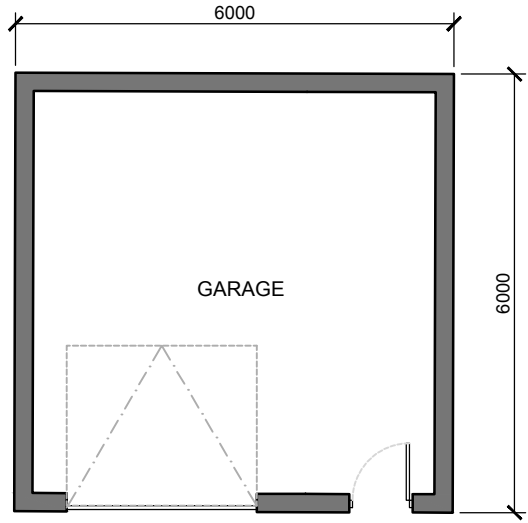

PROPOSED GARAGE PLAN
SCALE - 1:100

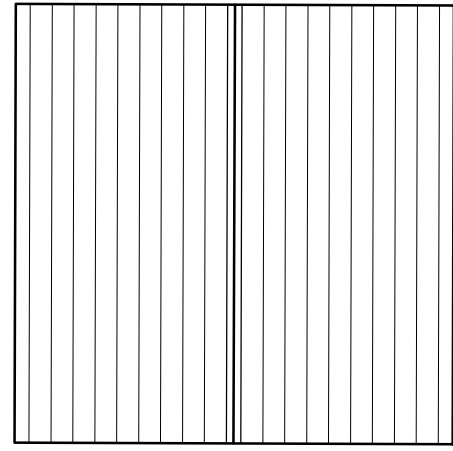


PROPOSED GARAGE ROOF PLAN
SCALE - 1:100



PROPOSED SITE PLAN
SCALE - 1:100



LOCATION PLAN
SCALE - 1:1250

 

A	MW	Red line boundary updated	22.02.24
Rev	By	PLANNING	Date
PROJECT: BEN AND ALEX ROEBUCK 105 MARSH LANE SHEPLEY HUDDERSFIELD HD8 8AP			
DRAWING TITLE: PROPOSED PLANS			DRAWING NUMBER: 2024-01-003
PLANNING APPLICATION			
DATE: 04.01.24	SCALE: AS SHOWN	SIZE: A1	DRAWN: MW
DRAWING NUMBER: 2024-01-003		CHECKED: MW	REVISION: A