



Ground Floor Plan

1:50 scale

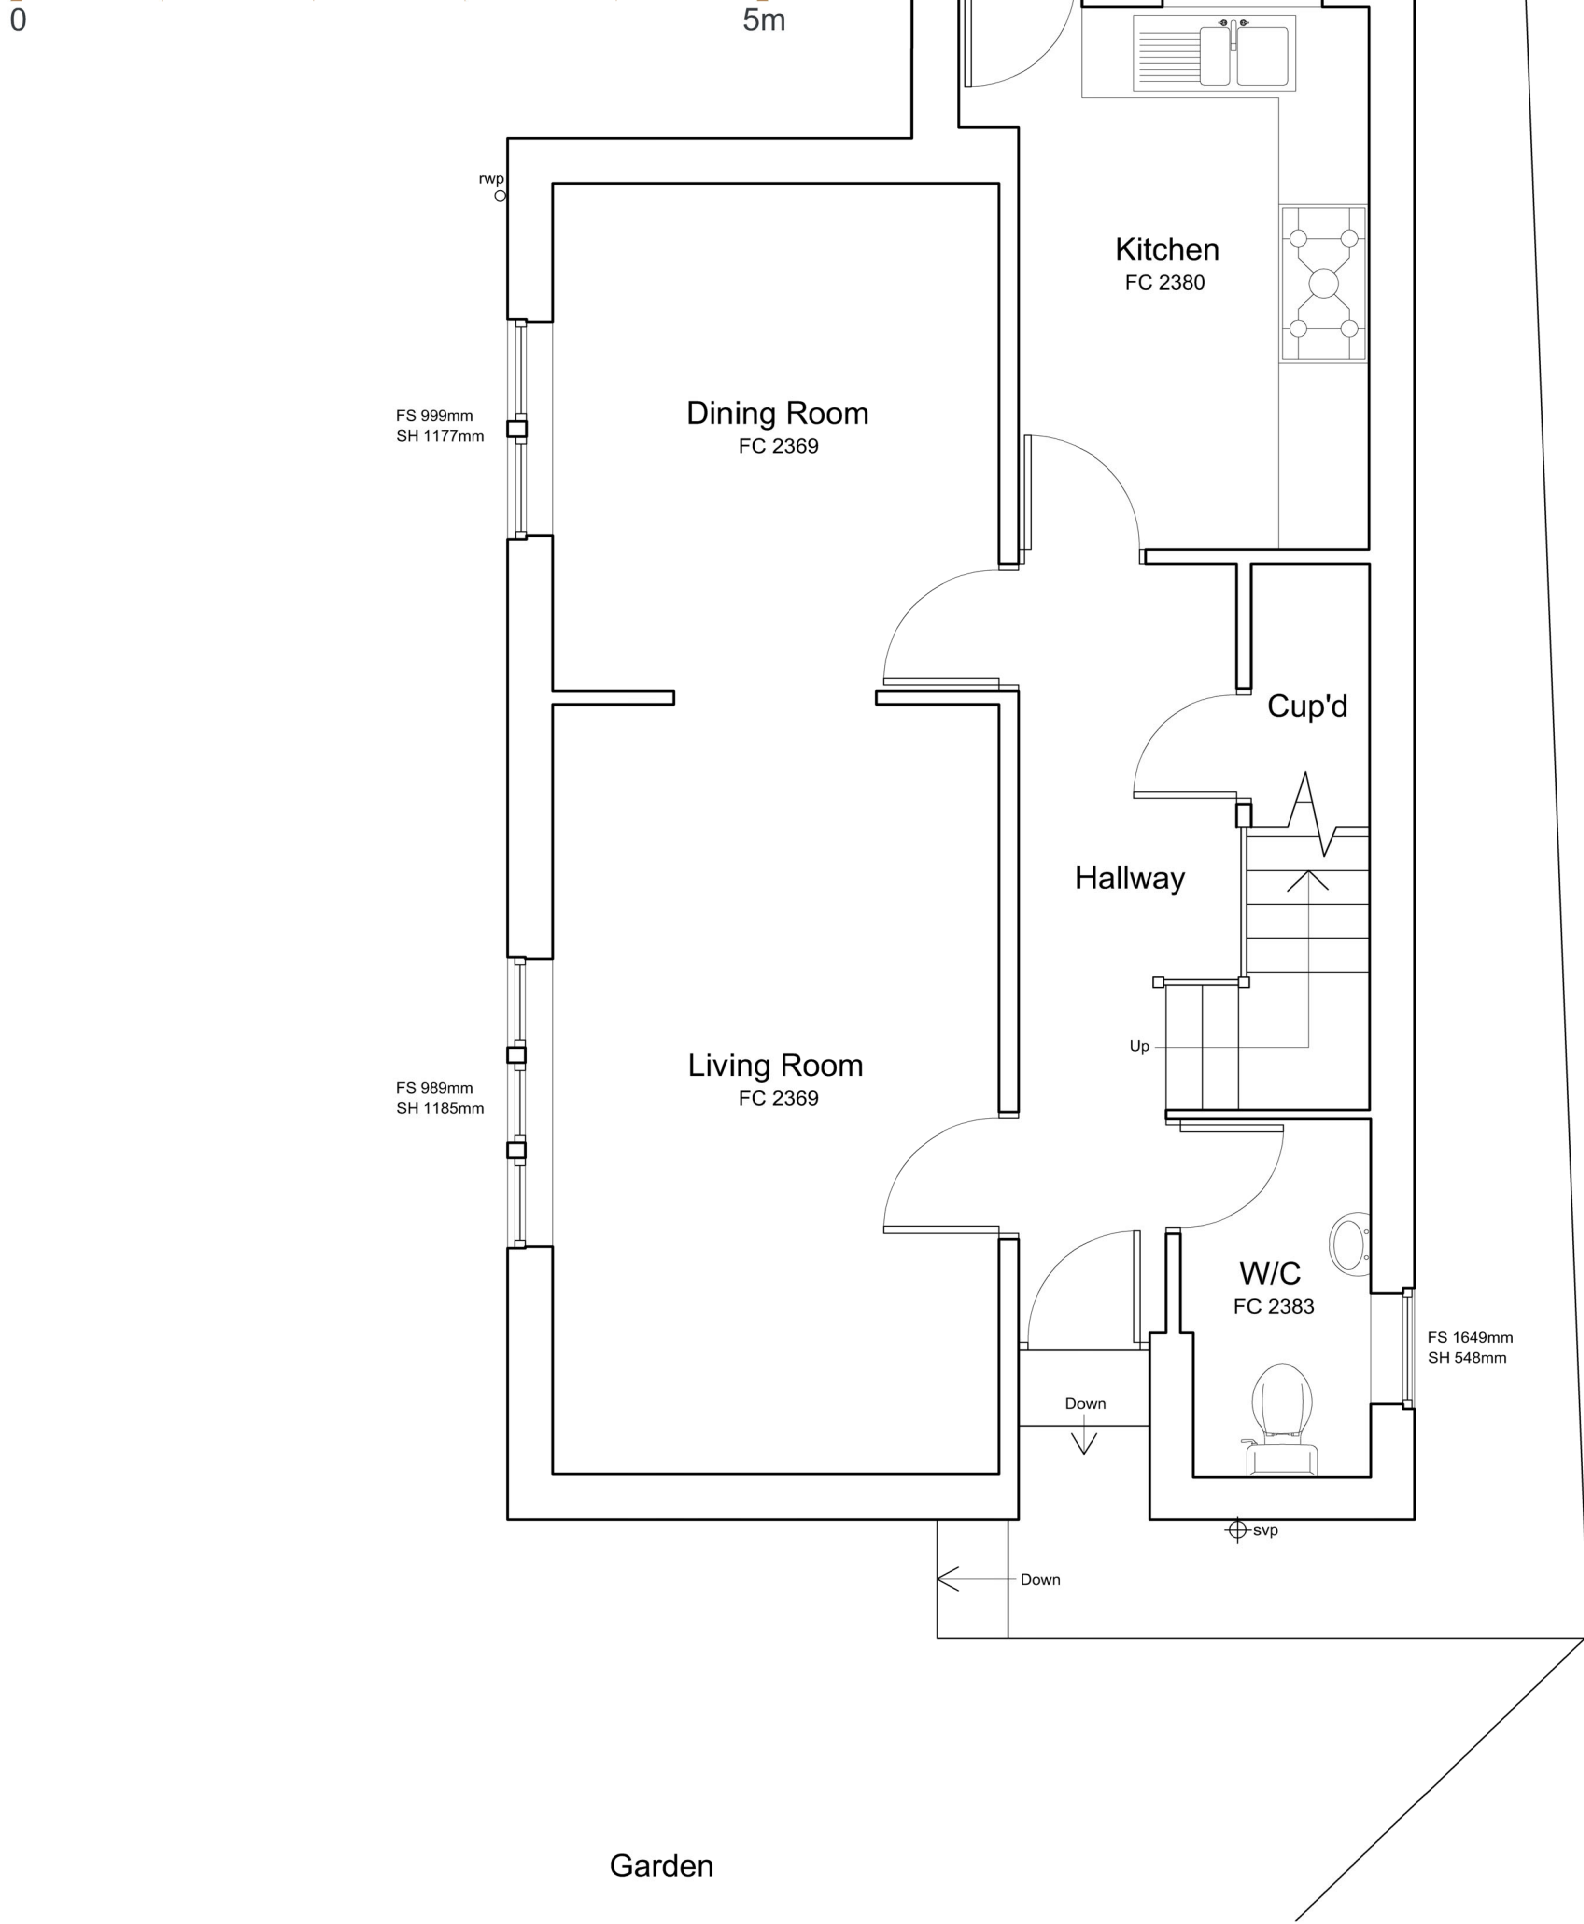


East Elevation Front

1:50 scale

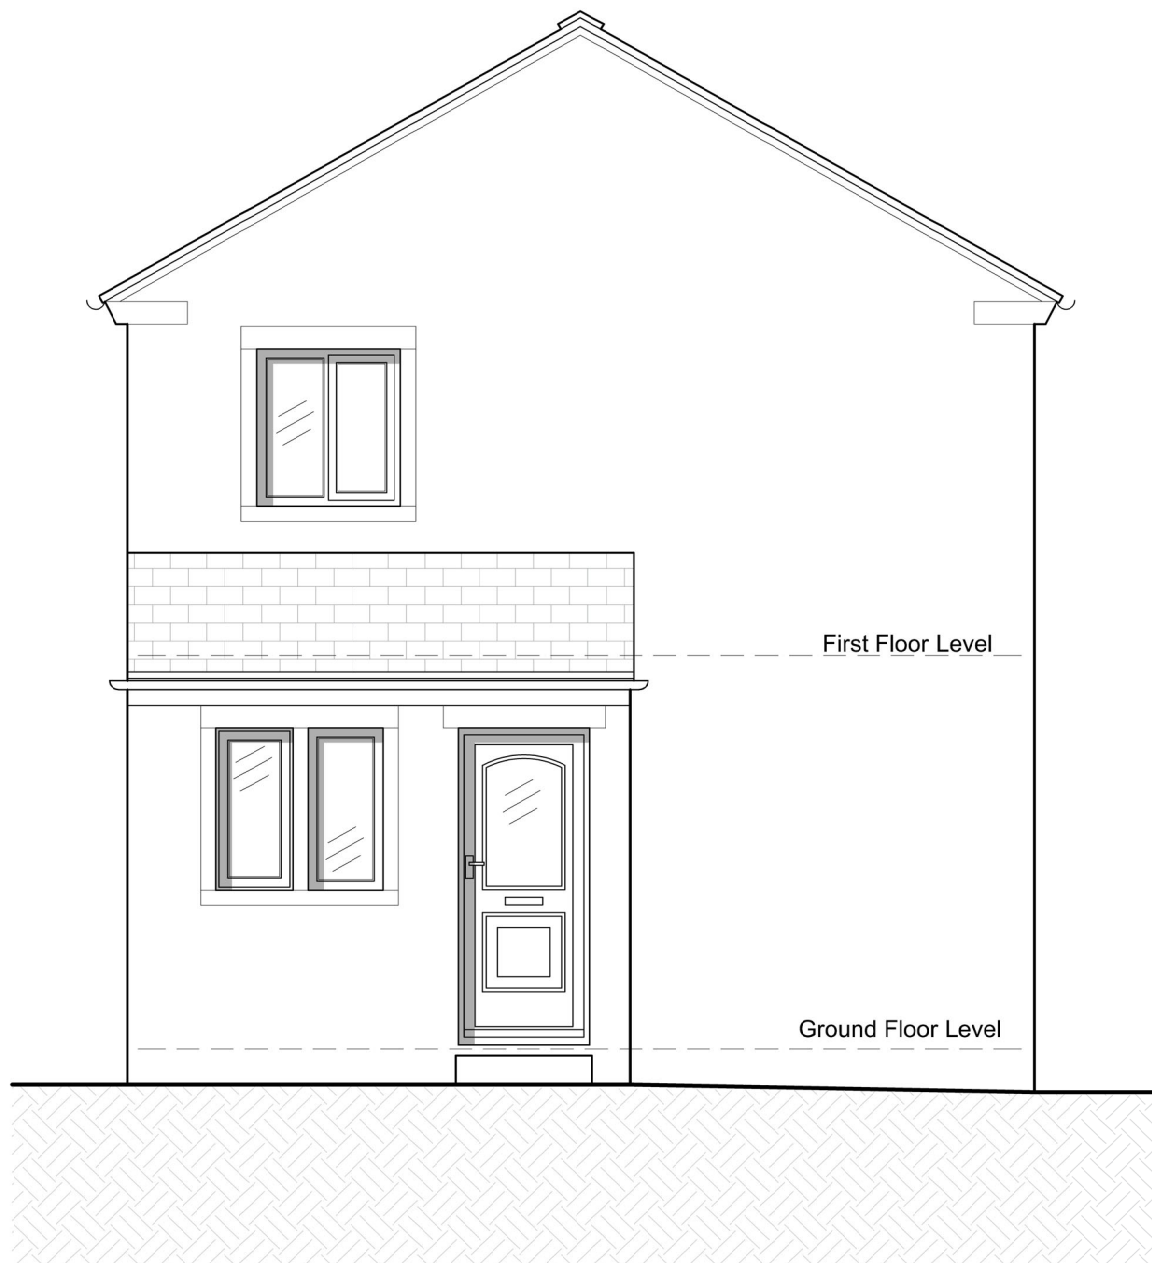


North Elevation Side

1:50 scale

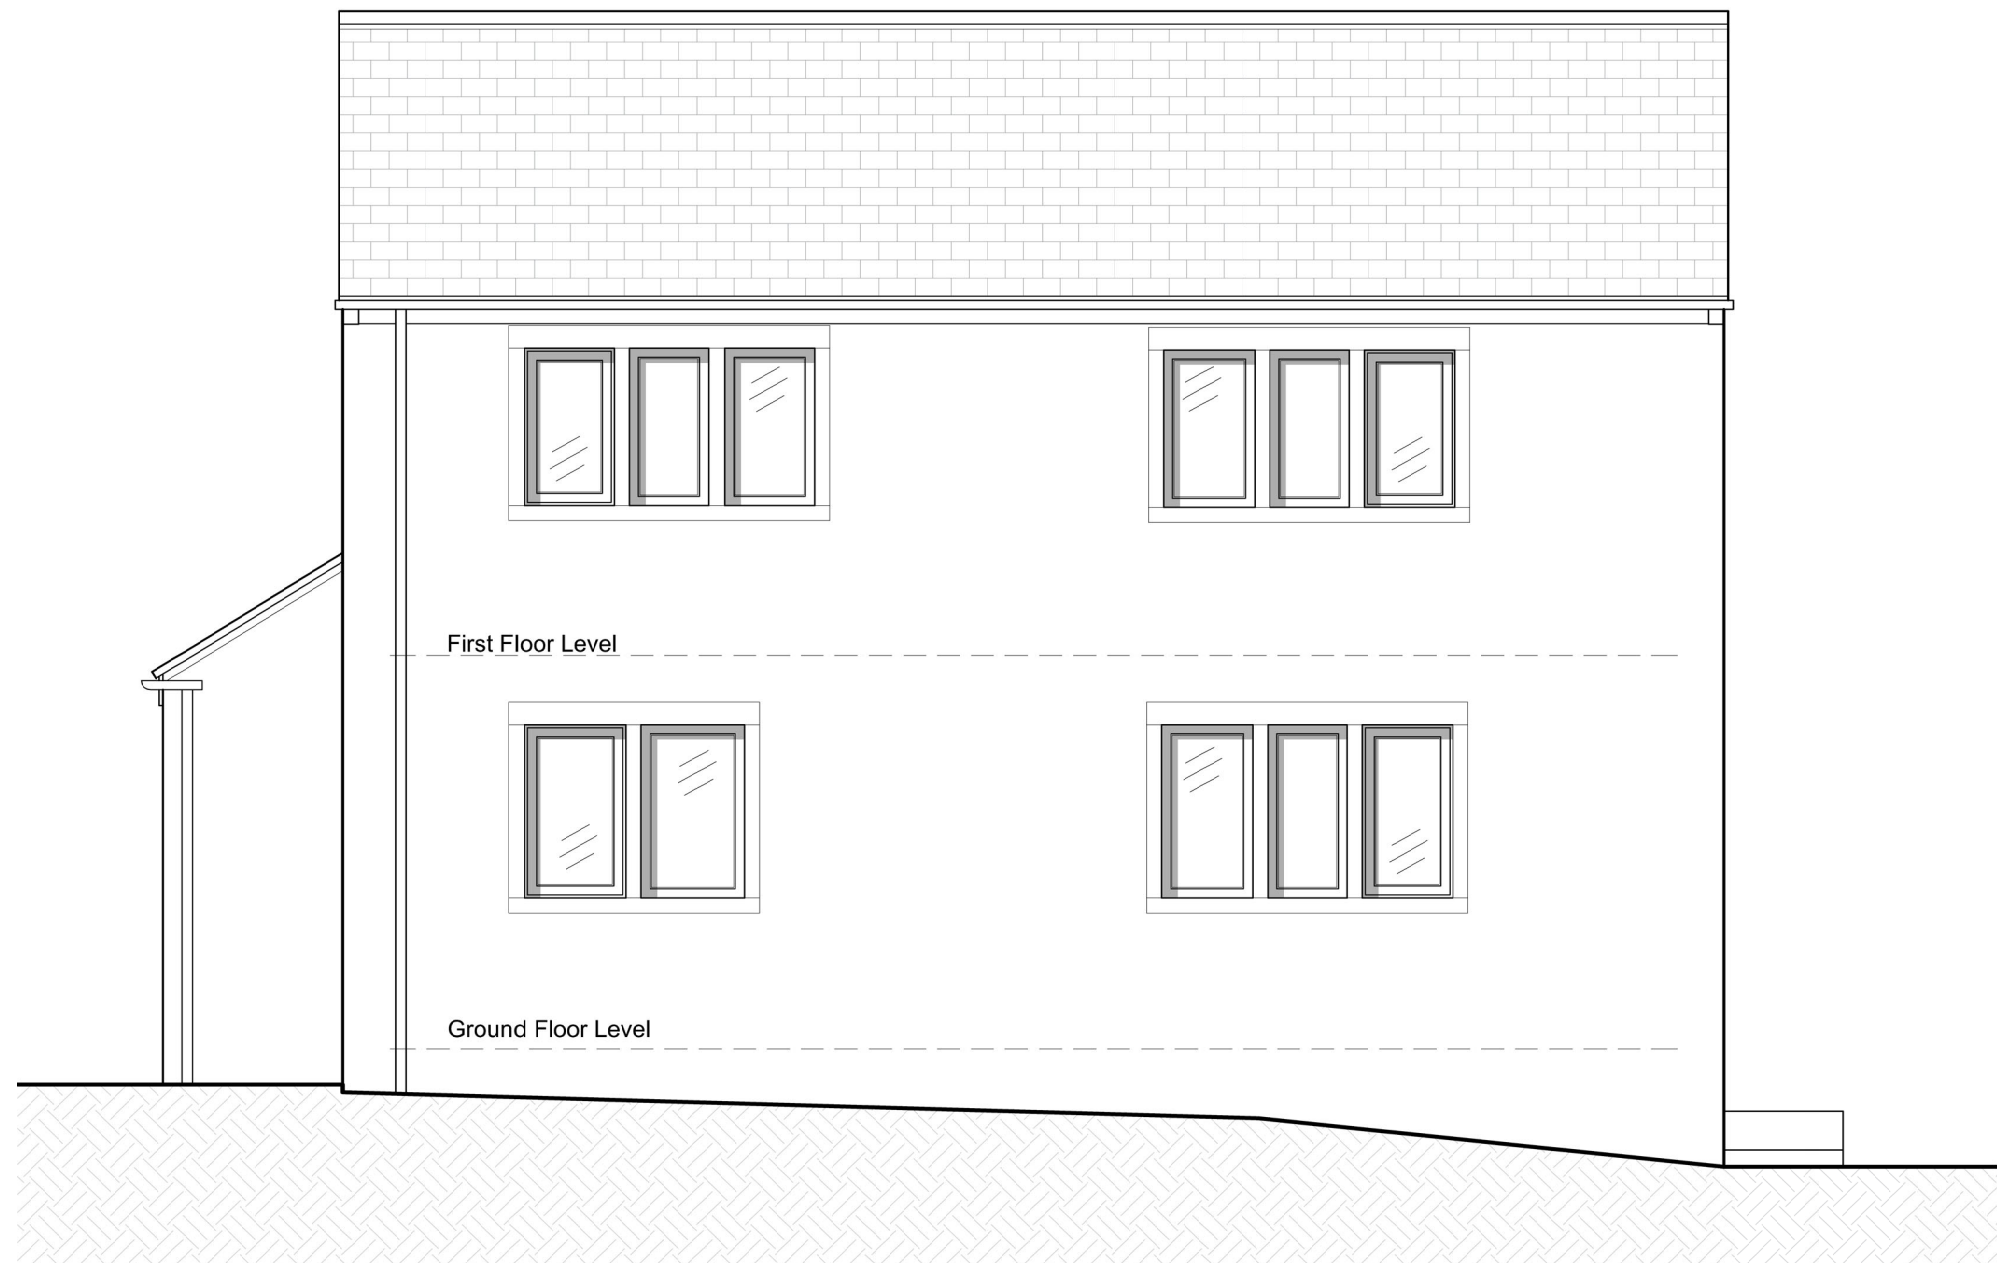


First Floor Plan

1:50 scale

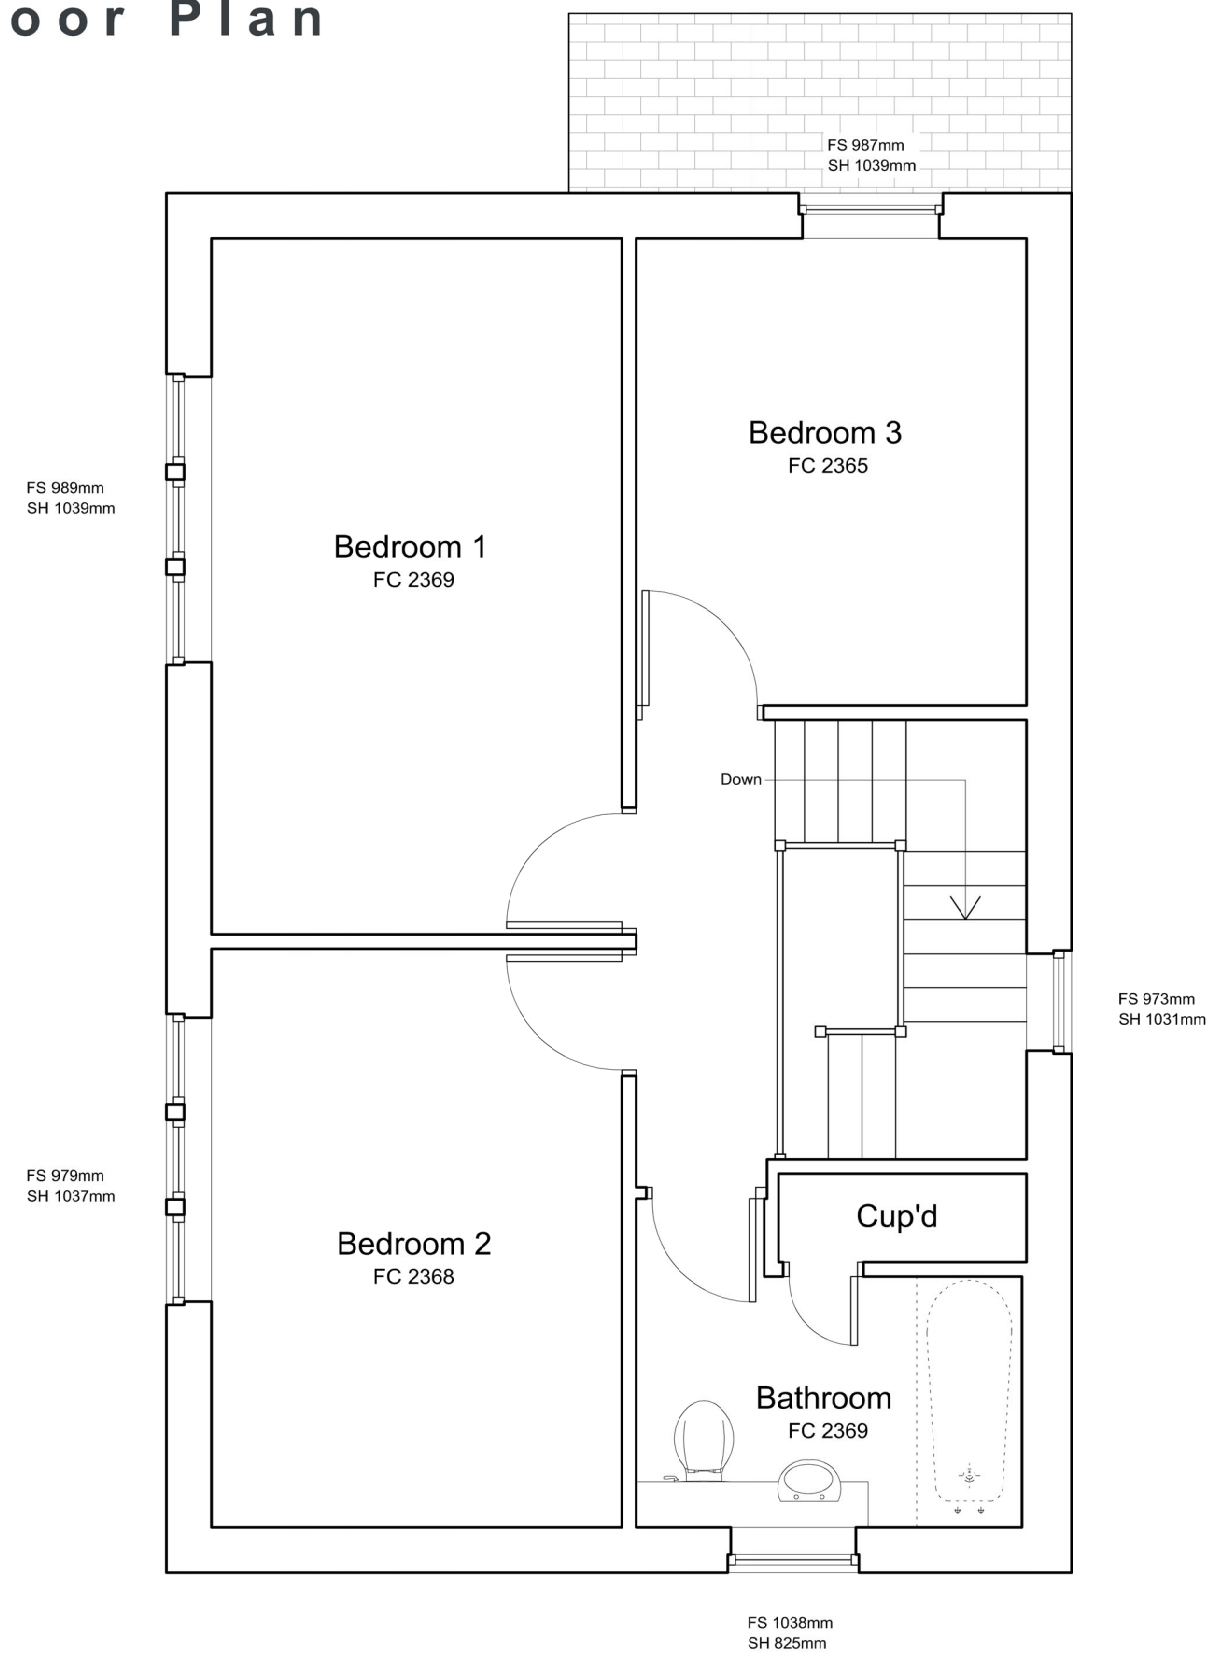


West Elevation Rear

1:50 scale

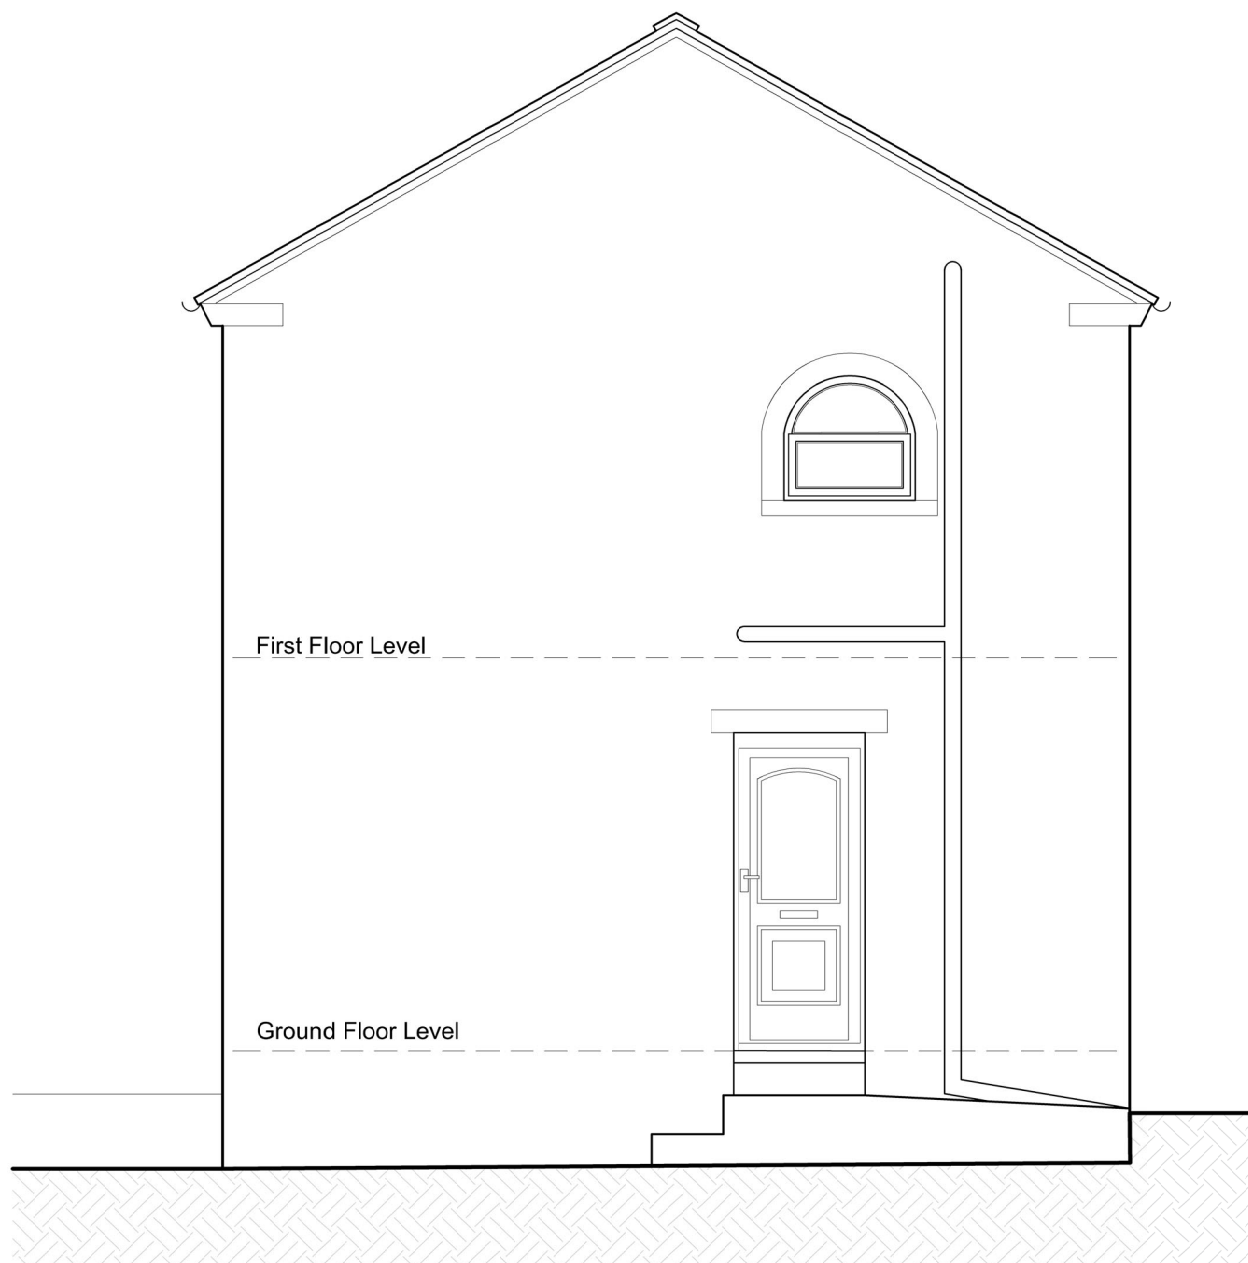

South Elevation Side

1:50 scale

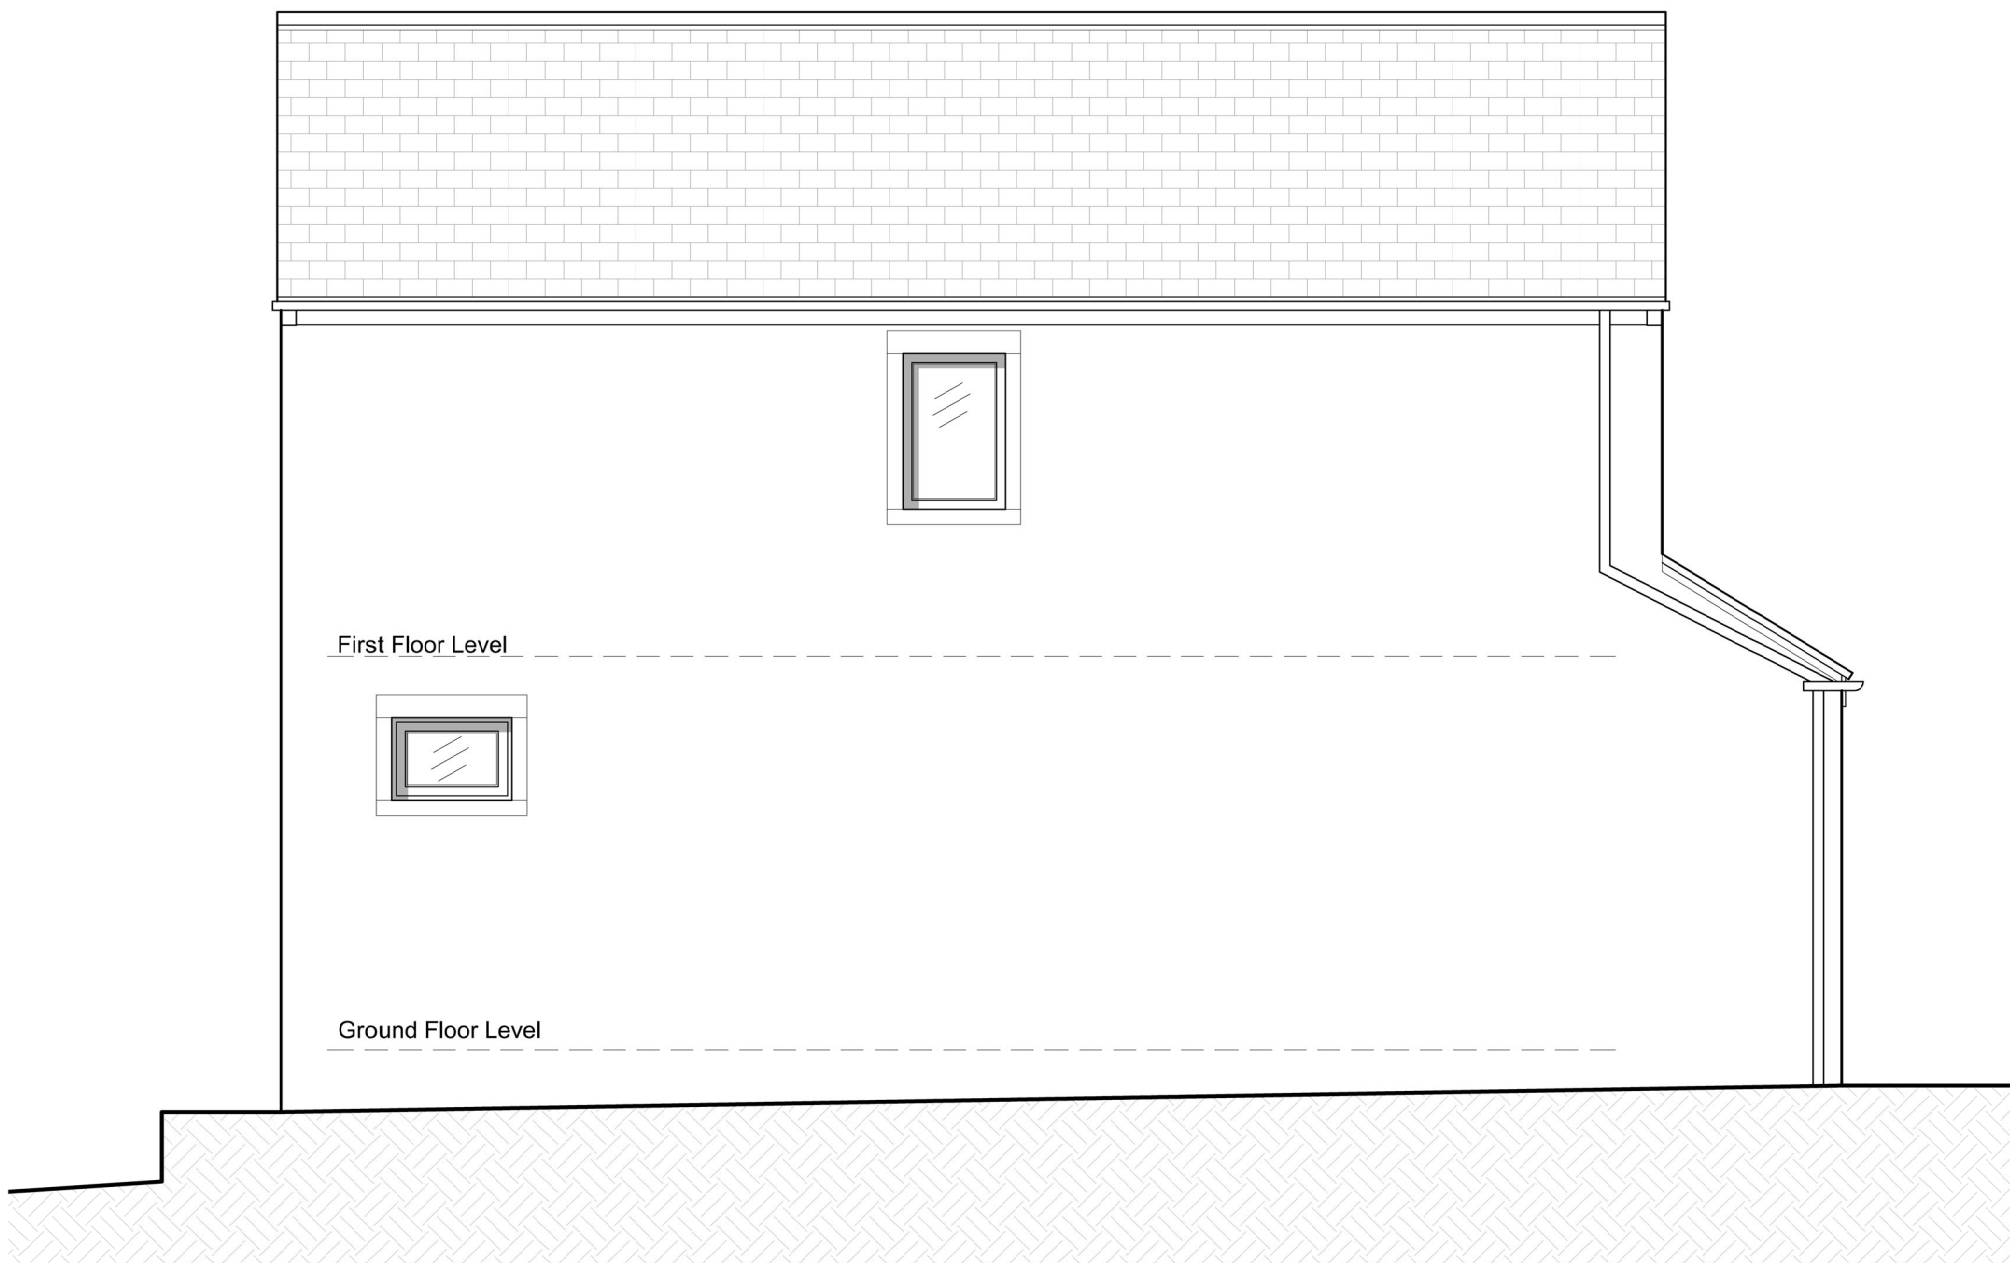

Location Plan

1:1250 scale

0 125m



Client :
Mr M. Royle

Job Title:
Proposed Single Storey Rear
Extension, Internal Alterations & Garage
Extension at 8 Boulder Gate, Marsden,
HD7 6LJ
Drawing Title:
General Arrangement
as Existing

Scale: 1:50 @ A1 Drawn By: N/A Date: Aug 2023

Job No: 02223 Drawing No: 02223/EX/01/R01

No dimensions are to be scaled from this drawing; all dimensions and sizes to be verified on site.

No structural information is to be taken from these drawings — refer to Structural Engineer's drawings.

Rev: R01 Description: Drawing Originated Date: Aug 23