



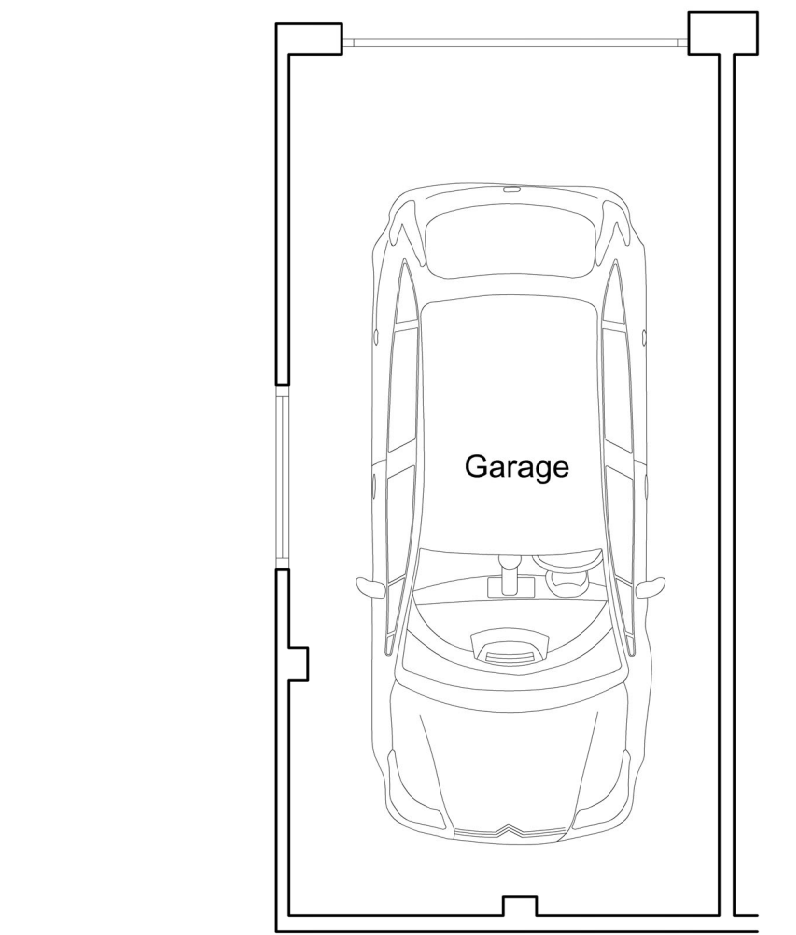


Garage Floor Plan
1:50 scale

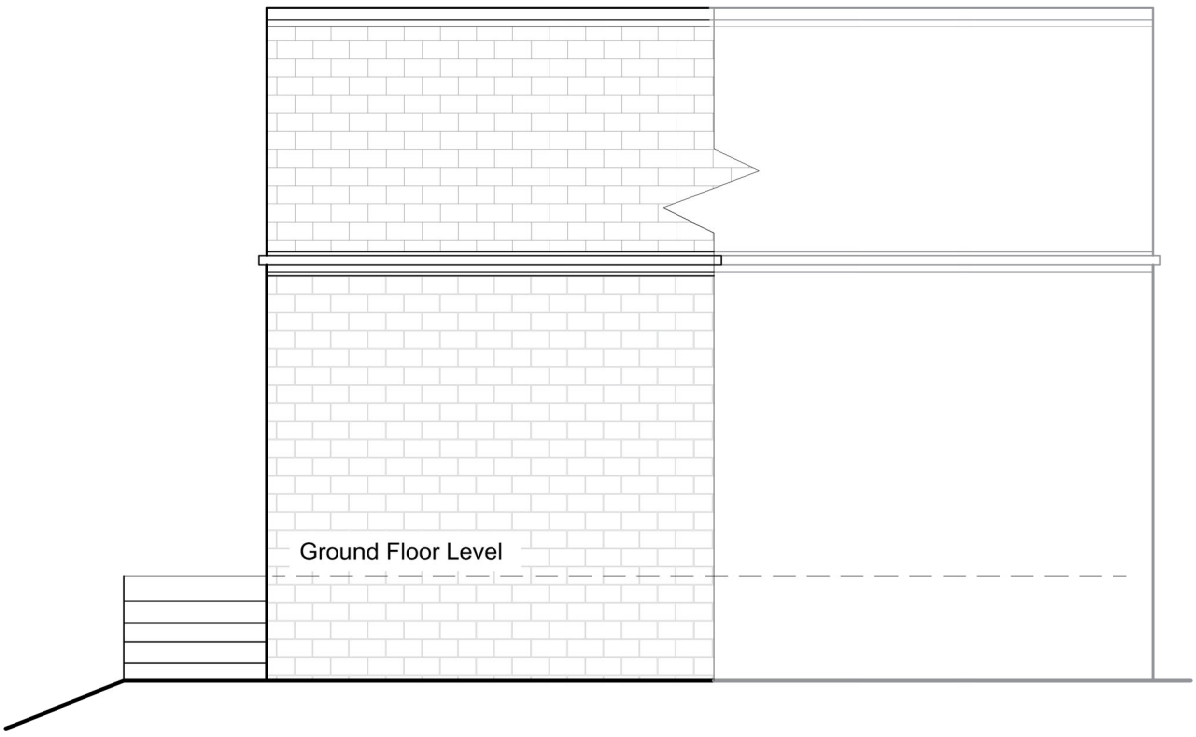


As Existing
South West Elevation Rear
1:50 scale




As Existing
North West Elevation Side
1:50 scale

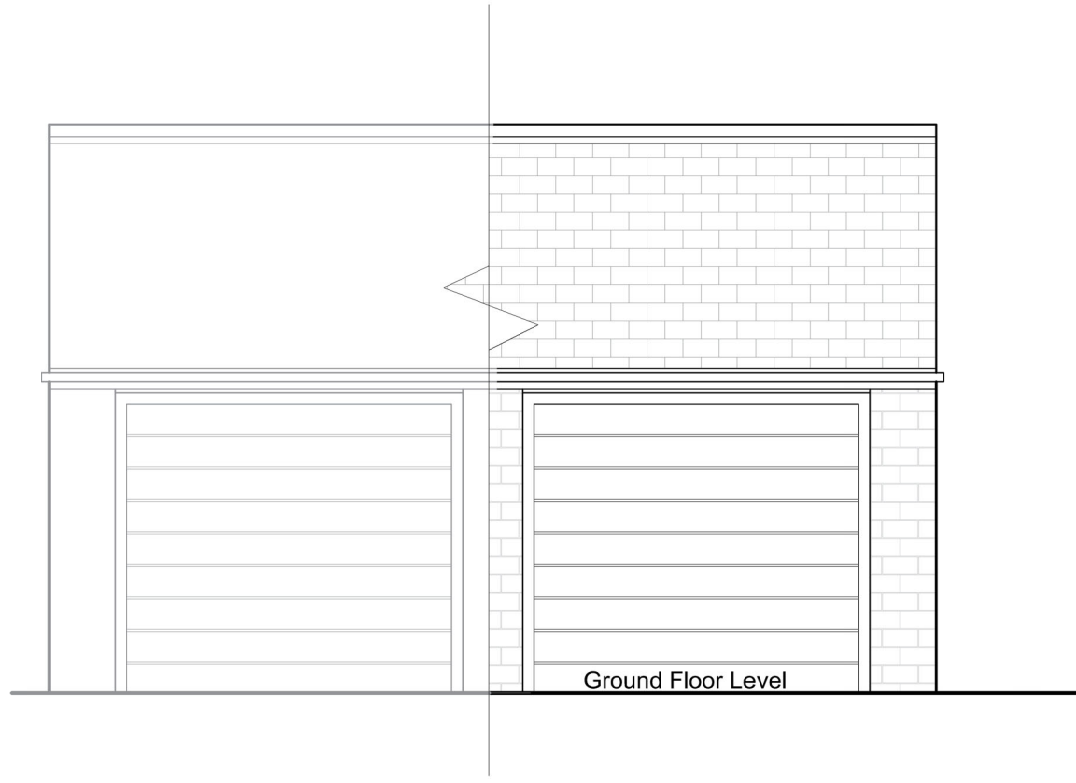


As Existing
North East Elevation Front
1:50 scale

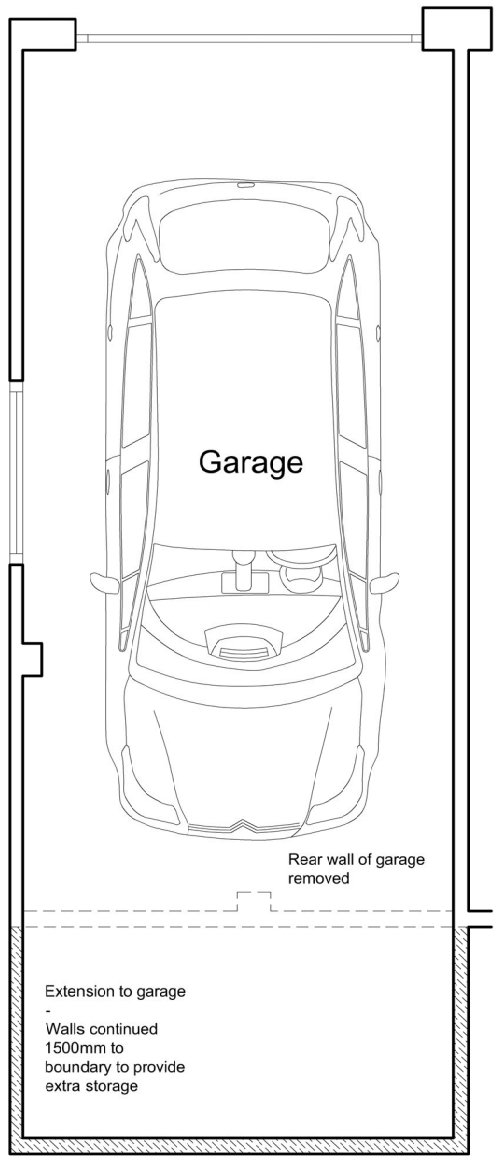


Garage Floor Plan
1:50 scale

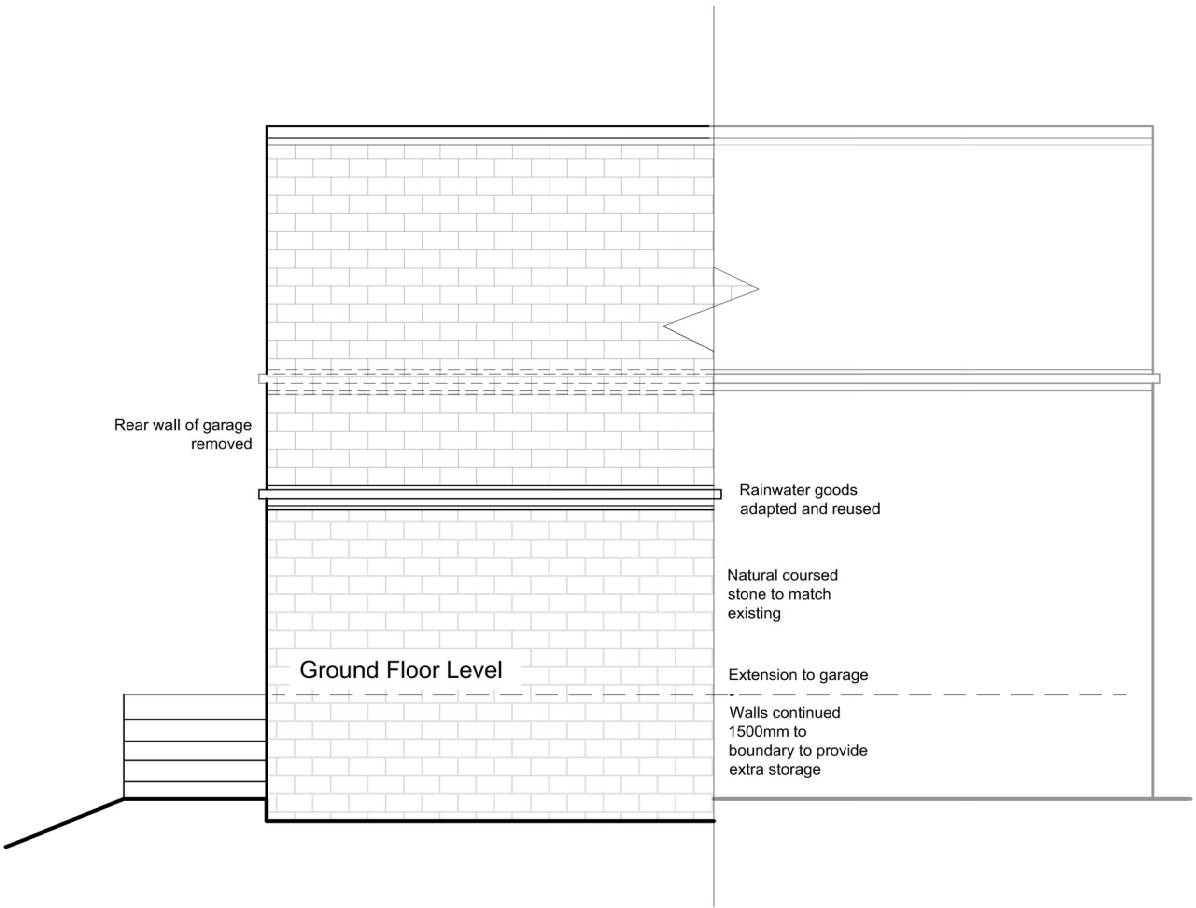

As Proposed
South West Elevation Rear
1:50 scale

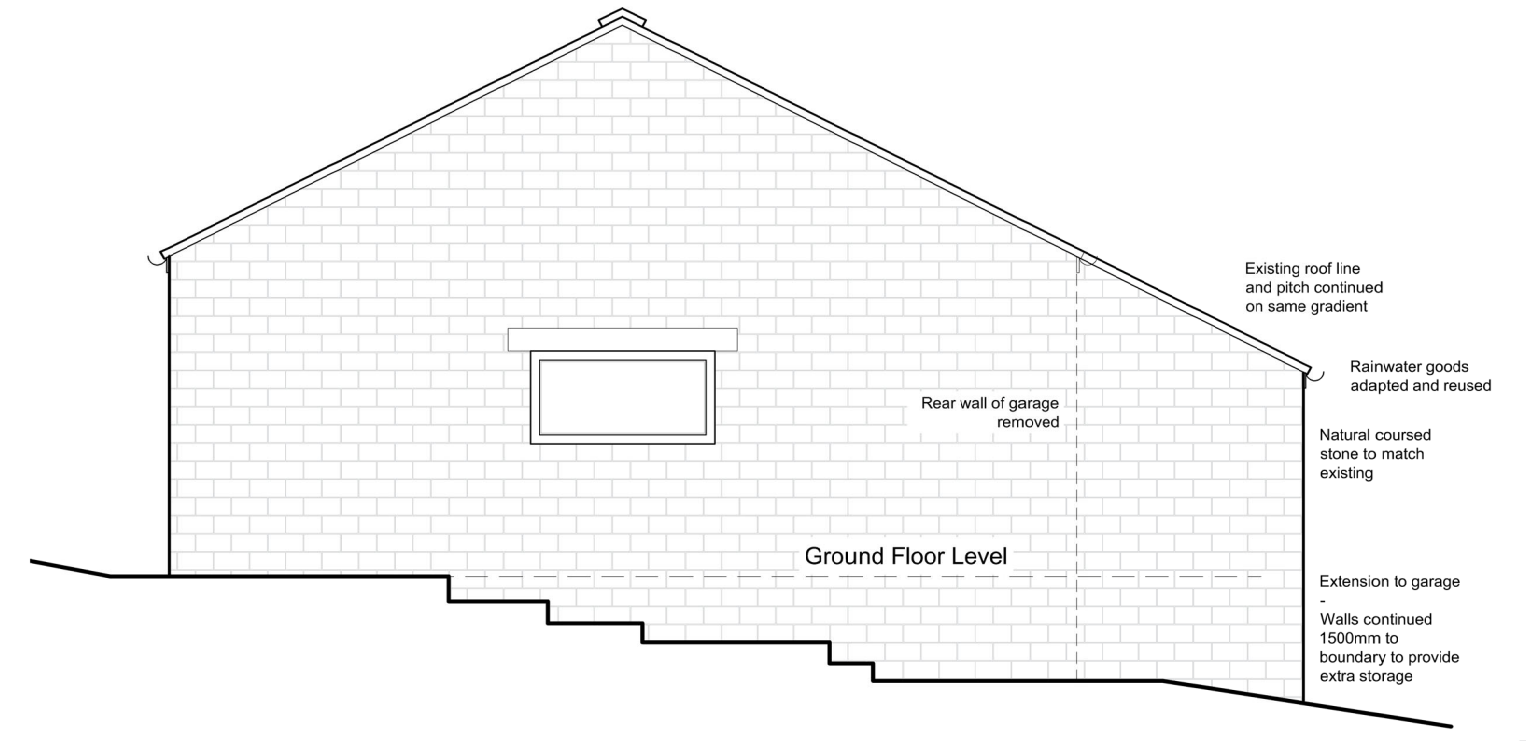

As Proposed
North West Elevation Side
1:50 scale

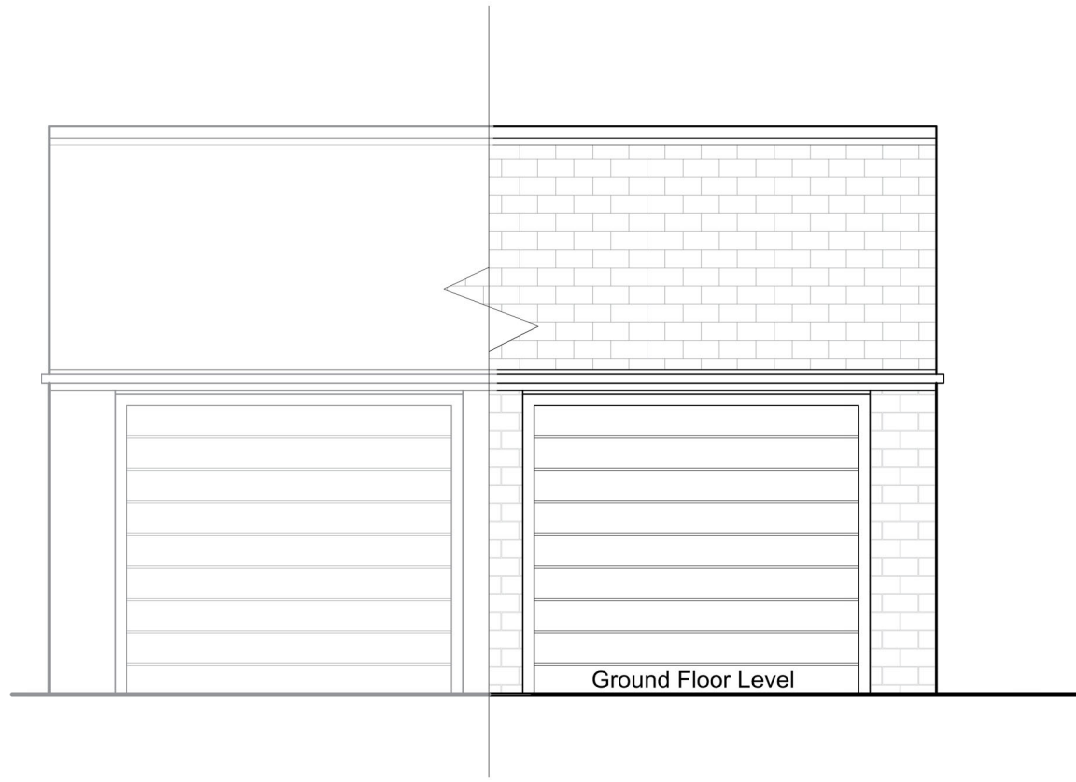

As Proposed
North East Elevation Front
1:50 scale

Client :
Mr M. Royle

Job Title:
Proposed Single Storey Rear
Extension, Internal Alterations & Garage
Extension at 8 Boulder Gate, Marsden,
HD7 6LJ
Drawing Title:
General Arrangement of Garage
as Existing & as Proposed

No dimensions are to be scaled from this
drawing; all dimensions and sizes to be
verified on s'te.

No structural information is to be taken
from these drawings – refer to Structural
Engineer's drawings.

Rev:	Description:	Date:
R01	Drawing Originated	Jul 23

Scale: 1:50 @ A1	Drawn By: N/A	Date: Jul 2023
---------------------	------------------	-------------------

Job No: 02223	Drawing No: 02223/PP/05/R01
------------------	-----------------------------------