




Ground Floor Plan

1:50 scale

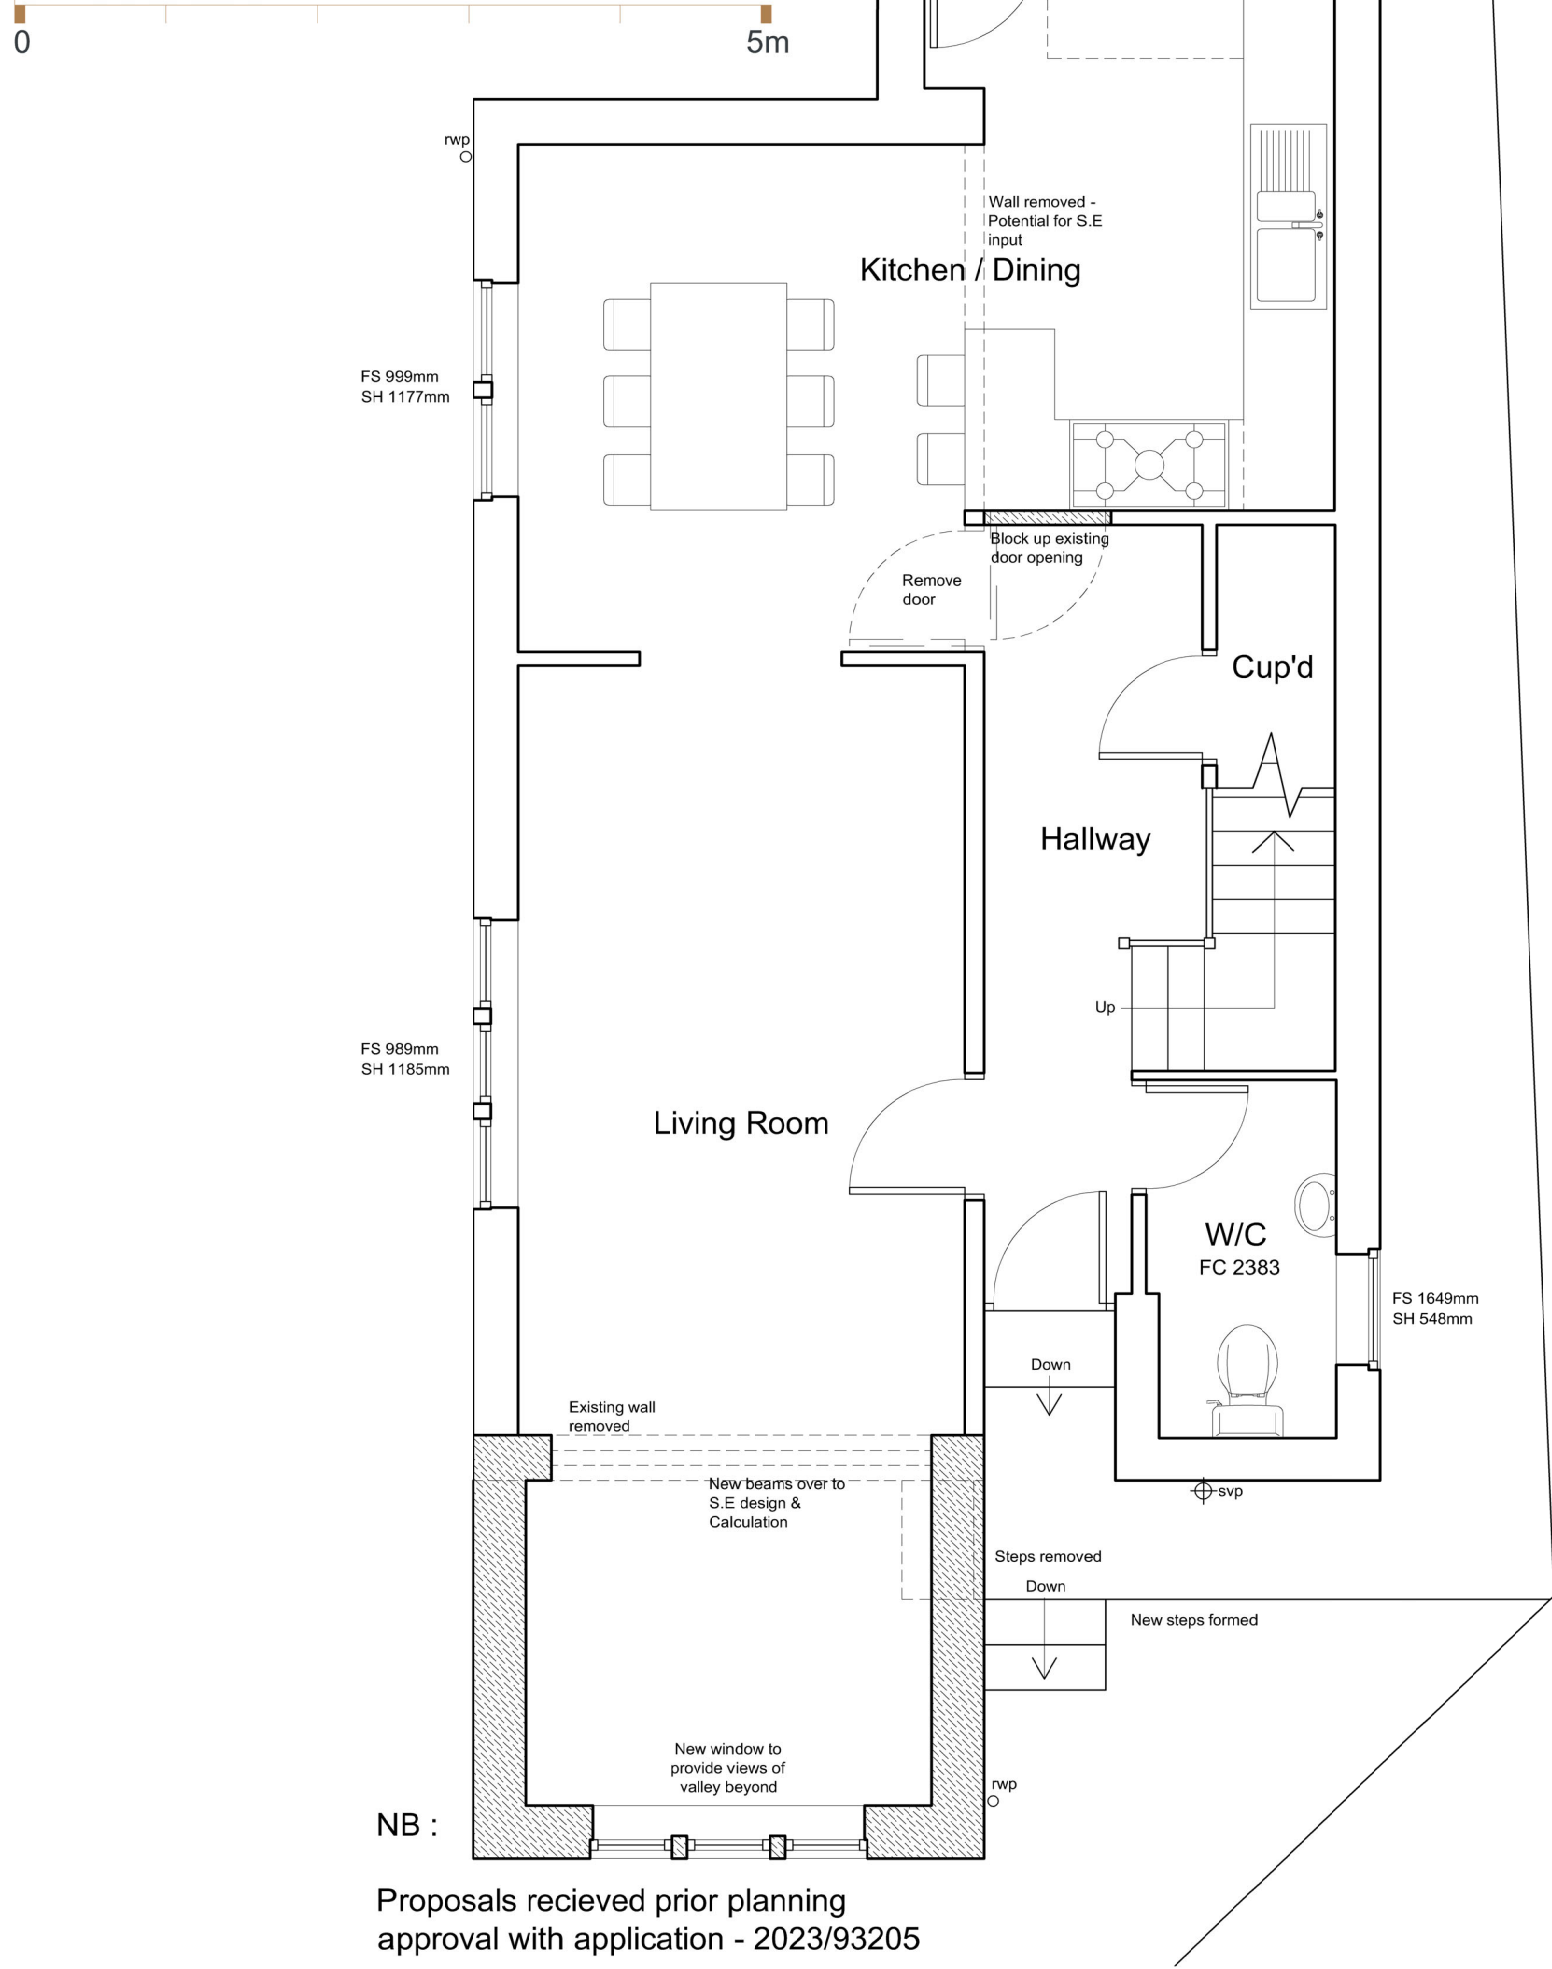


First Floor Plan

1:50 scale

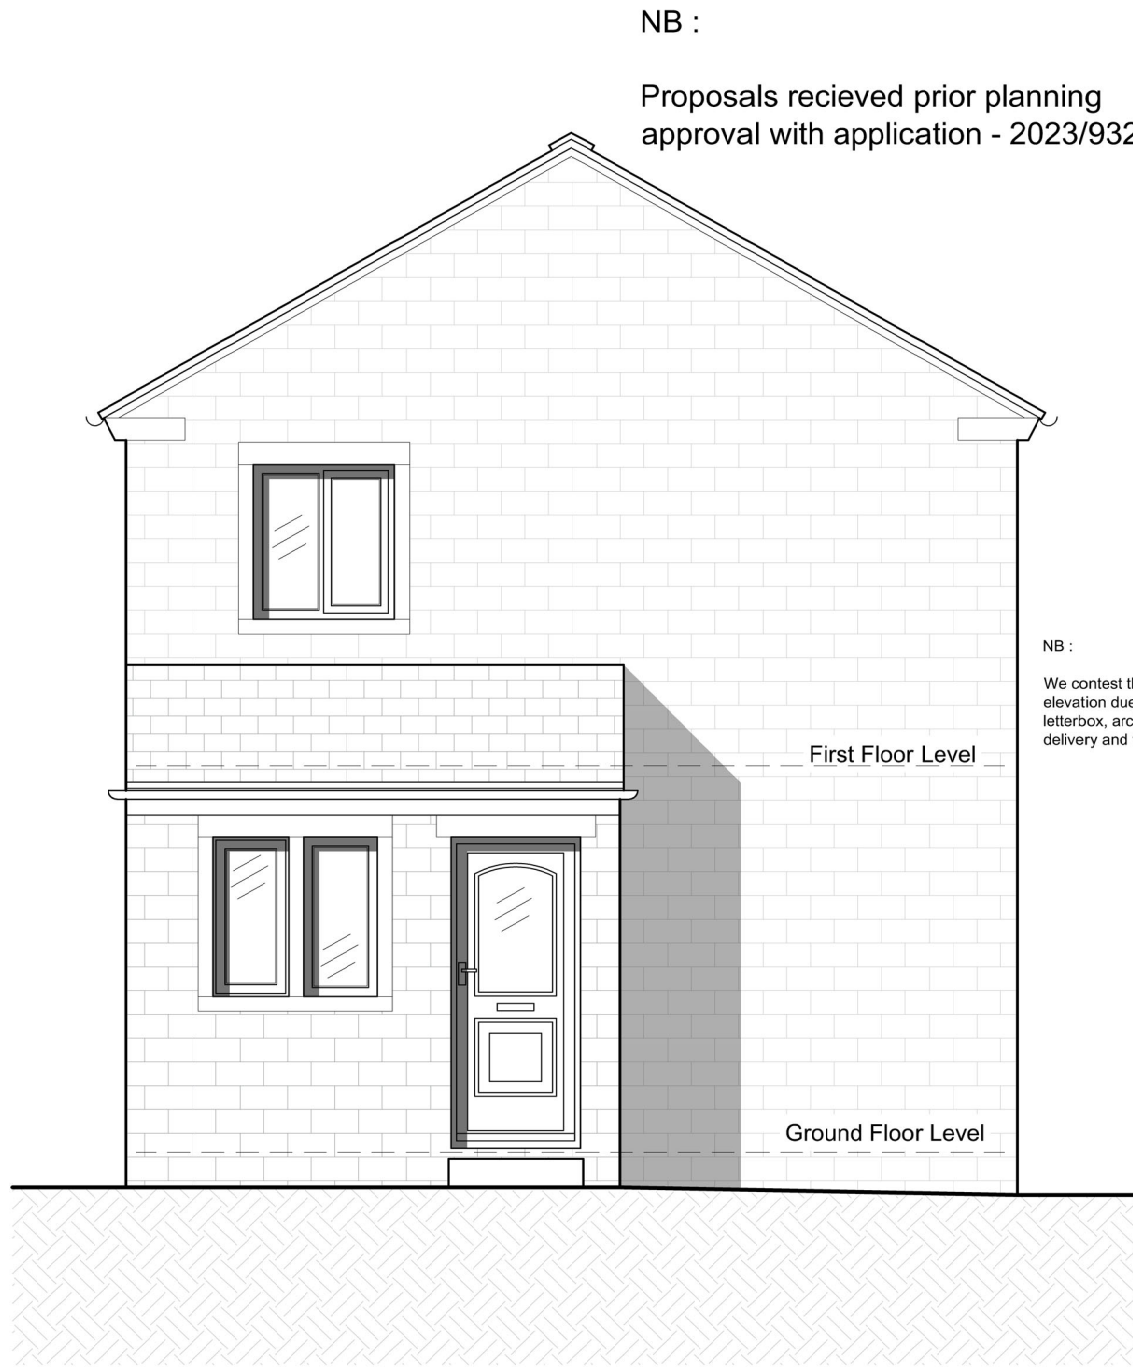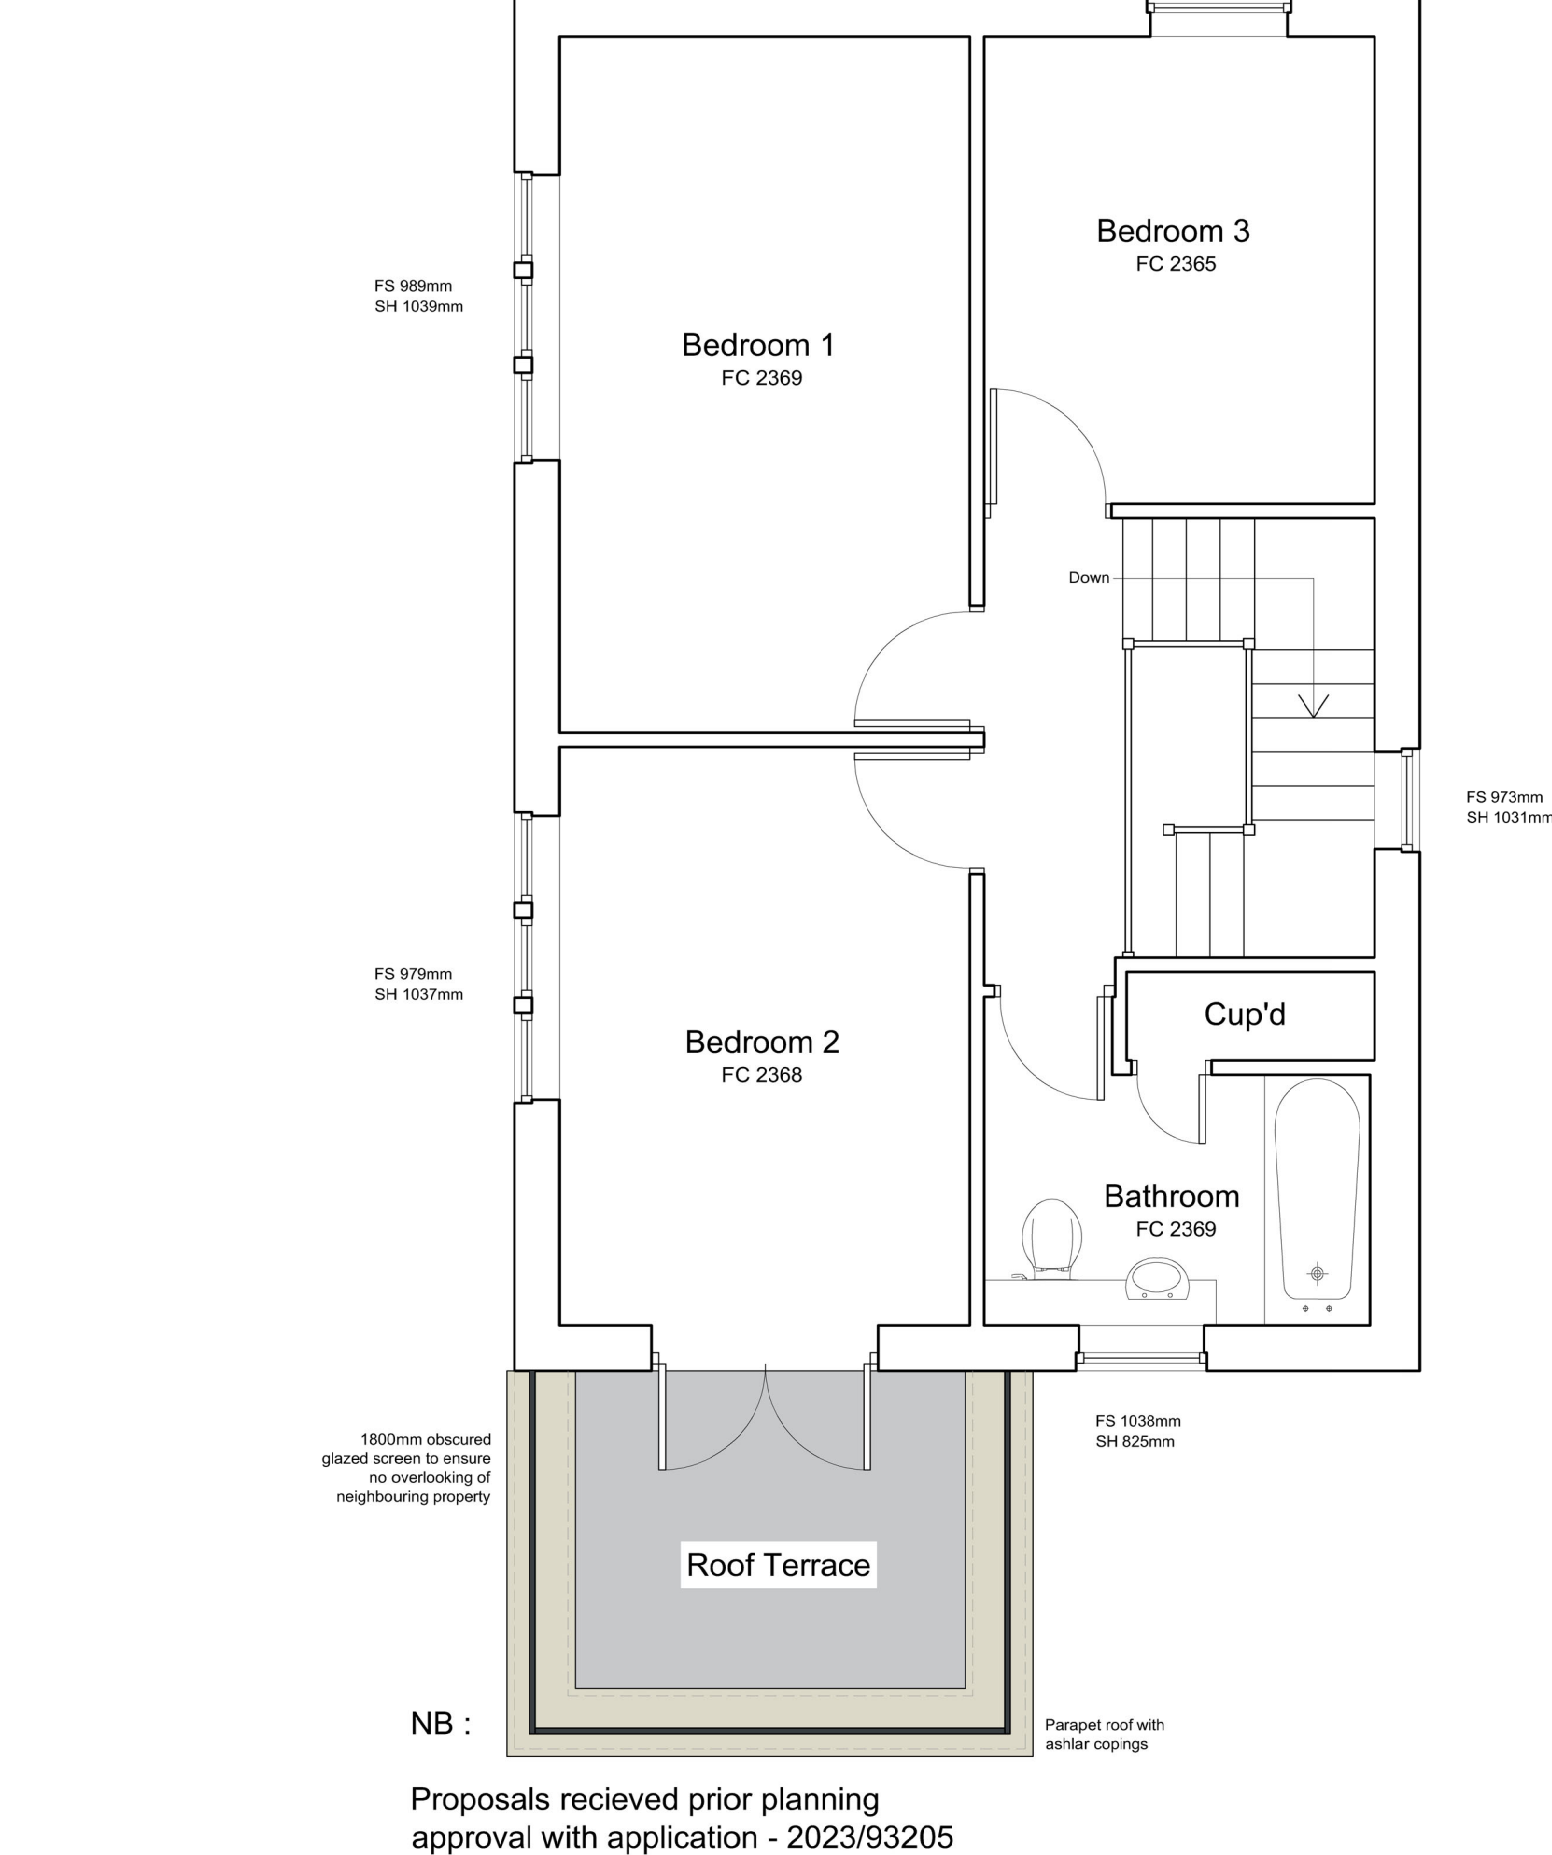


East Elevation Side

1:50 scale

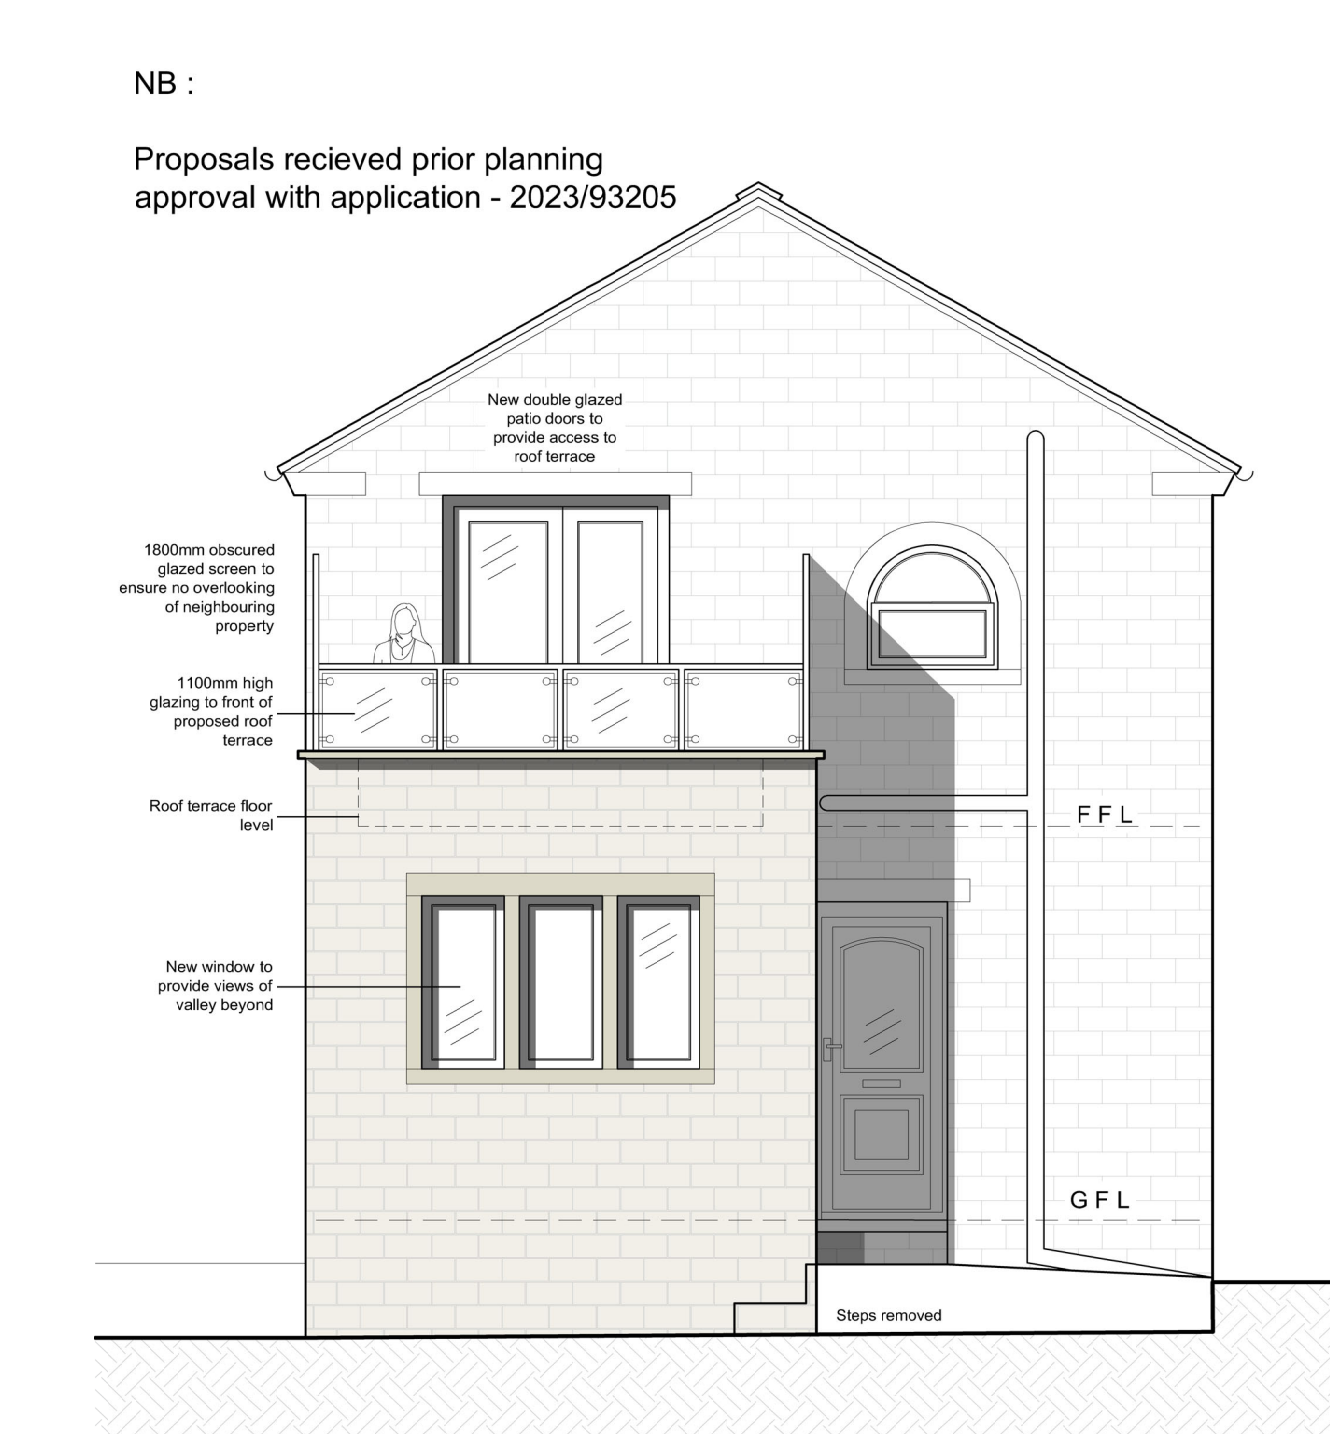


West Elevation Rear

1:50 scale

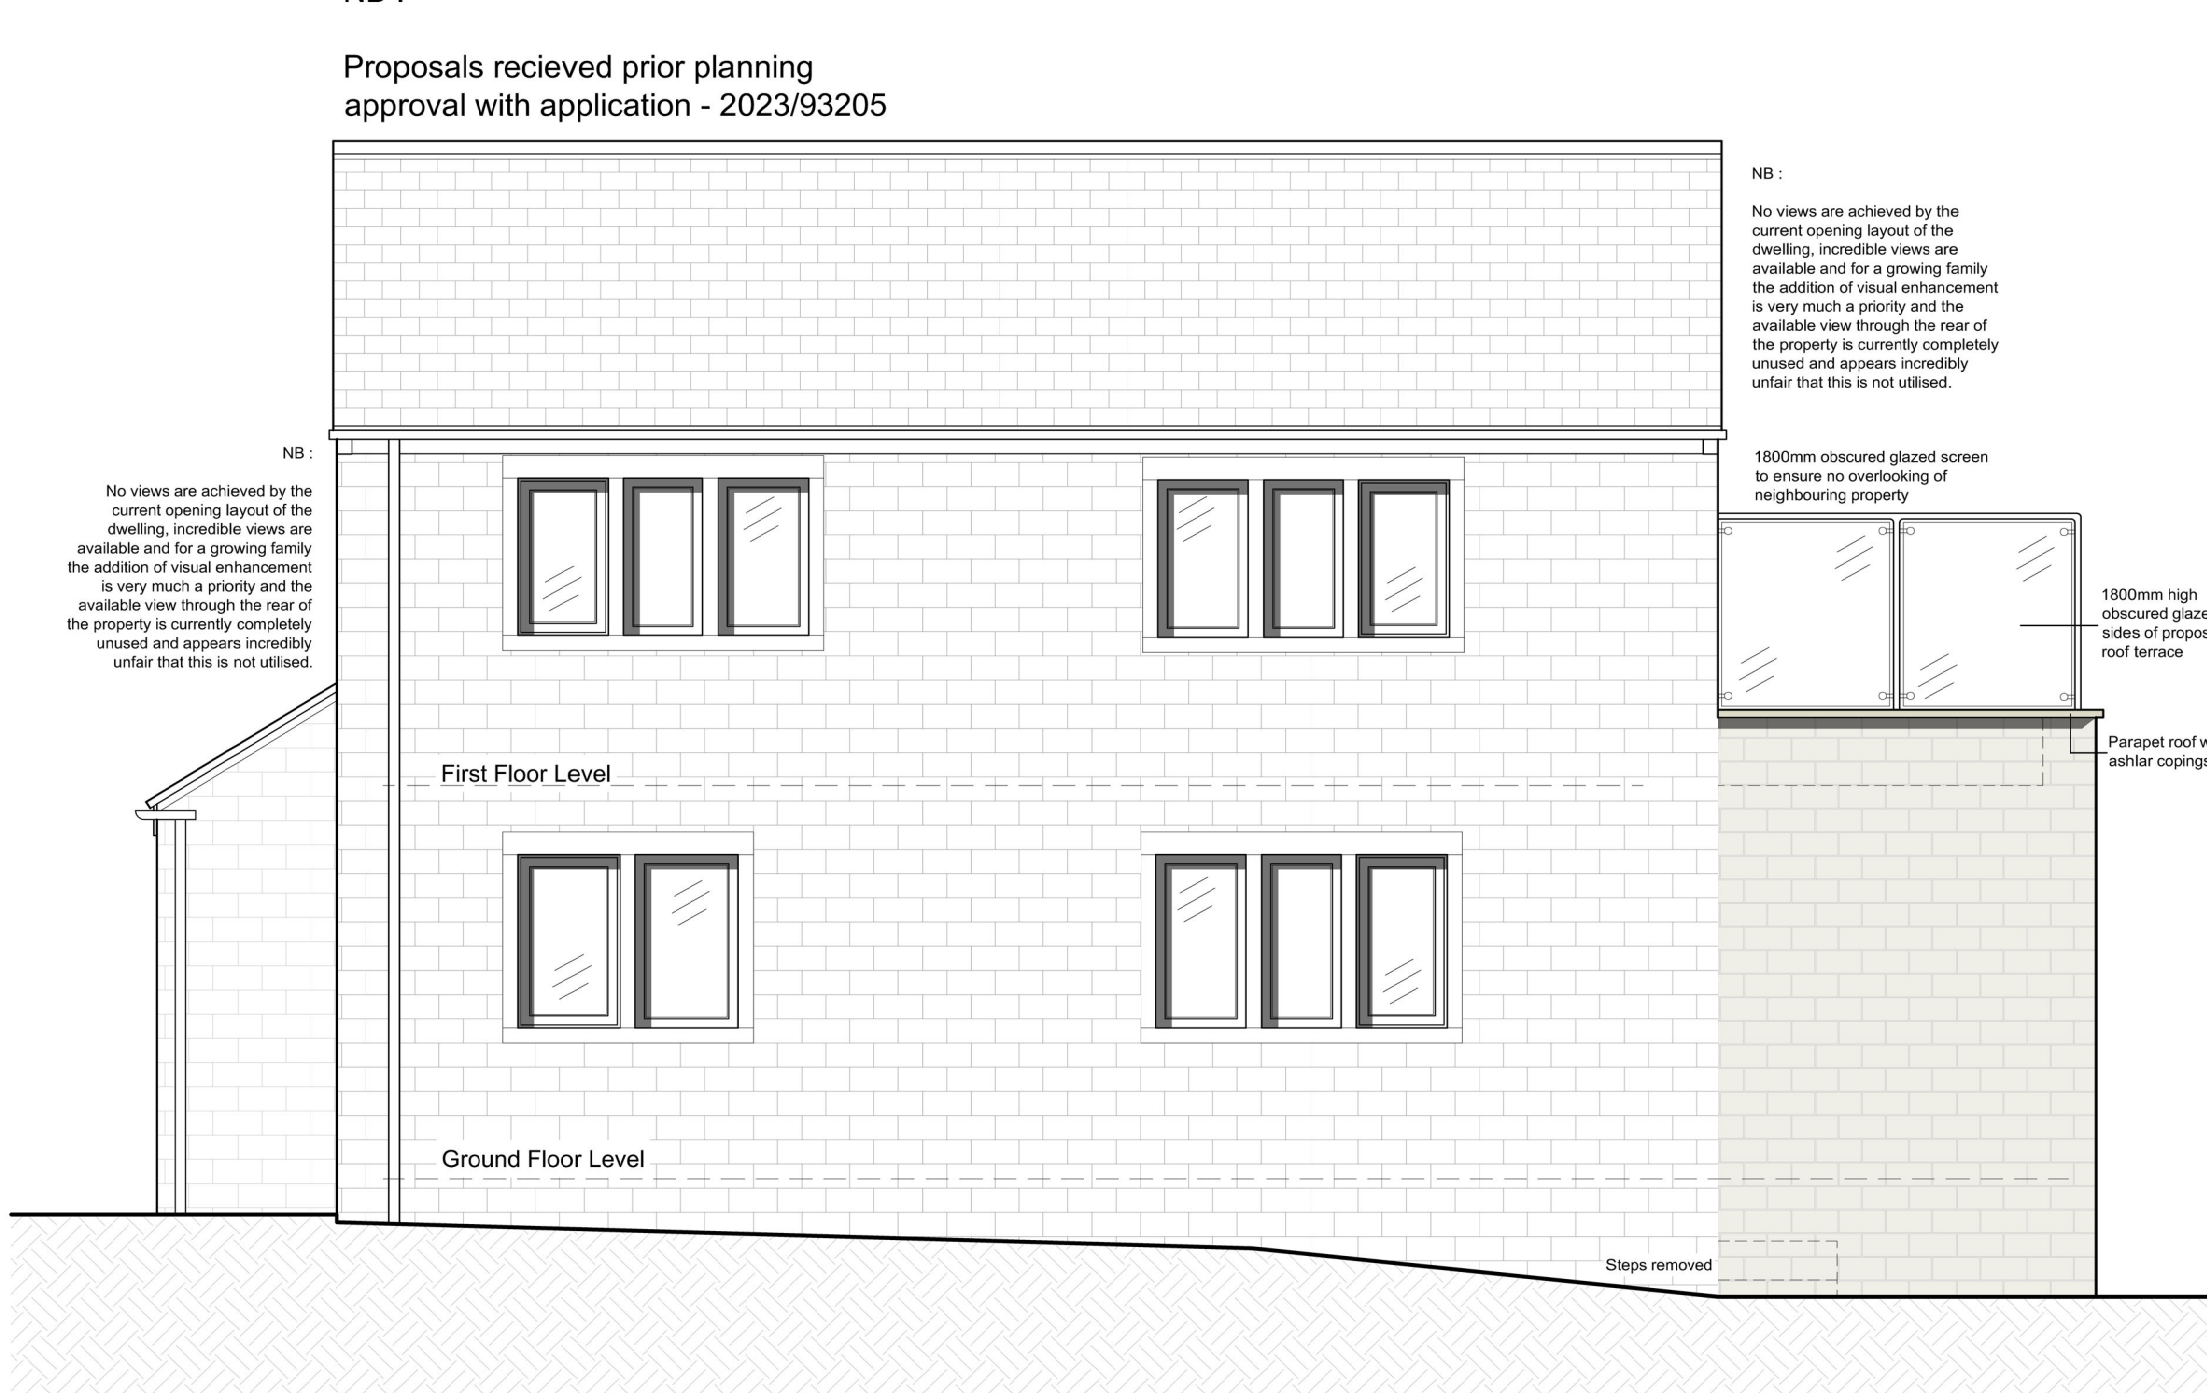

North Elevation Side

1:50 scale

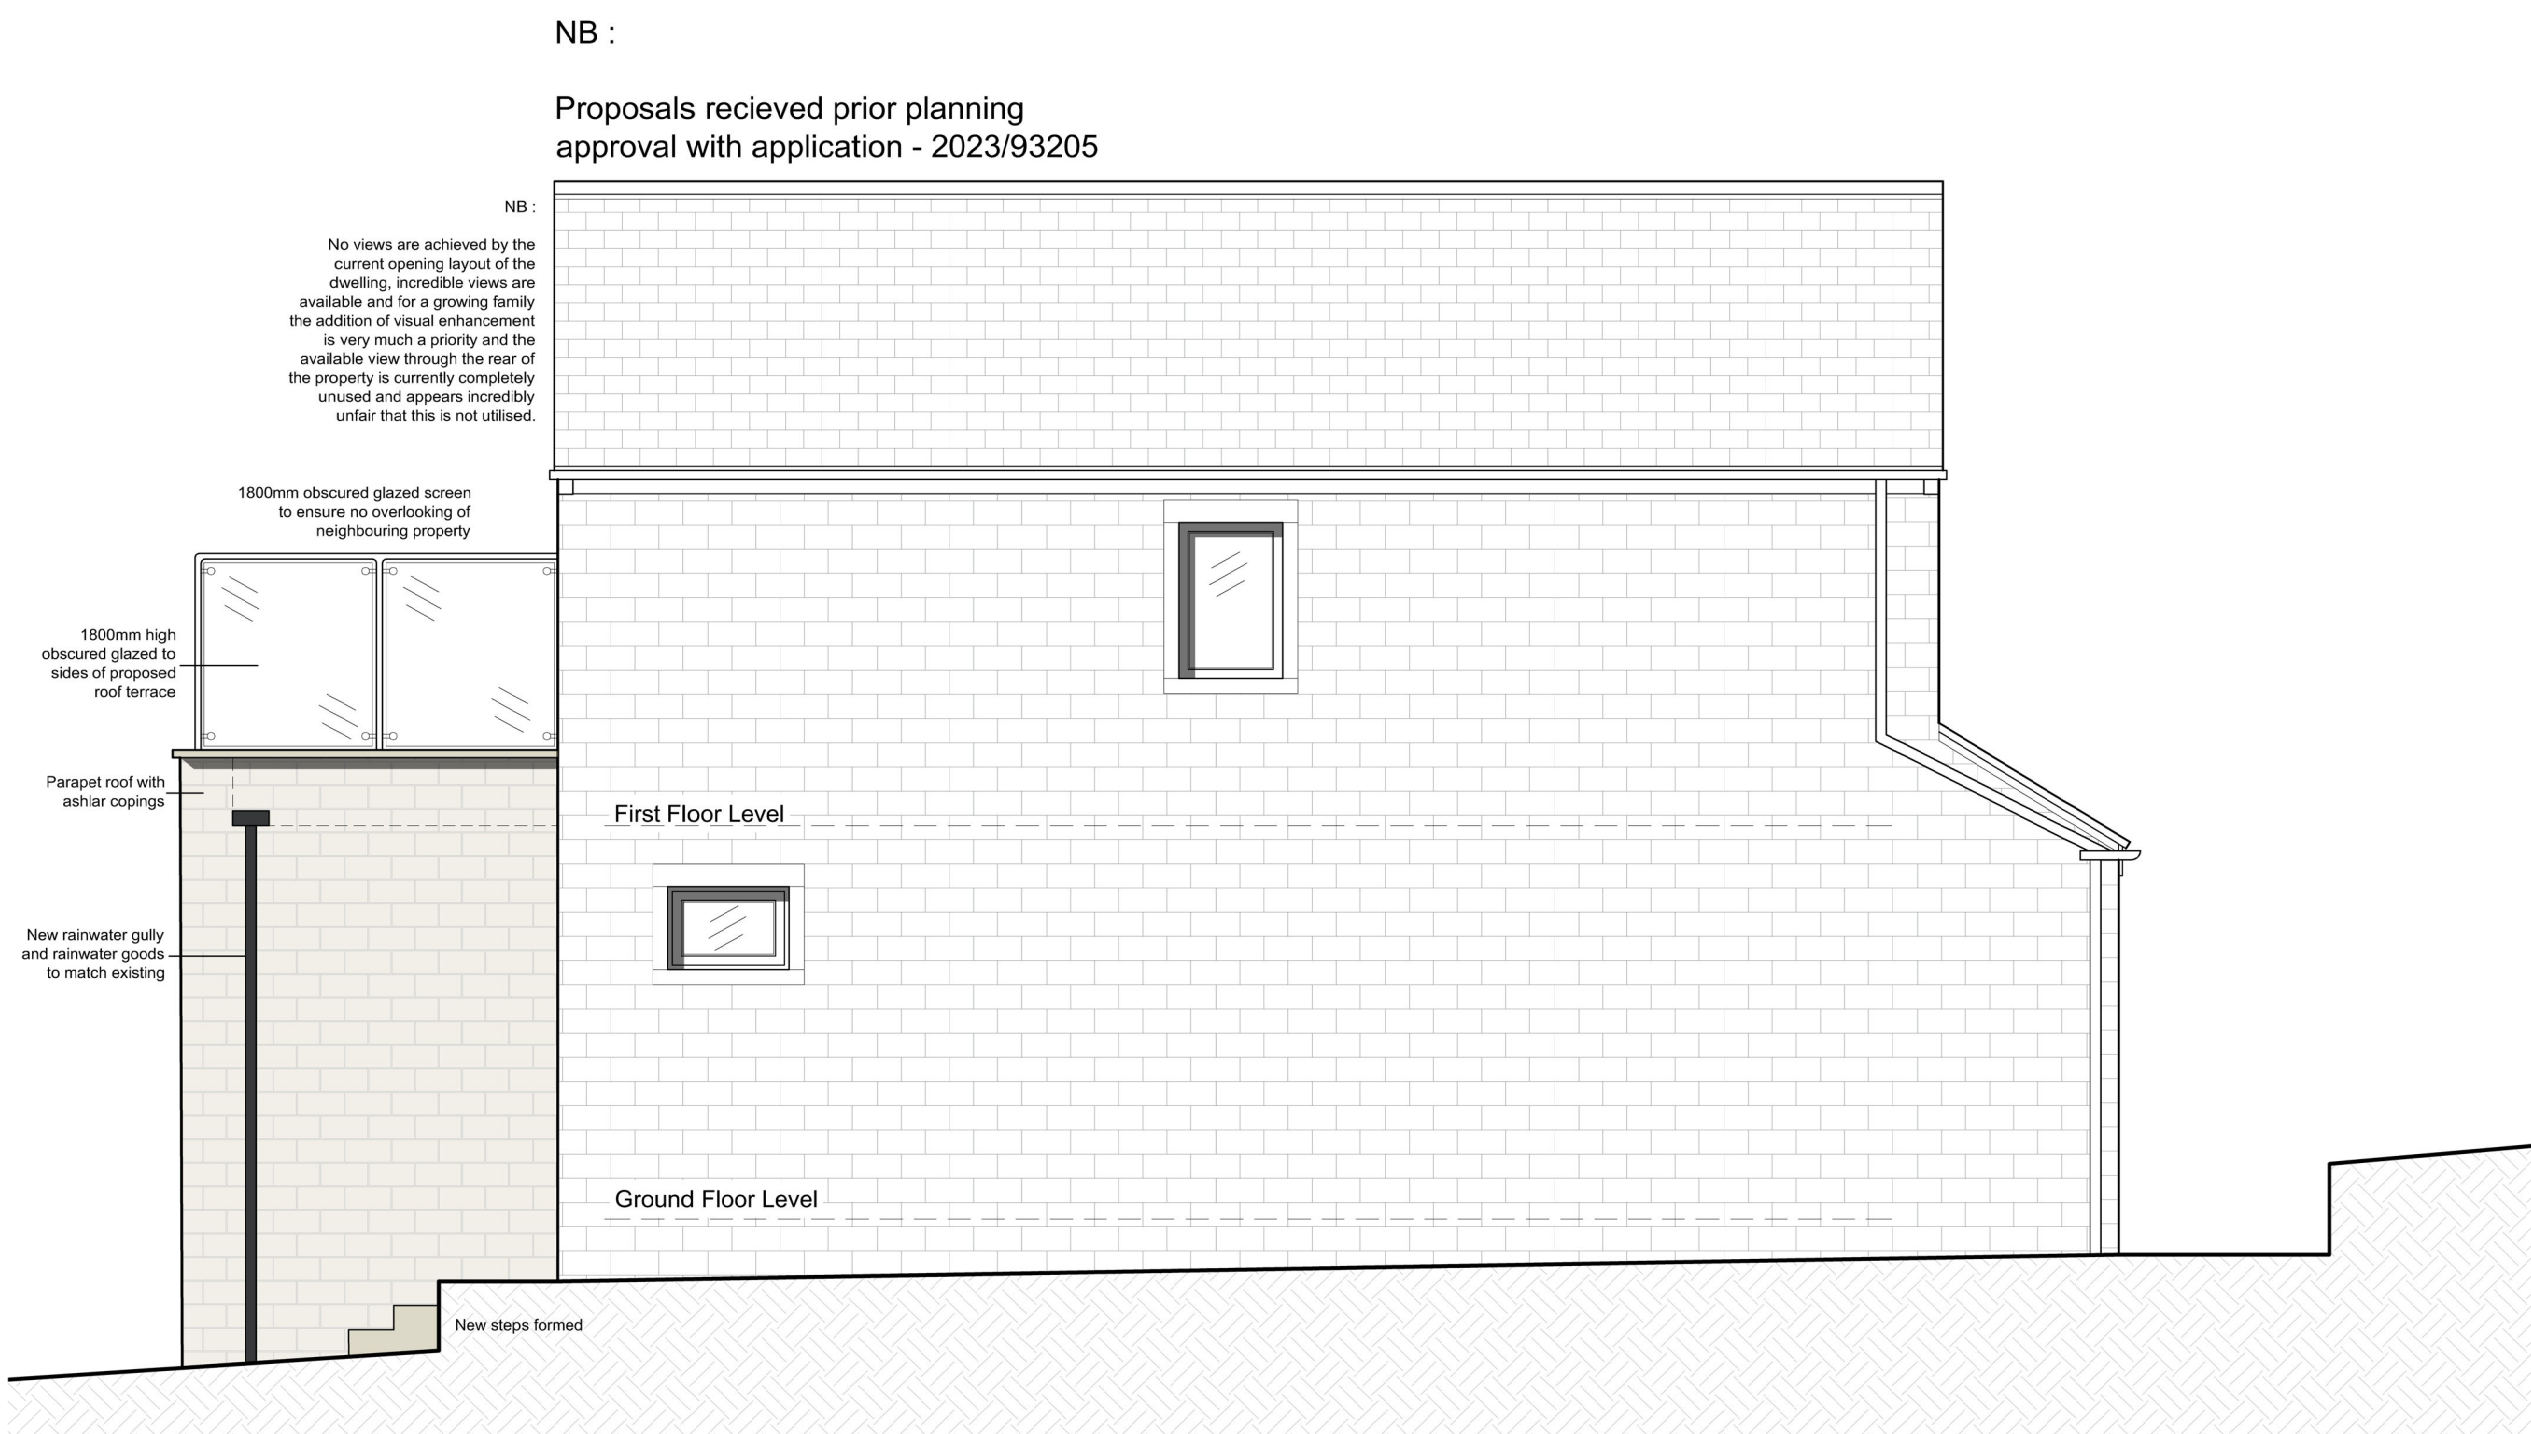

South Elevation Side

1:50 scale

Client :
Mr M. Royle

Job Title:
Proposed Single Storey Rear
Extension, Internal Alterations & Garage
Extension at 8 Boulder Gate, Marsden,
HD7 6LJ
Drawing Title:
General Arrangement
as Proposed

Scale: 1:50 @ A1 Drawn By: N/A Date: Aug 2023

Job No: 02223 Drawing No: 02223/PP/02/R02

No dimensions are to be scaled from this drawing; all dimensions and sizes to be verified on site.

No structural information is to be taken from these drawings – refer to Structural Engineer's drawings.

Rev:	Description:	Date:
R01	Drawing Originated	Aug 23
R02	Amends to Planning Comment	Jan 24