



Notes;  
1. Setting out to be the responsibility of contractor.  
2. Contractor to pay particular attention to pitch of roof and headroom at stairs.  
3. Any discrepancies to be reported to Colne Valley Design.


0m  
0m  
0m  
0m  
0m  
Scale 1:50  
Scale 1:100  
Scale 1:200  
Scale 1:500  
Scale 1:1250  
4m  
8m  
16m  
40m  
100m  
(When to scale of original plan bar = 8cm)

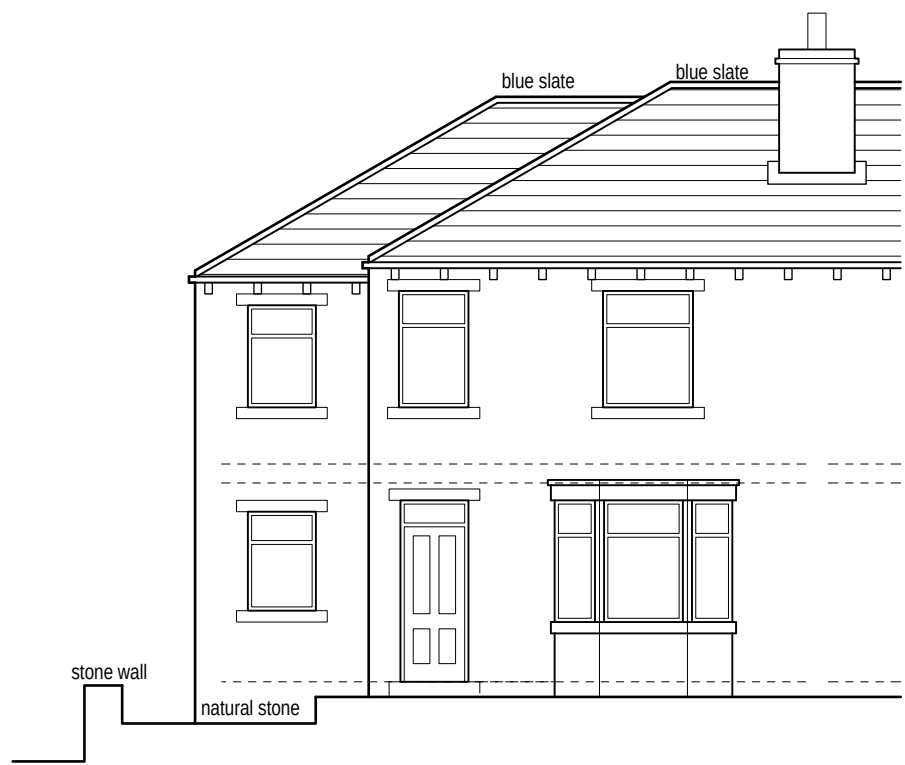


Proposed front/north facing elevation  
(1:100)

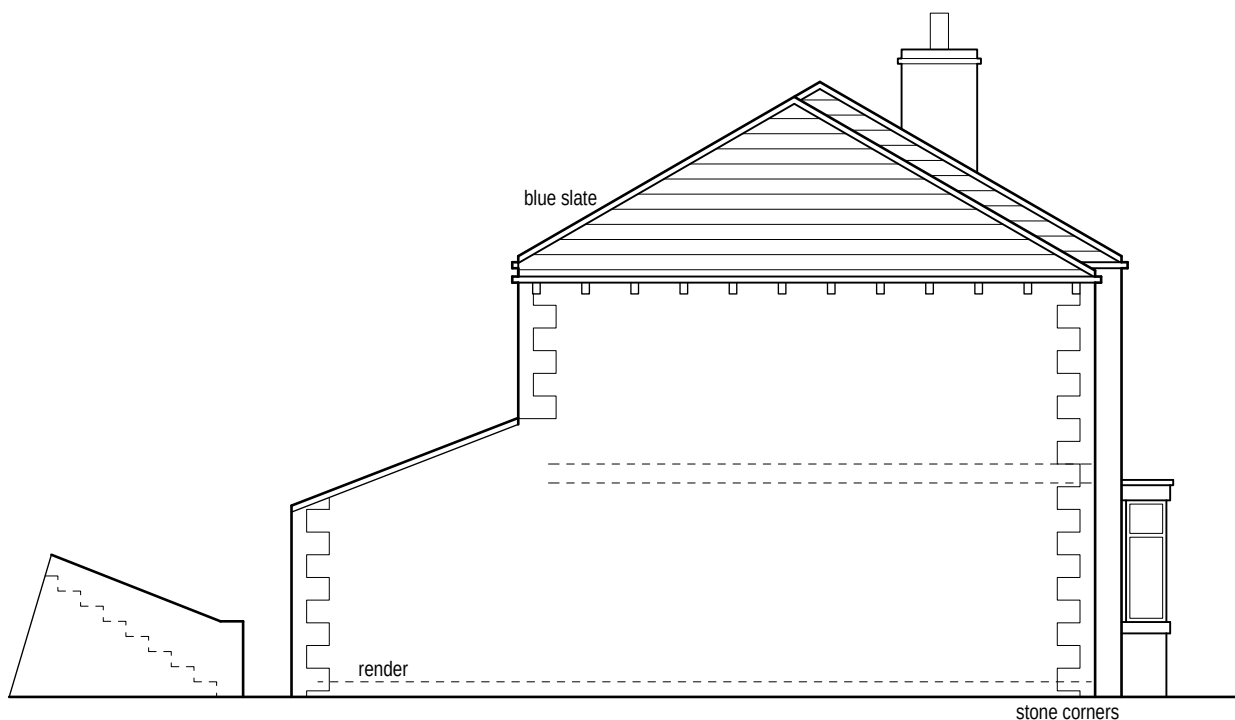


Proposed side/east facing elevation  
(1:100)

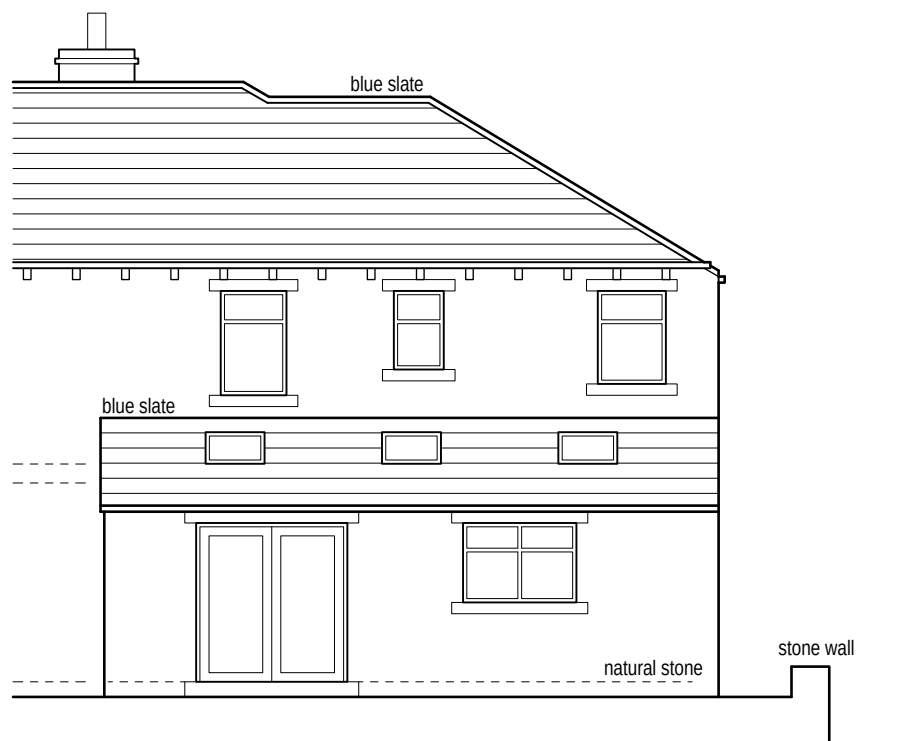

Proposed rear/south facing elevation  
(1:100)

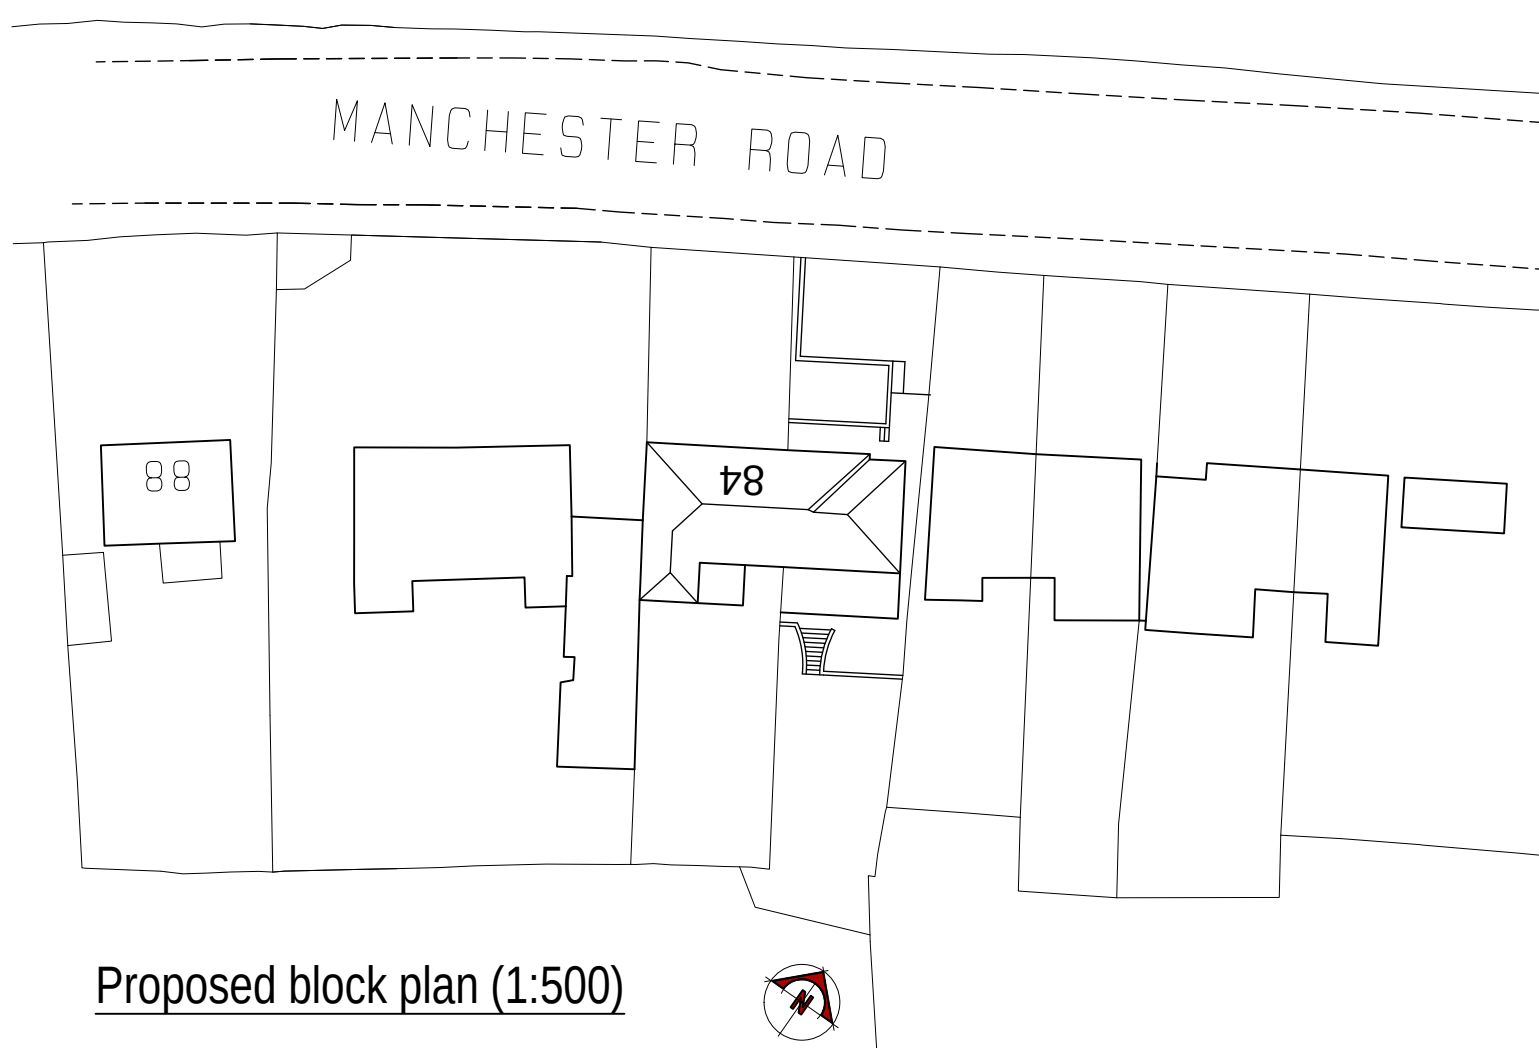


Proposed block plan (1:500)

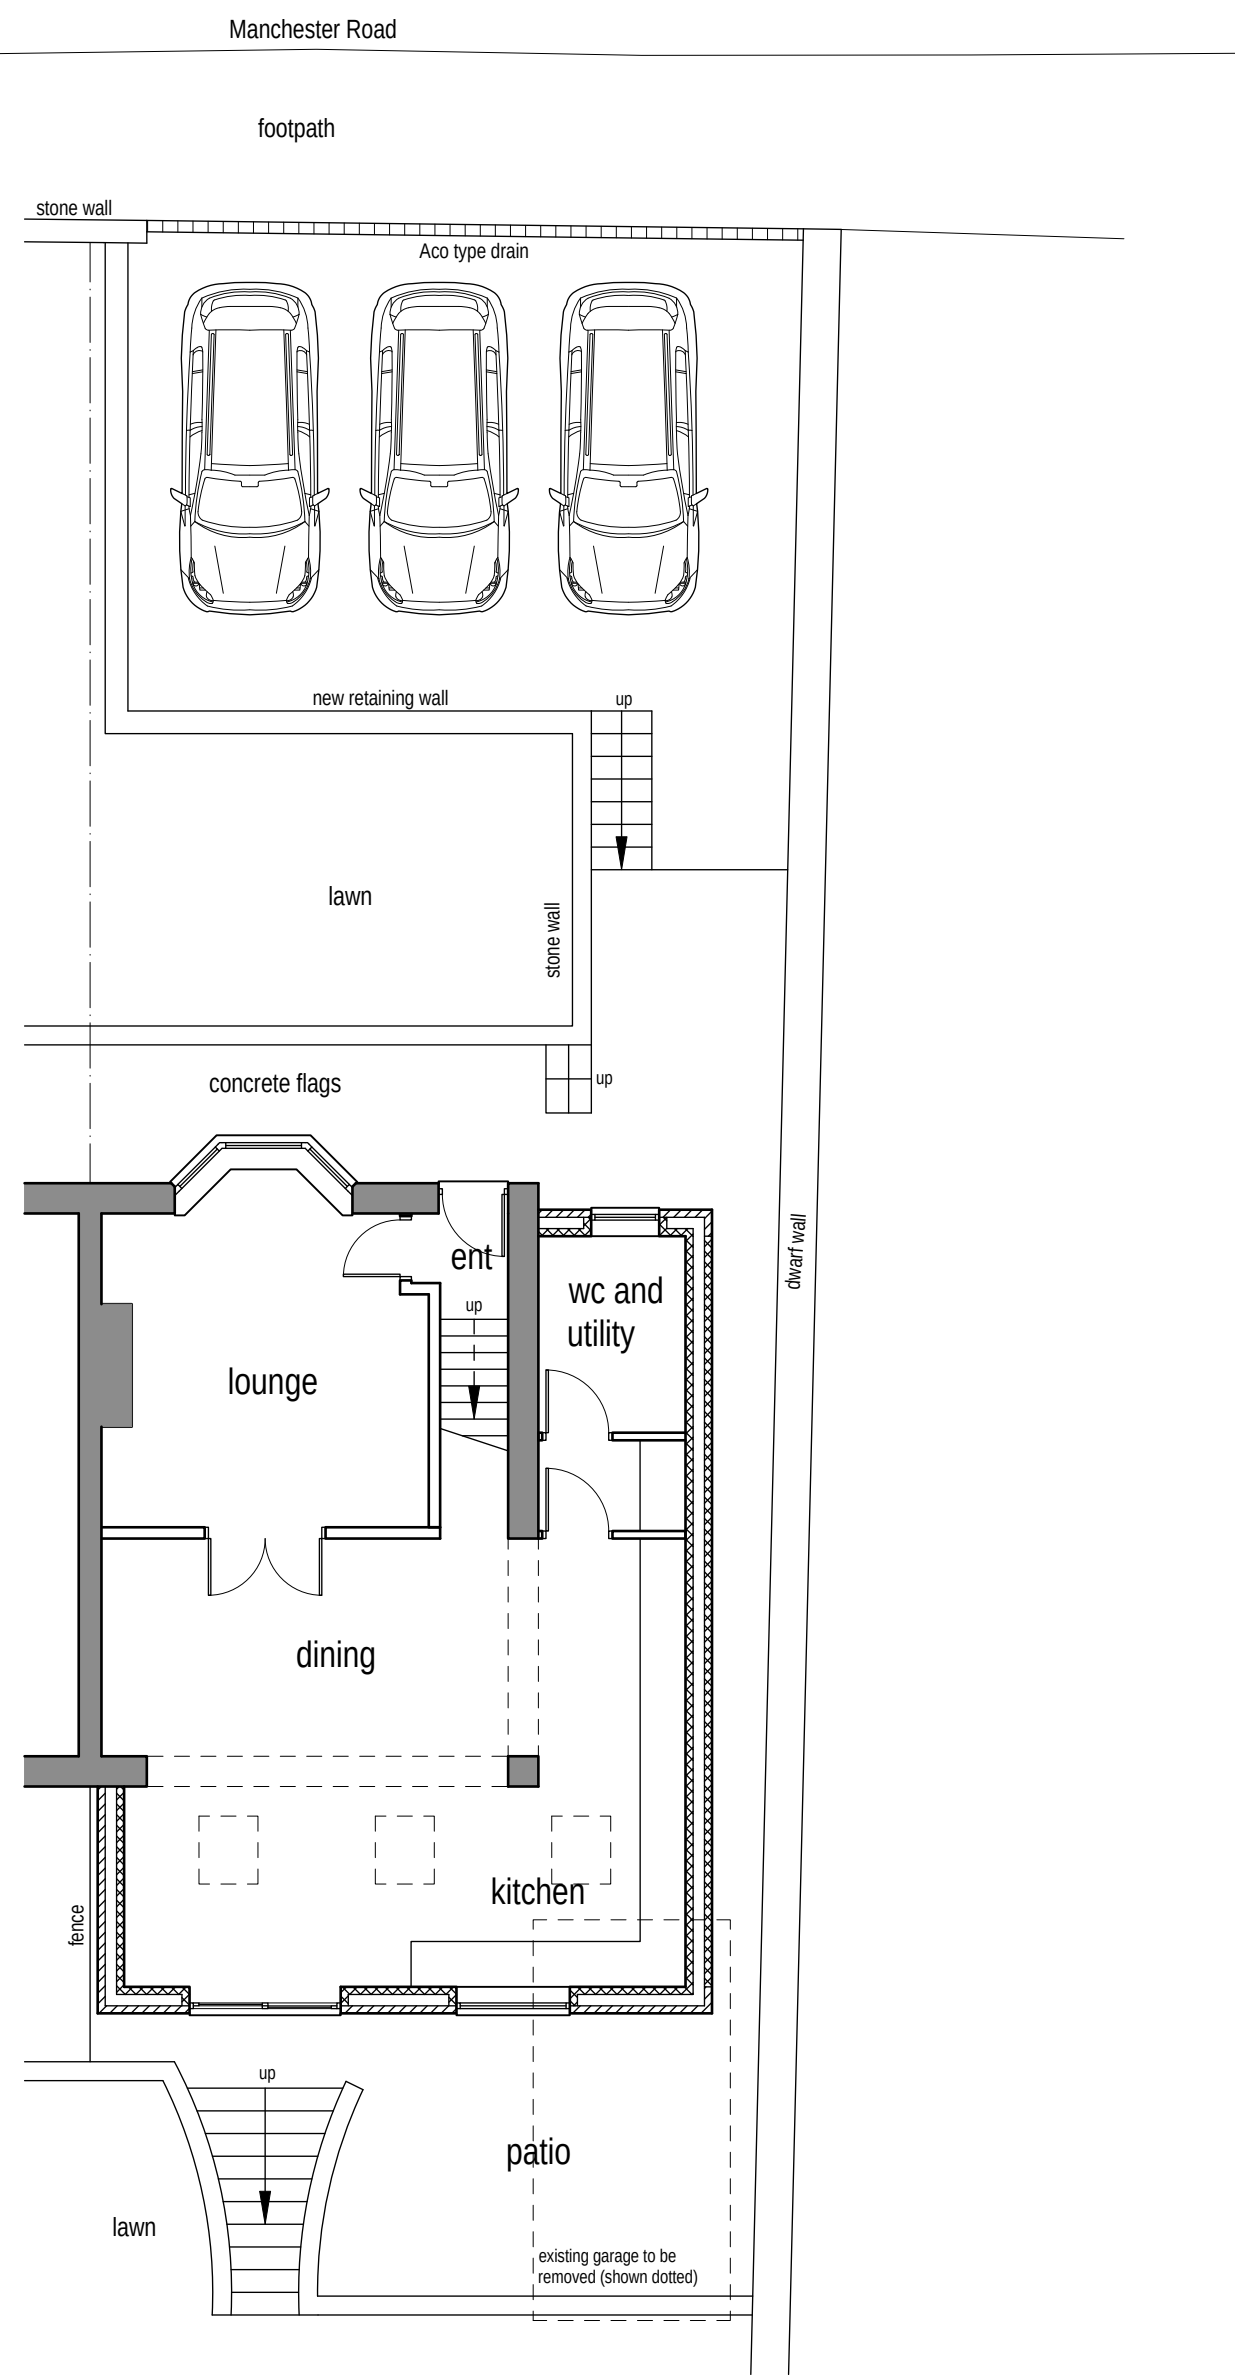


Proposed ground floor layout (1:50)




Proposed front/north facing elevation  
from Manchester Road (1:100)

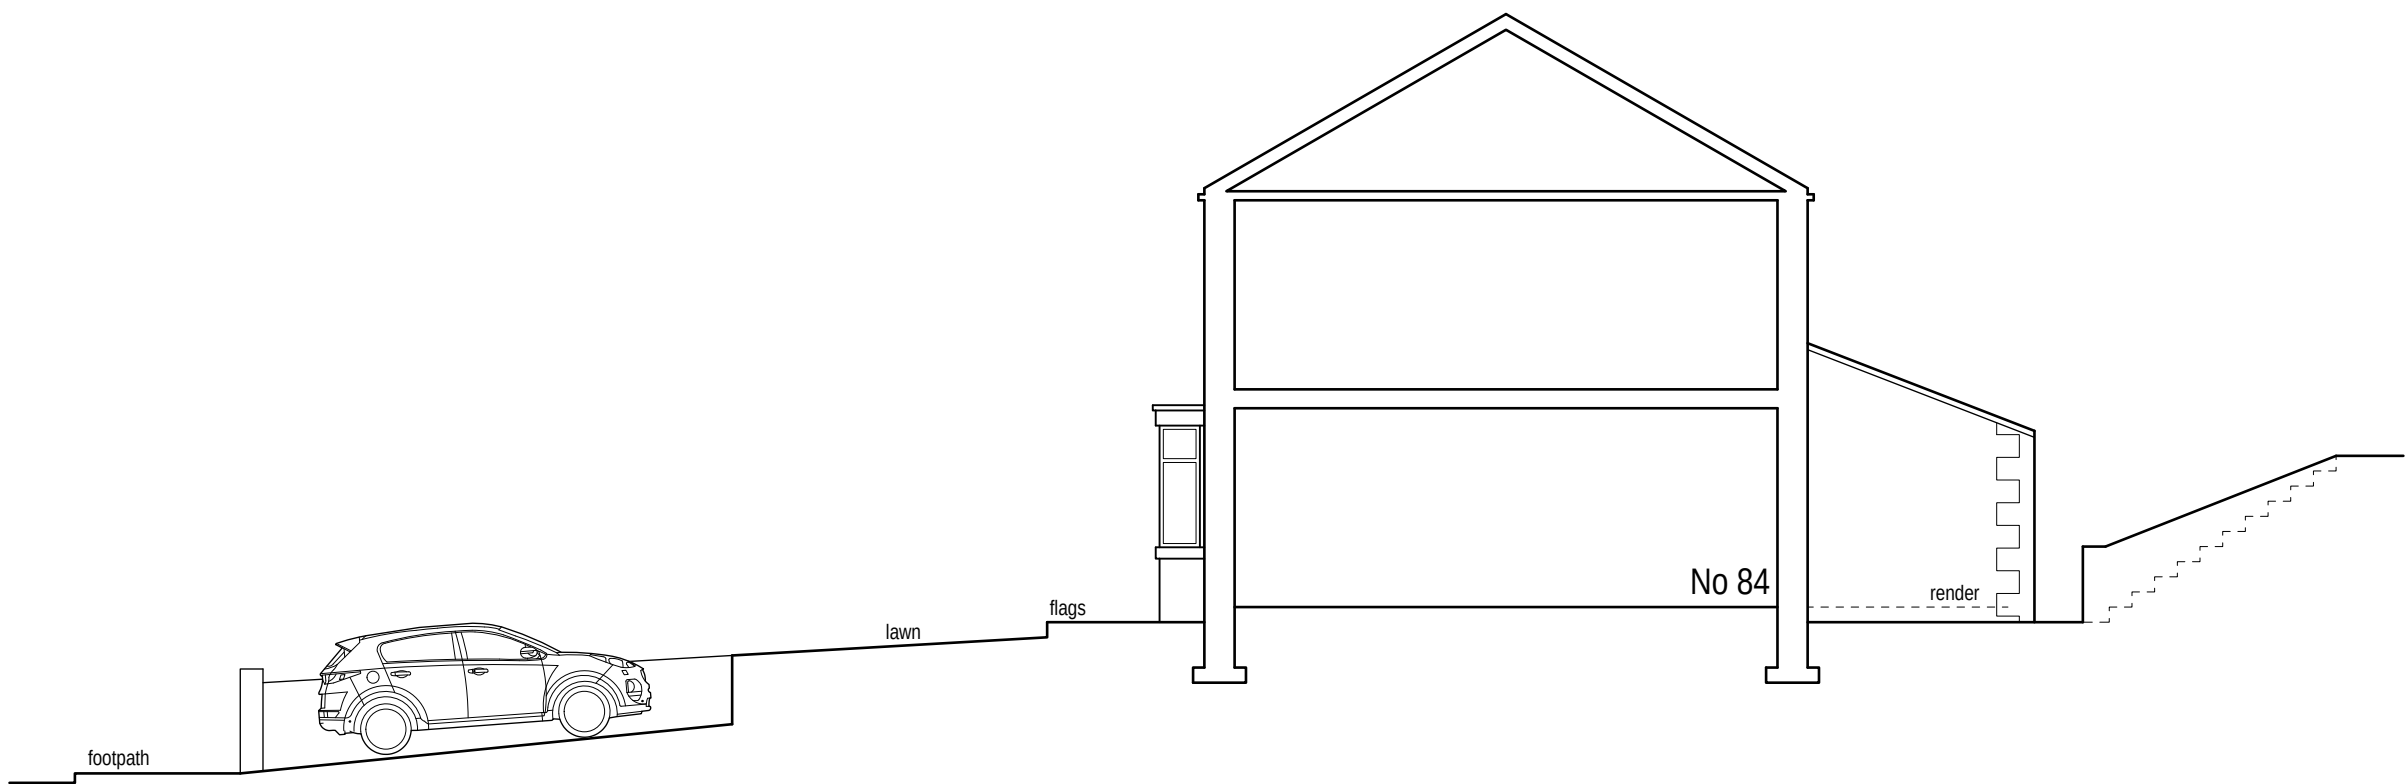

Proposed sectional elevation (1:100)

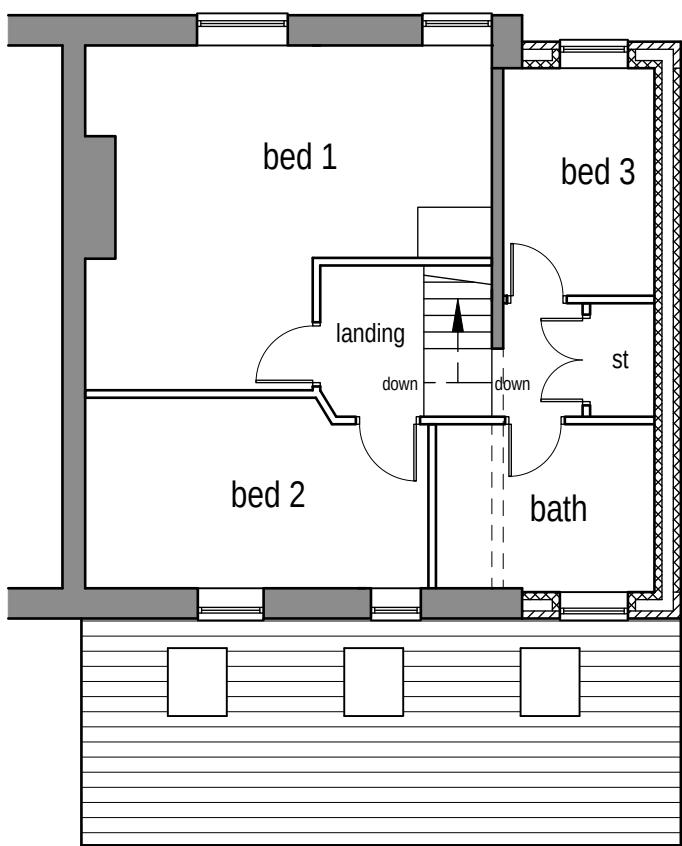

Proposed first floor layout (1:50)

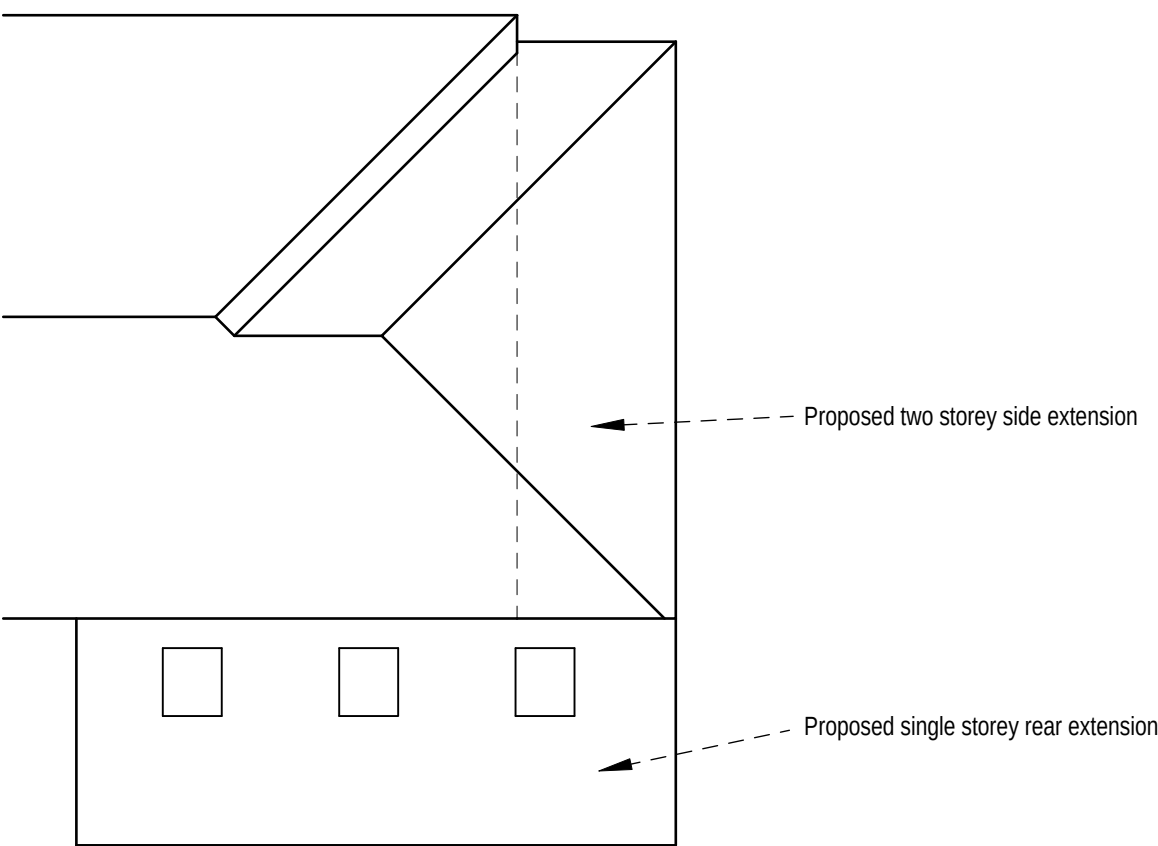

Proposed roof plan (1:50)

Rev A 19/02/2024 Elevation from Manchester Road added.



Colne Valley Design  
8 Meadow Lane  
Slaithwaite  
Huddersfield HD7 5EX

Tel: 01484 842097  
Mobile: 07867 803312  
E-mail: mitchell@sbhomes.co.uk

Proprietor: S.A. Mitchell (ACIOB)

Project

Proposed extensions.

For

Mr & Mrs G Pickering.

Address

82 Manchester Road  
Slaithwaite  
HD7

Title

Proposed layouts and elevations.

Drawing number

02 A.

Date

Jan 2024.